




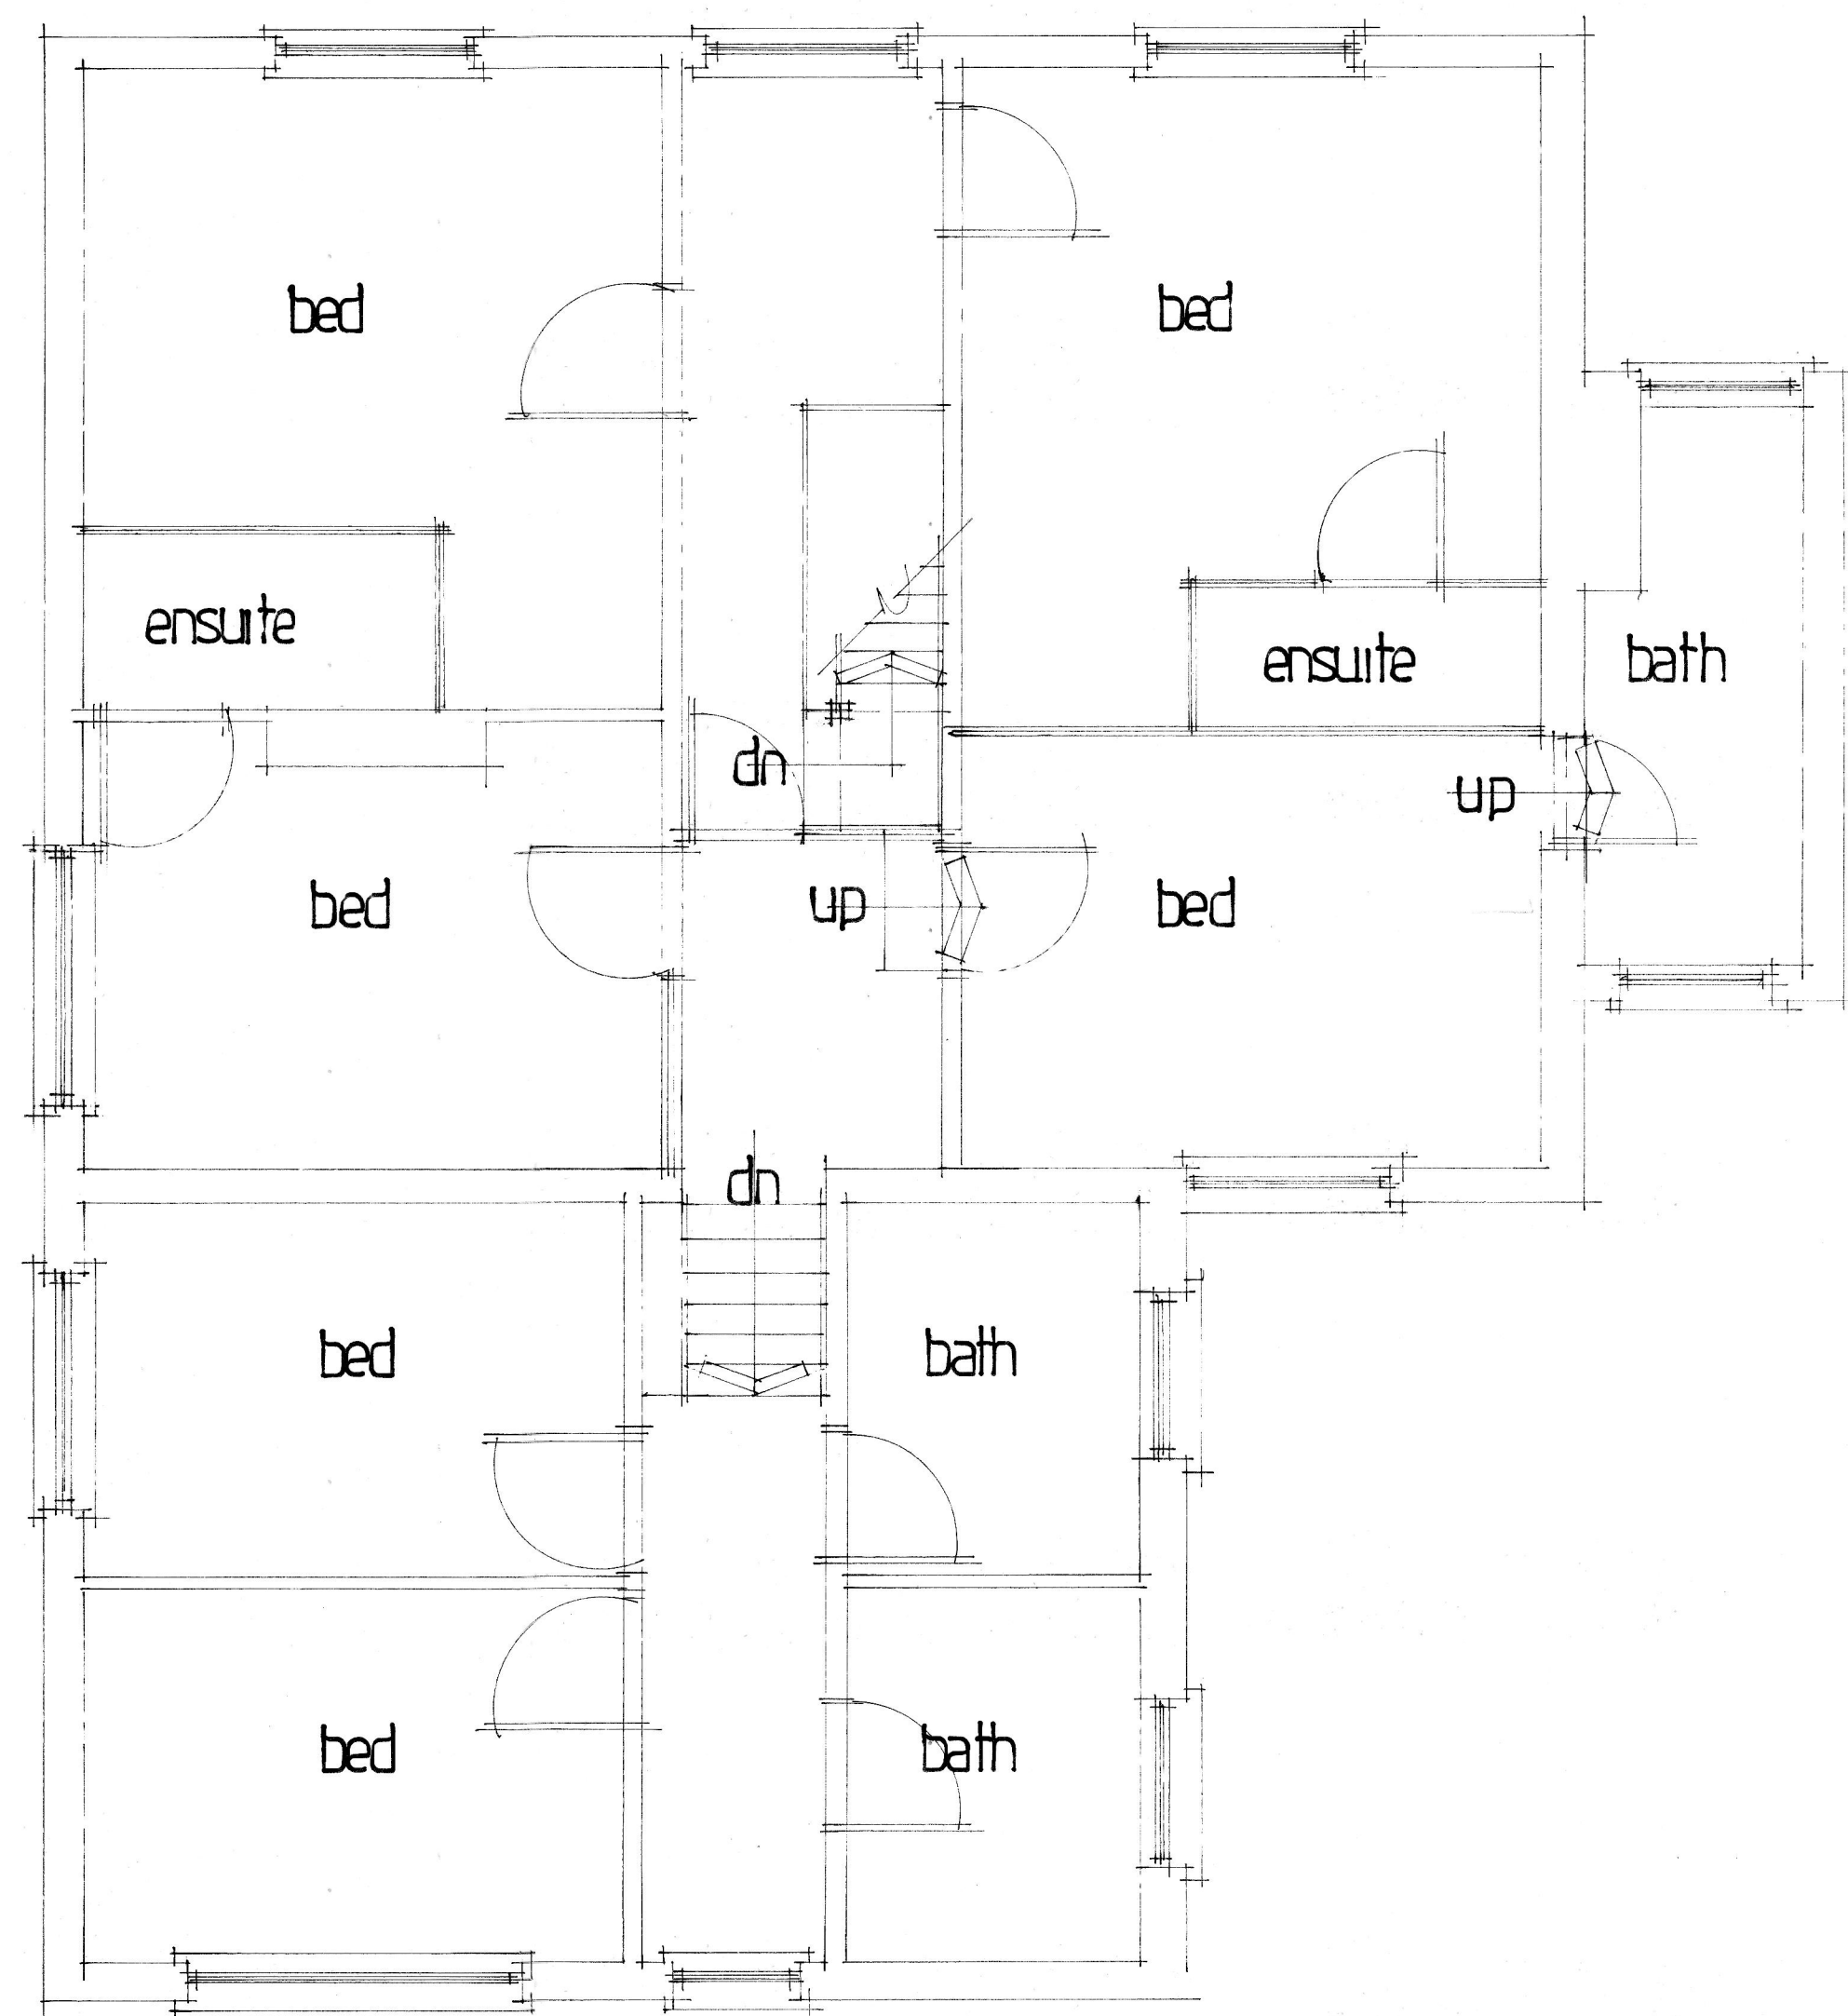



first floor

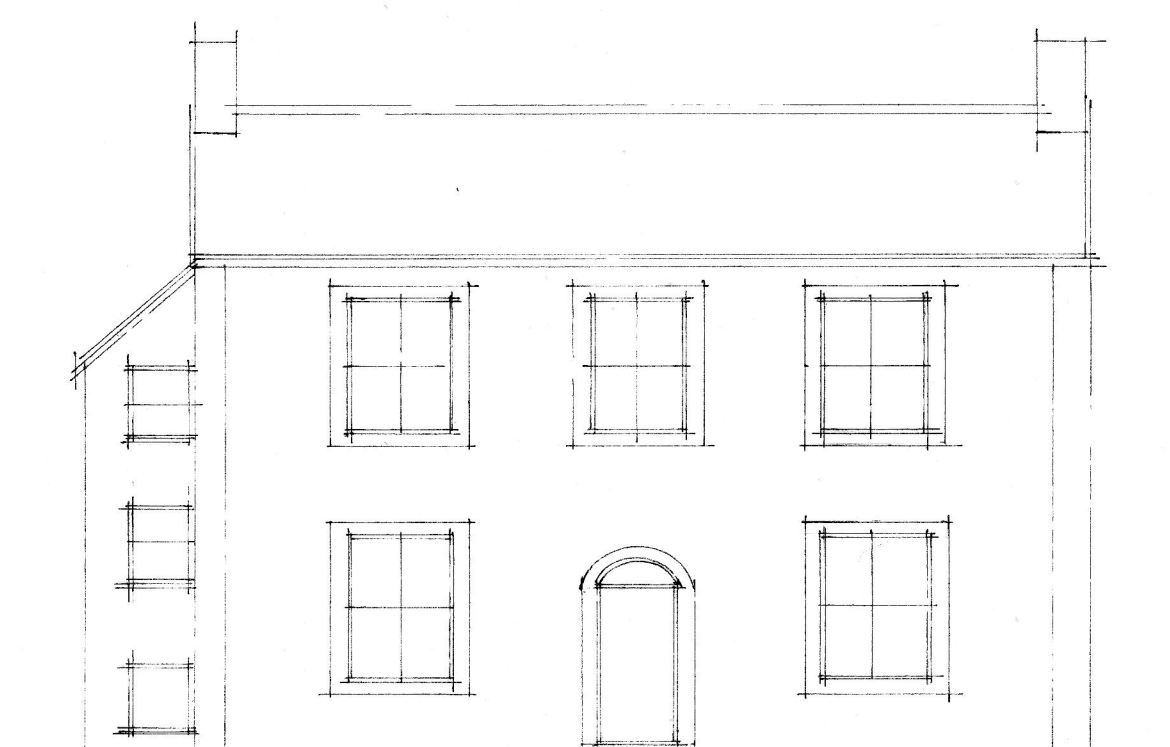

front

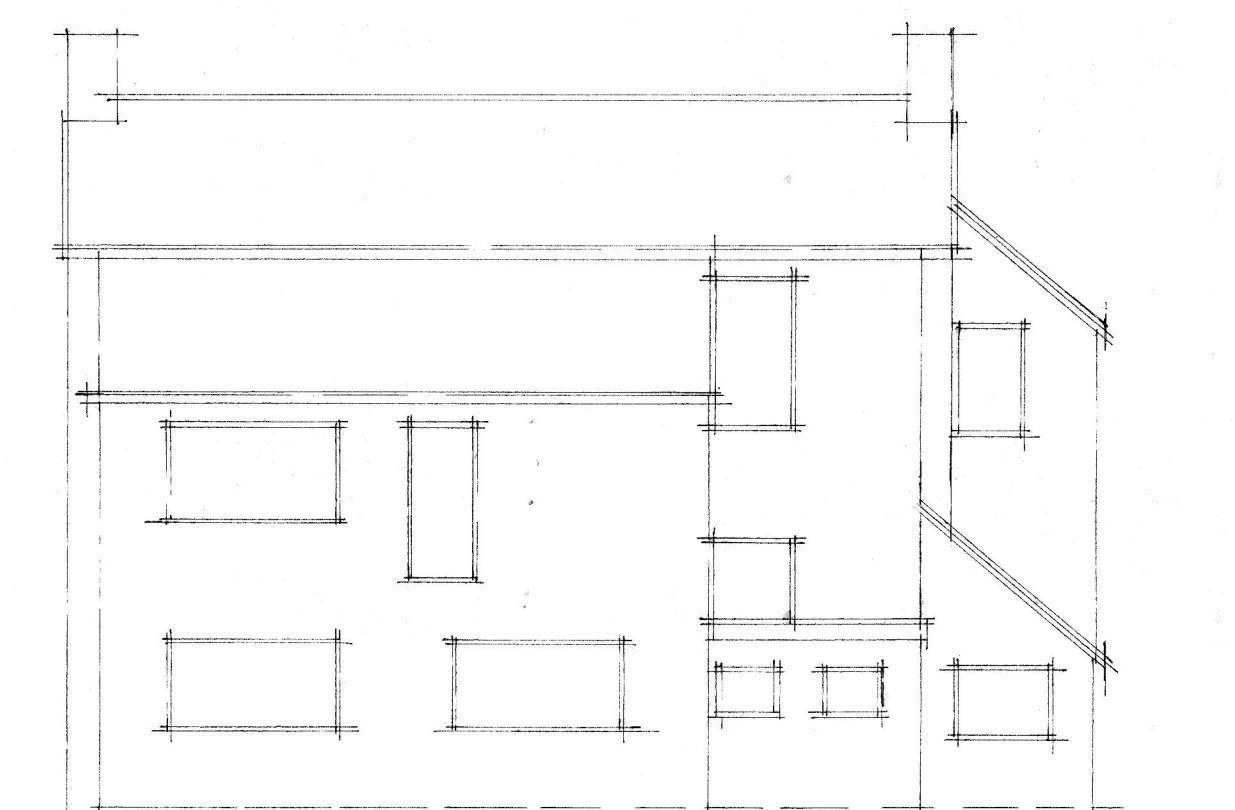

rear

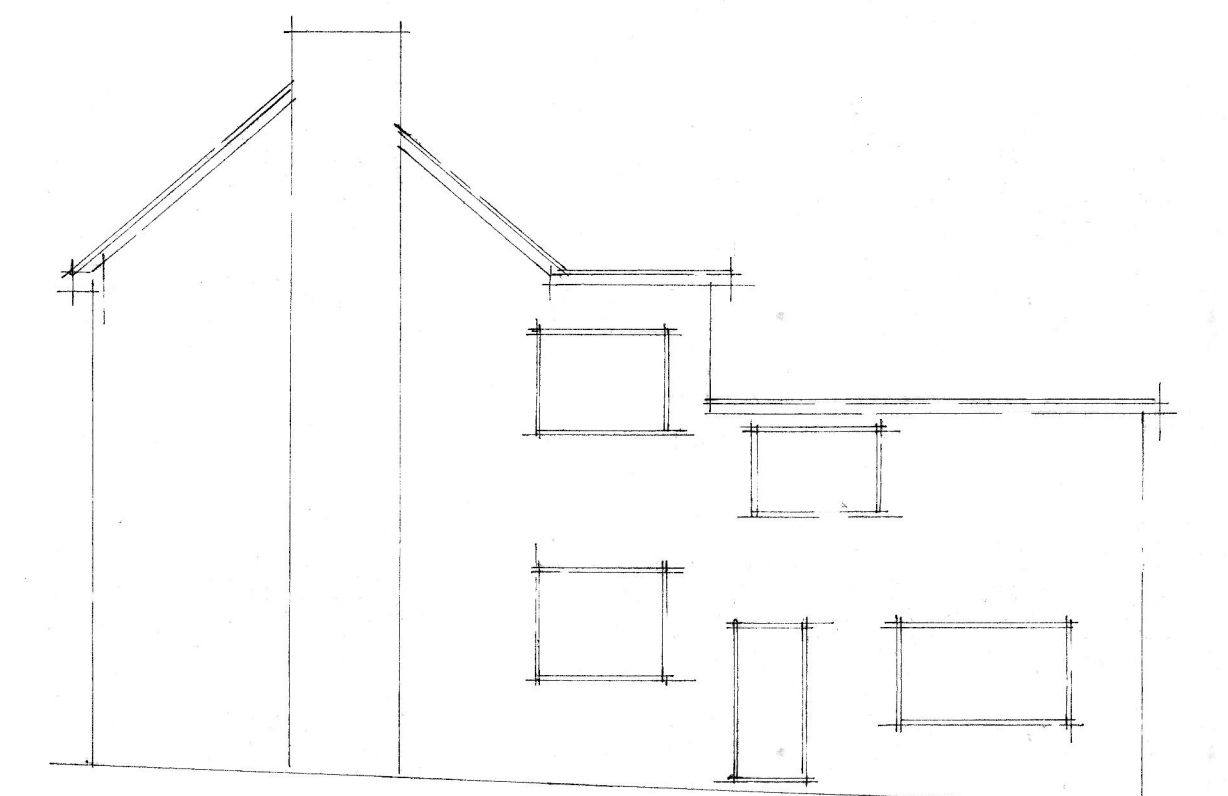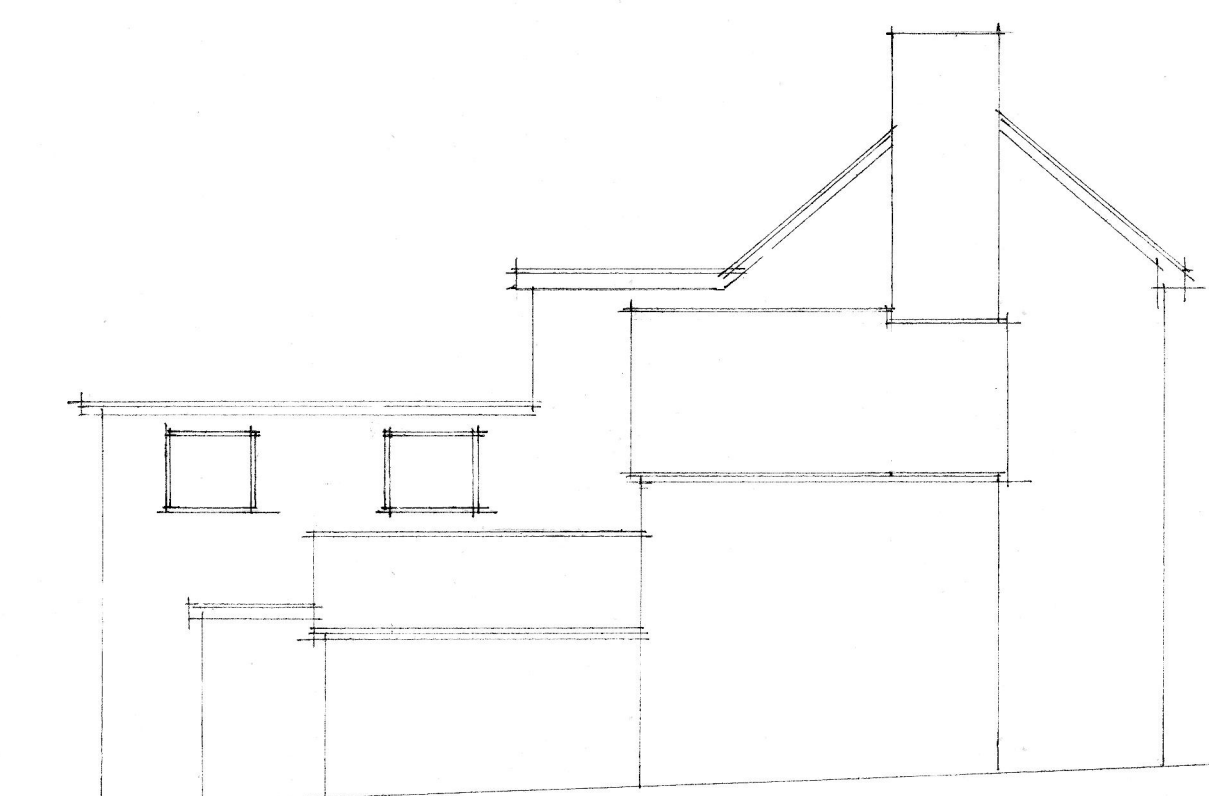

sides

A	Date	Revision
© copyright		
THORNS-YOUNG ARCHITECTURAL		
THORNS-YOUNG LTD CHARTERED BUILDING CONSULTANTS 232 London Road, North End, Portsmouth PO2 9JQ Tel: (023) 9267 2883 Fax: (023) 9266 3457 Website: www.thornsyoun.co.uk		
Client		
MR AND MRS. F. HAYWELL		
Job Title		
358, LONDON ROAD, WATERLOOVILLE		
Drawing Title EXISTING FIRST FLOOR PLAN ELEVATIONS.		
Scale 1/80		
Date: 20/12/2015 Drawn by: CML		
Drg. No. 8114:15:2		Rev.