


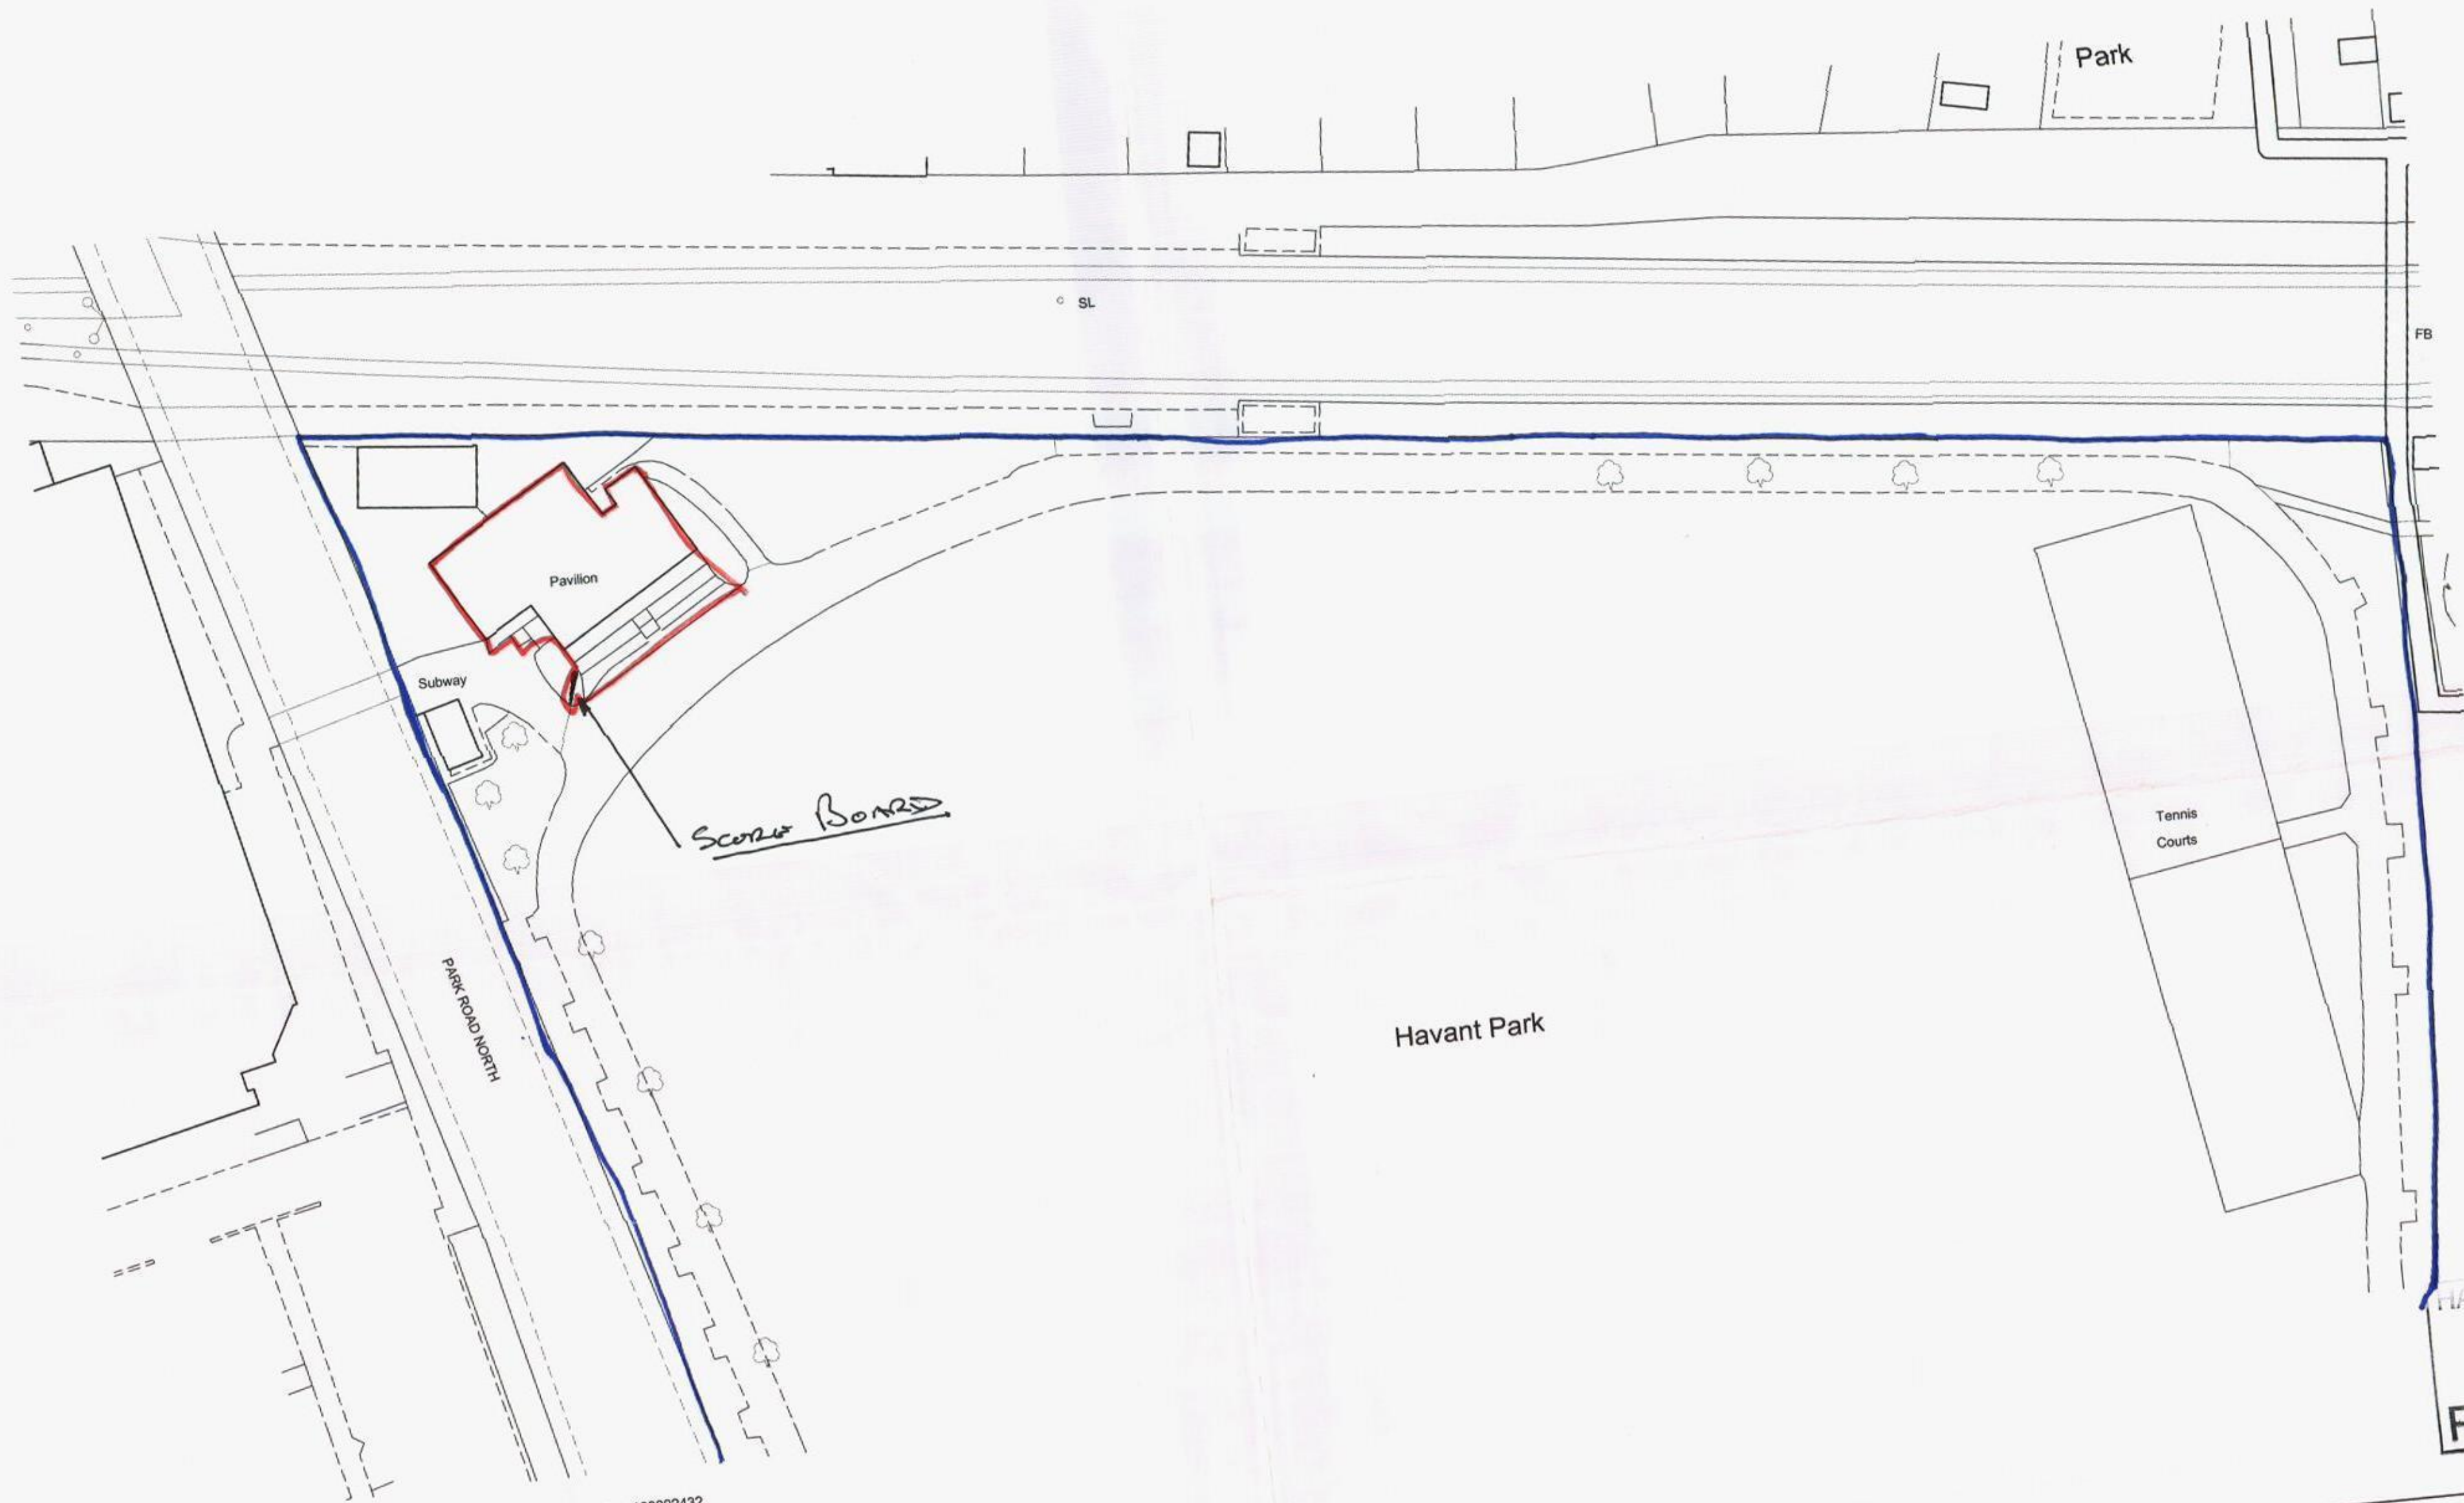

Ordnance Survey (c) Crown Copyright 2015. All rights reserved. Licence number 100022432

HAVANT BOROUGH
COUNCIL
02 SEP 2015
RECEIVED

Havant Cricket Club
Havant Park
drawing information

pwparchitect
PWP Architects Ltd 61 South Street, Havant, Hampshire
t: 02392 482494 e: 02392 481152
e: design@pwp-architects.com
w: www.pwp-architects.com

Site Plan
Information
April 15
1:500

status:
date:
scale:
drawn:
chk'd:

Job: 0000 dwg: 1000 rev:

revisions:

revisions:

notes:

100mm @A2
All discrepancies should be brought to the attention of the Contract Administrator