




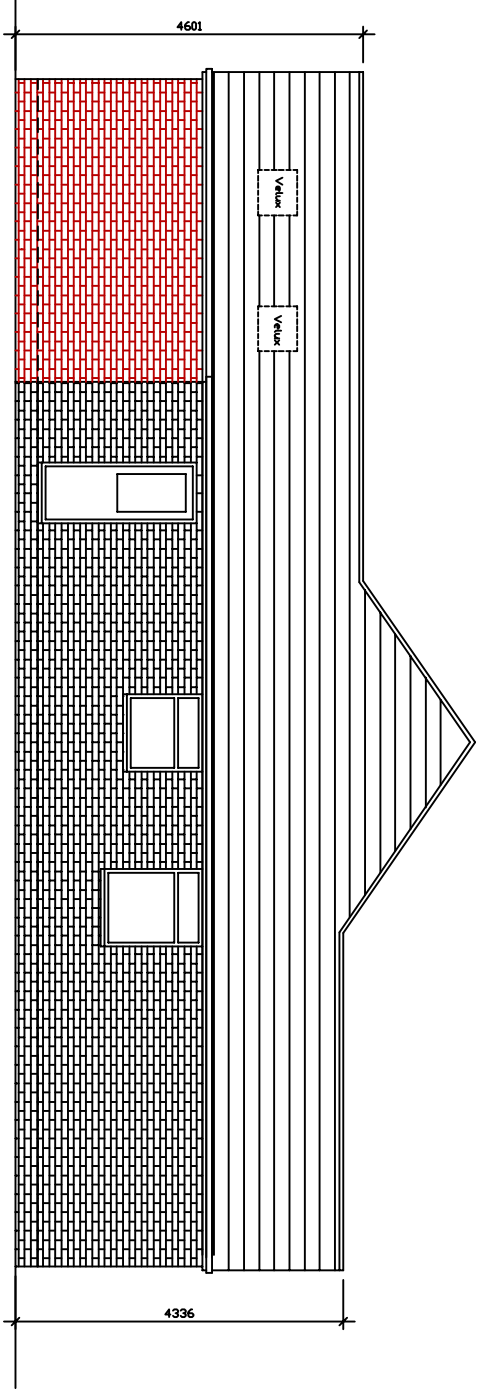


SIDE ELEVATION

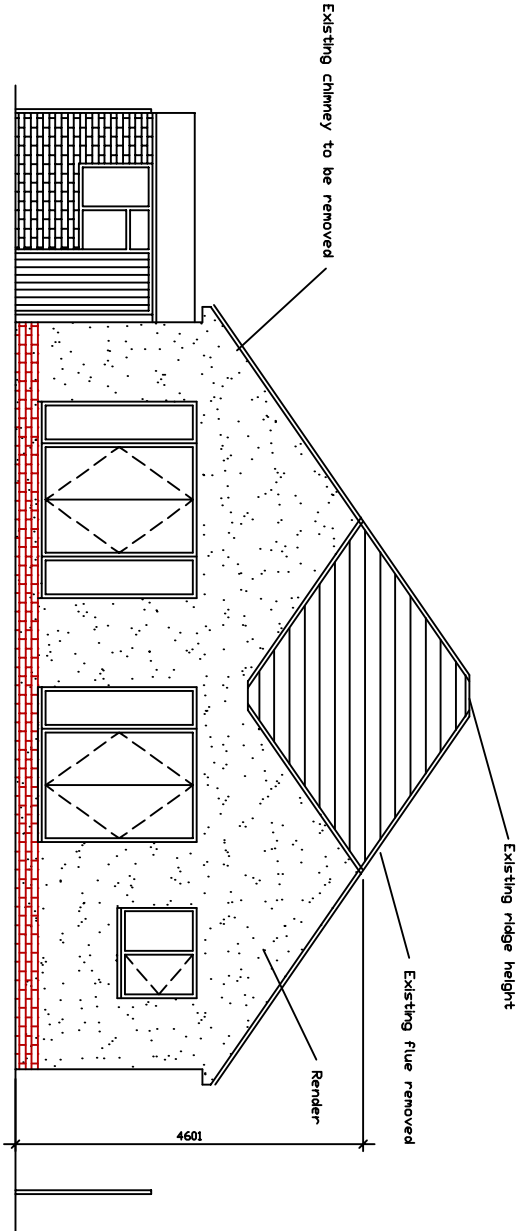


REAR ELEVATION

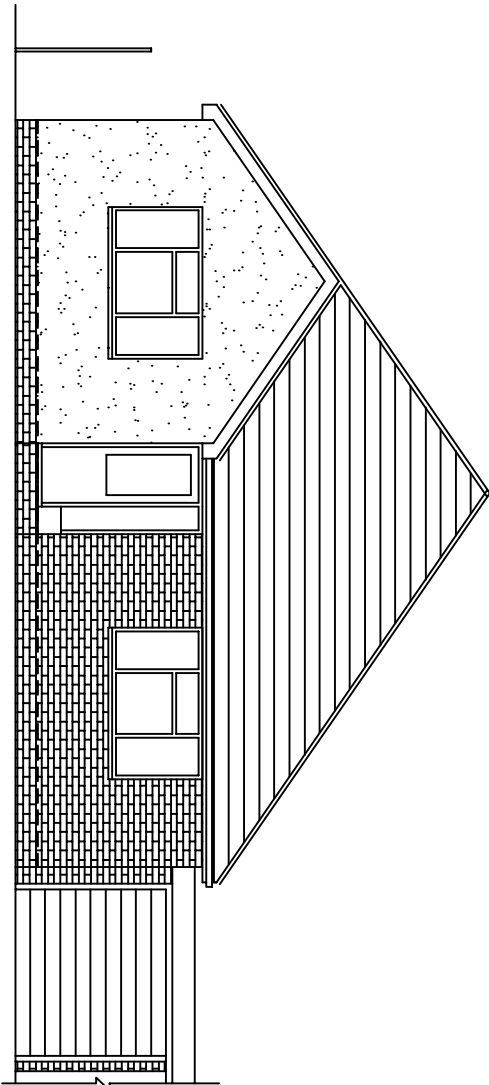

FRONT ELEVATION

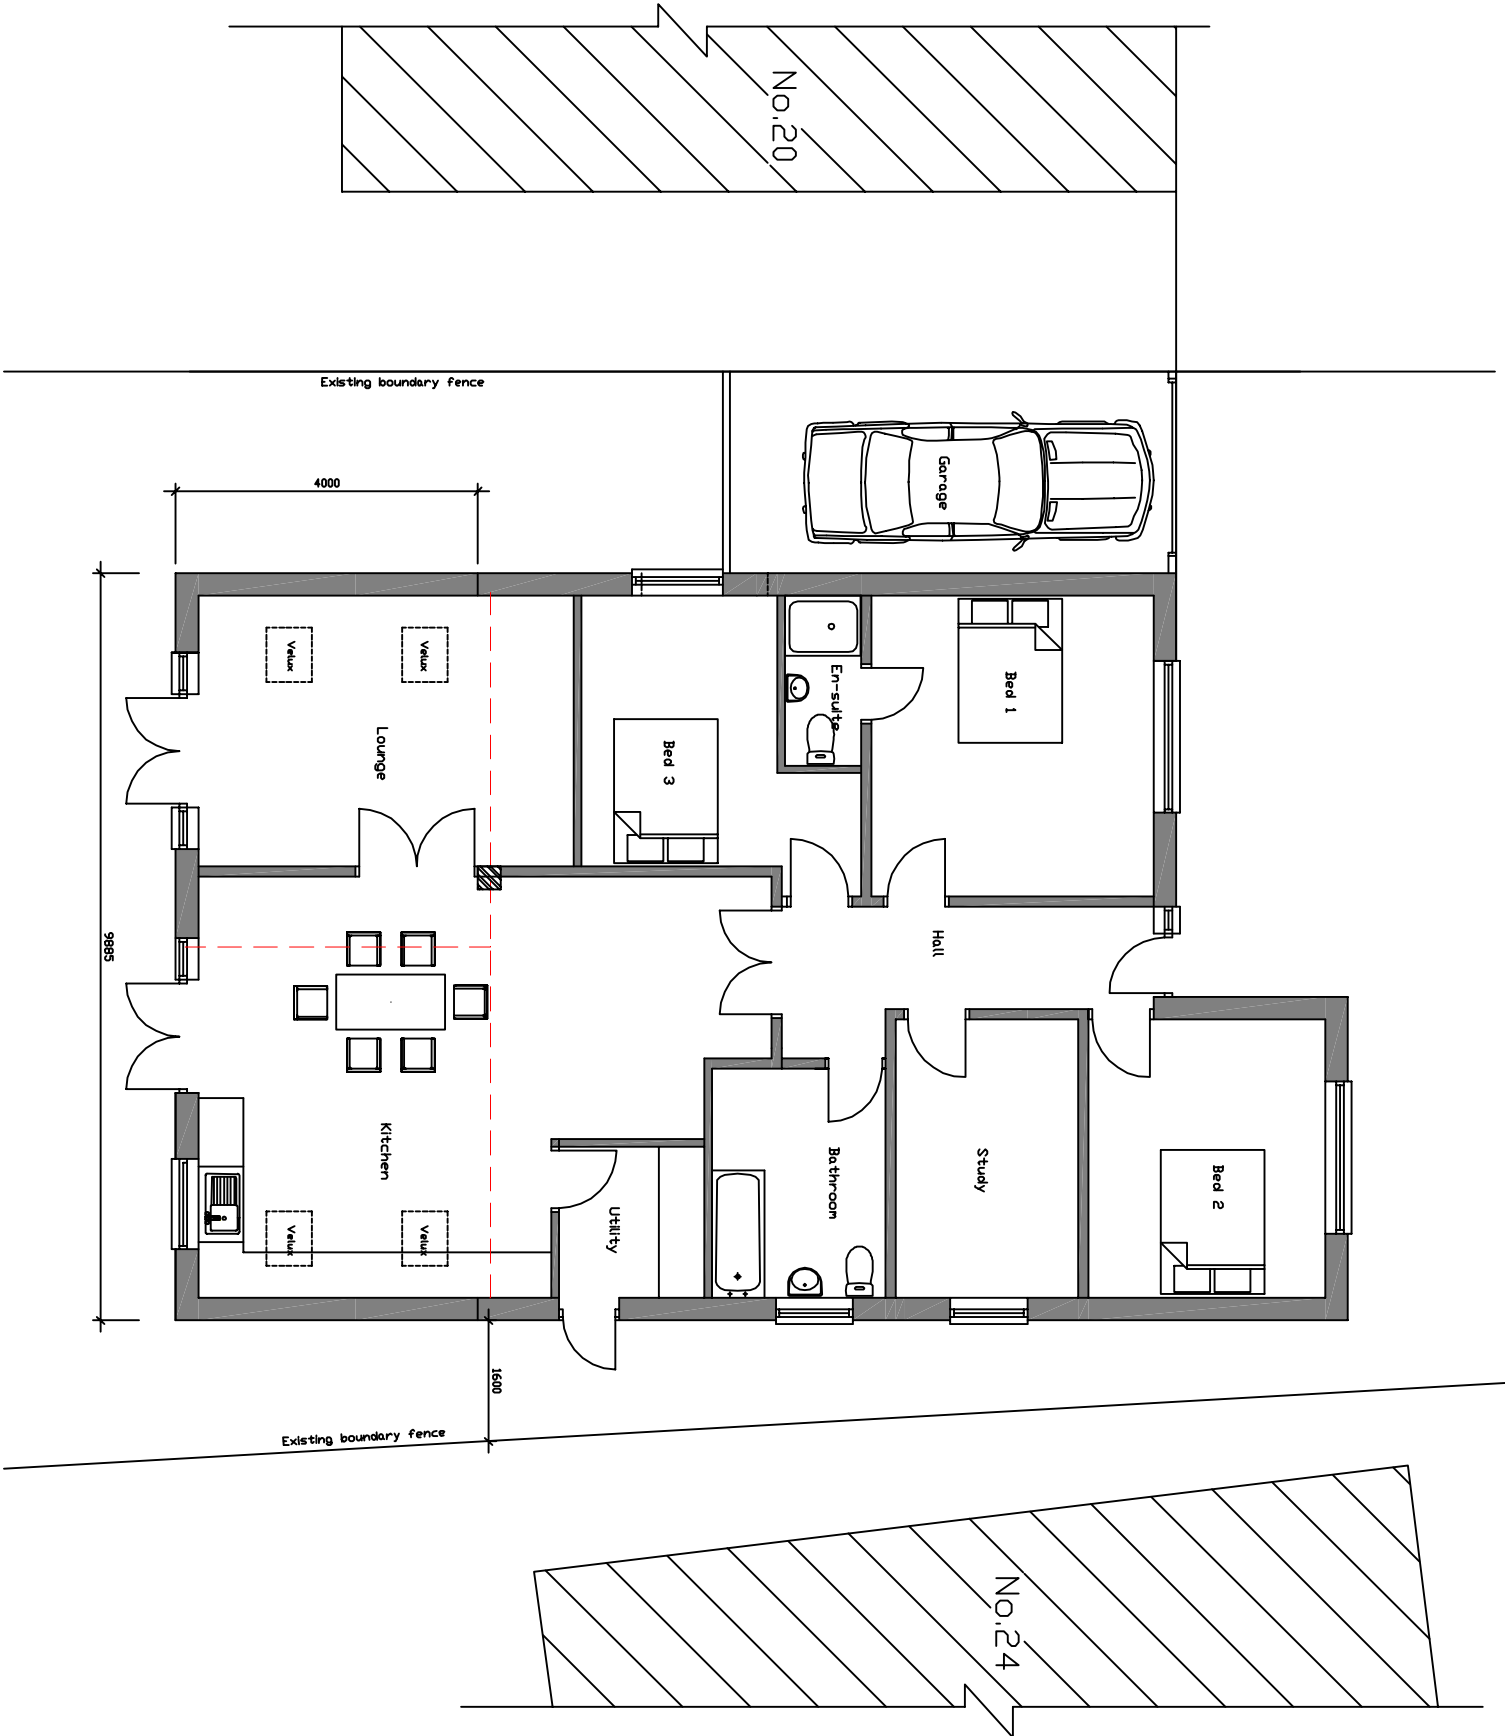

GROUND FLOOR PLAN

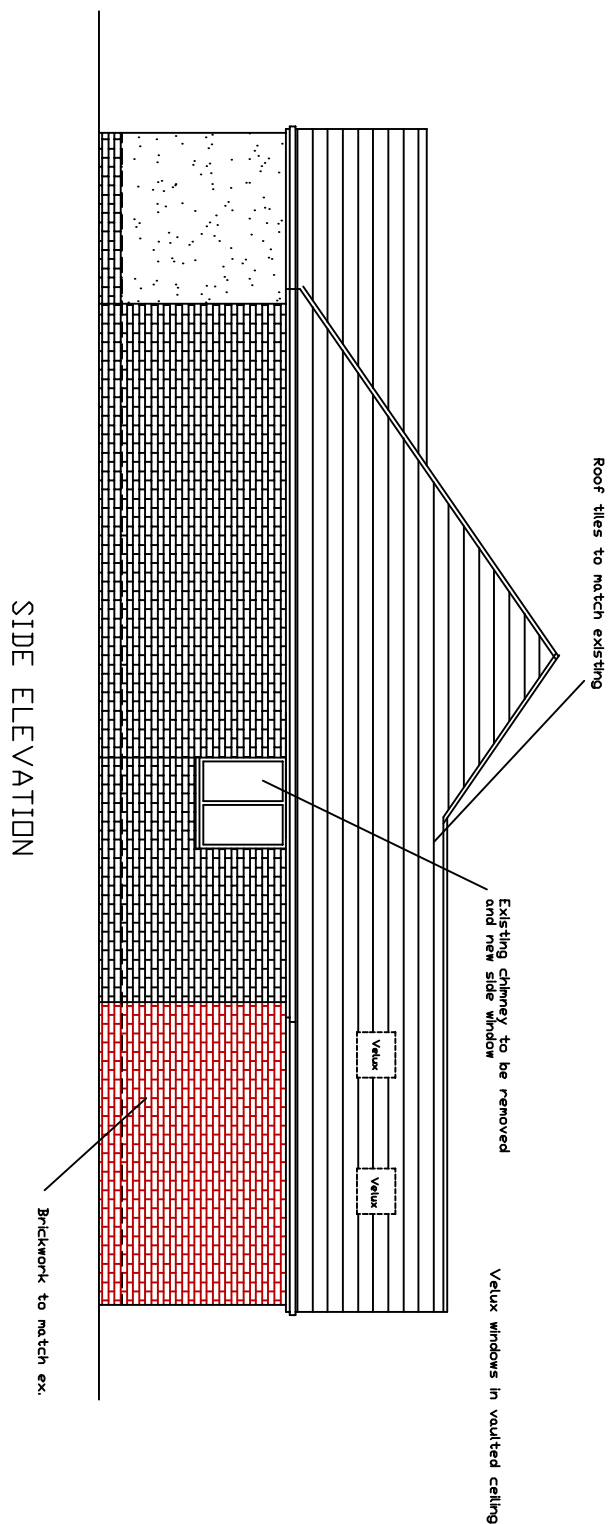

SIDE ELEVATION



Address: Proposed extension to 22 Nore farm Avenue Emsworth PO10 7NA	
Drawing Title: Proposed Plans & Elevations	
Drawing Number Planning/002	Scale: 1:100 @ A2
Date: July 2015	Rev: A