


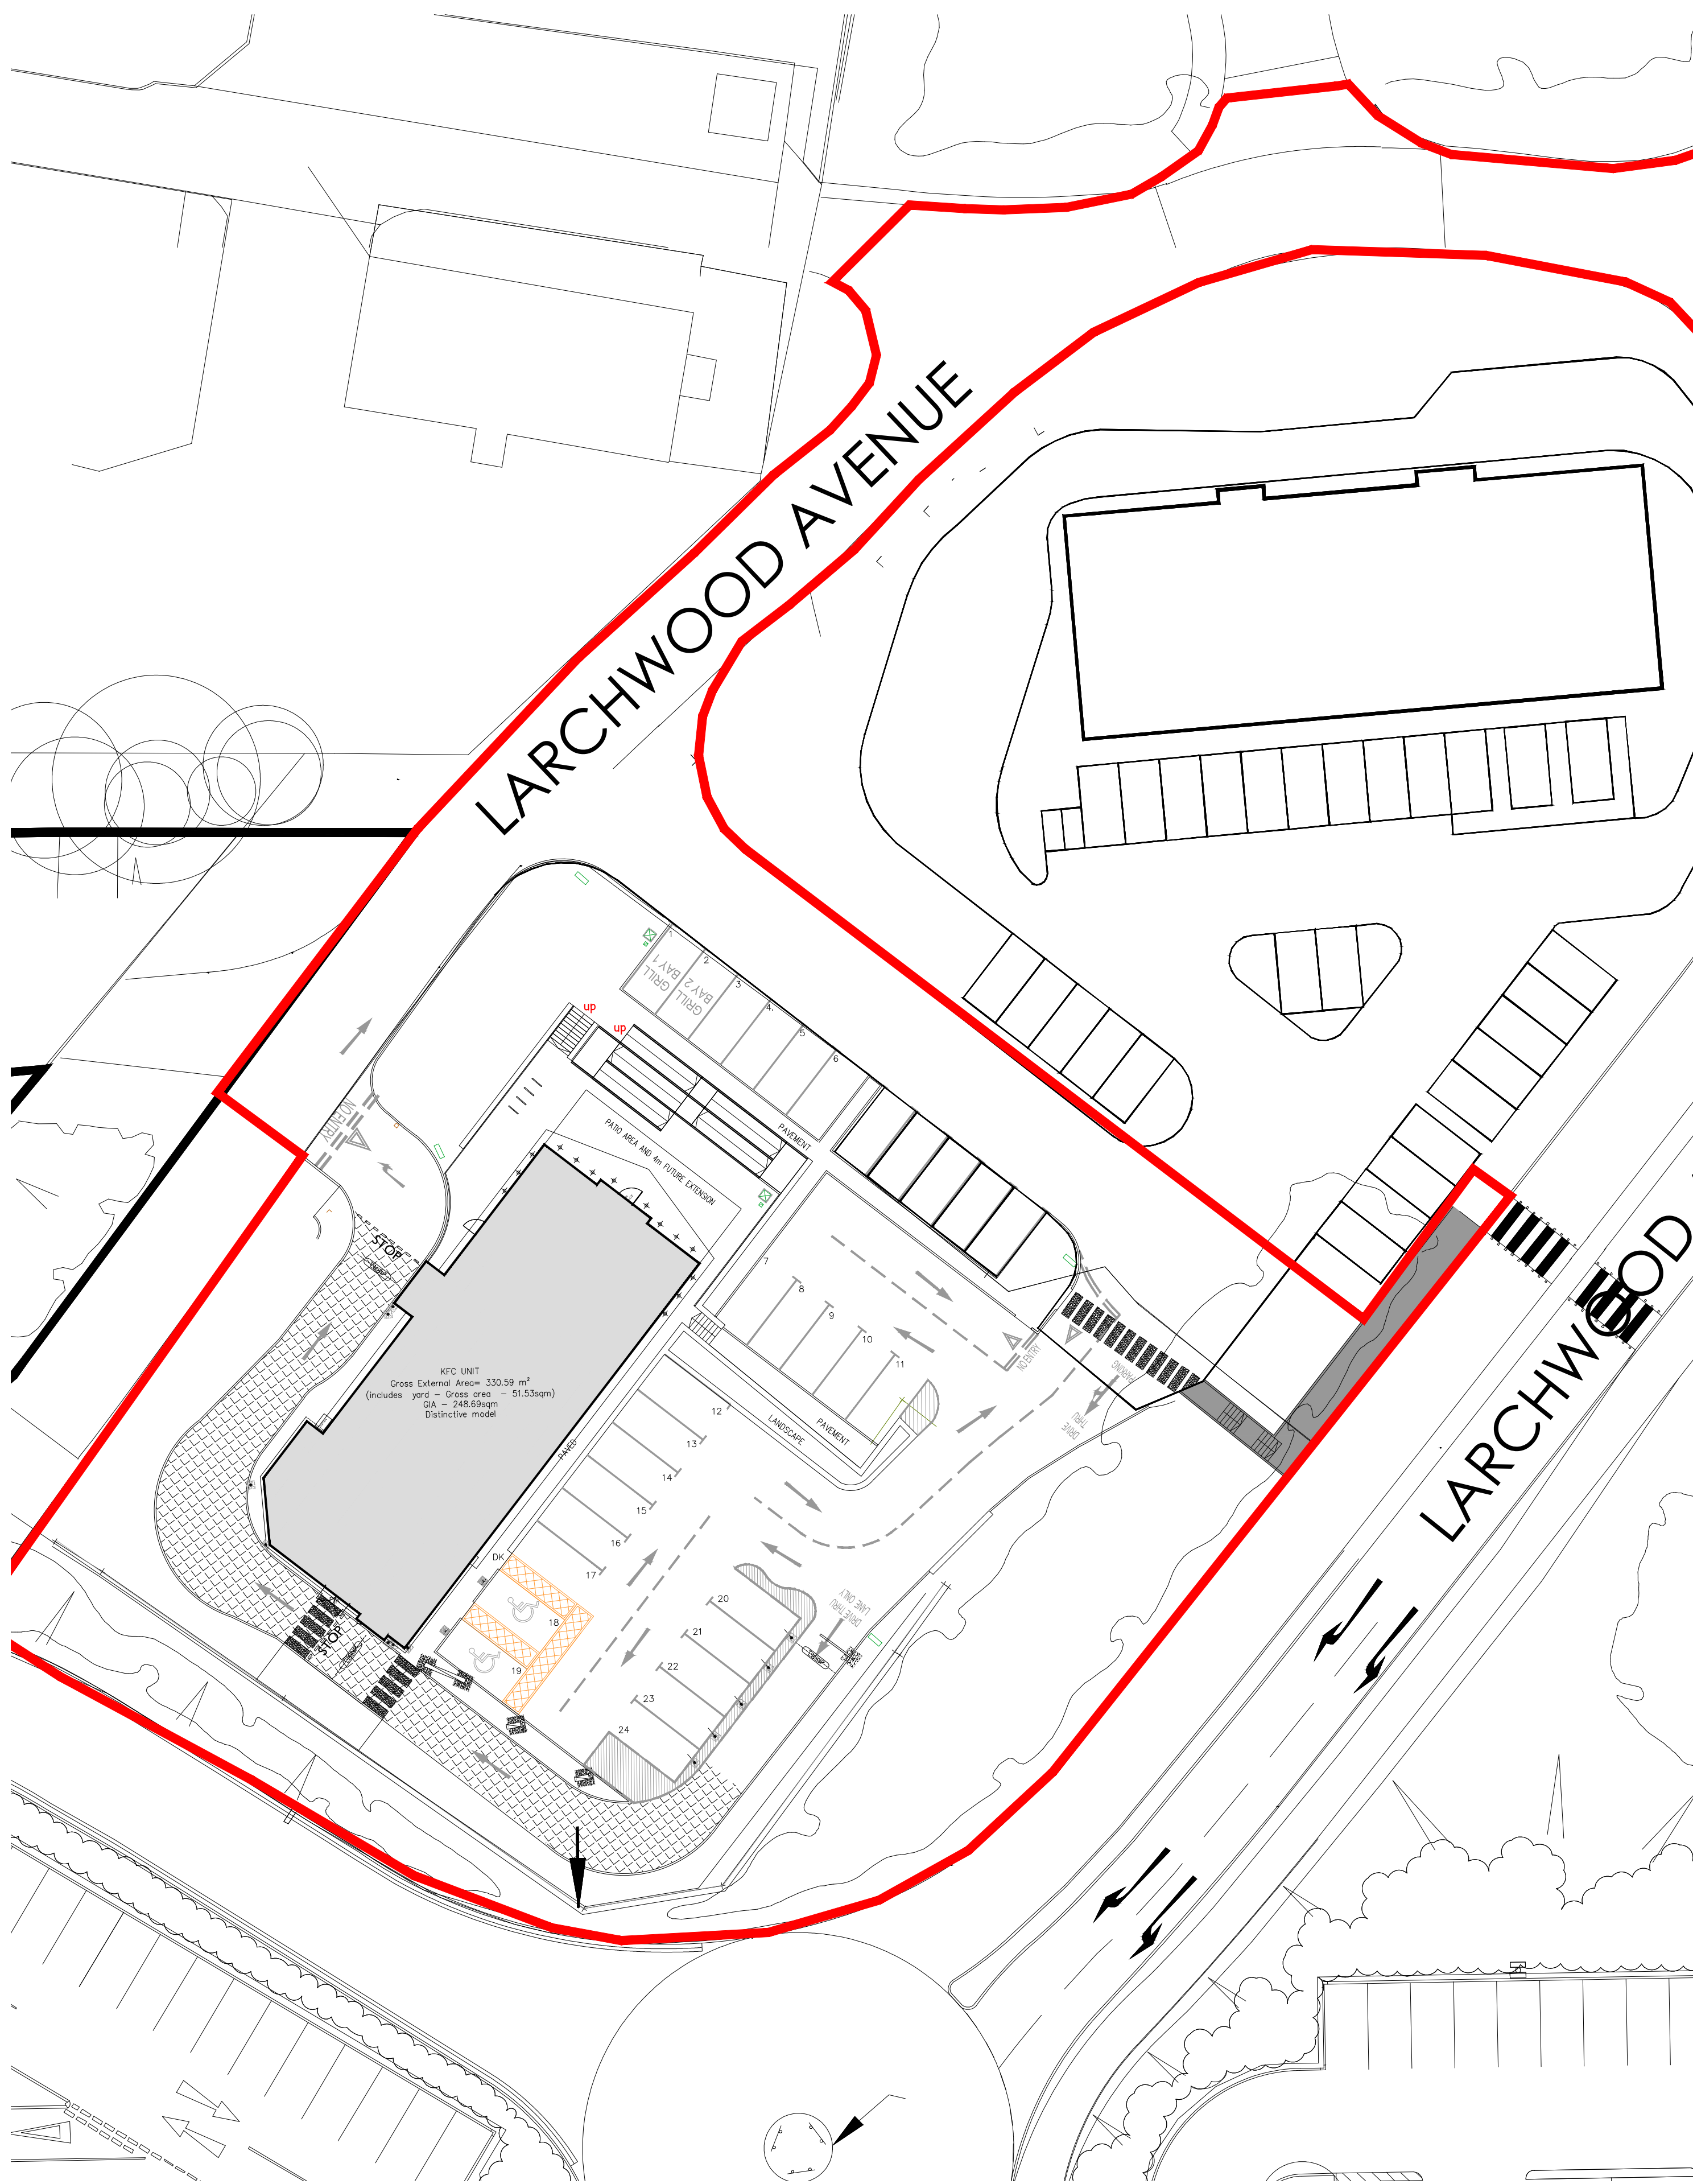


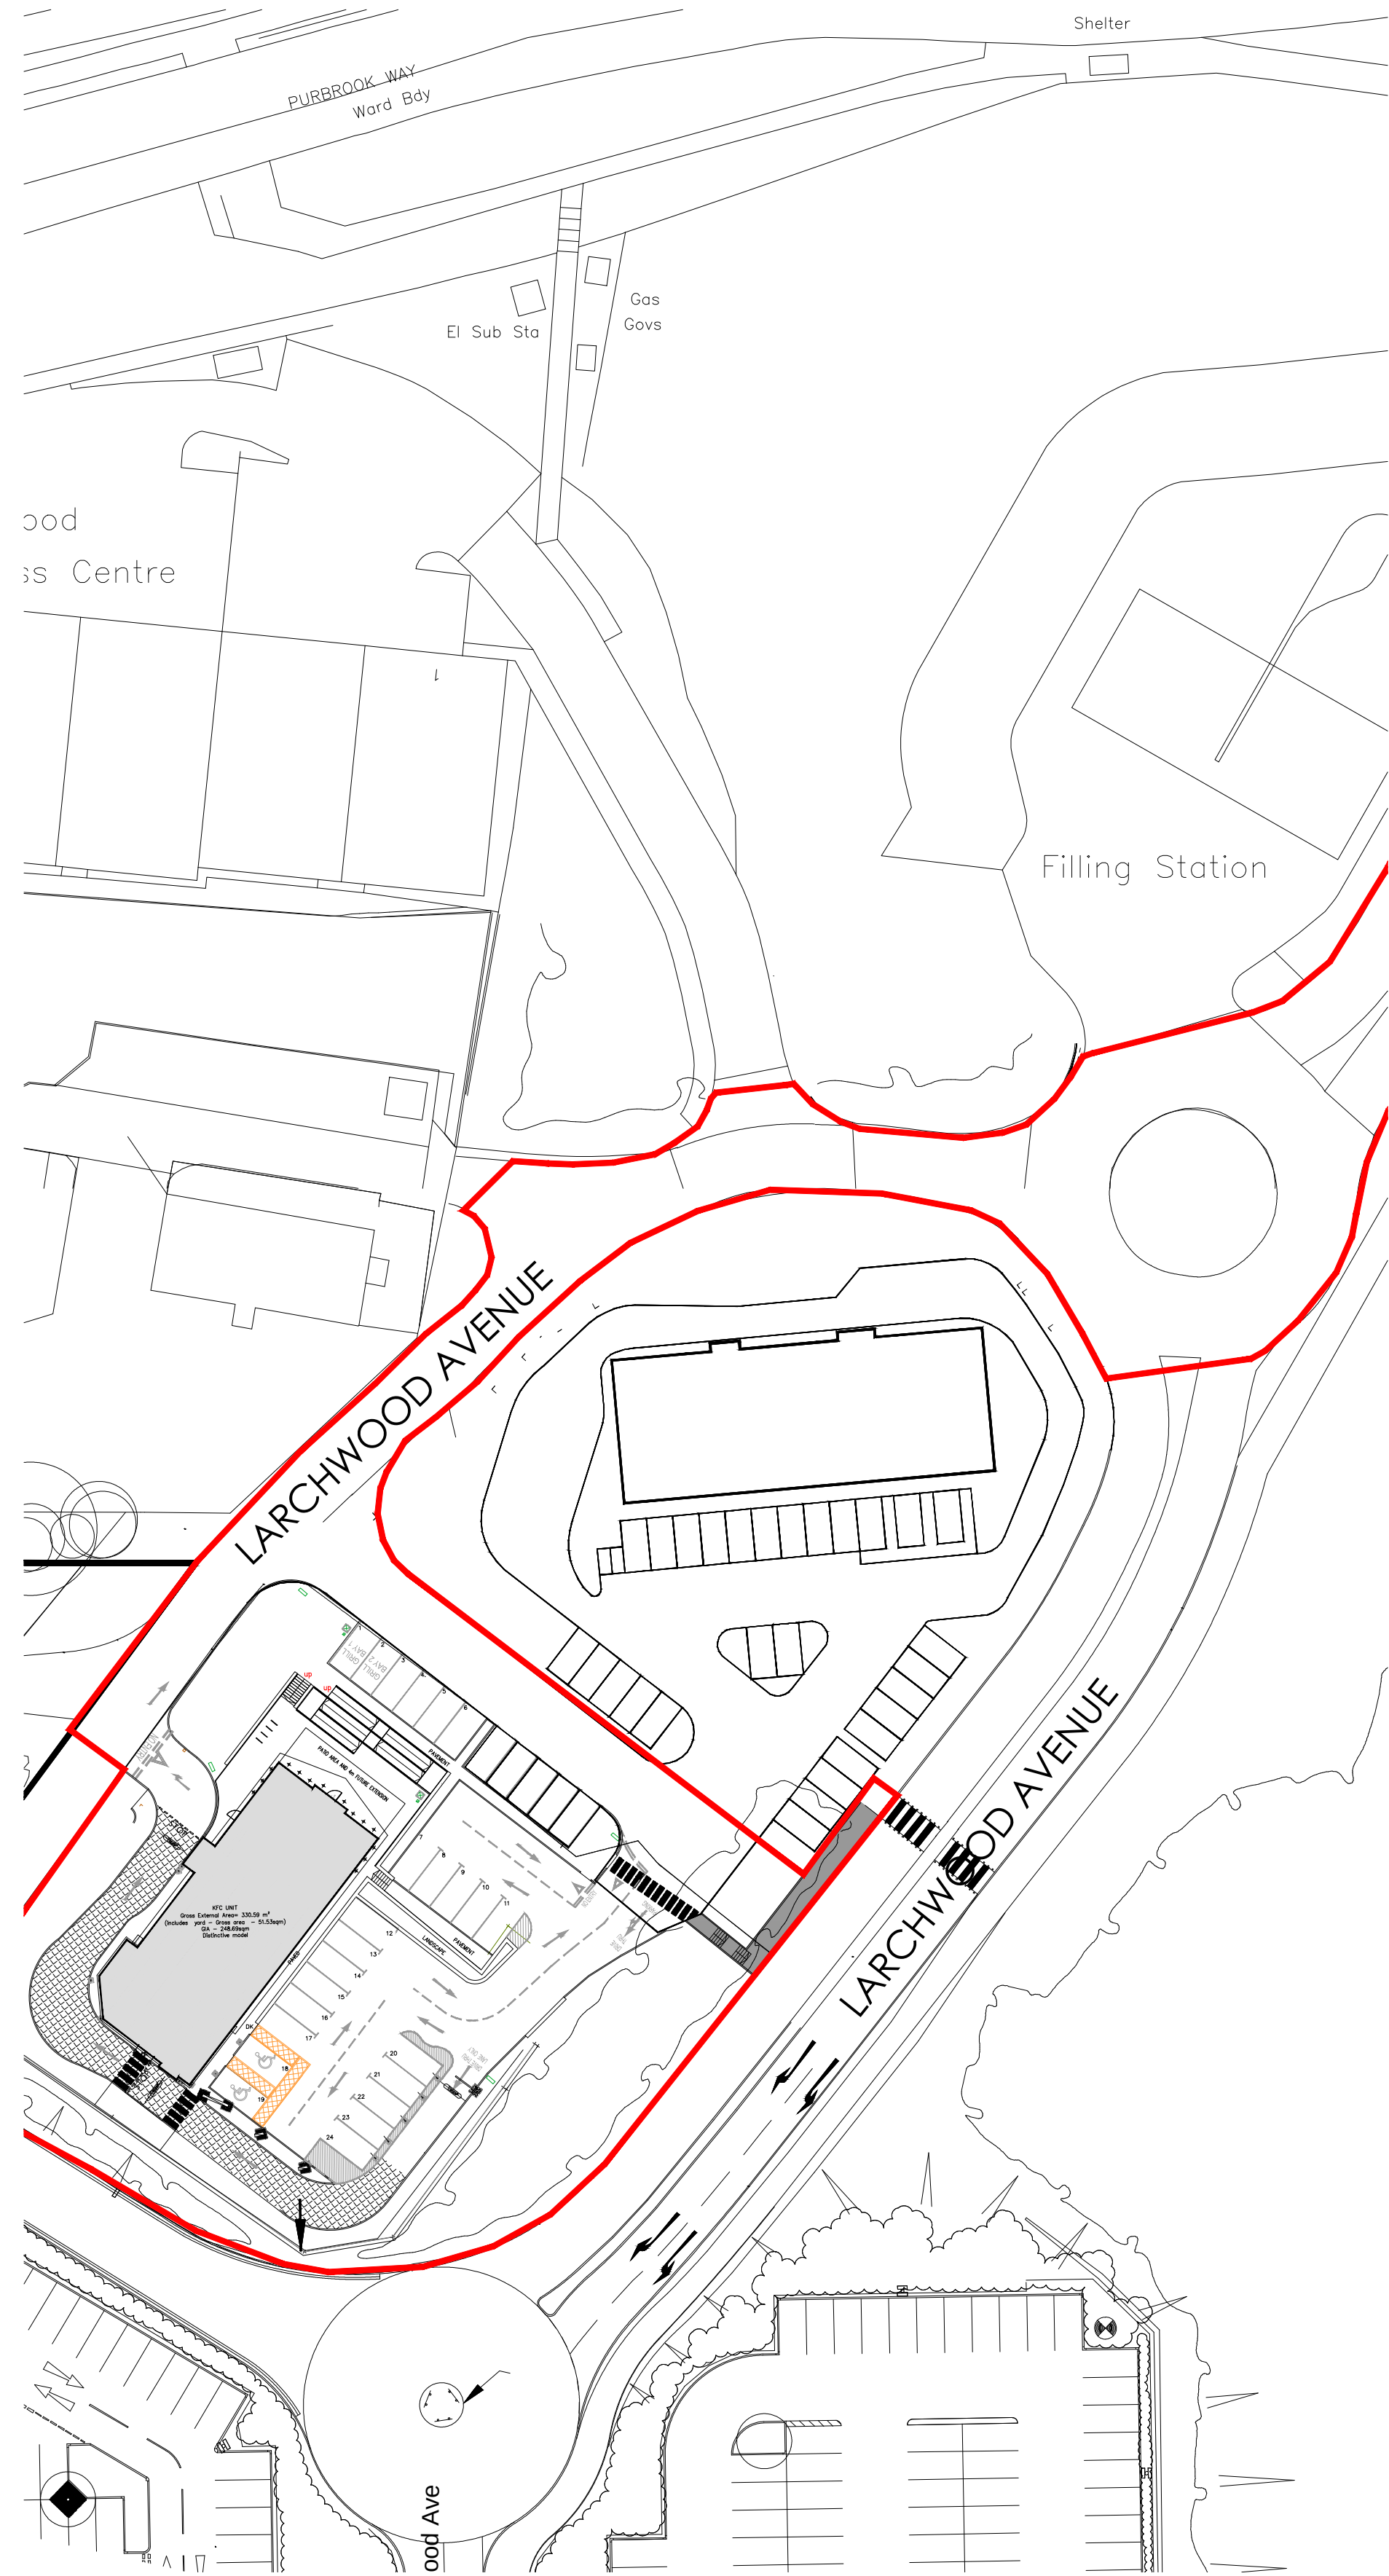

proposed site plan showing new pedestrian access
scale - 1:250 @ A1 1:500 @ A3

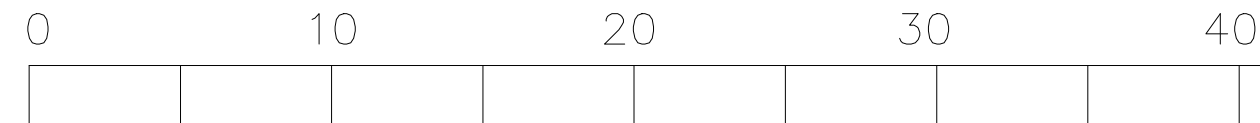


proposed site plan showing new pedestrian access
scale - 1:500 @ A1 1:1000 @ A3

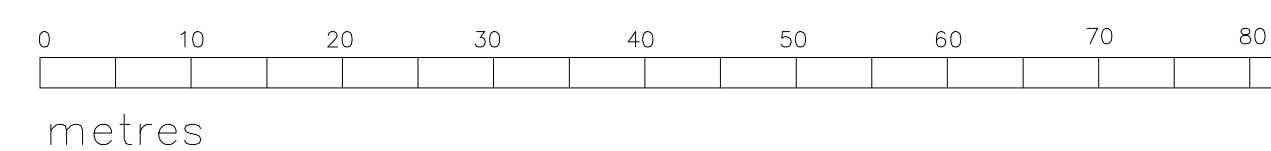


SITE DESIGN SIGNOFF	
Name / Title	
Signature	Date

ALL DIMENSIONS TO BE CHECKED ON SITE.
DO NOT SCALE FROM THIS DRAWING EXCEPT FOR THE PURPOSES OF LOCAL AUTHORITY PLANNING

rev	date	description

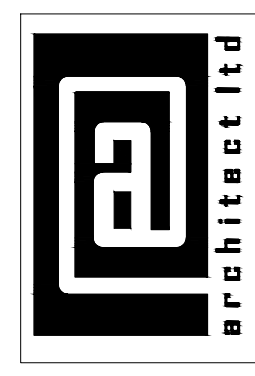

ripon house, suite 7
35 station lane
hornchurch
essex, rm12 6jl
tel.: 01708 477899
fax: 0709 223 4930
e.: office@architect.ltd.uk
web.: www.architect.ltd.uk

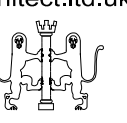



NEW BUILD.

store address
KFC BEDHAMPTON

Larchwood Avenue
P09 3QW

drawing title
PROPOSED
Site Plan with new pedestrian access
for Planning

drawn by	checked	date
BF		Aug 2016
store no.	scale	
0000	1:250 / 1:200	

drawing no.	revision
0000/2011/B126/14-0062	

PLANNING