
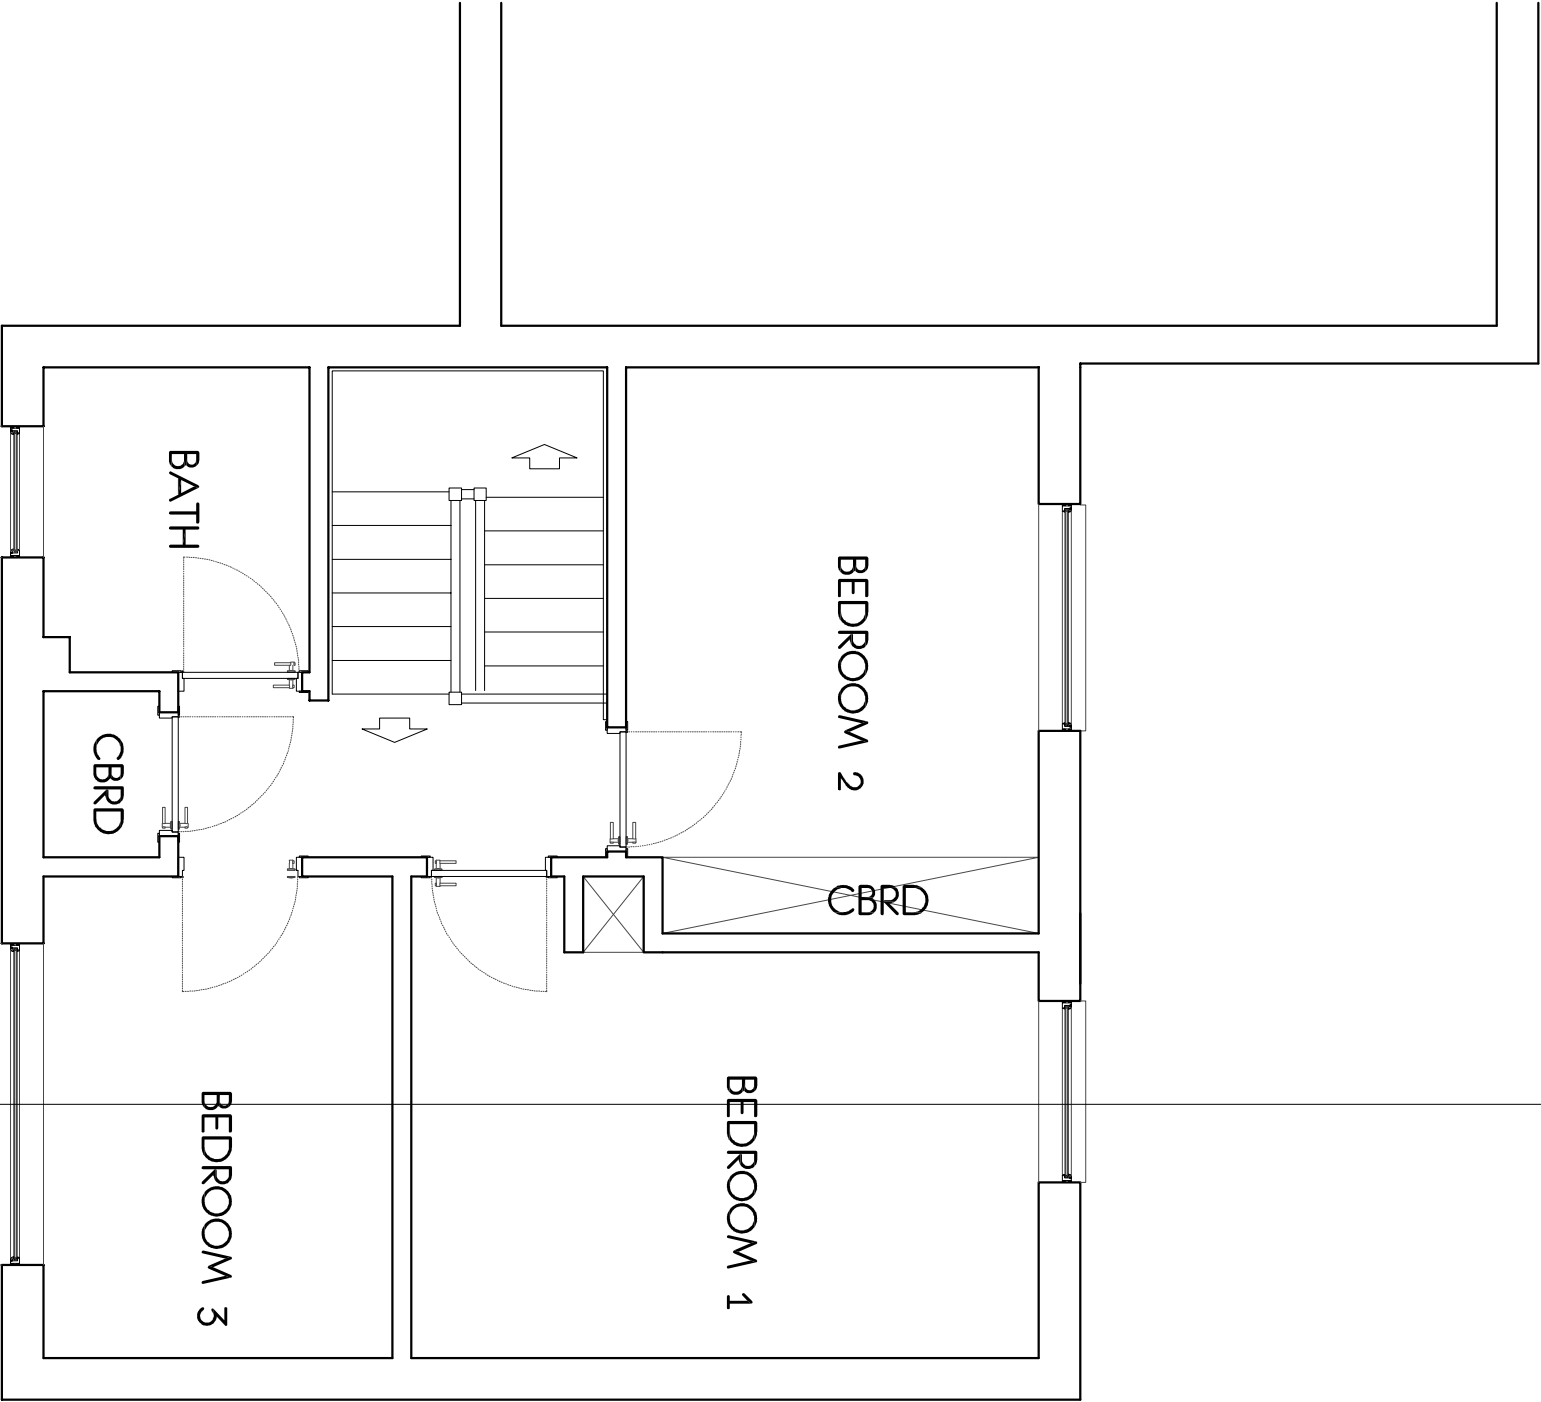


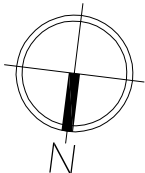

EXISTING FIRST FLOOR 1:50

Tony Oldfield Architects

Unit 5 Freemantle Business Centre
152 Millbrook Road East
SOUTHAMPTON SO15 1JR
Tel : 023 80 236 165
Fax : 023 80 632 466
Email : odf@oldfieldarchitect.co.uk
kourosh@oldfieldarchitect.co.uk

Revision		Date										
Client		Mr. WAYNE FINN										
Project		PROPOSED ROOF EXTENSION @ 11 DELIUS WALK, WATERLOOVILLE										
Drawing Title		FIRST FLOOR PLAN-EXISTING										
Scale		1:50	Drawn	KOUROSH								
Date		FEB 2016	Checked									
Project Number		160106										
Drawing No		EX03	Revision	<table><tr><td></td><td></td><td></td><td></td><td></td><td></td><td></td><td></td></tr></table>								
© This drawing bears a Copyright & must not be reproduced without prior permission from Tony Oldfield Architects Ltd. Any discrepancies should be reported to Architect.												