

EXISTING

14 Bath Road, Emsworth.

NOTES:


Dimensions to be checked on site before commencing work.
Any discrepancies shall be reported to the architect immediately.

Do not scale from these drawings except for planning purposes.


Use figured dimensions only.

Where applicable this drawing is to be read in conjunction with other consultants' drawings.


All drawings to be read in conjunction with specification and all other drawings including structural engineer and mechanical and electrical drawings / specification

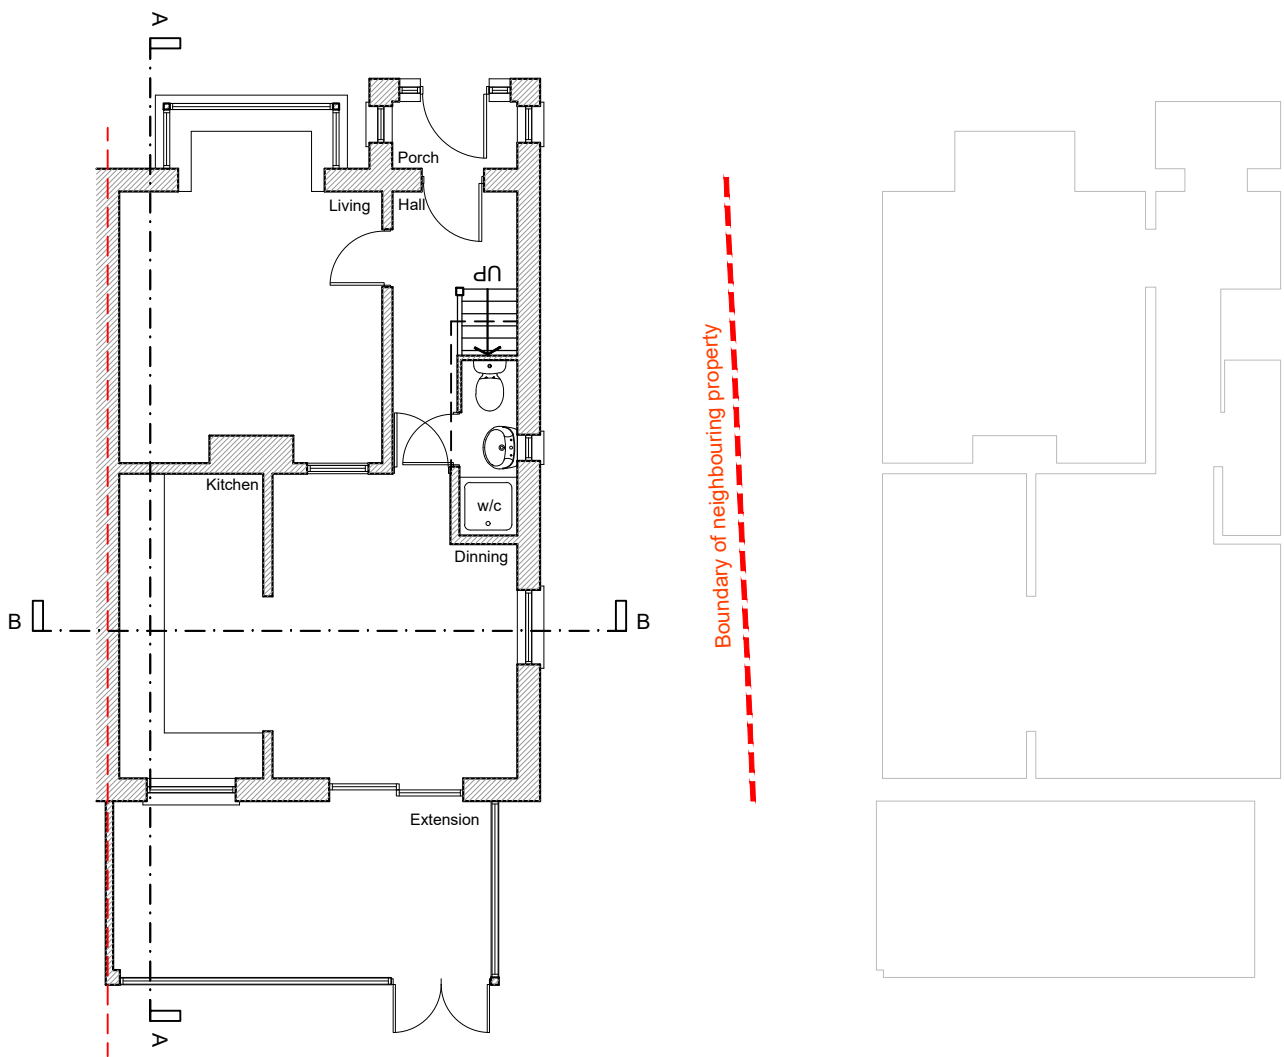


EXISTING GROUND FLOOR
1:100

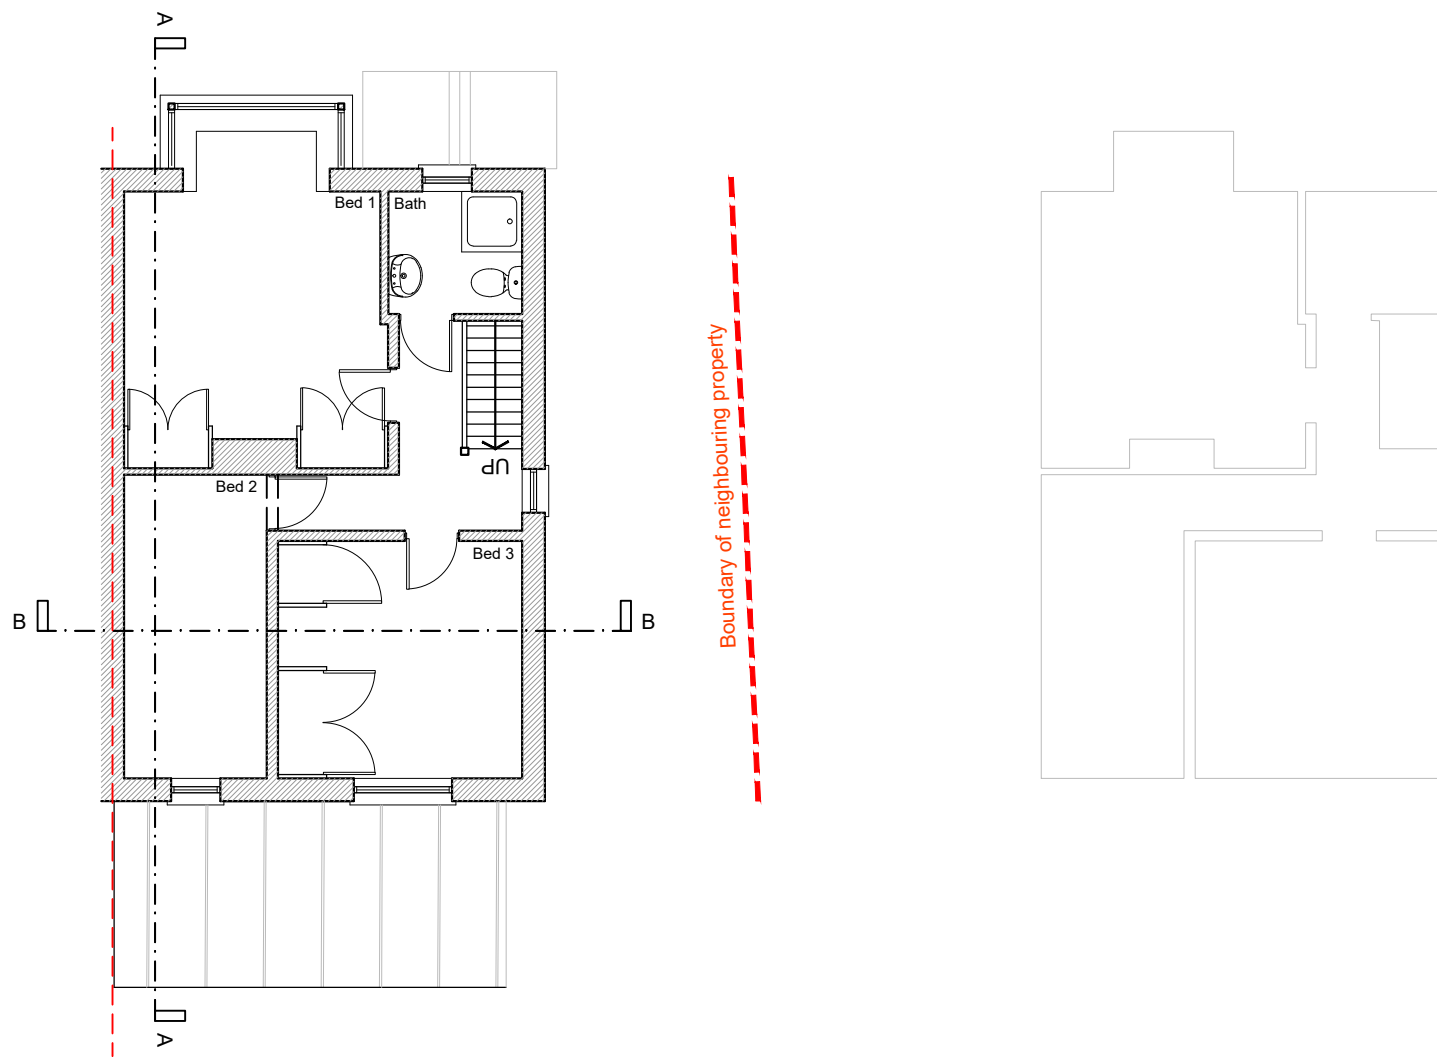


EXISTING FIRST FLOOR
1:100

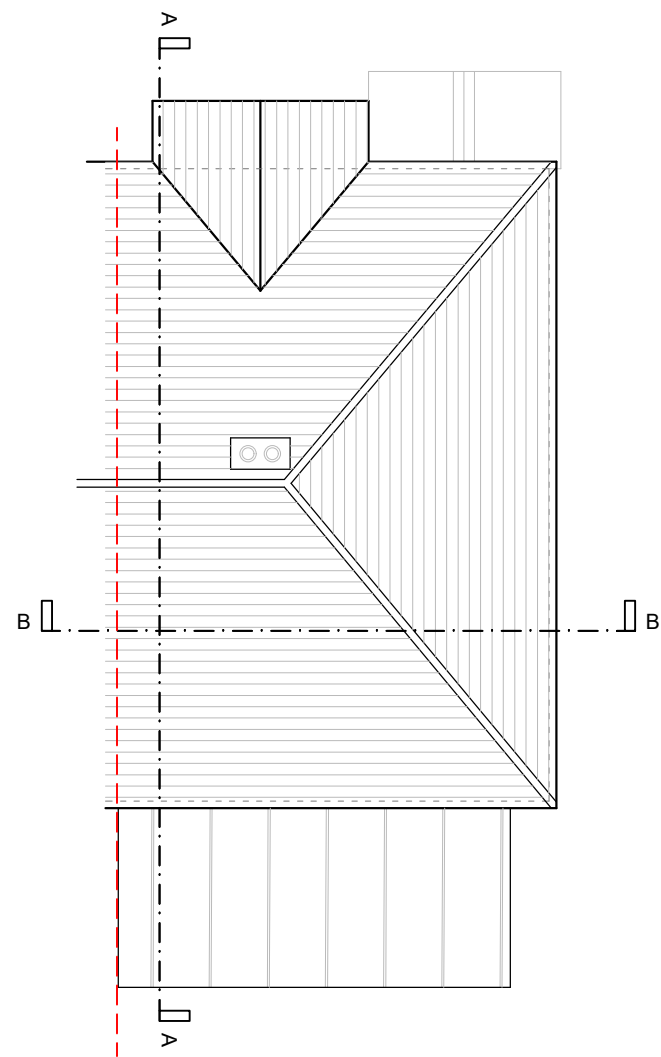


EXISTING ROOF PLAN
1:100

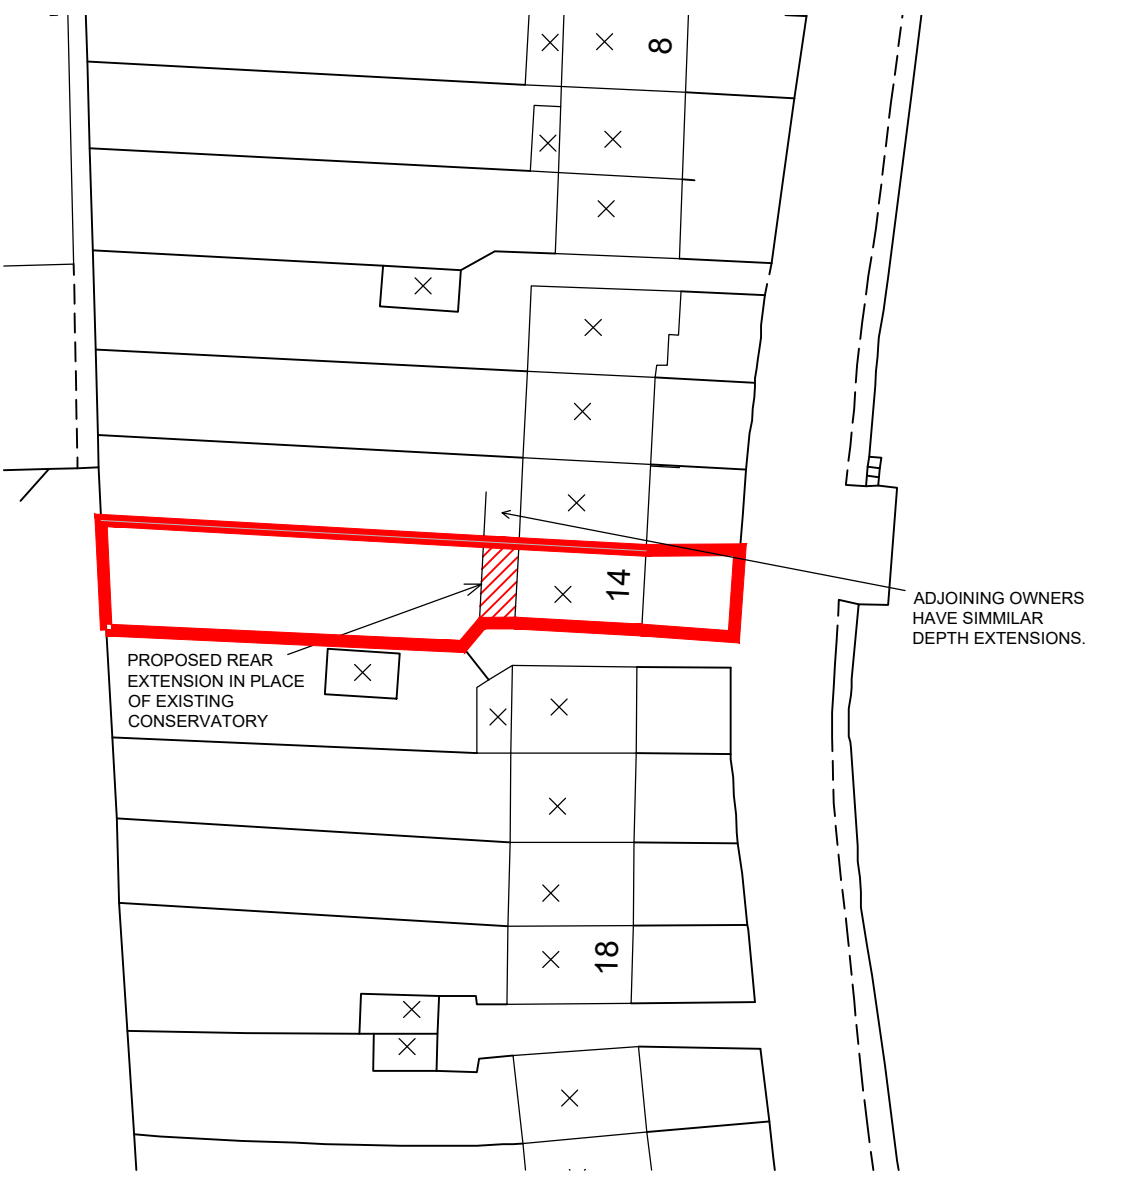


© Crown Copyright 2007. All rights reserved. Licence number 100020449

 


BLOCK PLAN
1:500

 


WEST ELEVATION
1:100

 


EAST ELEVATION
1:100

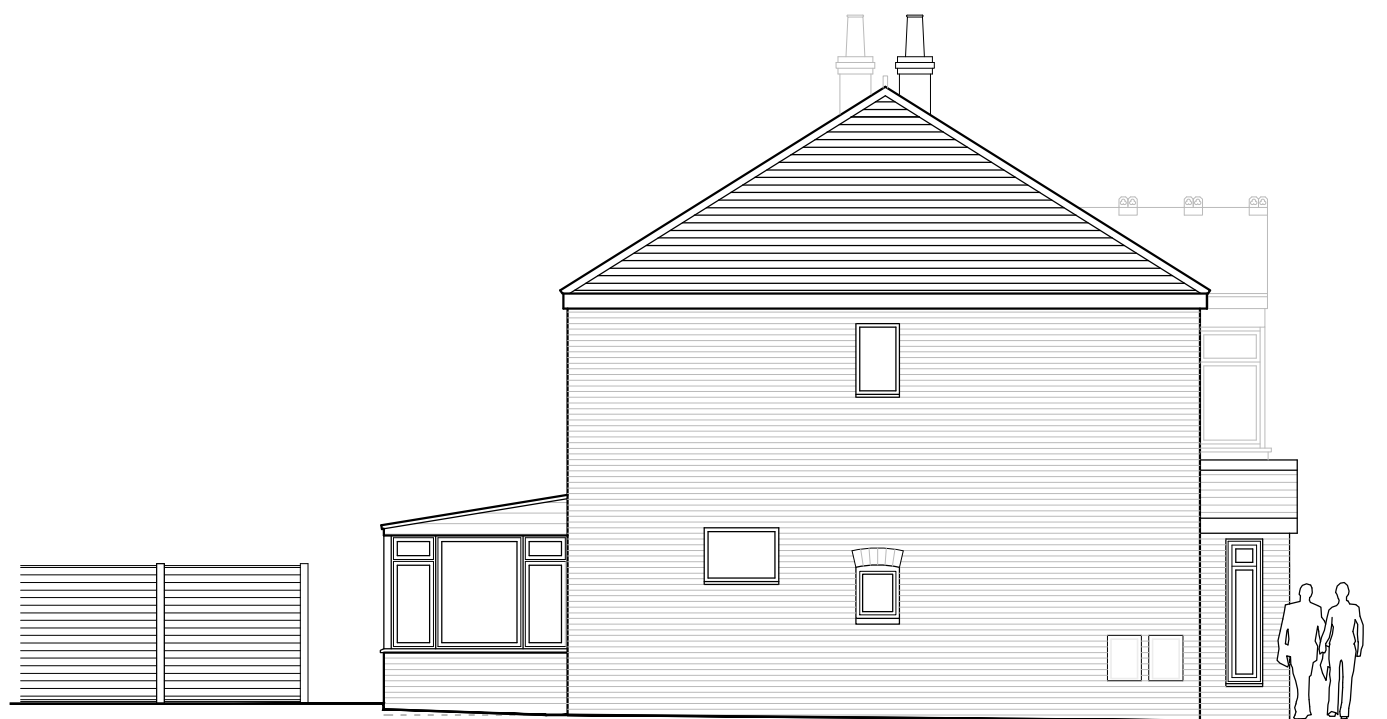


SOUTH ELEVATION
1:100

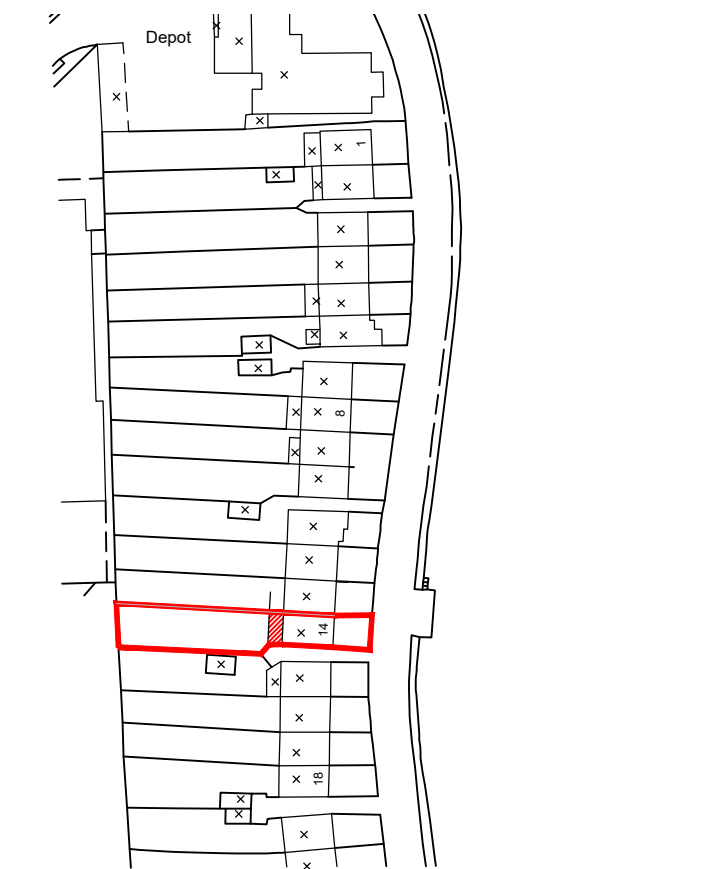


© Crown Copyright 2007. All rights reserved. Licence number 100020449

 

LOCATION PLAN
1:1250

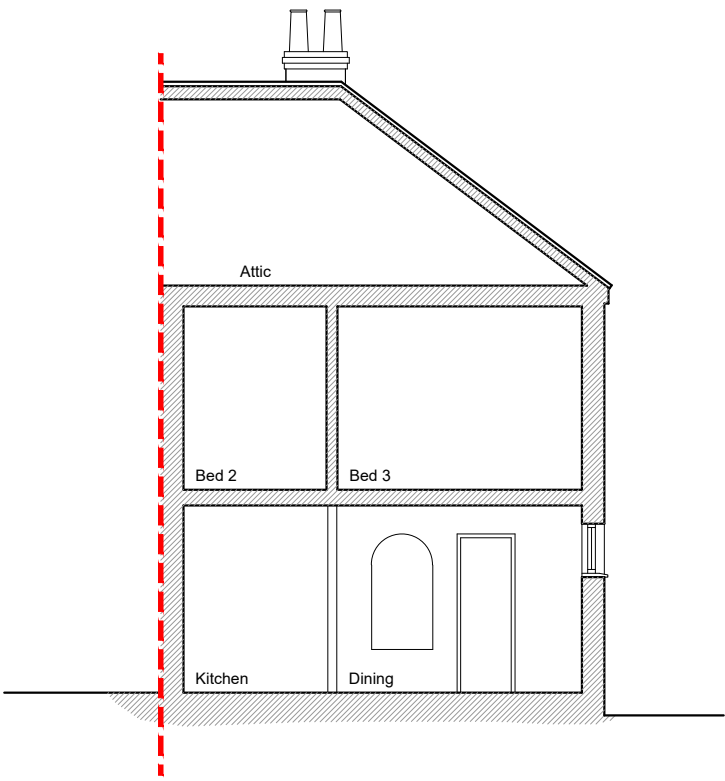

SECTION BB
1:100

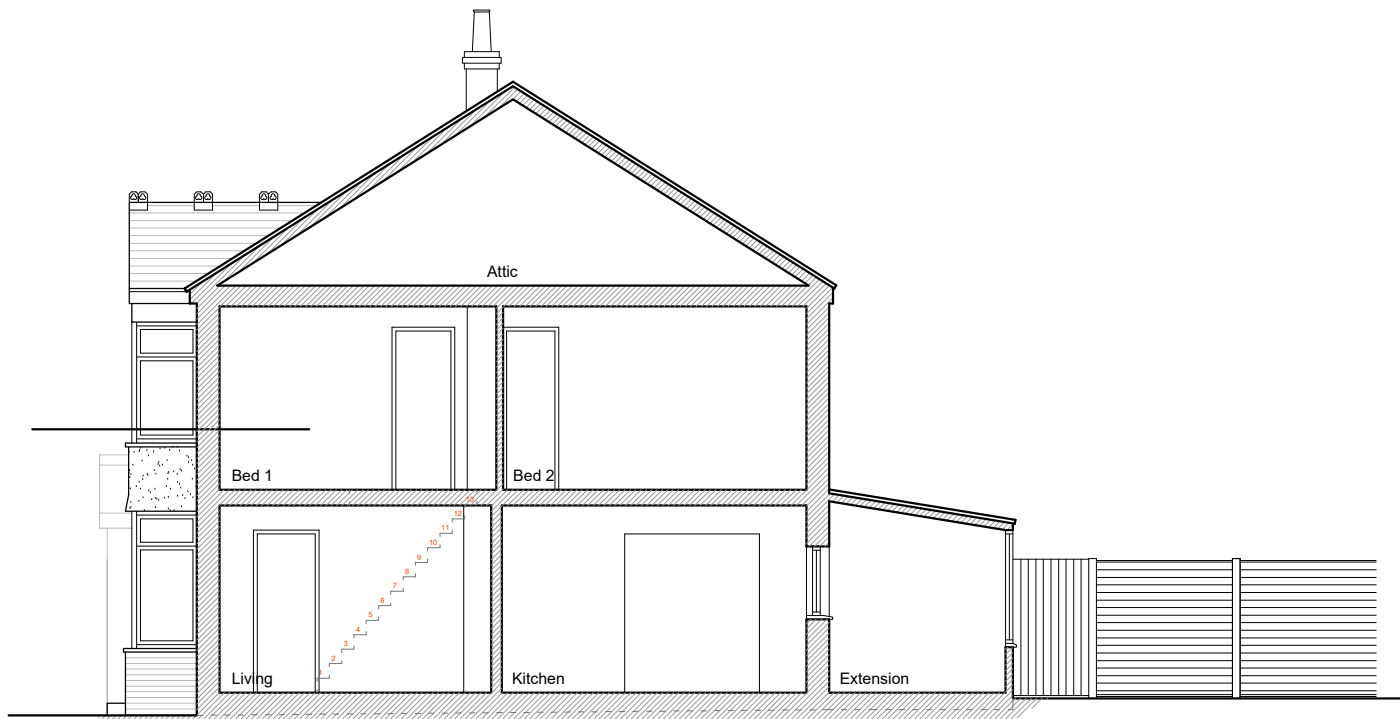

SECTION AA
1:100

REV	DATE	AMENDMENT	DRAWN

Helyer Davies Architects Ltd
1 The Old Flour Mill,
Emsworth, PO10 7BT
01243 370 715

www.hdarchitects.co.uk mail@hdarchitects.co.uk

CLIENT
Paul Bowden

PROJECT

14 Bath Road
Emsworth
PO10 7EP

DRAWING	SCALE
Existing Plans	as noted @A1
Existing Elevations	as noted @A1
Existing Sections	as noted @A1
Location Plan	as noted @A1
Block Plan	as noted @A1

DATE	February 2016	DRAWN	JB
DRAWING NUMBER	16030_001	REVISION	