




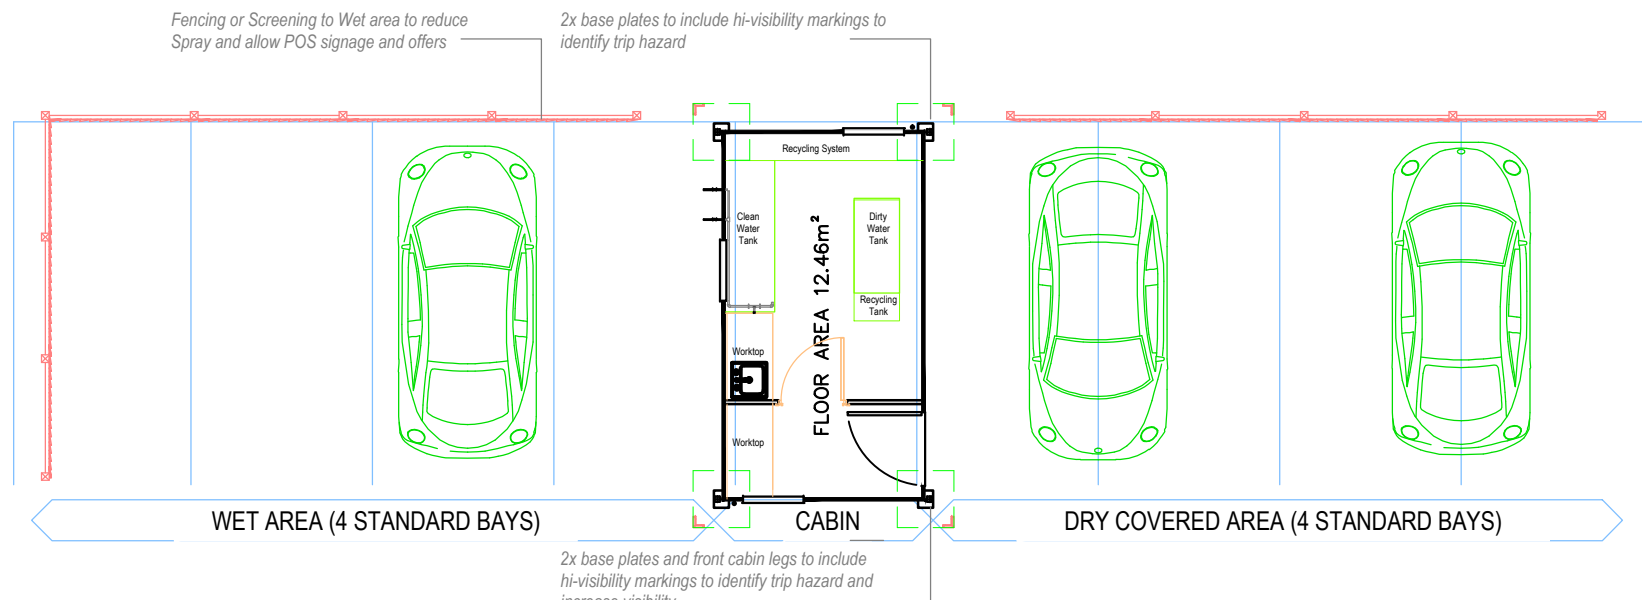


FLOOR PLAN
Scale 1:100@A3

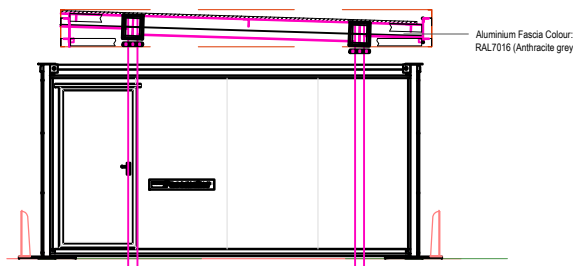


RIGHT ELEVATION
Scale 1:100@A3

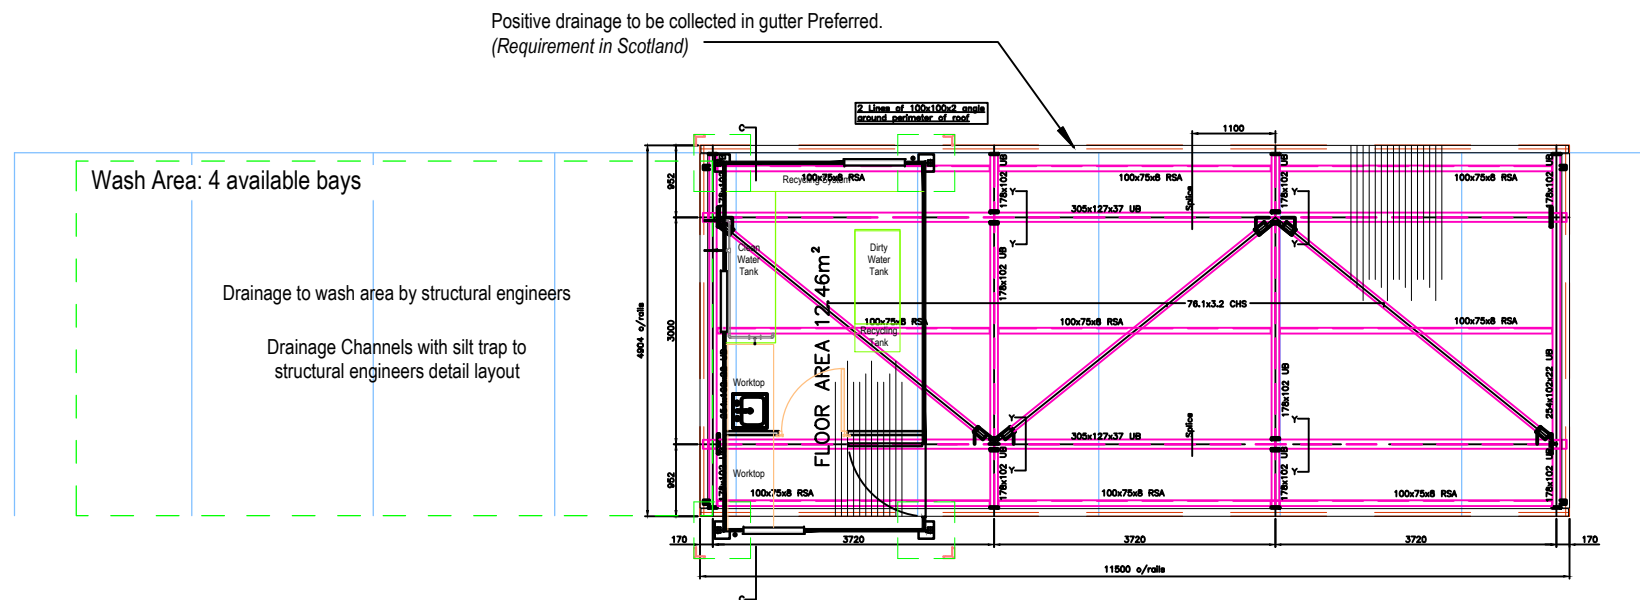


ROOF PLAN & DETAILS
Scale 1:100@A3

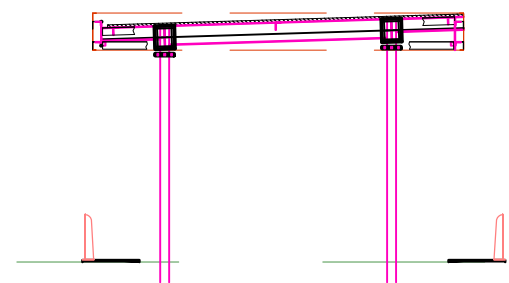

LEFT ELEVATION
Scale 1:100@A3

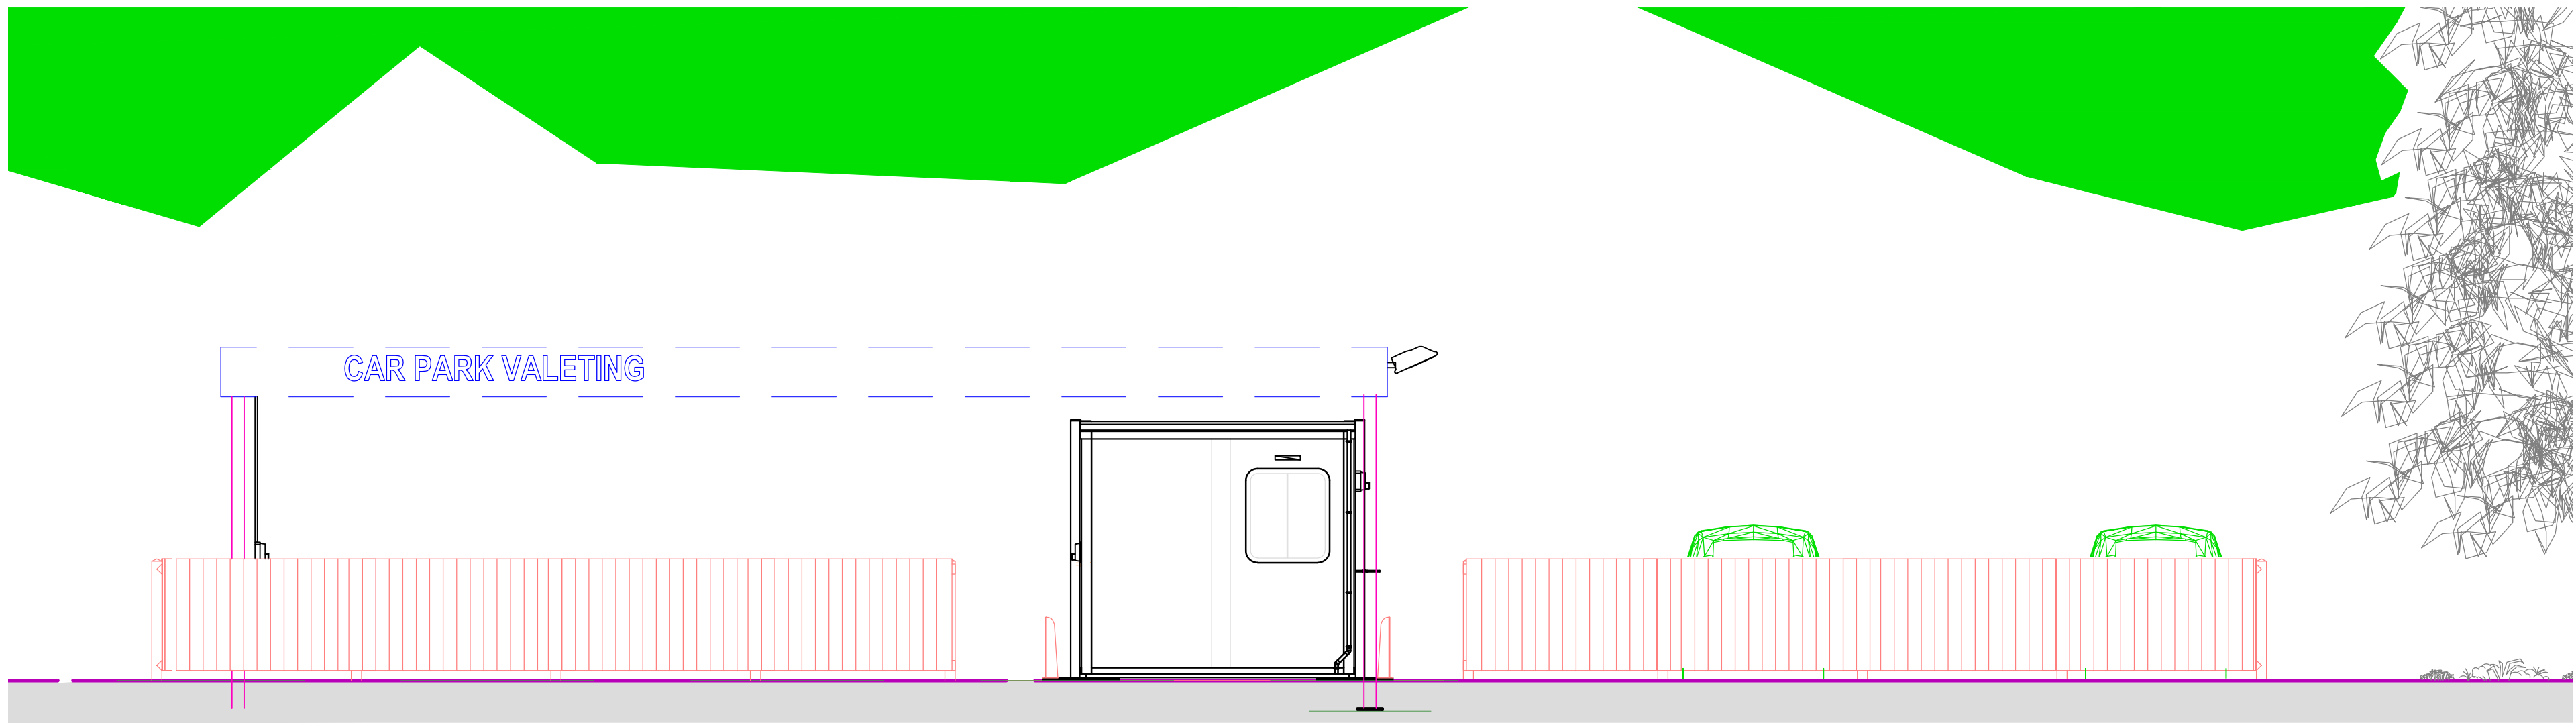

REAR ELEVATION
Scale 1:50@A3

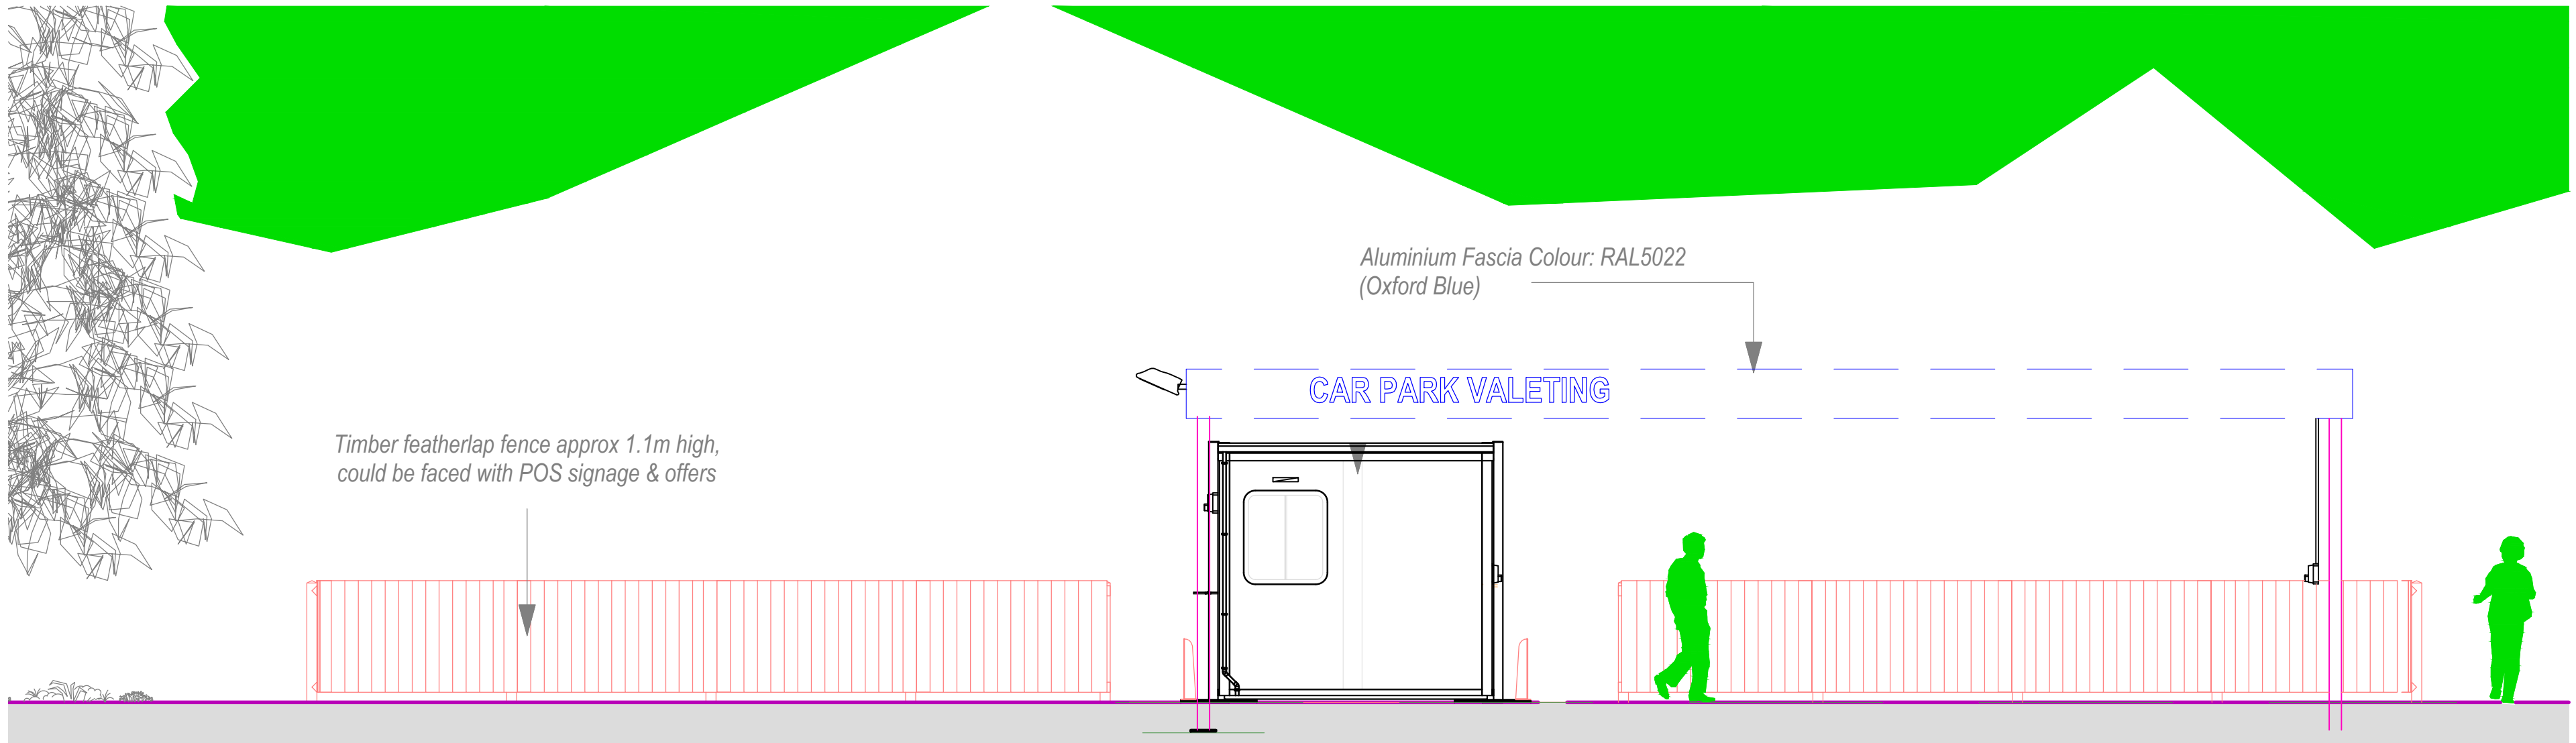

FRONT ELEVATION
Scale 1:50@A3

Layout

Hand car wash valeting service, consisting of four wash bays, four canopied drying/finishing bays and one bay for the centrally located cabin. The layout will include for low level timber fencing.

Drainage

The wet/wash area to be surrounded with drainage channels to ensure that all water run off is retained and discharges into the system via a silt separator. It is then pumped through the recycling system (located in the cabin) to provide clean water.

Canopy

Steel framed structure with metal profiled roof covering (by specialist) complete with profiled aluminium colour fascia in RAL 5022(Oxford Blue) with legs in RAL 9016 (Traffic White).

Cabin

Two roomed, Portakabin PK161 with external decor in silk grey BS.10.A.05 with window and door

Signage

To be located on the frontage to the canopy and with signage menu/notice boards onto the cabin.

Lighting and Power Supply

To be specified by consultants

Notes

Rev	Date	Description	By	Chk
B	09/09/15	Revised canopy colour scheme RAL numbers added	RB	
A	23/09/15	Minor Modifications	RB	

Status

Client

CPV

Project

CAR PARK VALETING
HAND CAR WASH

Drawing Title

CAR PARK VALETING MODEL SPECIFICATION

Drawing No

CPV - 40 - 01

Revision

B

Scale

AS DRAWN

Date

SEP 2015

Drawn

RB

Checked

.