




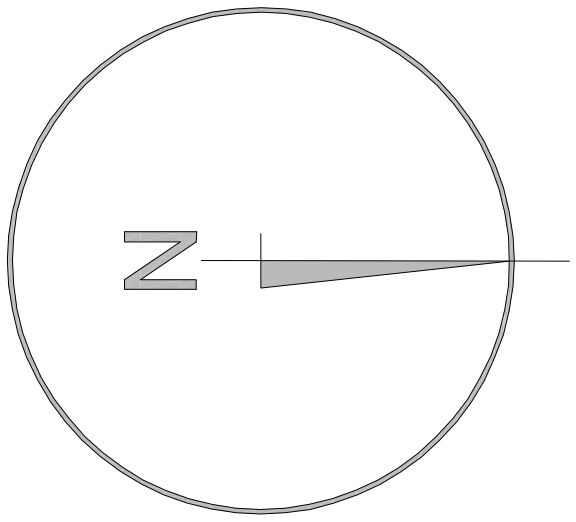

LOCATION PLAN
SCALE 1:1250 @A1

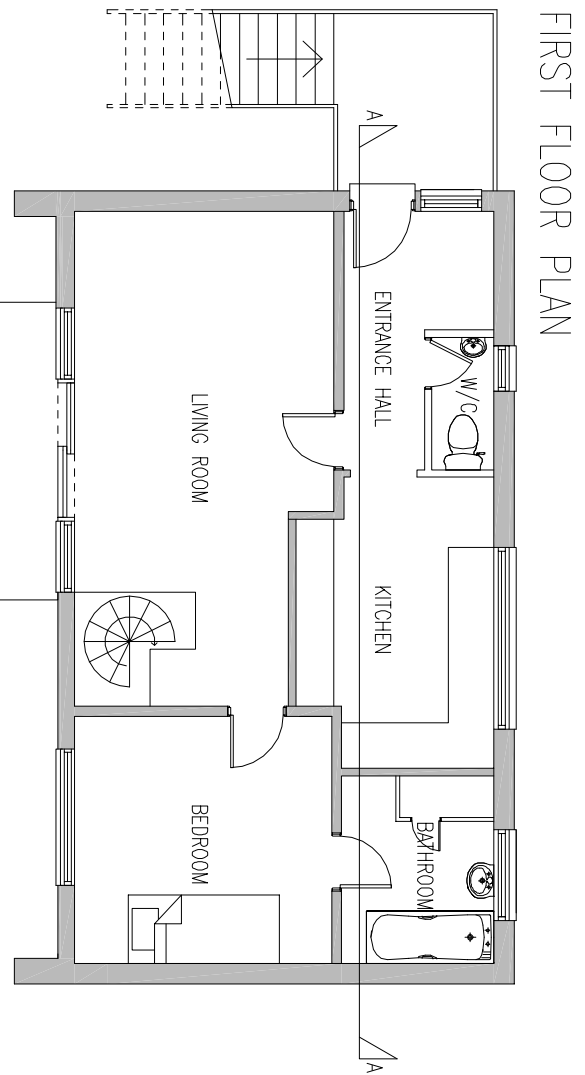


FIRST FLOOR PLAN

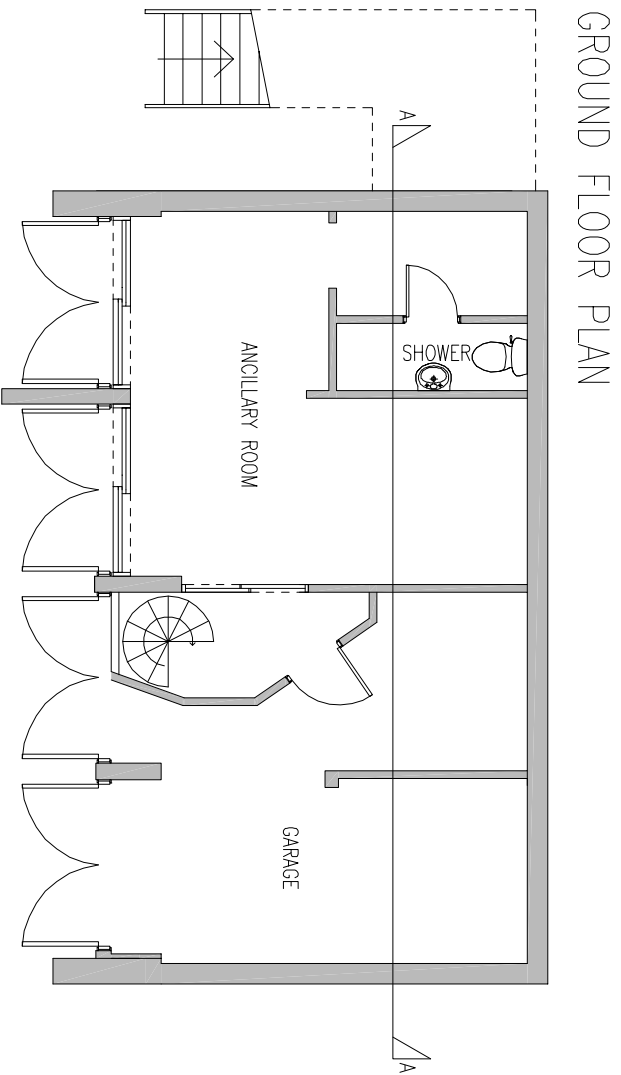


GROUND FLOOR PLAN


EXISTING FLOORPLANS
SCALE 1:100 @A1

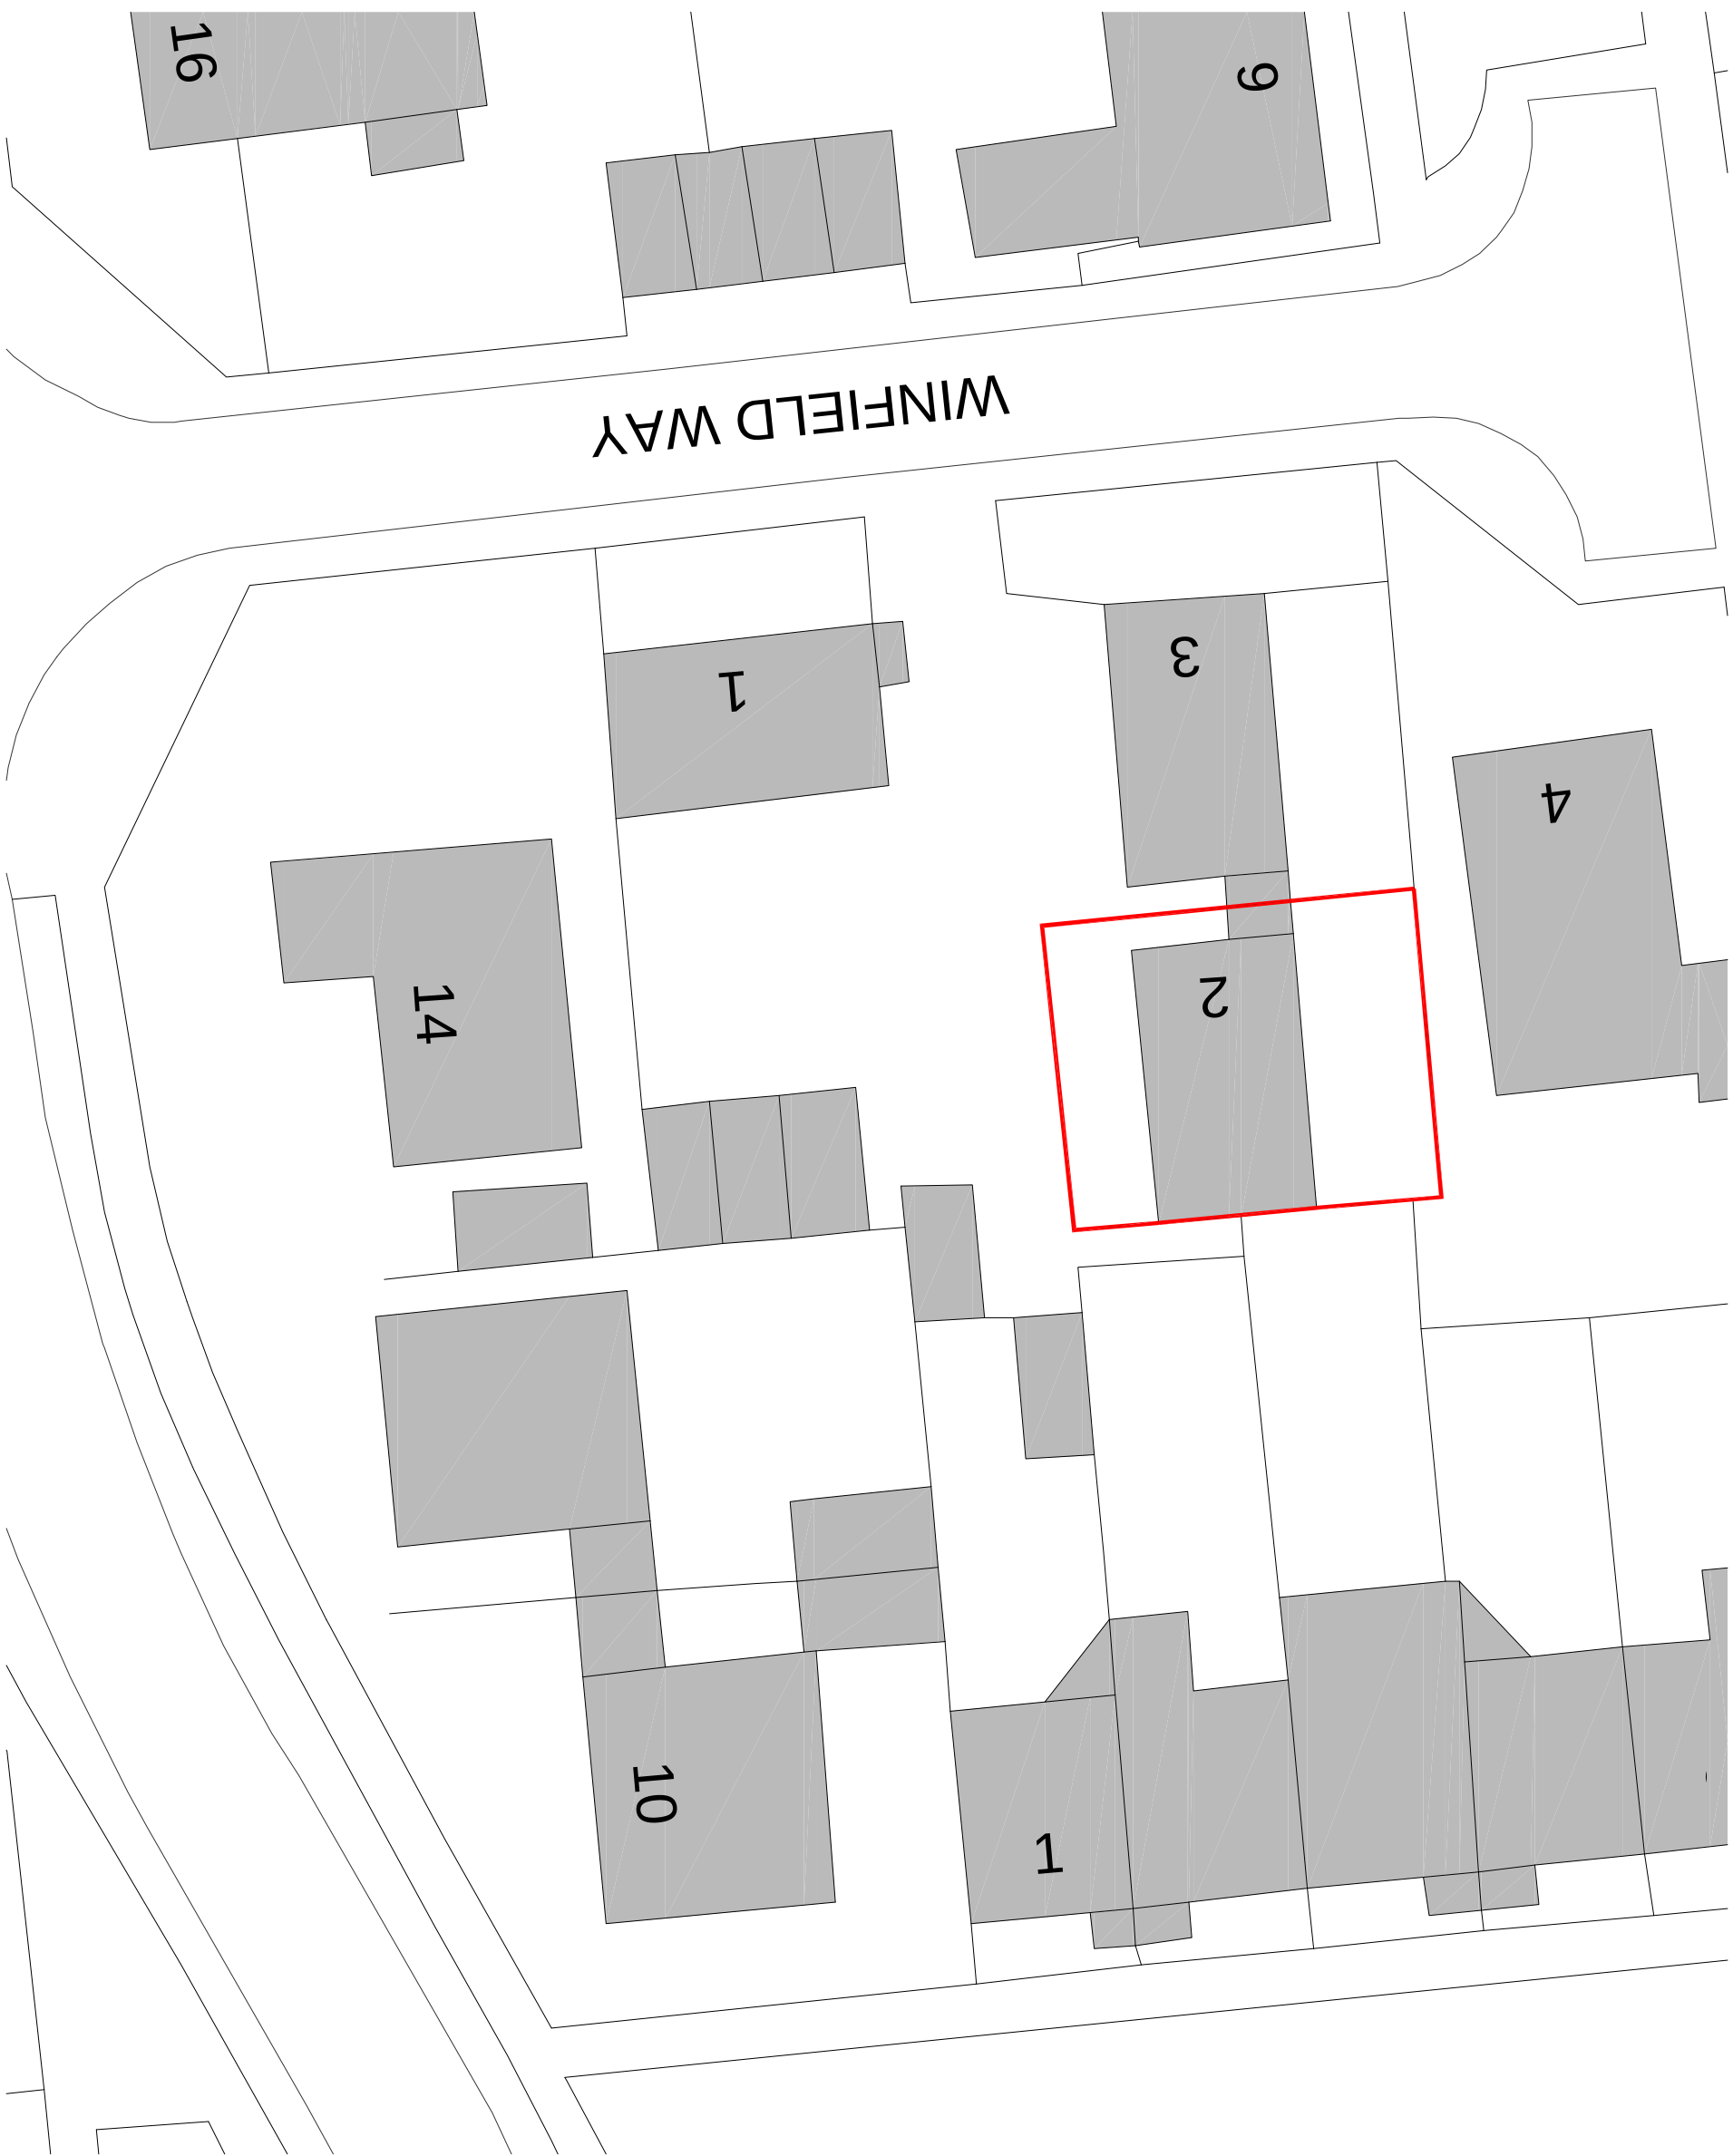


EXISTING SITE PLAN
SCALE 1:250 @A1

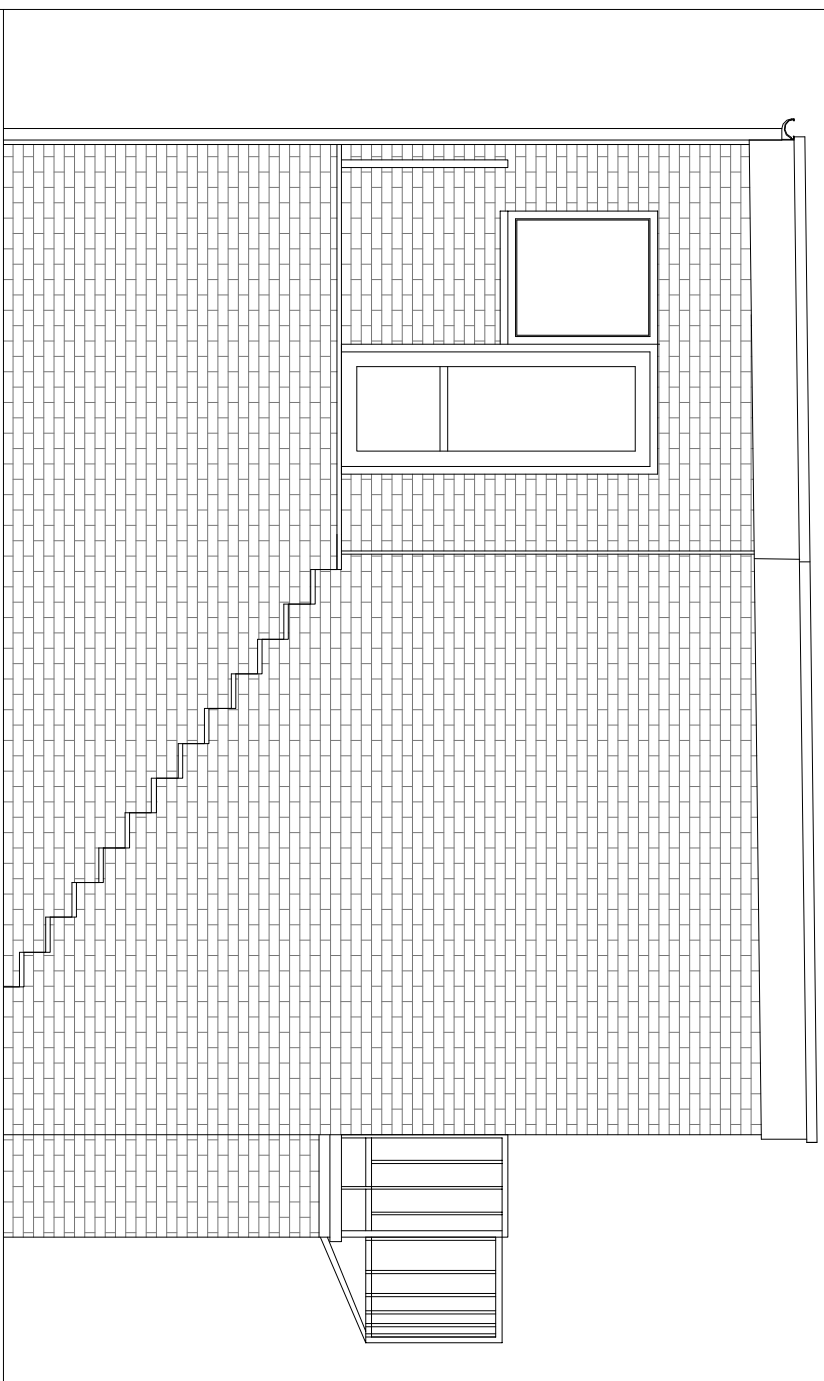


EXISTING WEST ELEVATION
SCALE 1:50 @A1

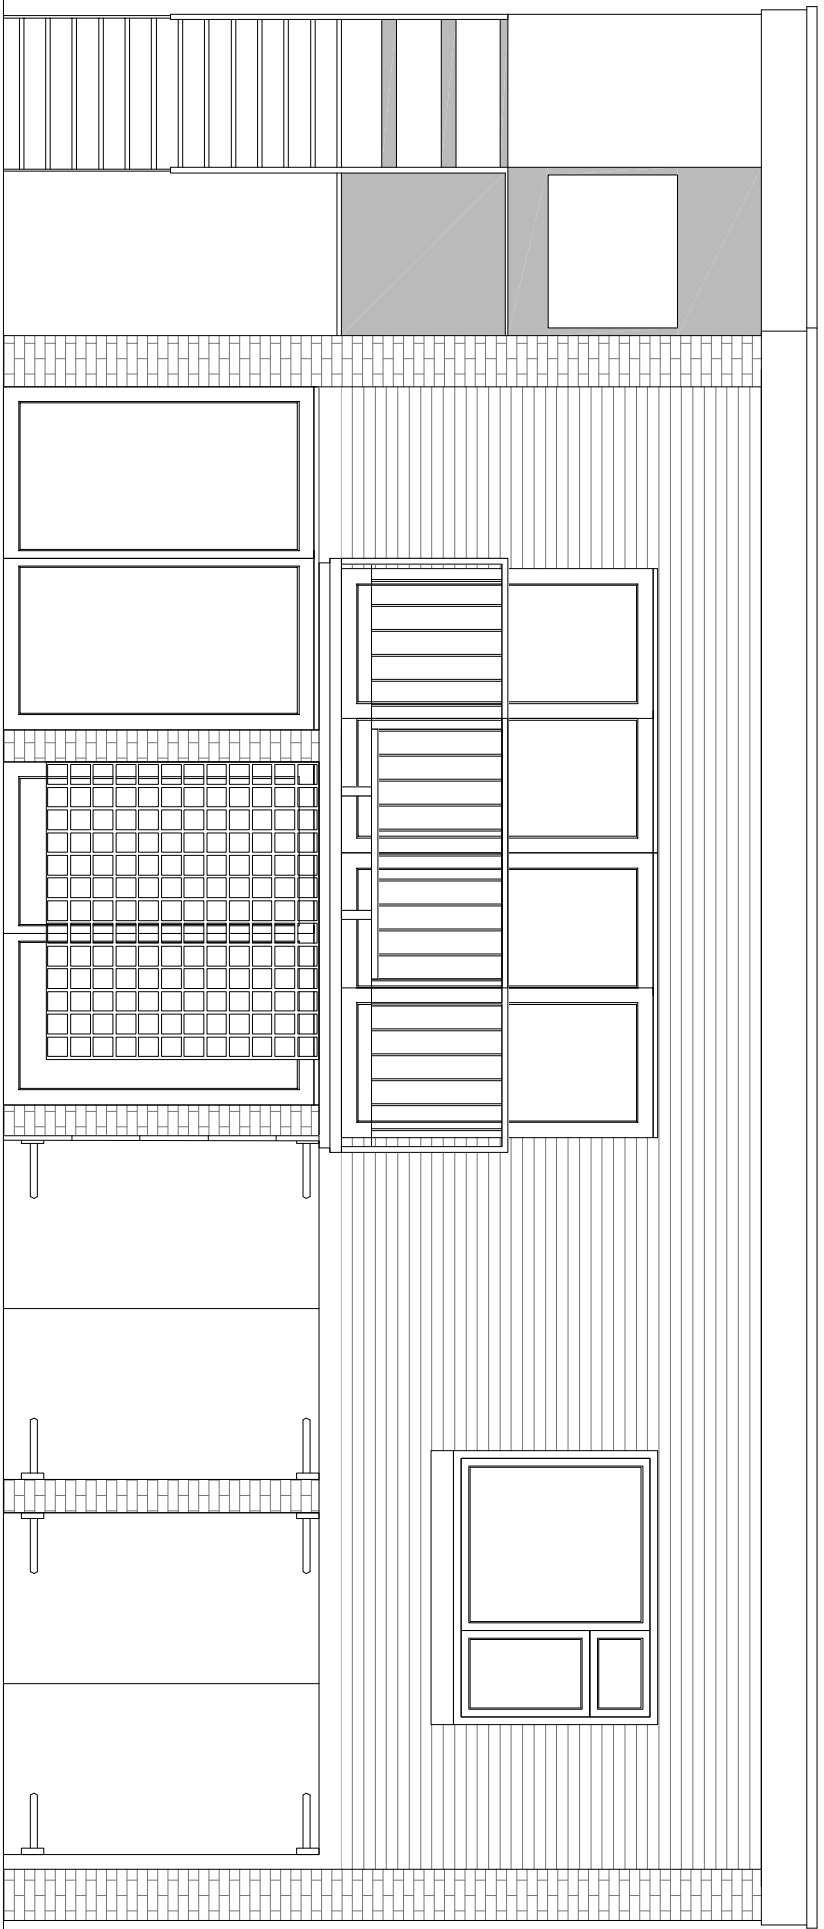


EXISTING SOUTH ELEVATION
SCALE 1:50 @A1

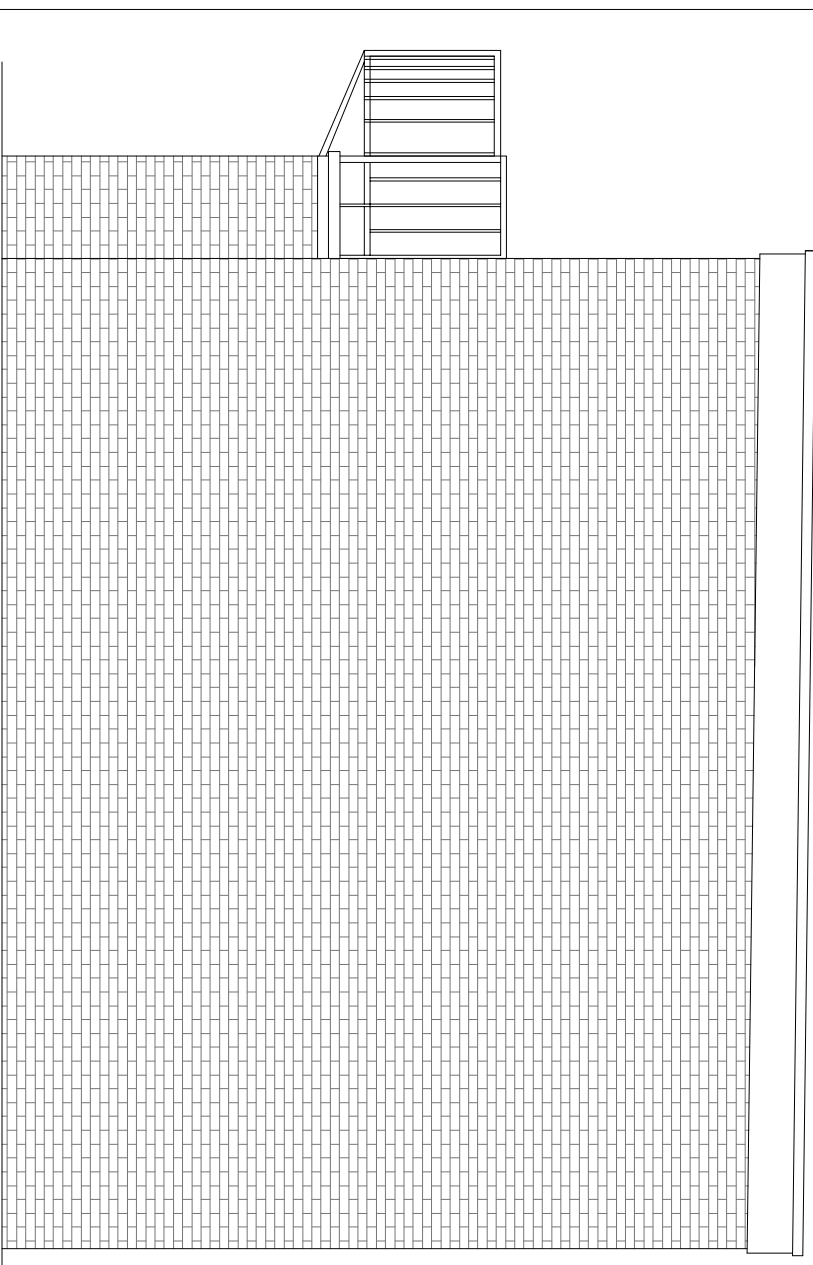

EXISTING EAST ELEVATION
SCALE 1:50 @A1

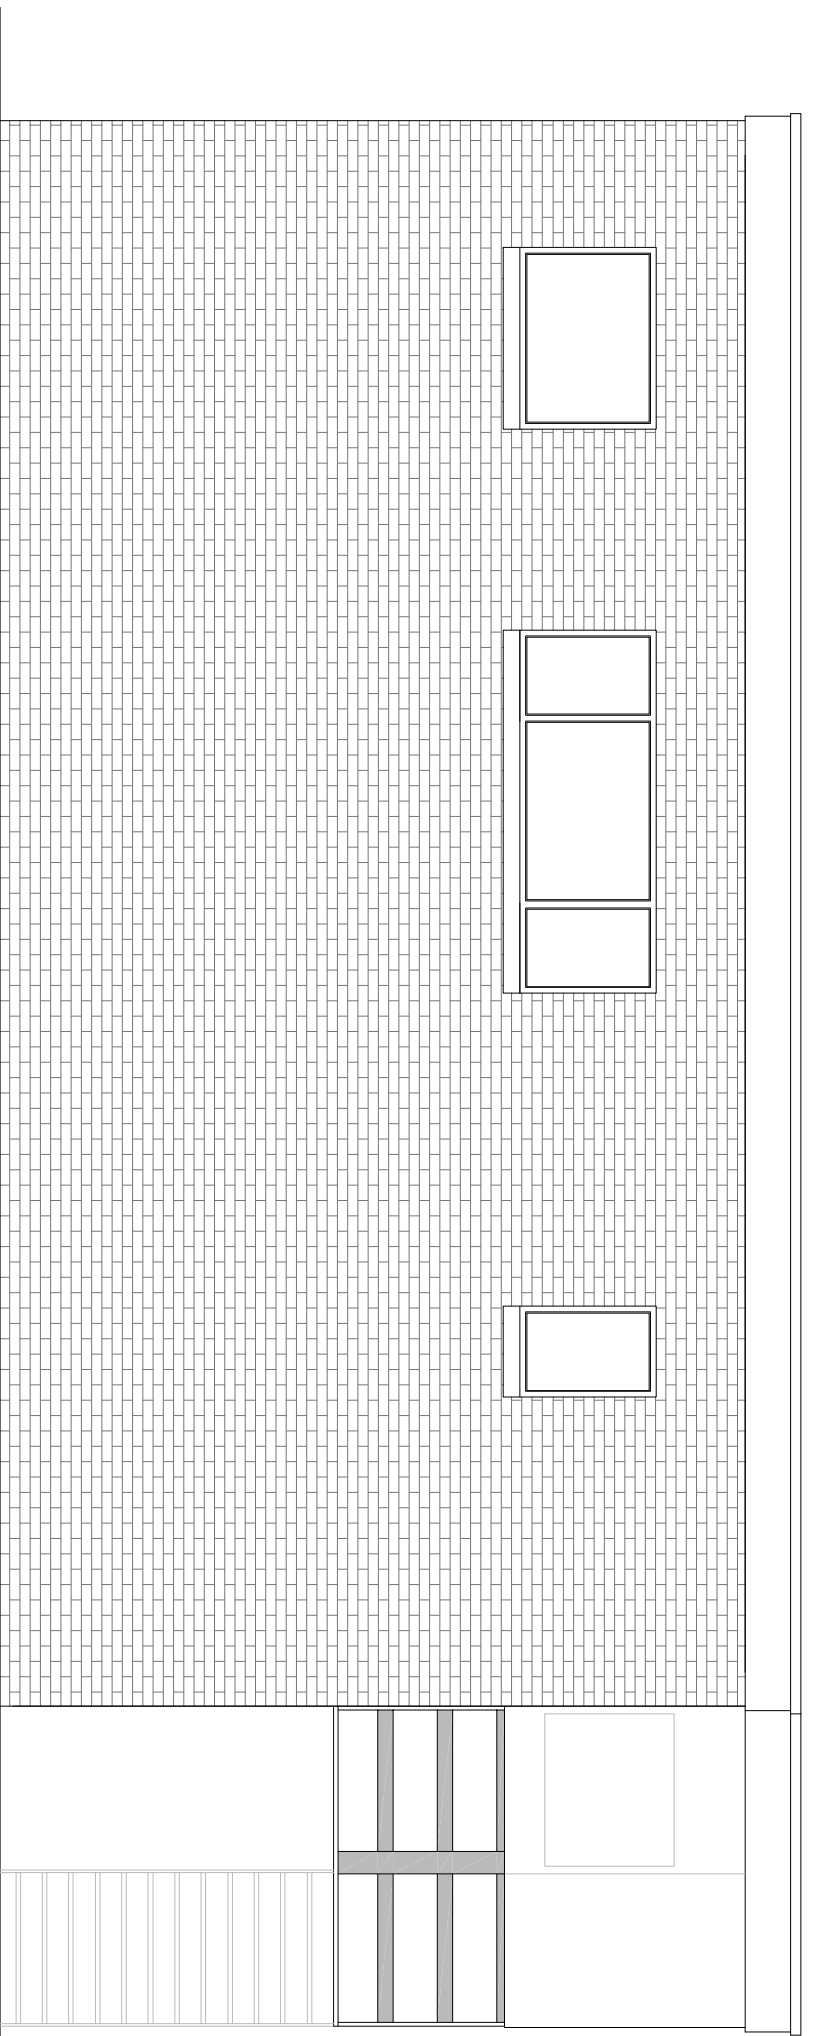

EXISTING NORTH ELEVATION
SCALE 1:50 @A1

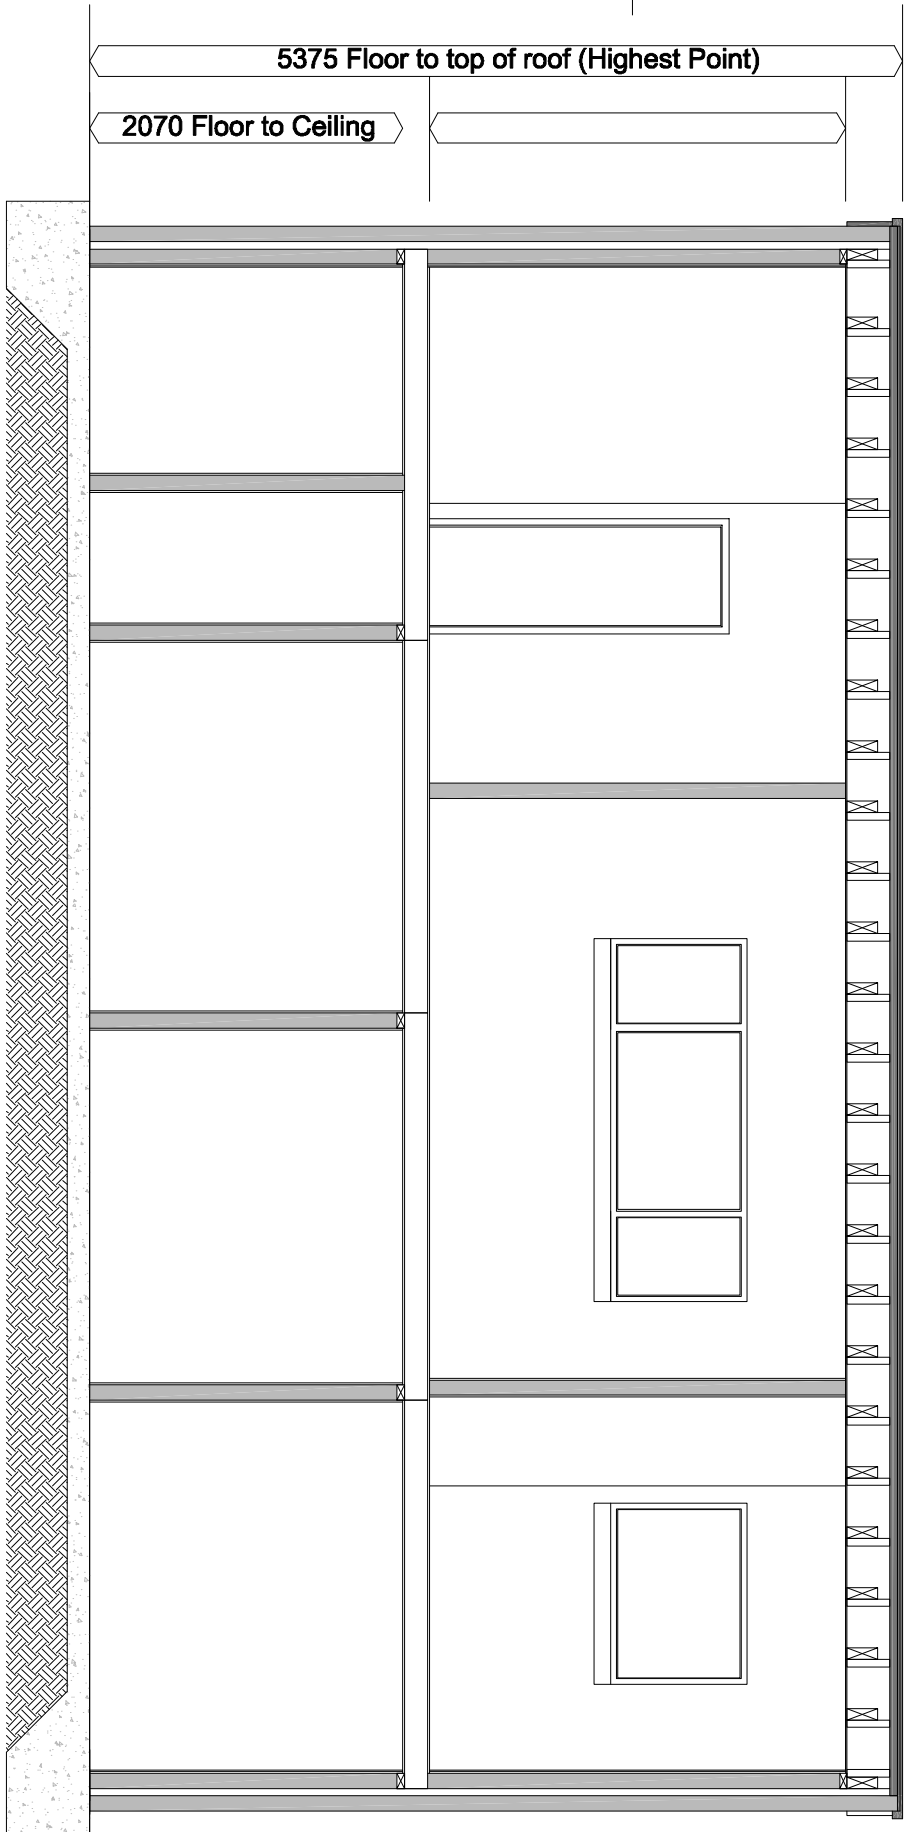

EXISTING SECTION A-A
SCALE 1:50 @A1

NOTES

This drawing is the copyright of the **pdp architecture llp** and must not be reproduced in whole or part or used for the creation of works without their permission. All dimensions to be checked on site prior to commencement of construction works and the architect notified of any discrepancy. Figured dimensions are to be used in preference to scaled dimensions. No deviation from this drawing will be permitted without prior consent of the architect. All drawings are prepared subject to a full measured and structural survey of the buildings and site. All structural work is subject to the appointment of a structural engineer to confirm and agree the structural proposals. OS promap licence no. 100030449.


Health & safety:
exceptional risks involving specific methods of construction or exceptional maintenance issues:

NO SIGNIFICANT RISK

revision	notes	date	drawn/checked
----------	-------	------	---------------

client

PLANNING

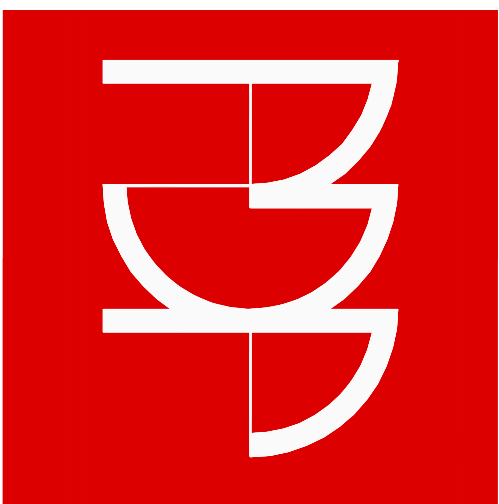

pdp architecture llp
chartered architects town planning
interior design consultants
2 beechworth road havant
hampshire po9 1ax
tel 023 9248 1100
fax 023 9247 5050
email pdp@pdp-architects.co.uk
www.pdp-architects.co.uk

project	Winfield Way Emsworth
detail	Existing Site, location & Floor Plans, Elevations & Section
drawn	SH
checked	HM
date	JAN 2016
at scale	a3 scale
Varies	Varies