

This drawing shall not be scaled, except for planning purposes.


All dimensions to be checked on site where applicable, prior to commencement on site.

Differences between drawings, and between drawings and specification or bills of quantities to be referred to the Architect for clarification.


All works shall conform to he current edition of the Building Regulations and other relevant statutory requirements.

All materials and workmanship shall conform with the relevant British Standard Specifications and Codes of Practice.


This drawing is the copyright of Head, Roberts and Associates and shall not be copied or reproduced without permission.

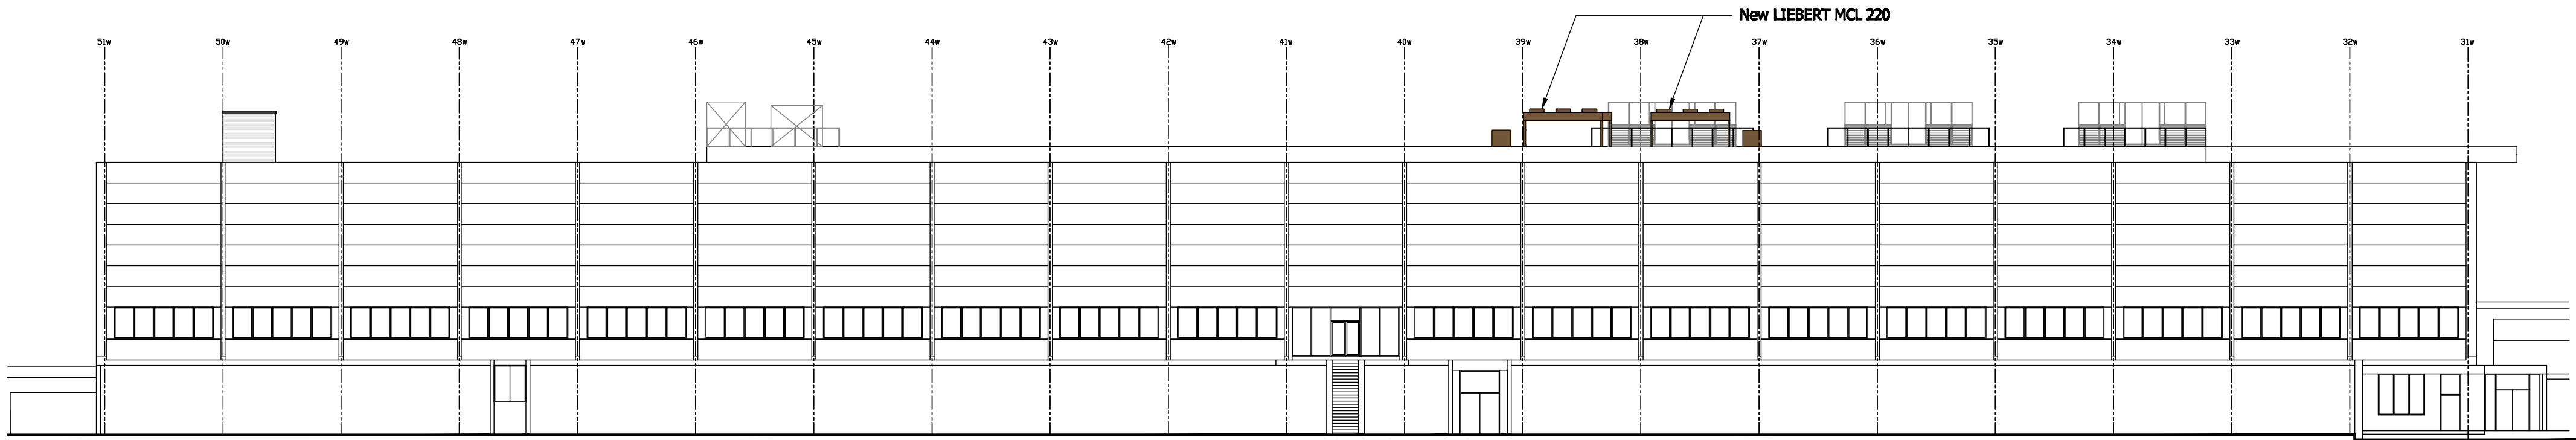


South Elevation

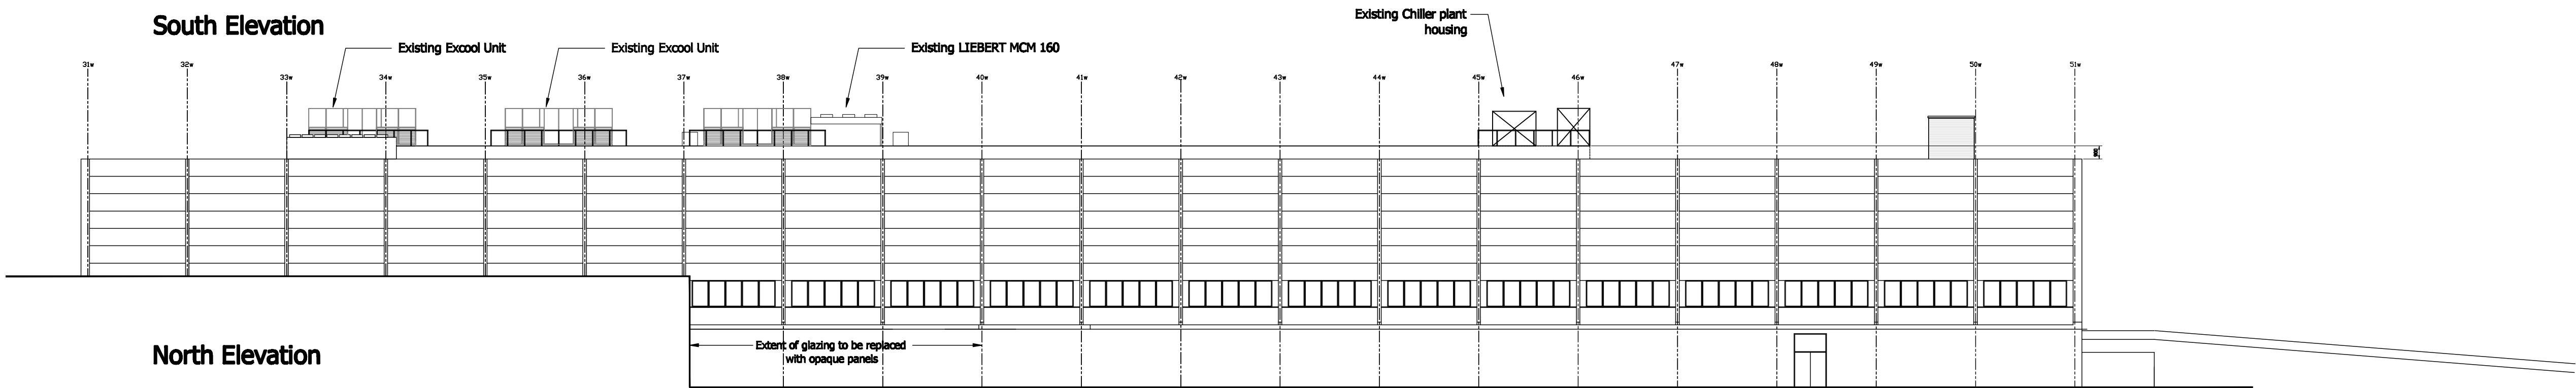


North Elevation

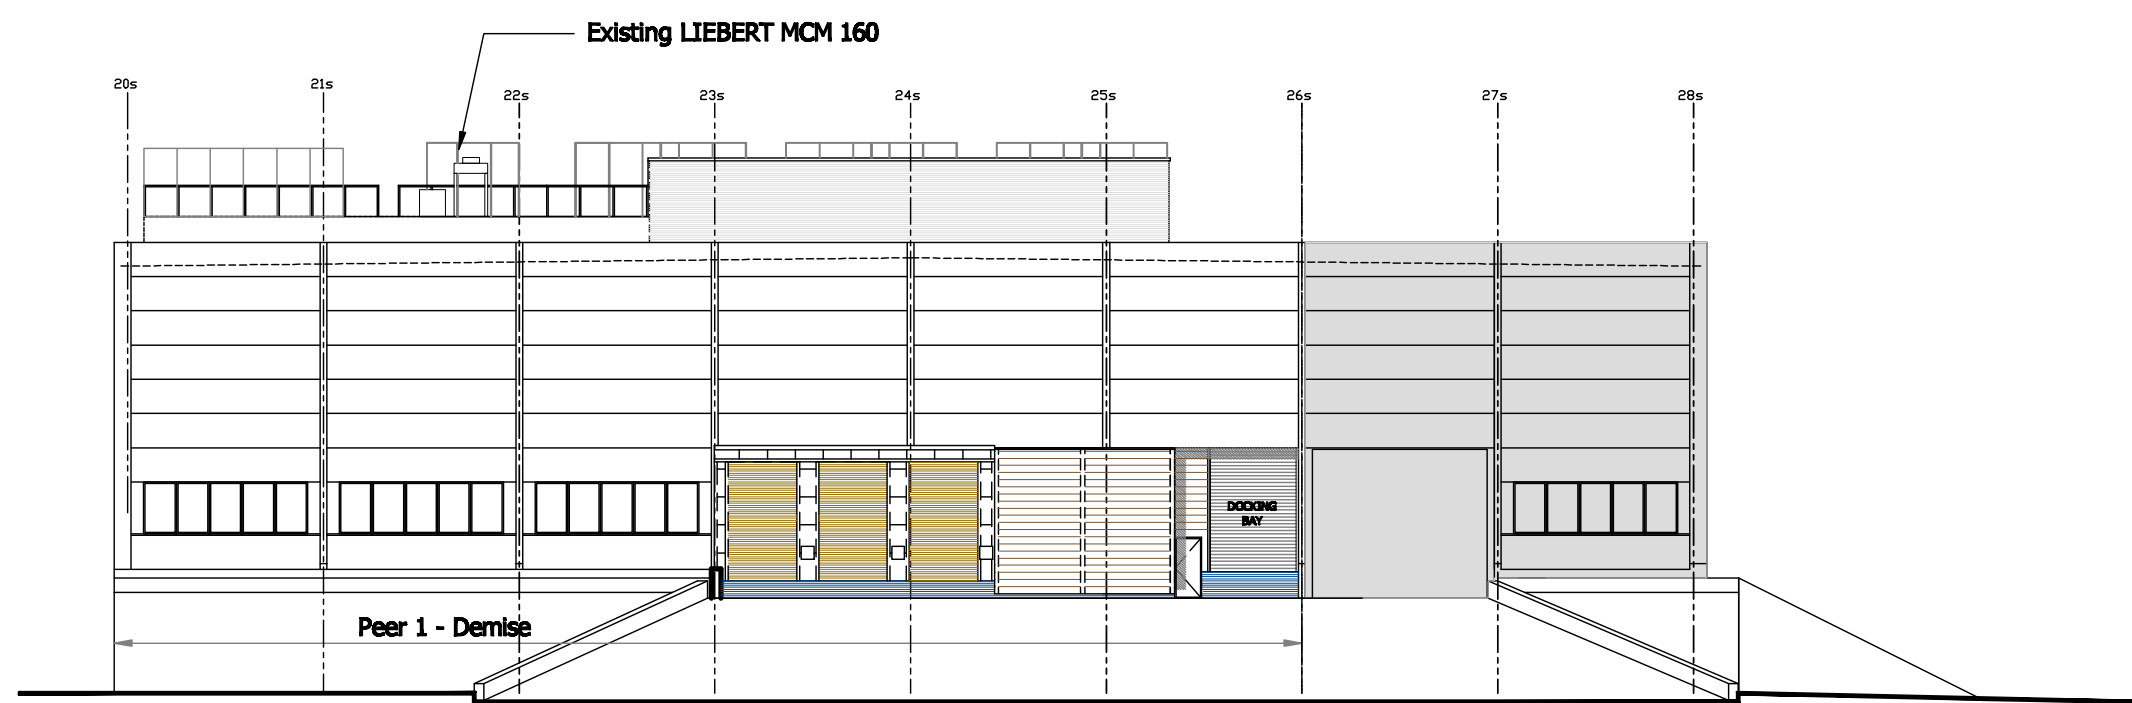

West Elevation

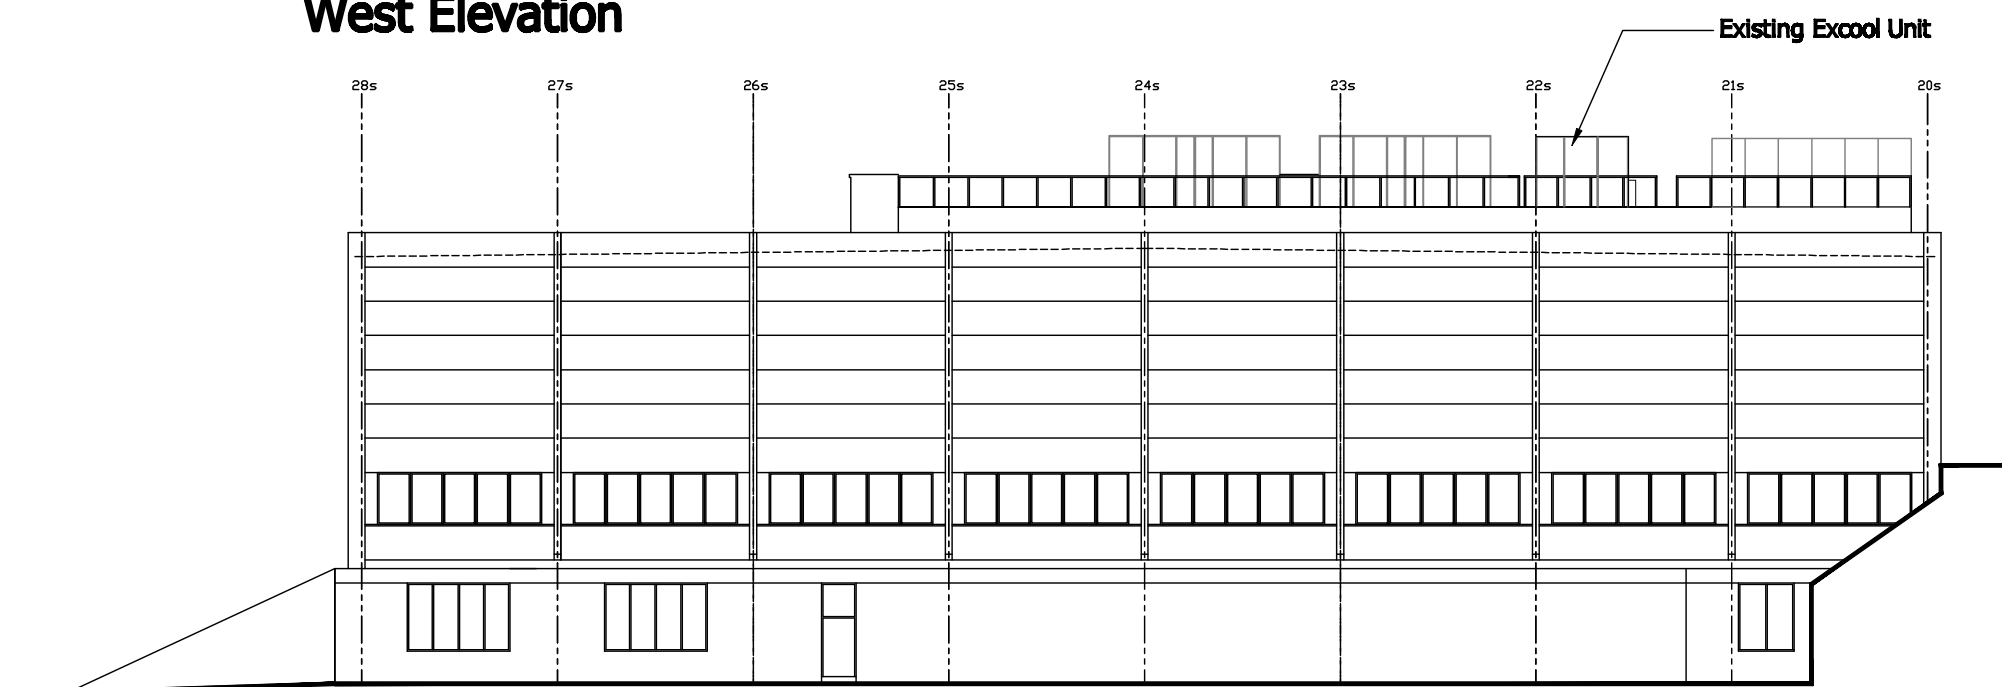

East Elevation

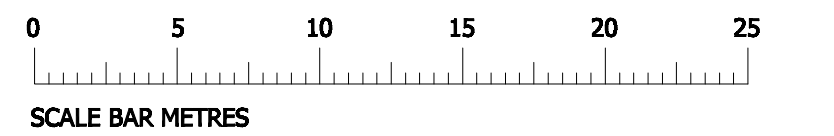

REV.	DATE	DESCRIPTION	BY

HEAD, ROBERTS & ASSOCIATES
1 Station Terrace
Sharnford, Leics.
SO21 2BN
Tel: 01962 711111
Fax: 01962 711100
Email : mail@headroberts.co.uk

Client	Evolve Infrastructure Solutions
Job Title	Peer 1 Data Centre, Langstone Technology Park
Drawing Title	Existing Elevations
Drawing No.	4264/120
Scale	1:250 @ A1
Date	29.07.15
Drawn By	DS
Checked By	