

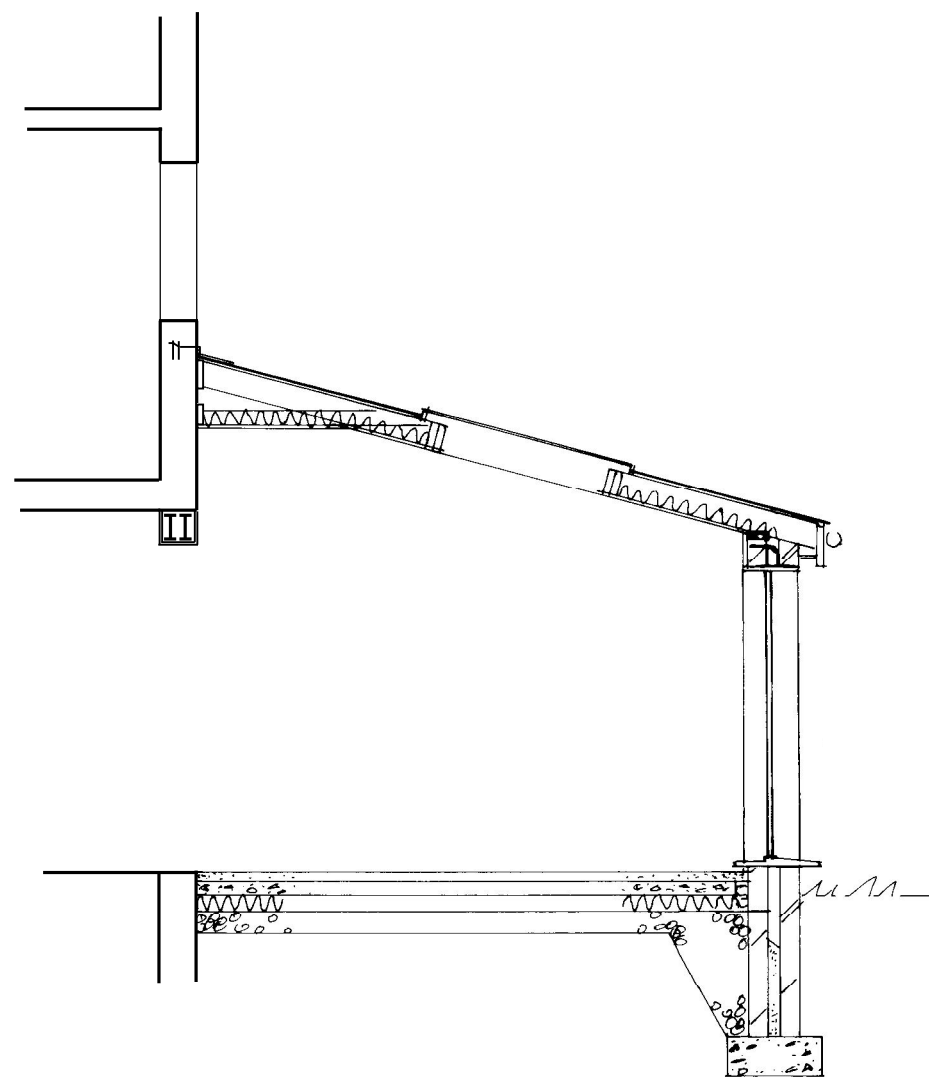


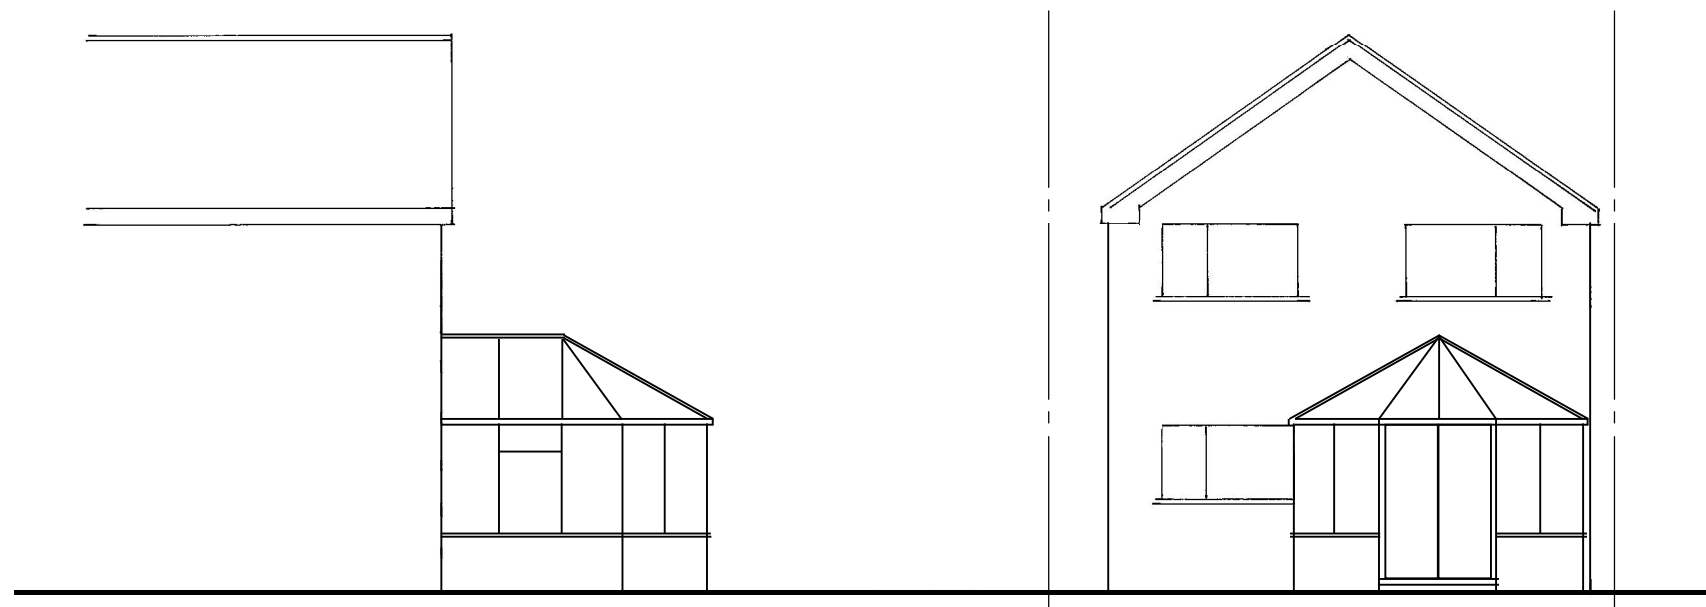


Cross-Section A-A

 


Existing West/Side Elevation
(East/Side Elevation Handed)

Existing South/Rear Elevation

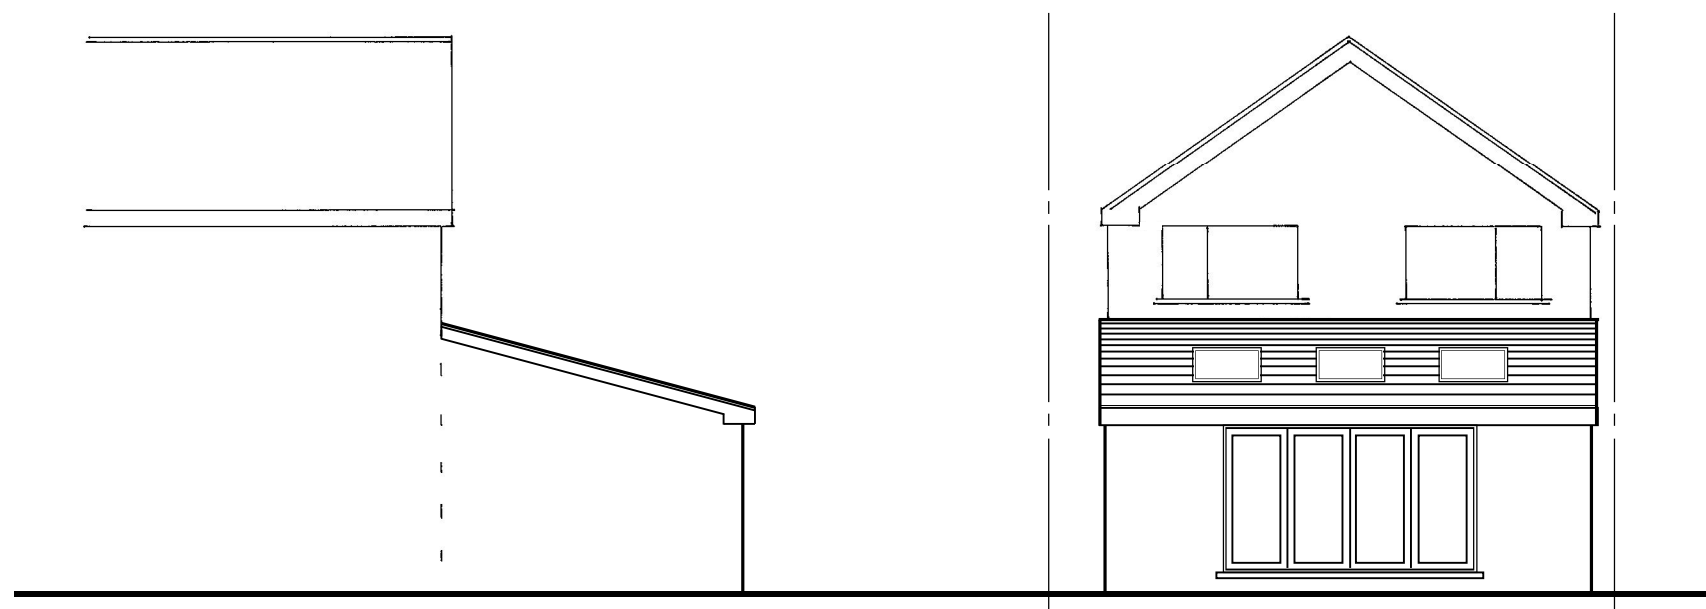

Proposed West/Side Elevation
(East/Side Elevation Handed)

Proposed South/Rear Elevation

 

These Plans have been prepared for the purpose of obtaining Planning Permission and/or Building Regulation Approval for the work shown thereon only and should not be used for any other purpose.

© These Plans remain the copyright of the architect and must not be copied or reproduced in any way without written permission with the exception of Local Authorities for Planning Purposes



Andrew R Dunks

BSc(Hons) MRICS CBuiltE MCABE

Chartered Surveyor and Building Engineer

Unit 1, Basepoint, Waterberry Drive
Waterlooville, Hants, PO7 7TH
Tel: (023) 9225 3034
e-mail: plans@dunks.freemove.co.uk

Proposed Rear Extension
55 Deverell Place
Purbrook, Waterlooville

For Mr & Mrs Wilson

Scale - 1:50, 1:100 at Page Size A3

Date - September 2015

Drawing No. 4353/3 - Rev C