
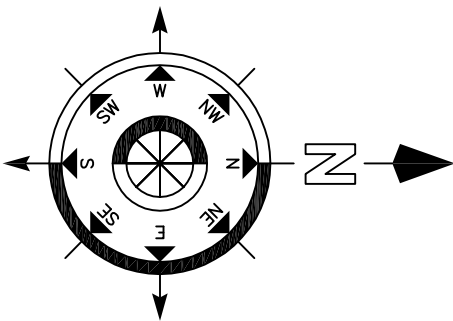
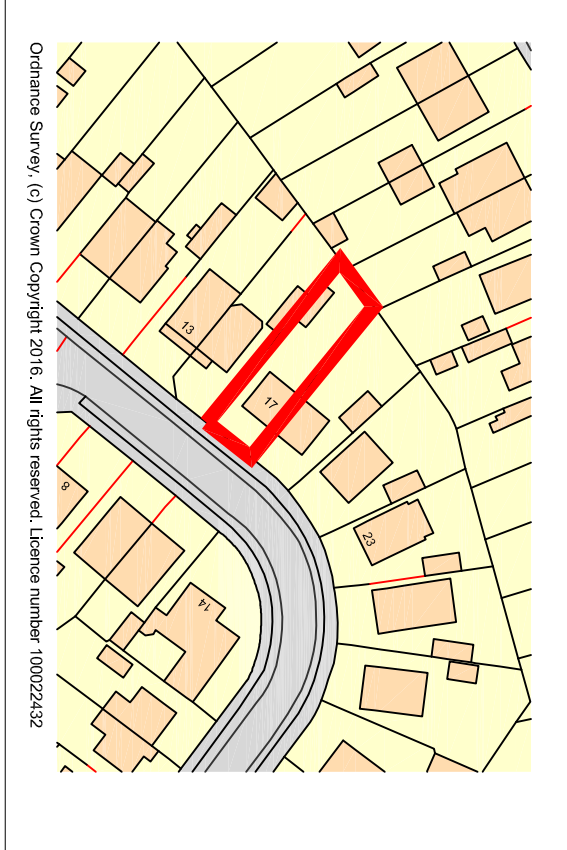


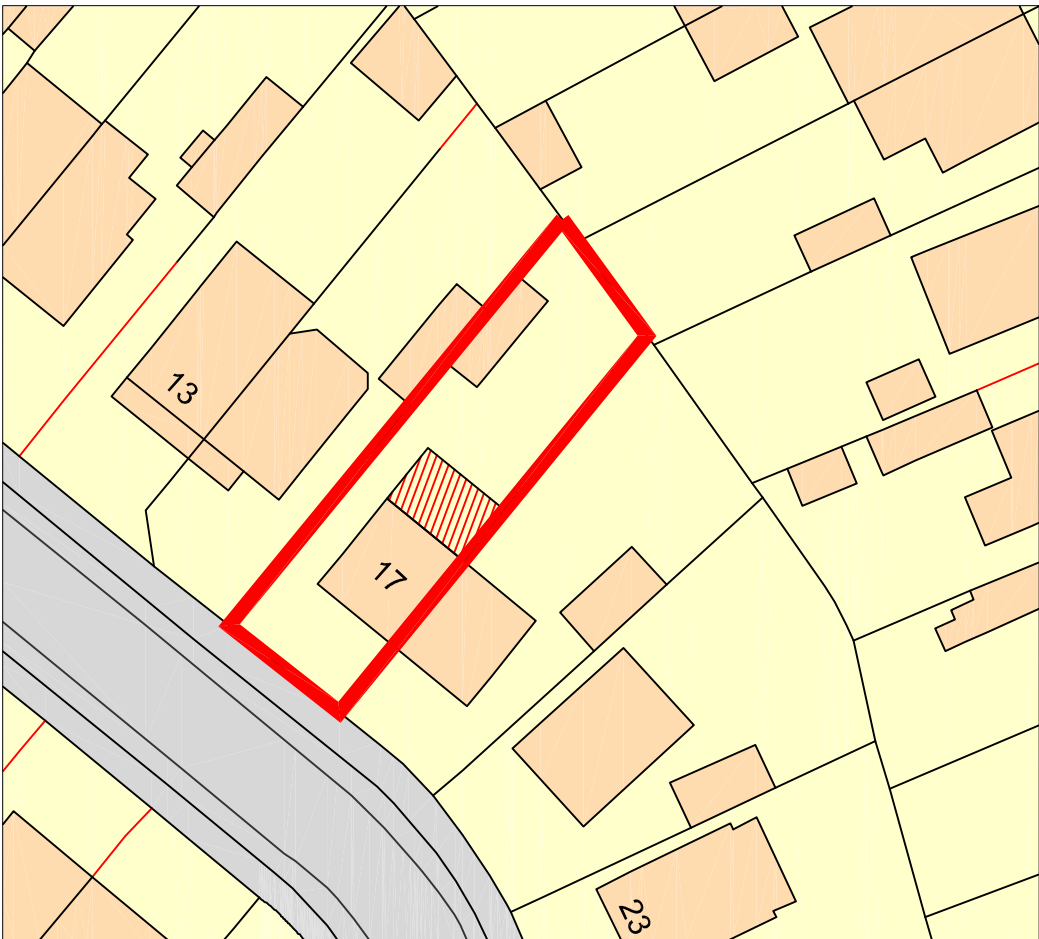

Scale in Metres
0 5 10 15 20 25
for 1:500

Scale in Metres
0 10 20 30 40 50 60
for 1:1250

Scale in Metres
0 1 2 3 4 5
for 1:100

REVISION:

Drawing Title :

Proposed Single Storey Rear Extension

Project :

Mr & Mrs D Berry
17 Bernina Ave
Waterlooville
Hampshire

Drawn By

CRF

Date

10/06/16

SHEET SIZE

A2

Approved By

Date

Drawing No.

CFA

FULL

BS

Revision:

A

Scale:

1/100


PLANNING

Chris Flint Associates Ltd


CHARTERED SURVEYORS - PROJECT MANAGERS
DEVELOPMENT CONSULTANTS

2 Emerald Close Waterlooville Hants PO7 8NZ
tel: 023 92 432484 fax: 023 92 355554
Email: chrisflintassociates@gmail.com

Existing Floor Plans

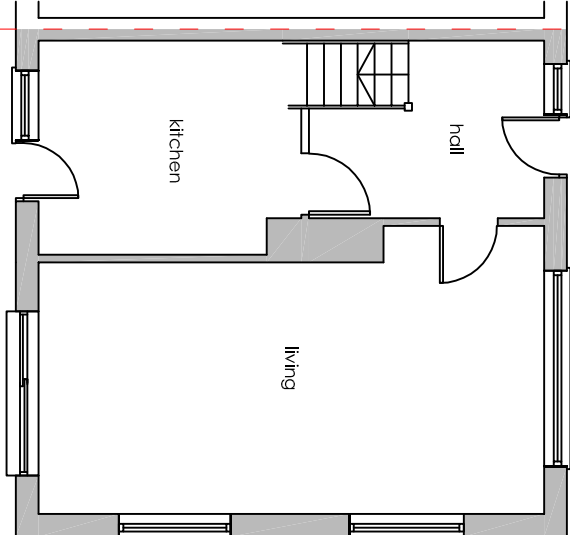


Existing Elevations

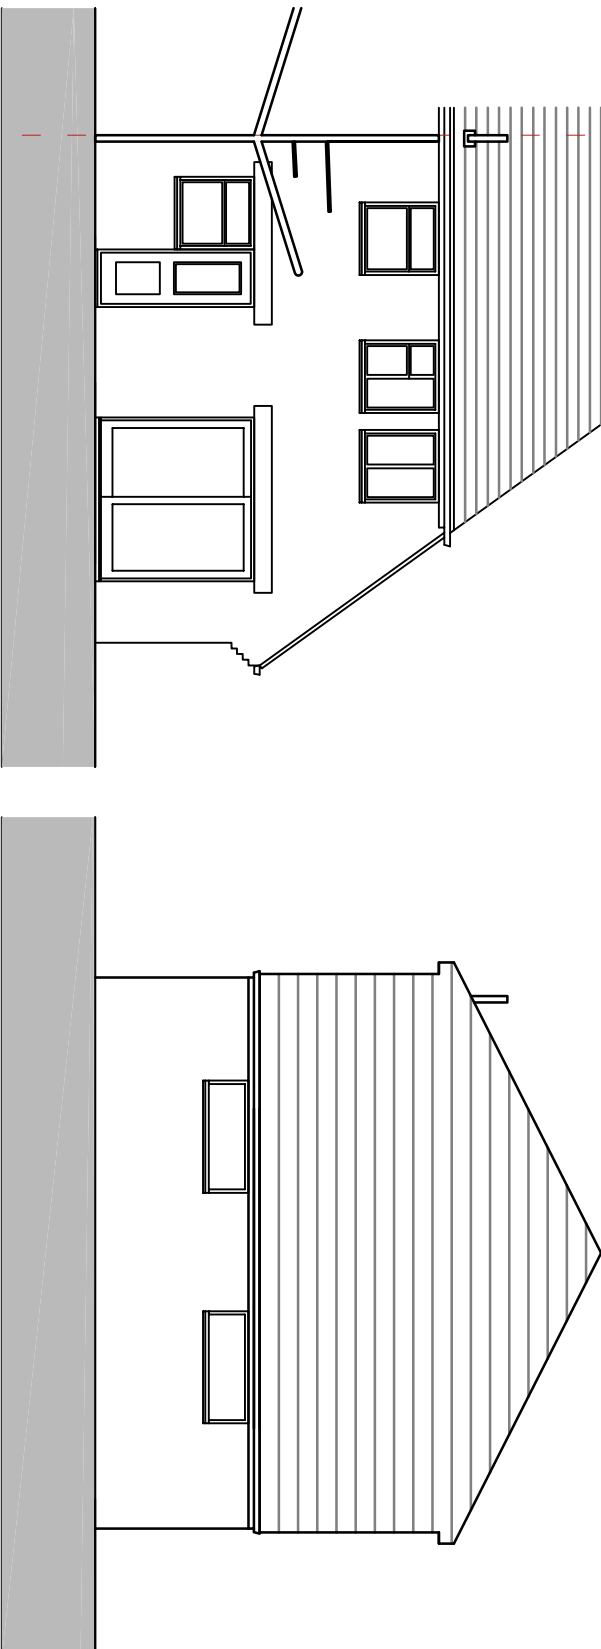


Materials

Brick to match existing
Stone coping stone
upvc double glazed windows & doors

Proposed Floor Plans

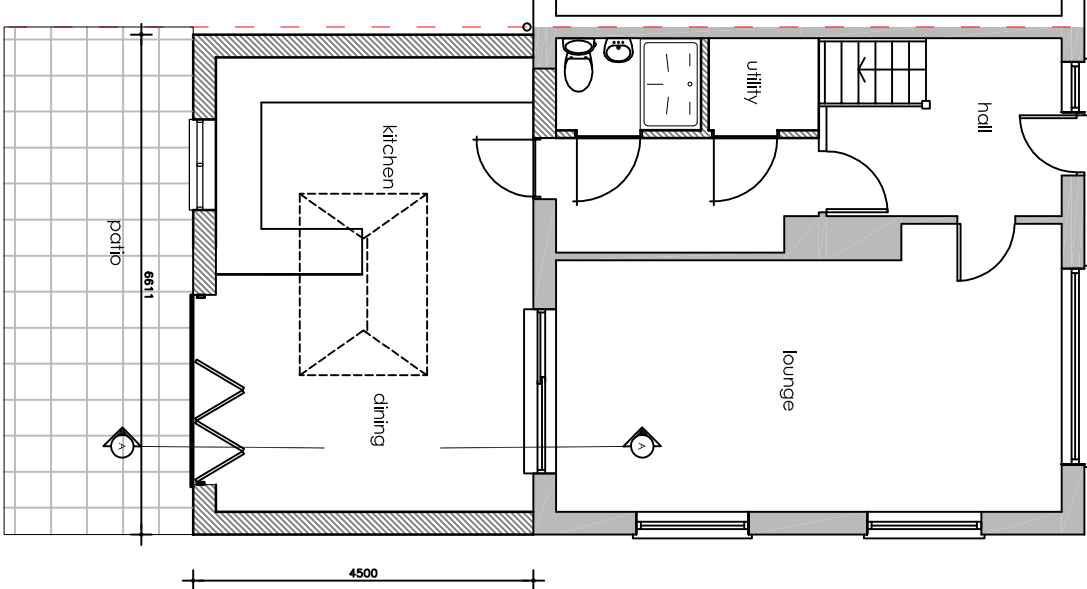

Proposed Elevations

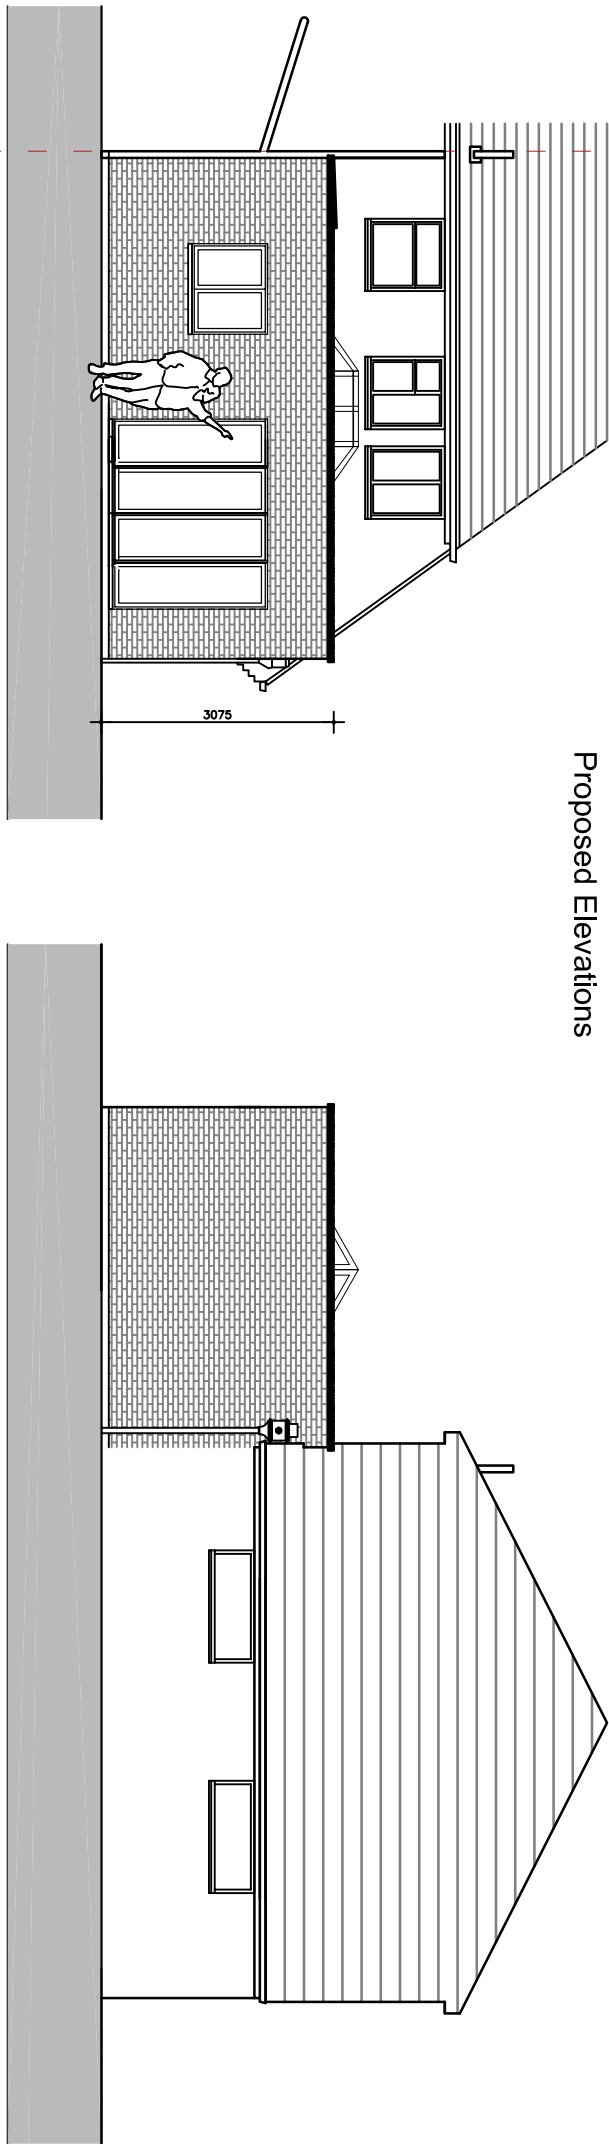

Section AA

