




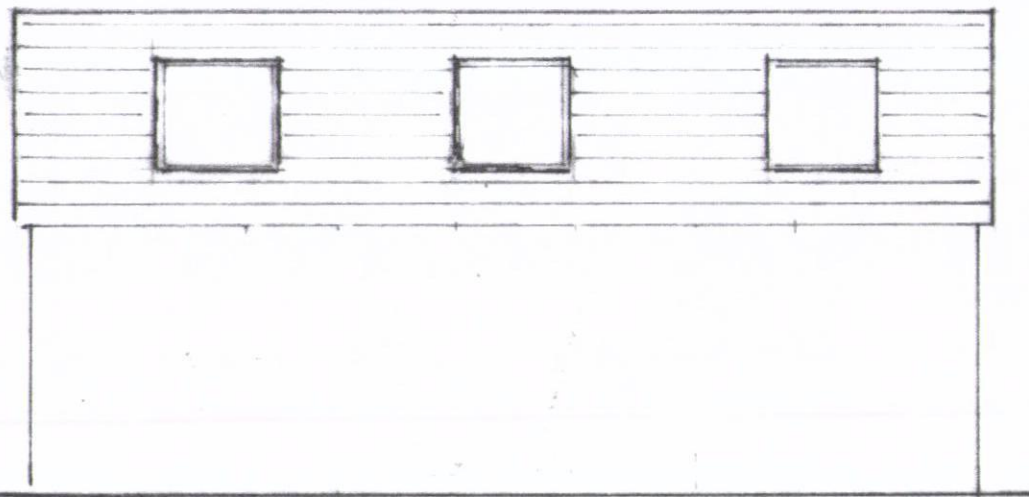


NORTH

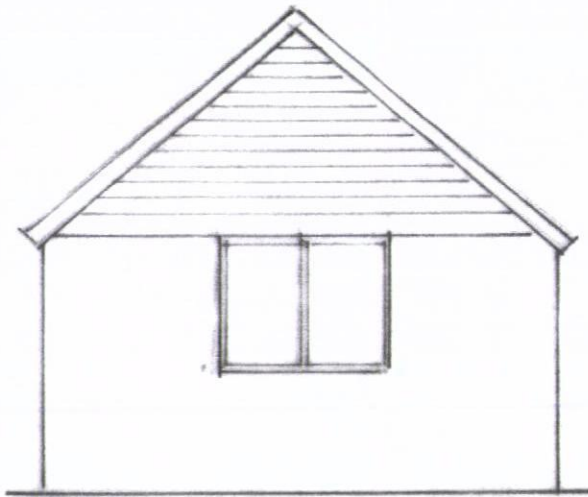


WEST

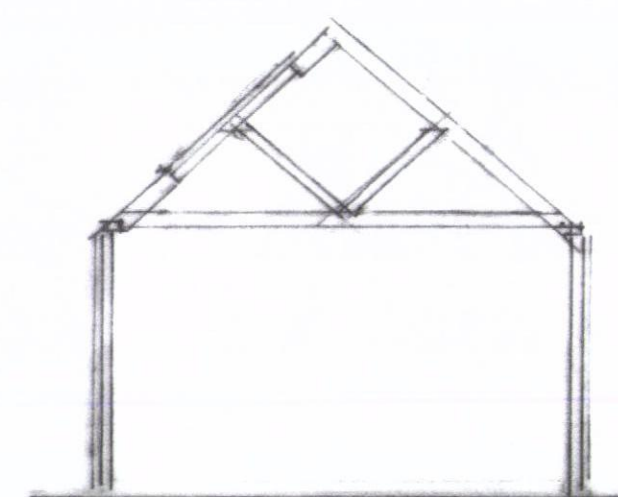


CROSS SECTION A A

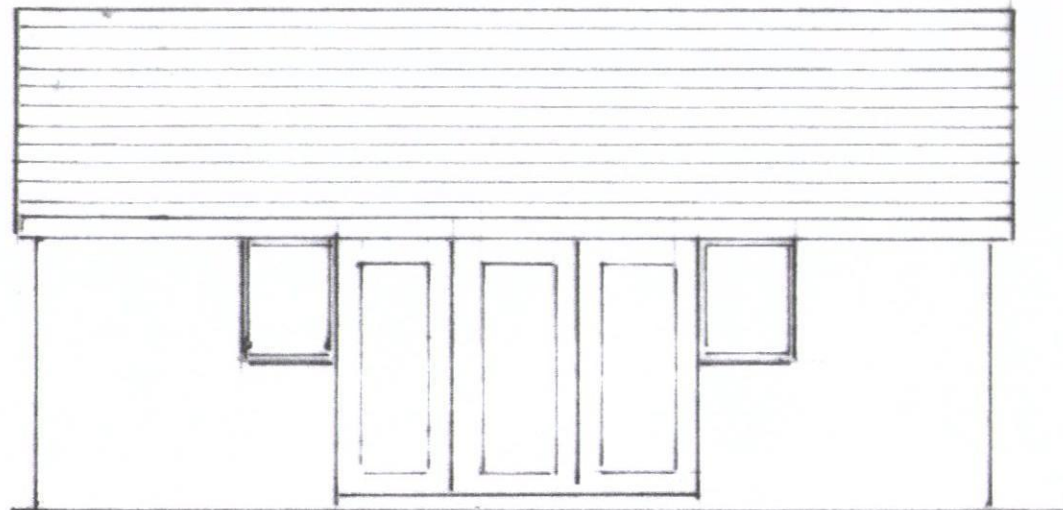

SOUTH

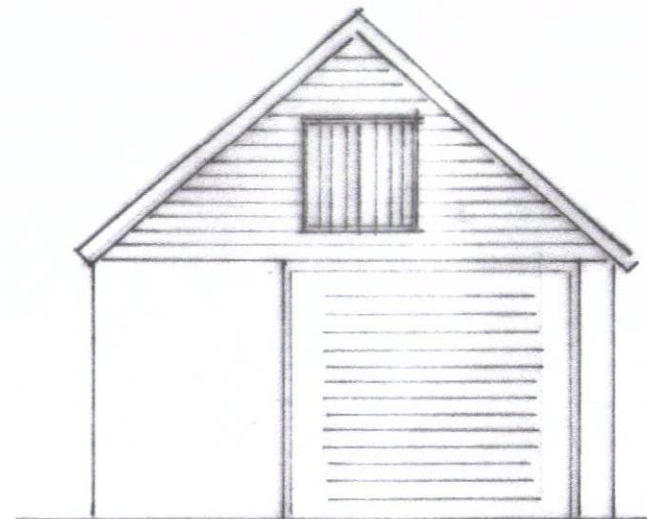

EAST

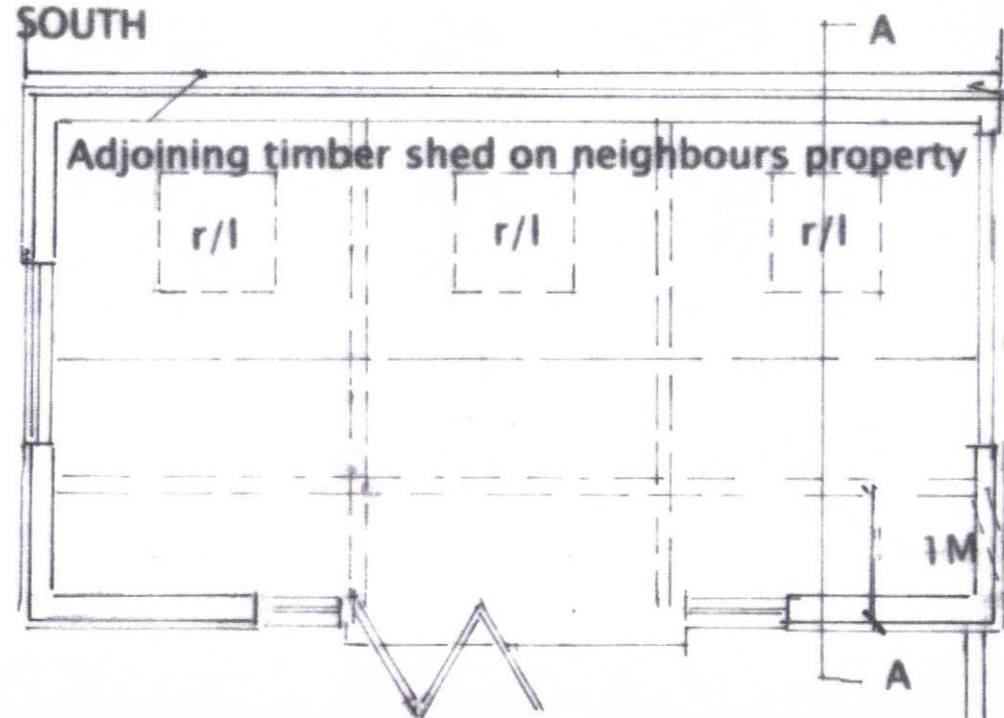

Boundary with neighbouring property

Vehicular access to Bath Road

Outline of existing garage wall (to be demolished)

PROPOSED GARAGE FLOOR PLAN

HAVANT BOROUGH
COUNCIL

new brick 1.8m high wall

new paved area

28 OCT 2015

RECEIVED

RIBA

Chartered Practice

John Groom Chartered Architect
32A High Street, Emsworth, Hampshire PO10 7AW
T 01243 372560 M 07780 997563
johnngroom@freeuk.com
www.johngroomarchitect.co.uk
JOB: Erection of single storey garage
LOCATION: 7 Bath Road, Emsworth, PO10 7EP
DRG TITLE: Proposed floor plan, section & elevations
SCALE: 1:50 DRAWN: JG
DRG NO: 14/280/3 6 DATE: 31 August 2014