
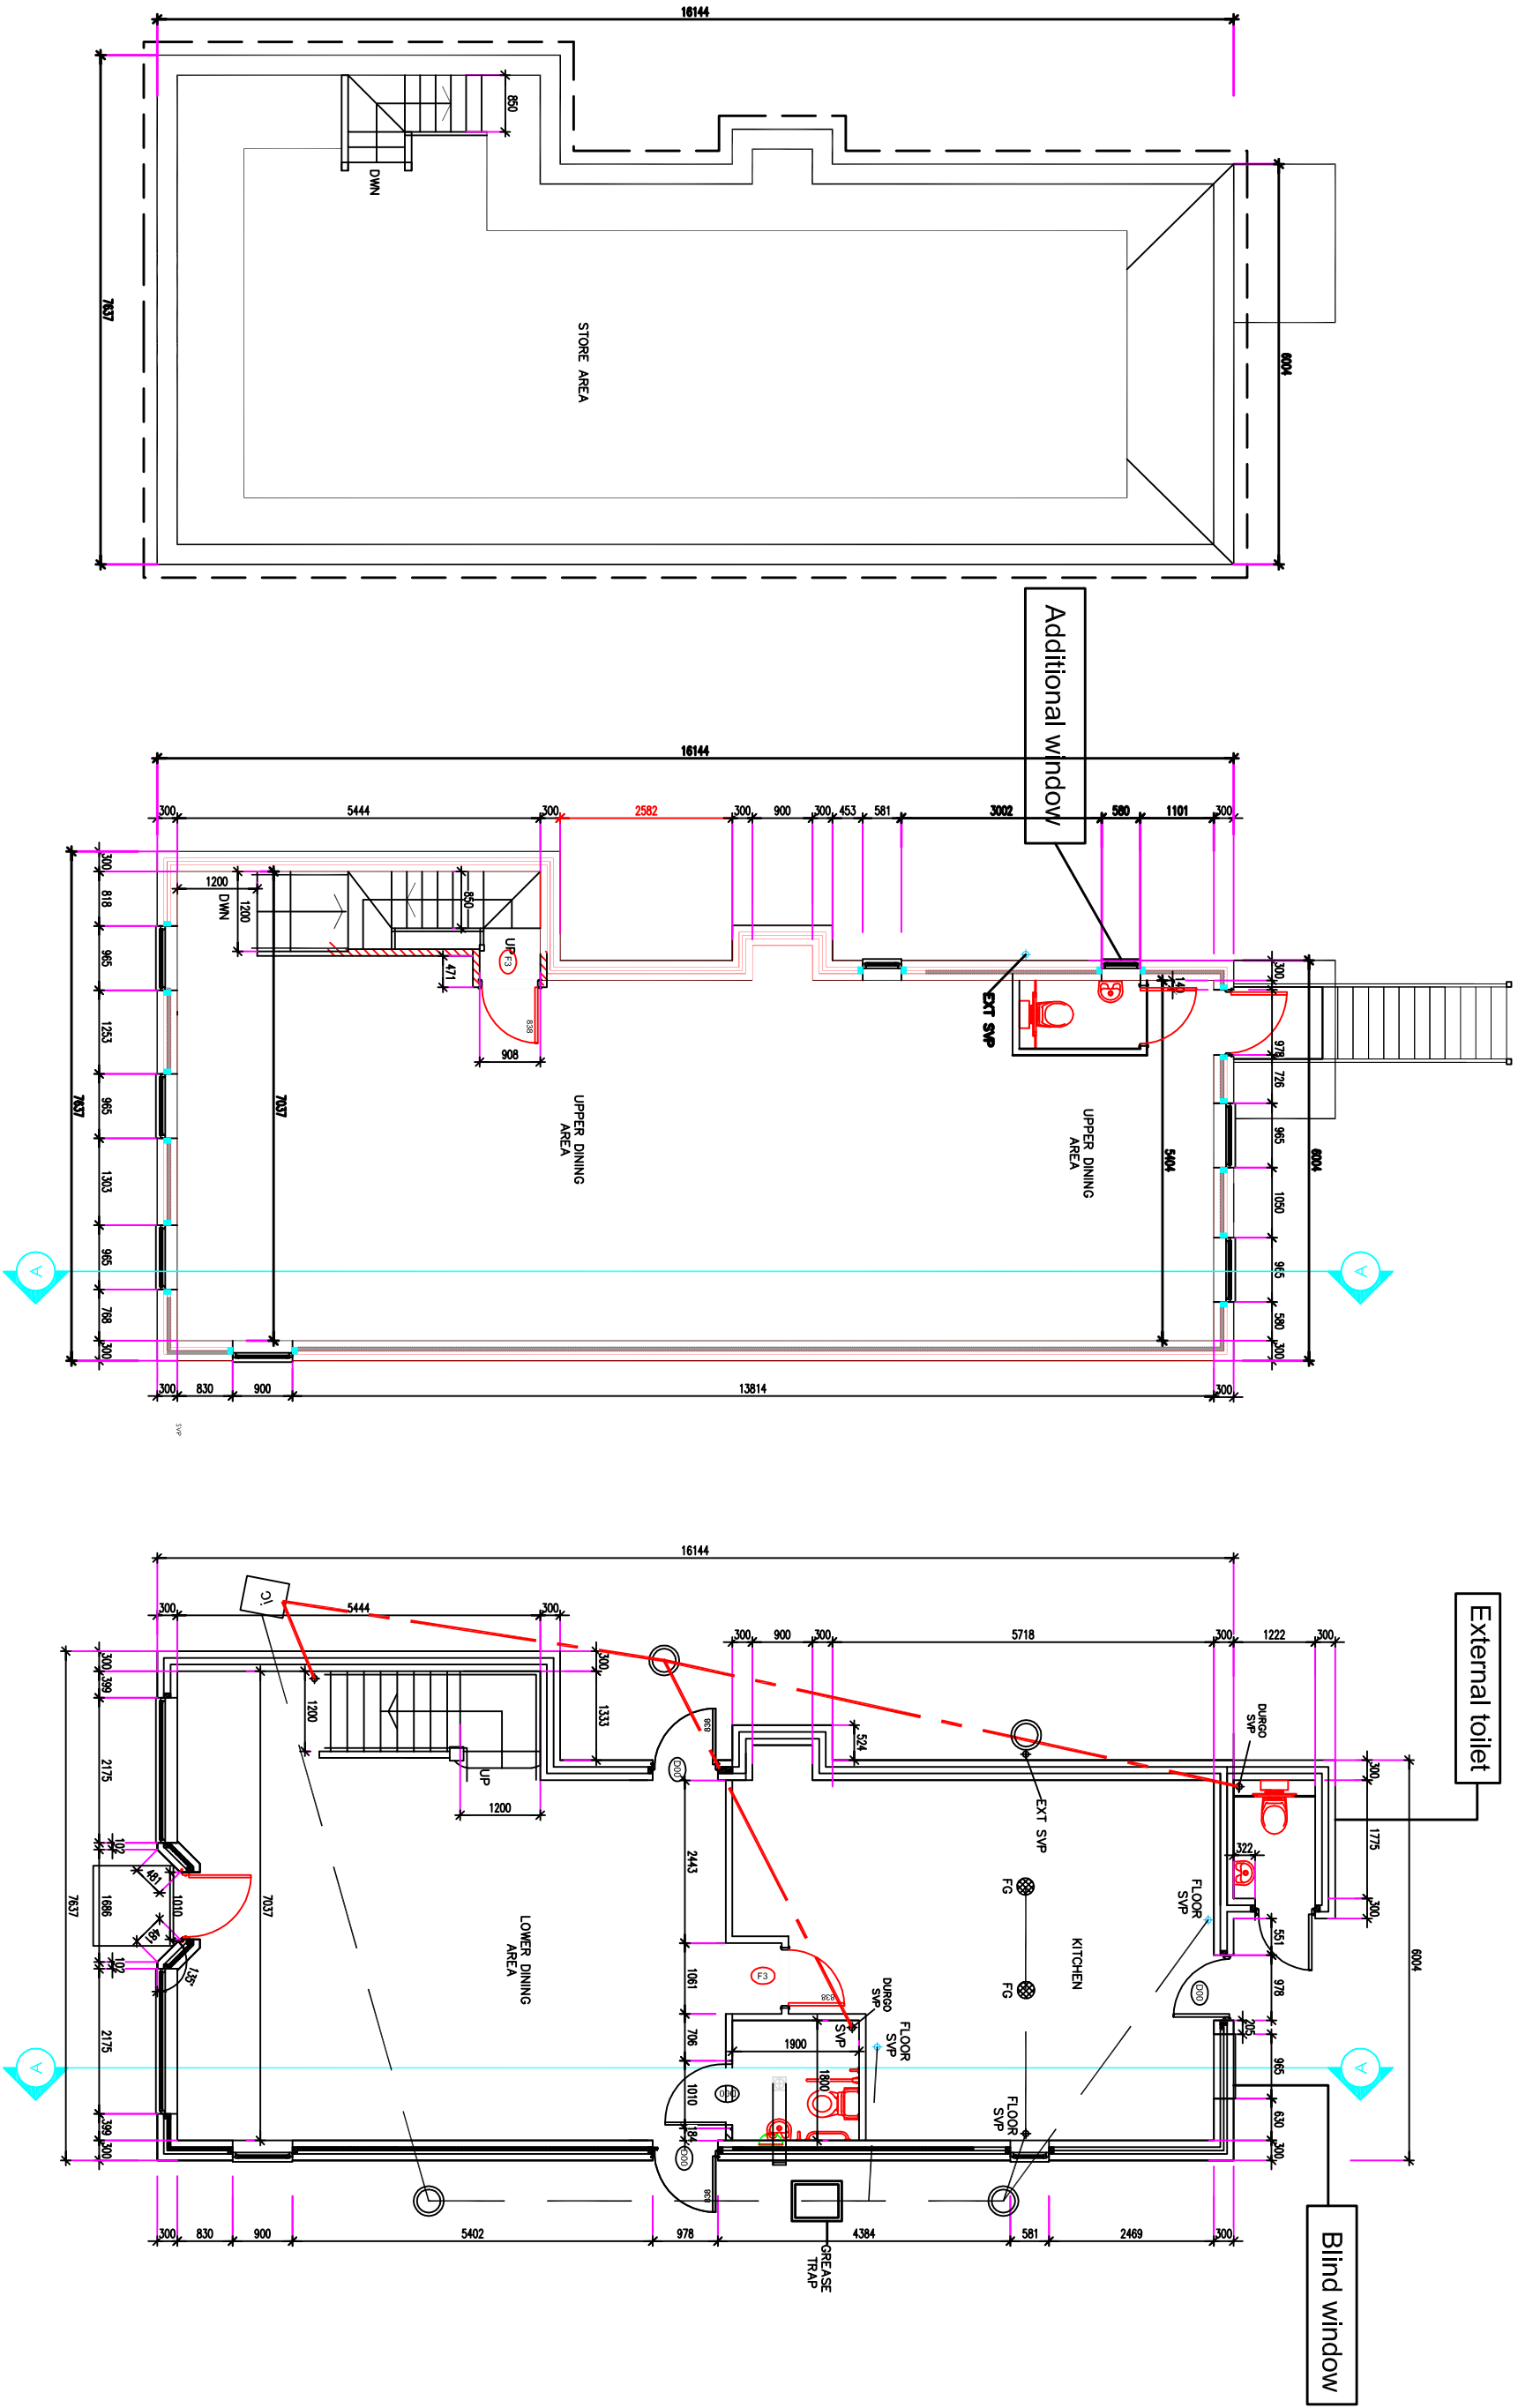


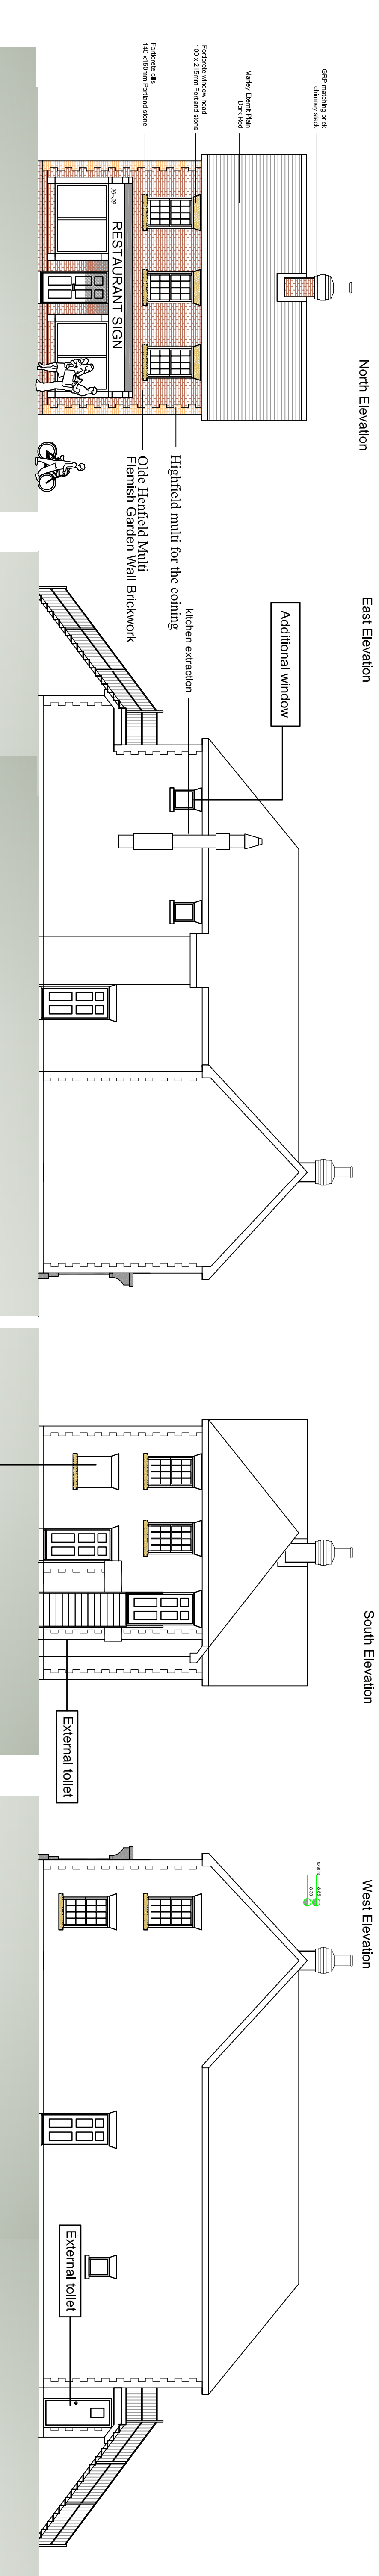

03	ext toilet added	02-11-18	CRF
02	amended floor plans	24-10-18	CRF
01	amended floor plans	20-10-18	CRF
Revision	Description	Date	Drawn

Project :
Dr M Gupta
36 - 38 North St
Emsworth
Hampshire

Drawing Title :
Proposed Floor Plans

Chris Flint Associates Ltd
CHARTERED SURVEYORS - PROJECT MANAGERS
DEVELOPMENT CONSULTANTS

Drawn By	Date	Checked By	Date	Approved By	Date
CF	01/11/15				

Drawing No.	Revision	Scale
CFA FULL	02 03	1:50

CONSTRUCTION

2 Emerald Close Waterlooville, Hants PO7 7NZ
tel: 023 92 432484 fax: 023 92 358554
Email: chris@flintassociates.co.uk