


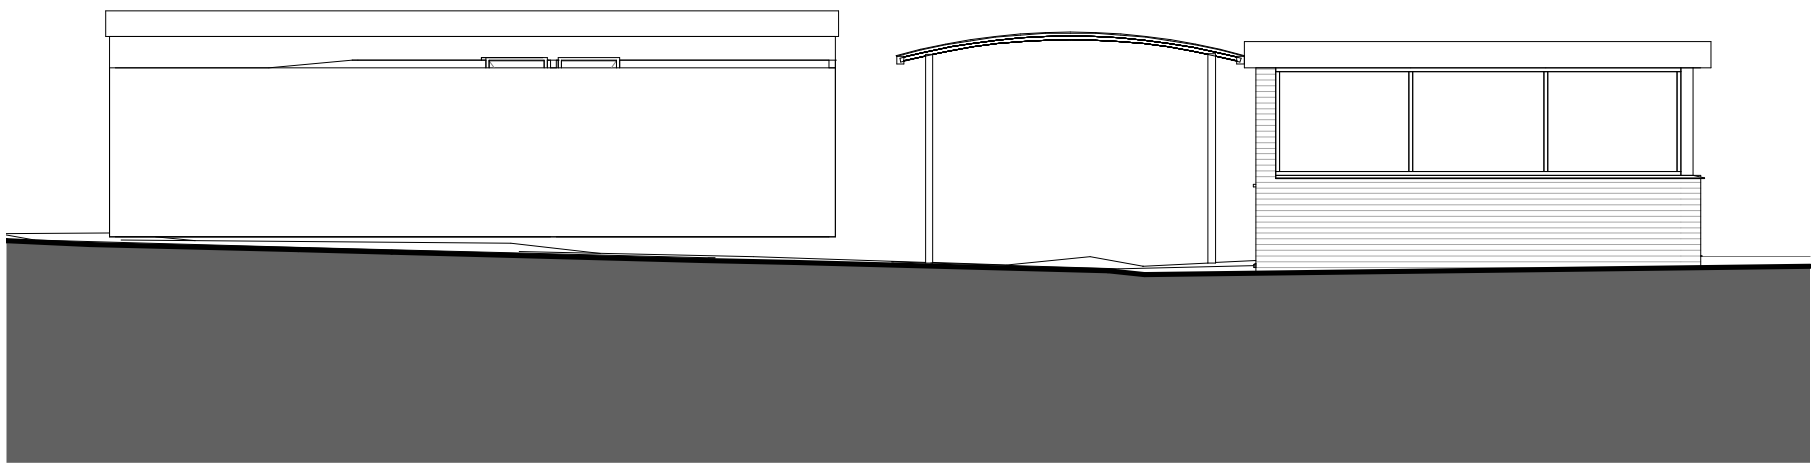


North Elevation - Existing

1 : 100




West Elevation - Existing

1 : 100

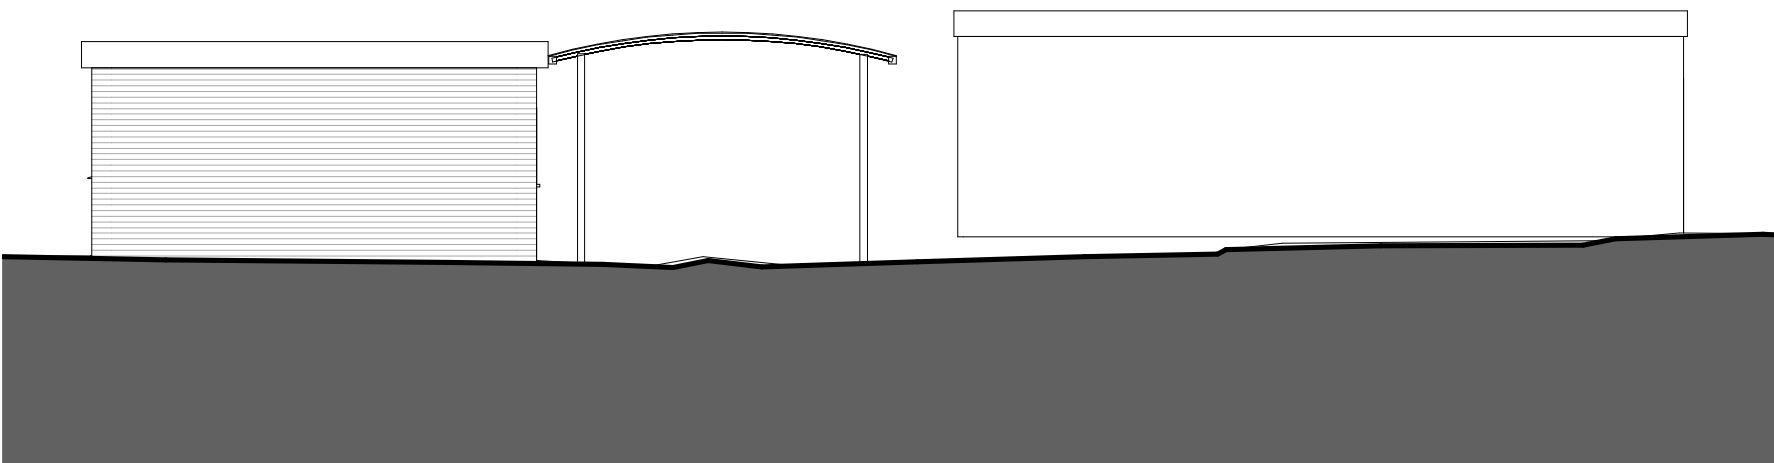


South Elevation - Existing

1 : 100

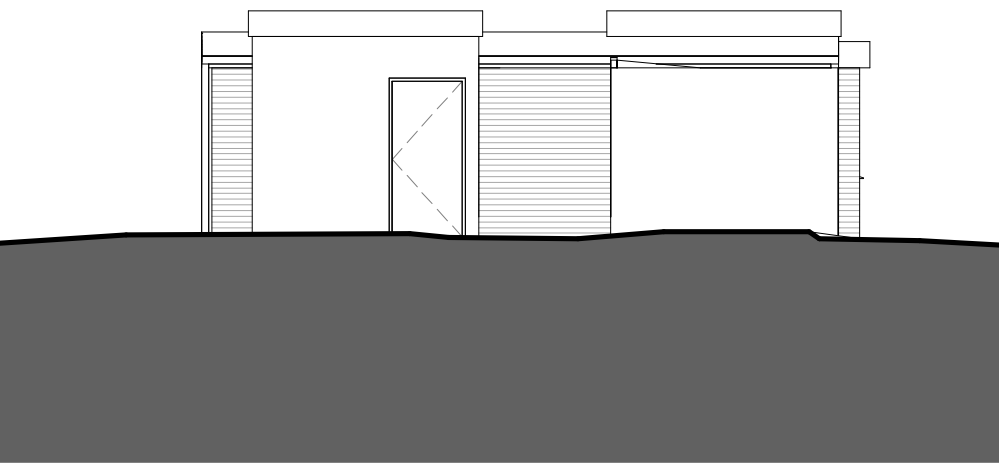


East Elevation - Existing

1 : 100

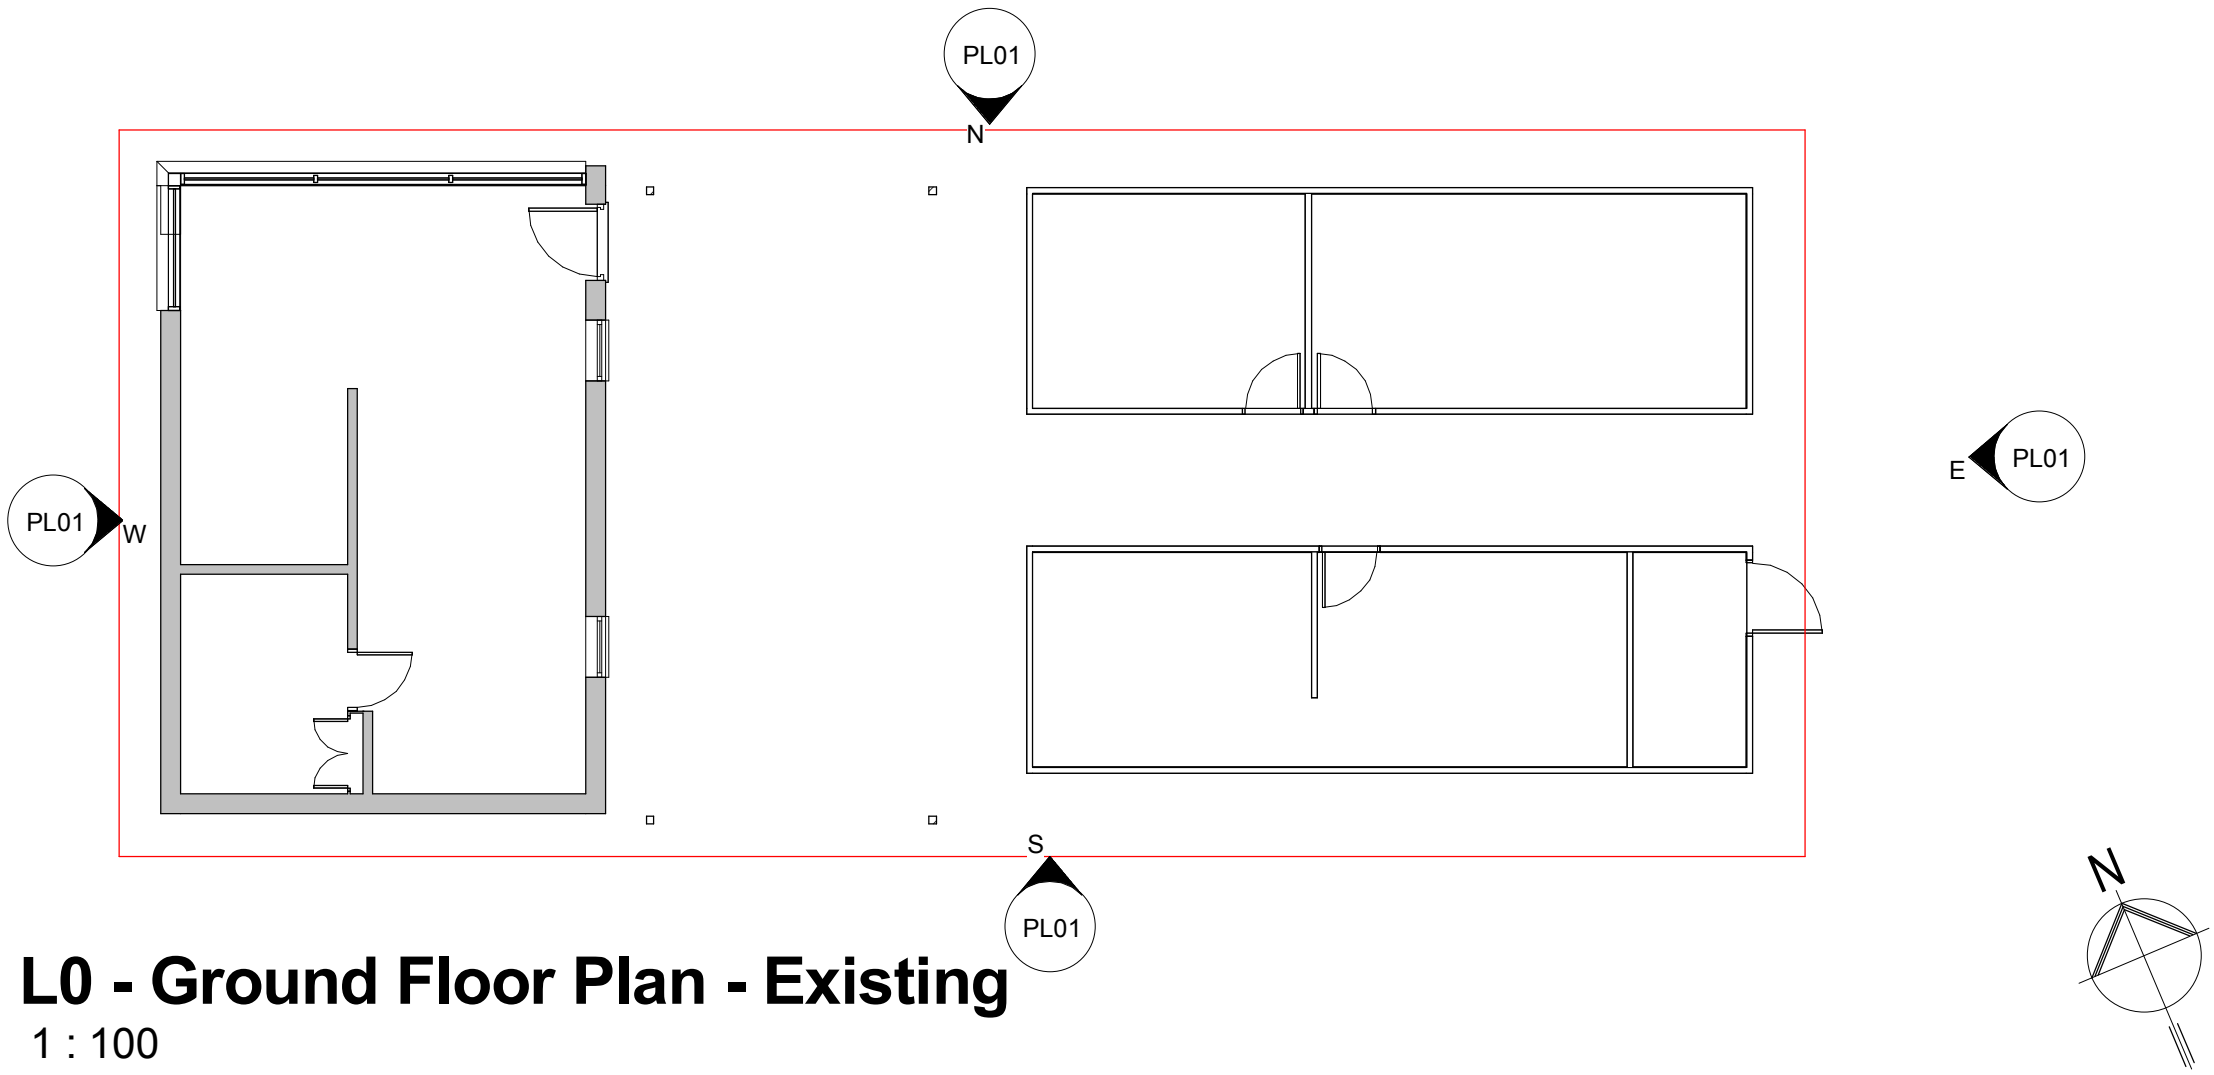

L0 - Ground Floor Plan - Existing


1 : 100

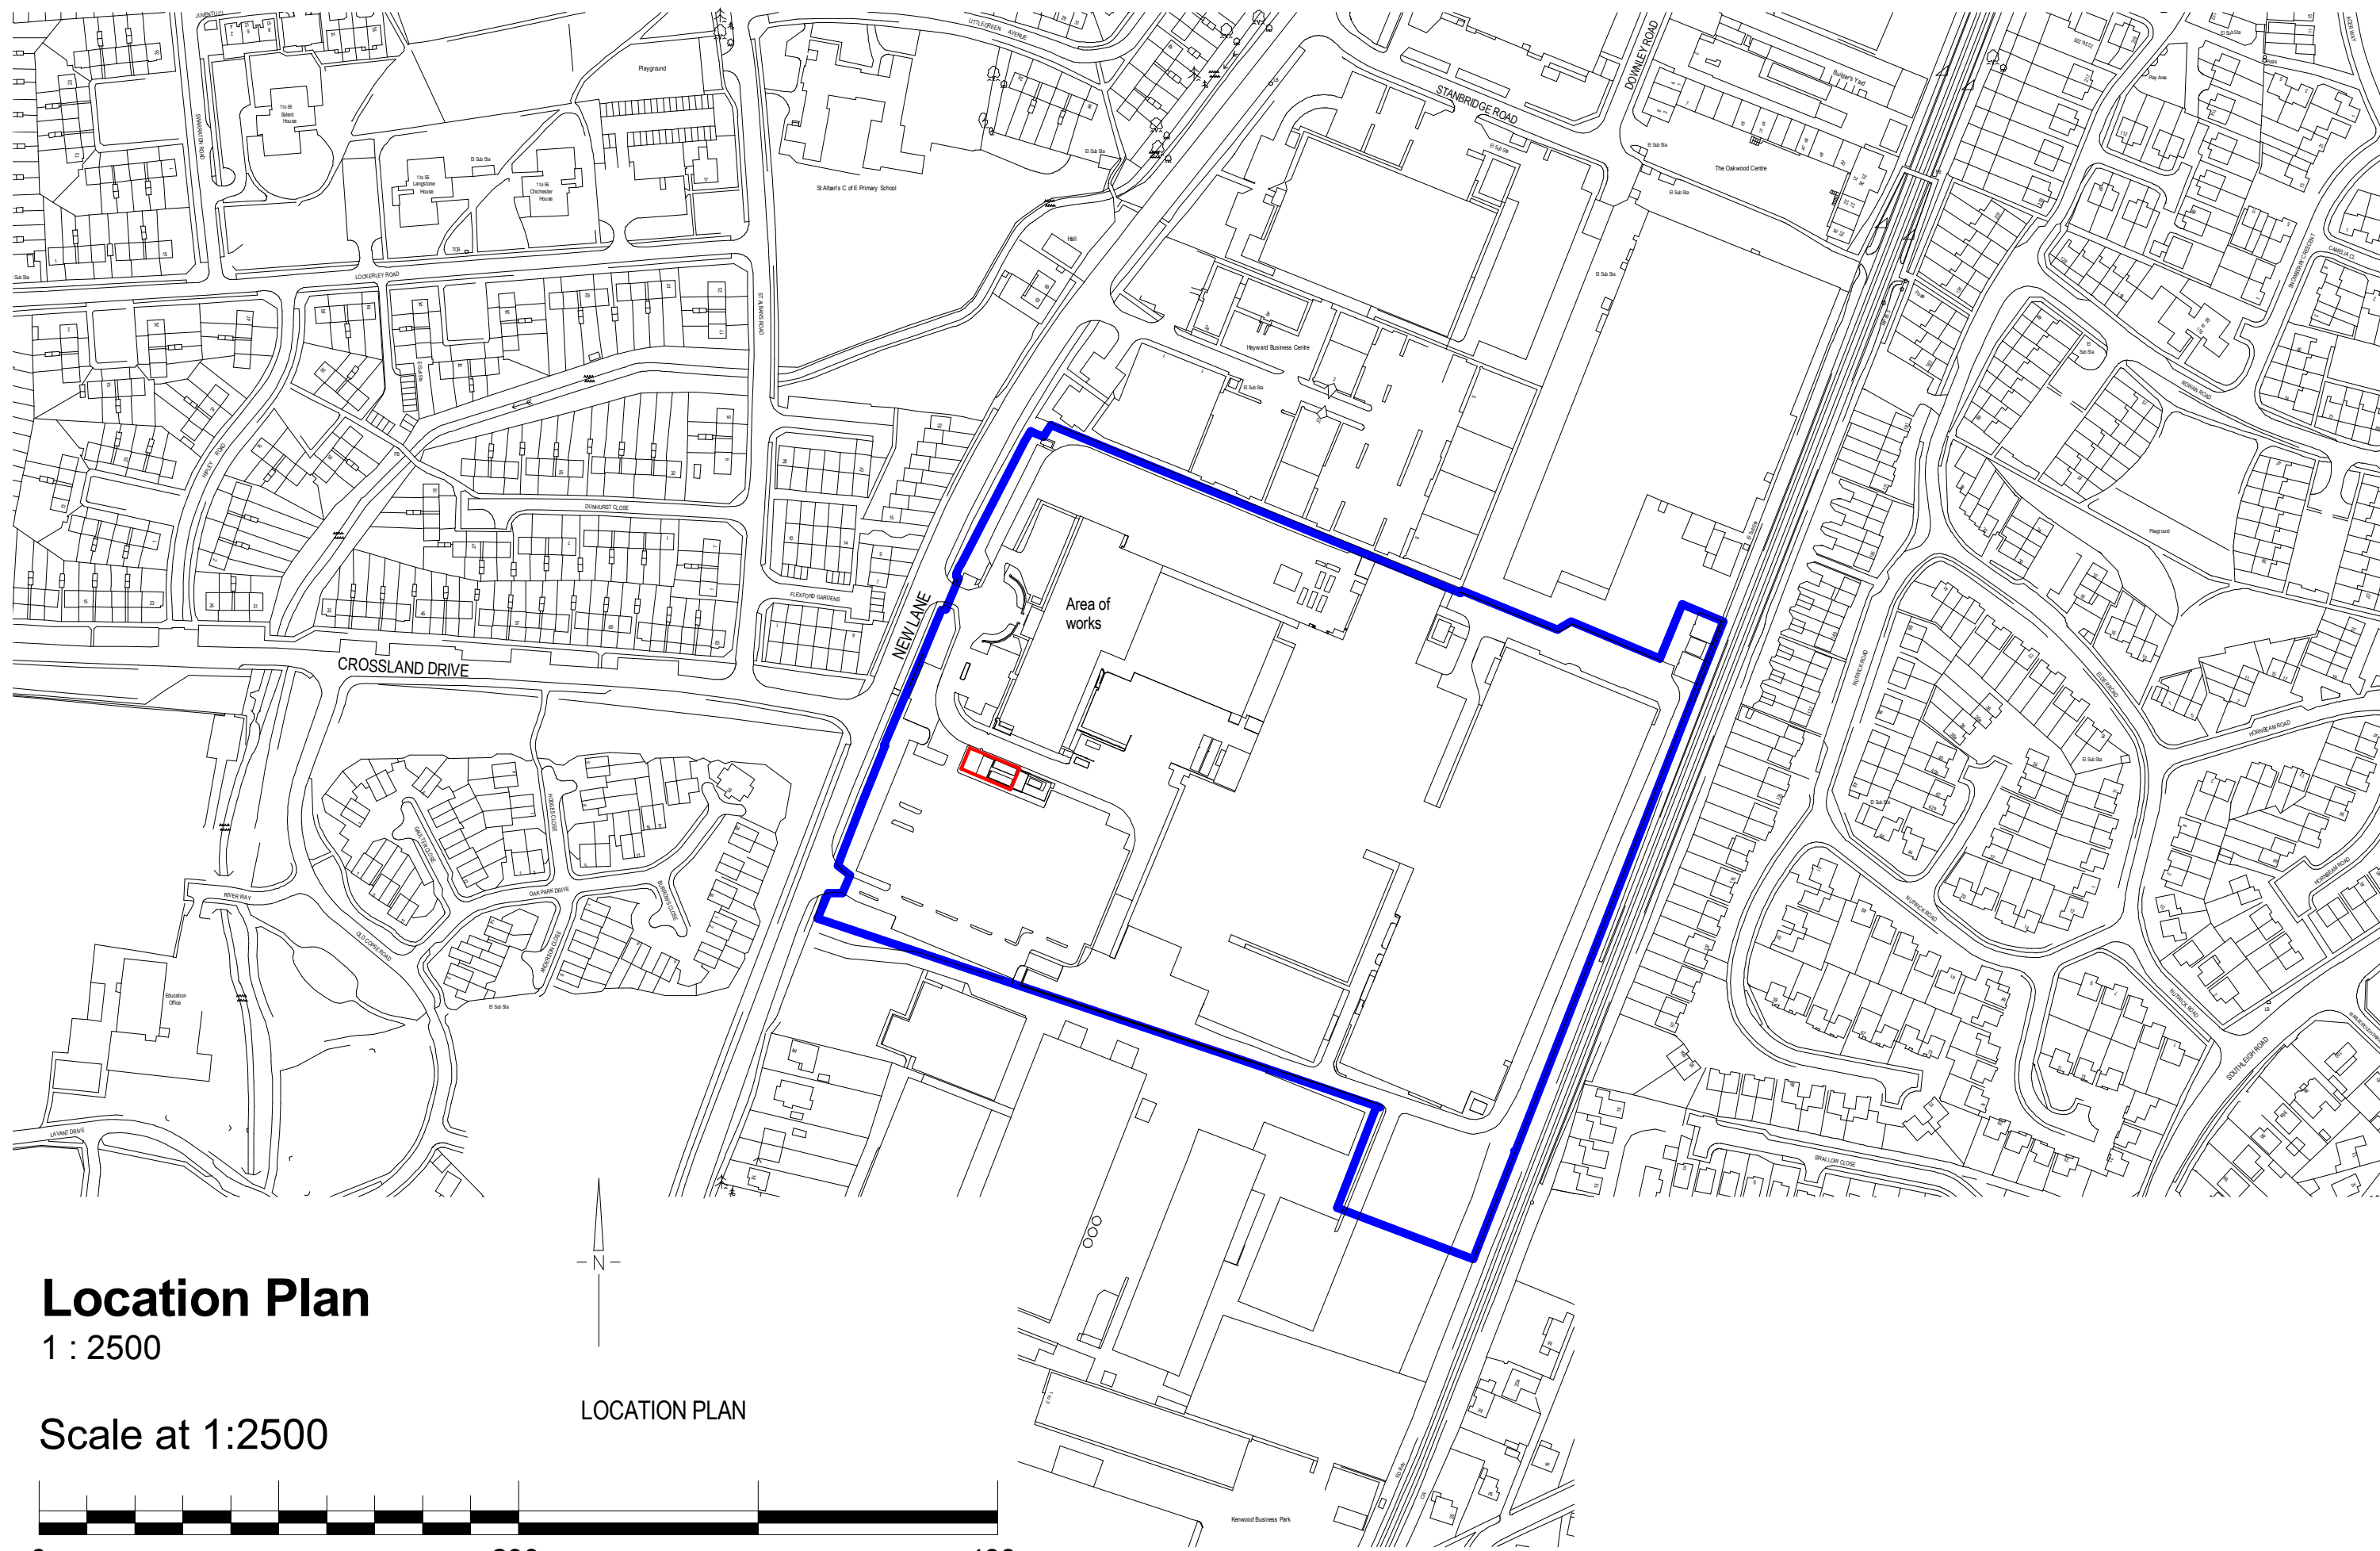

Location Plan

1 : 2500

Scale at 1:2500

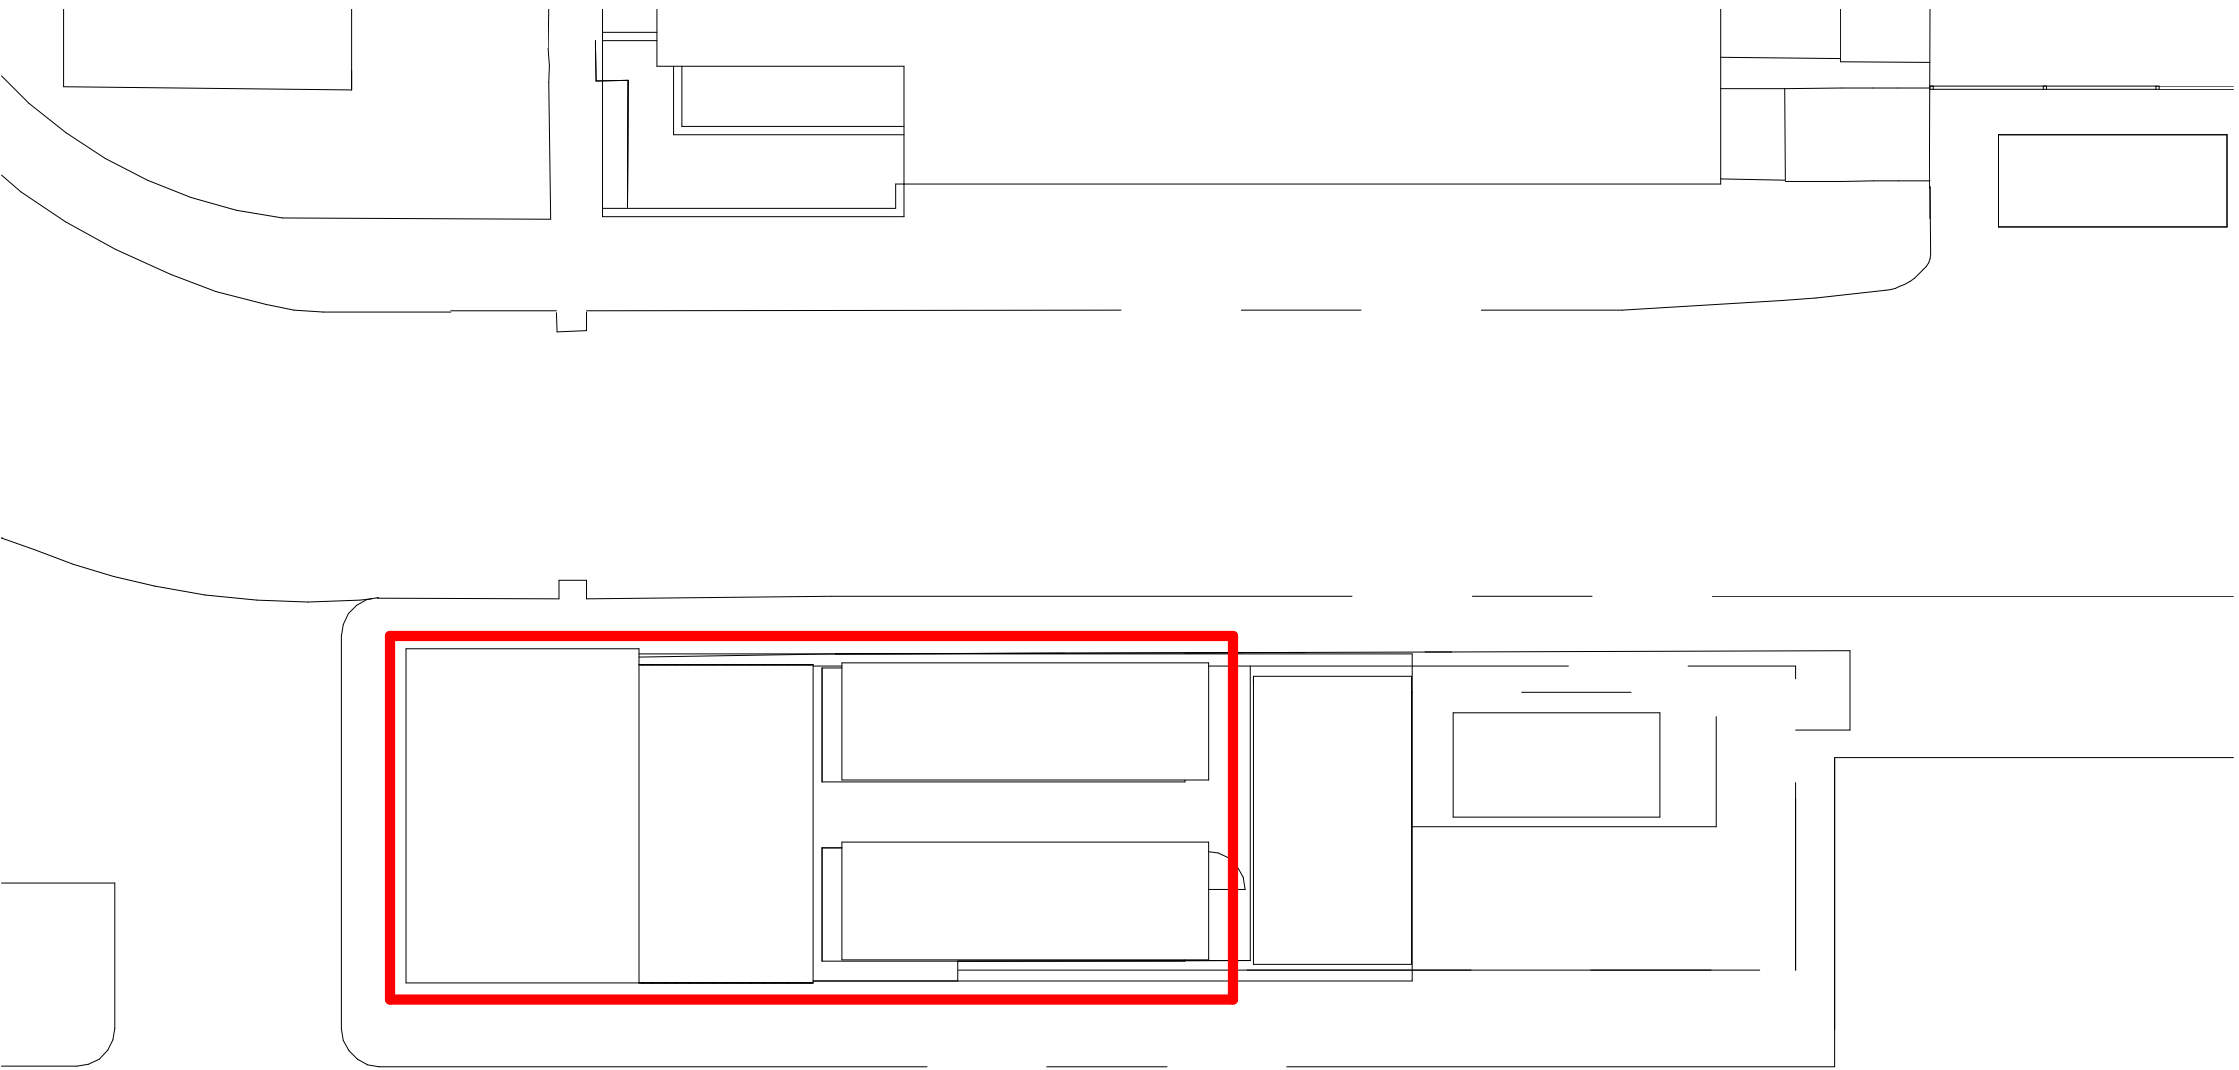

Site Plan

1 : 200

Scale at 1:200

RevisionDateInitial

The Old Post Office, Station Road
Wickham, PO17 5JA
t: 01329 832405
e: admin@axismail.co.uk
w: www.axisarchitecture.co.uk

CHARTERED PRACTICE

BIM Enabled Practice
This project was delivered using **Autodesk Revit®**
All dimensions are to be checked on site and any discrepancies reported to the architect before work commences. Figured dimensions only are to be taken from this drawing. This drawing is to be read in conjunction with all relevant consultants and/or specialists drawings/documents and any discrepancies or variations notified to the architect before work commences. This drawing is copyright and may not be reproduced, wholly or in part, without the consent of the architect.

Site Security Office
New Lane, Havant
Pfizer
Existing Location, Site + Floor plans and Elevations

Scale at 1:100 in meters
0 5 9

PLANNING				
Scale @ A1	Drawn	Checked	Date	
As indicated	PM	PA	14/09/16	
Job Number & Drawing Number			Revision	
16-054 - PL01				