



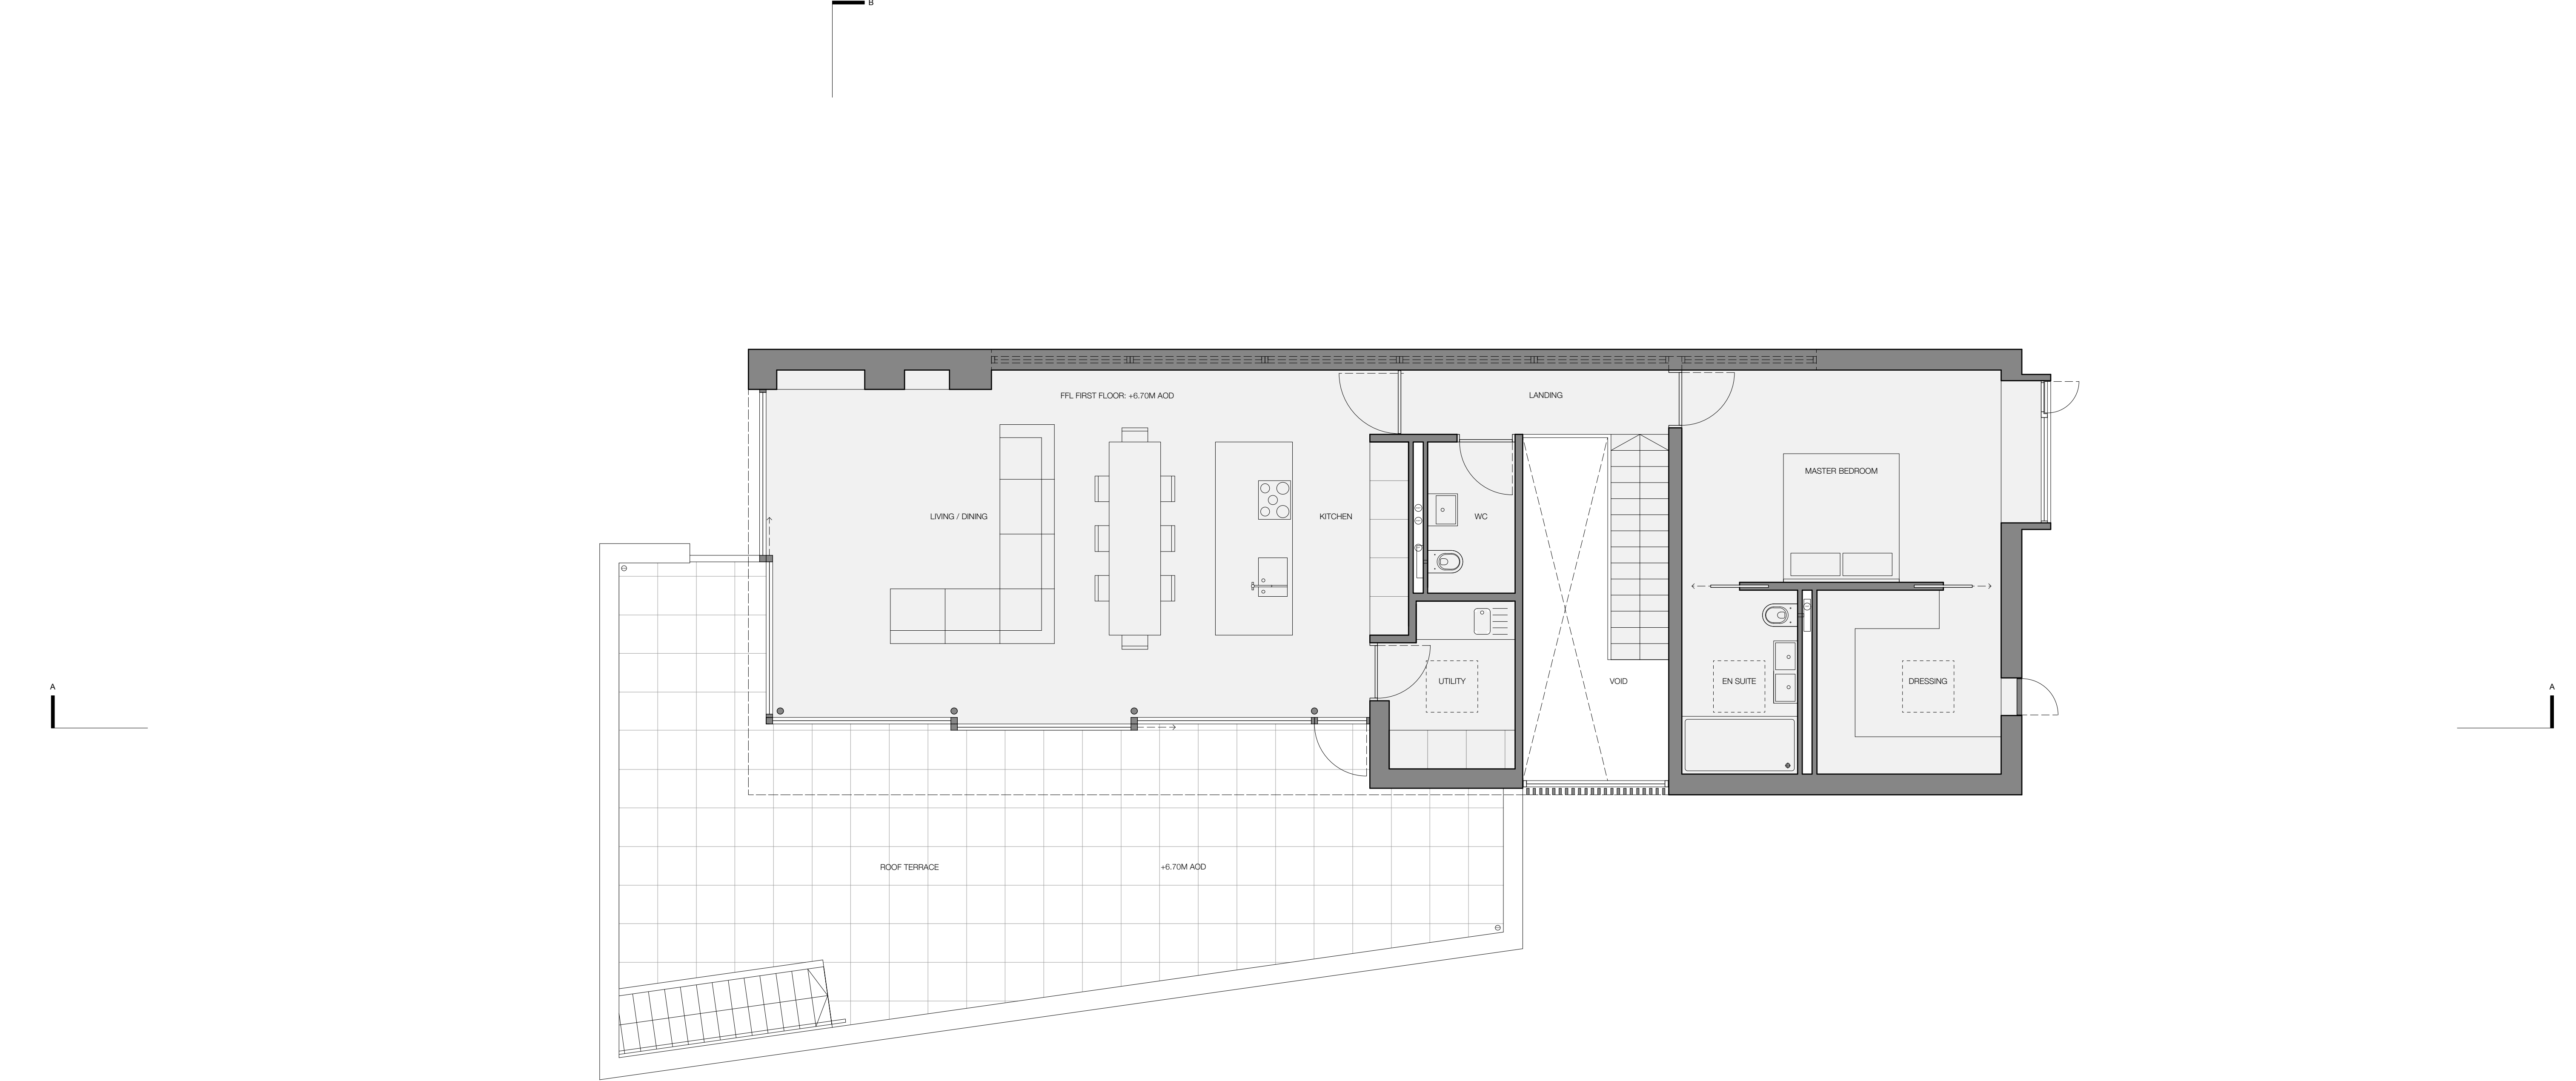

FIRST FLOOR PLAN - PROPOSED

SCALE 1:50

 

KEY:



STATUS: PLANNING	DRAWING NO: 1505-PP-201
SCALE: 1:50 @ A1	TITLE: PROPOSED FIRST FLOOR PLAN - RevA
DATE: NOVEMBER 2015	PROJECT: TAMARISK, FERRY ROAD, HAYLING ISLAND PO11 0DG

jpa

john pardey architects
beck farm studio . st leonards road . east end
lymington . hampshire . SO41 5SR
t 01590 626 465 mail@johnpardeyarchitects.com
f 01590 626 547 www.johnpardeyarchitects.com