







existing front elevation

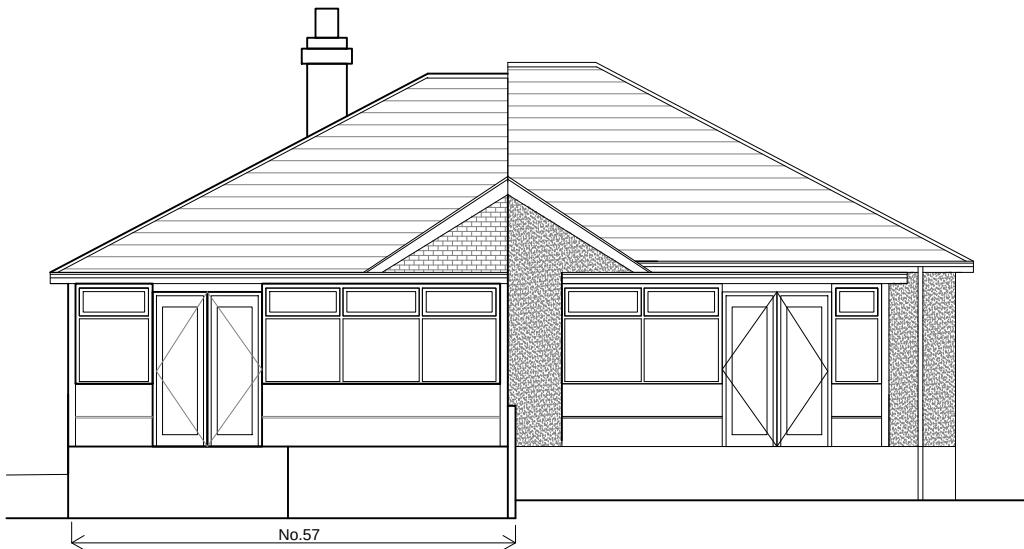

existing rear elevation

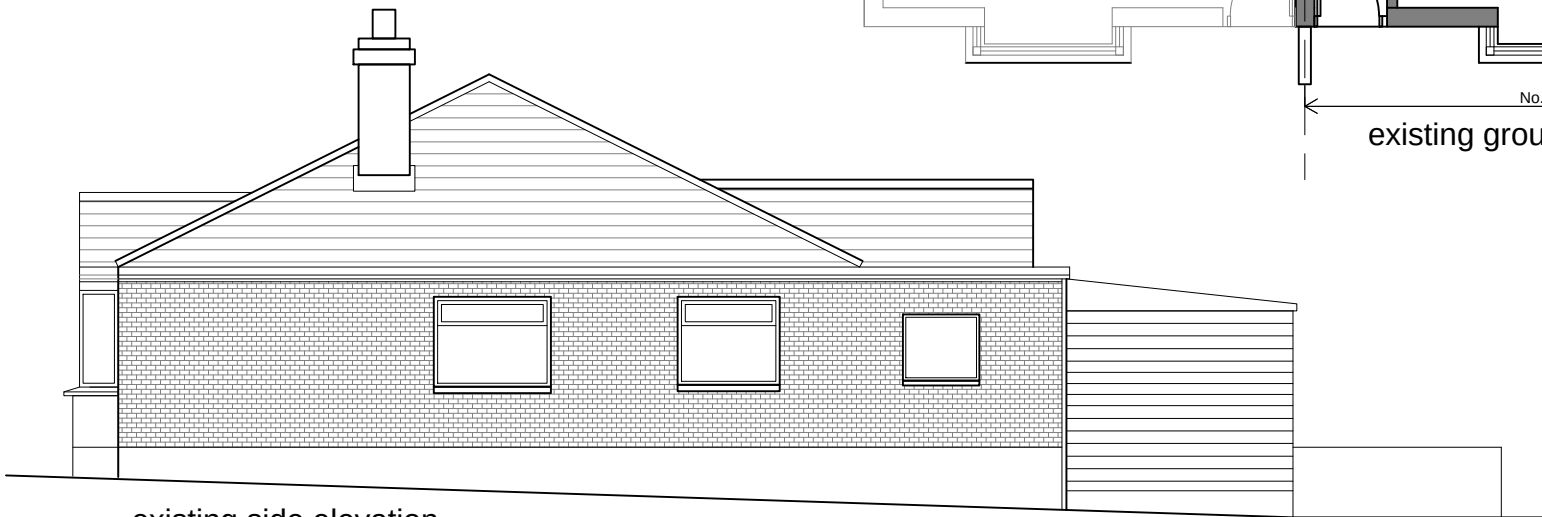

existing side elevation

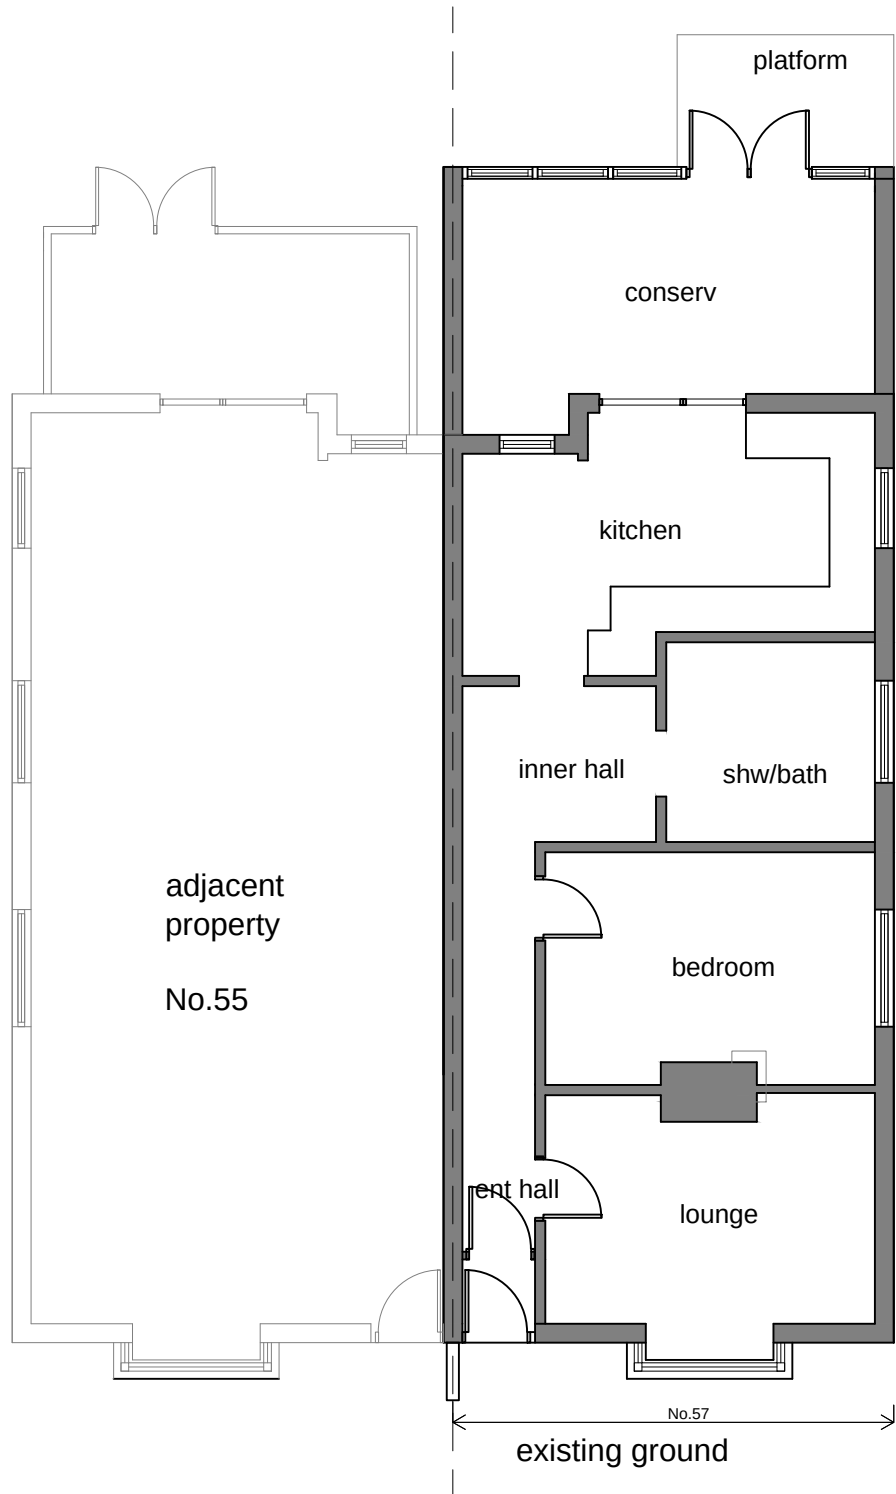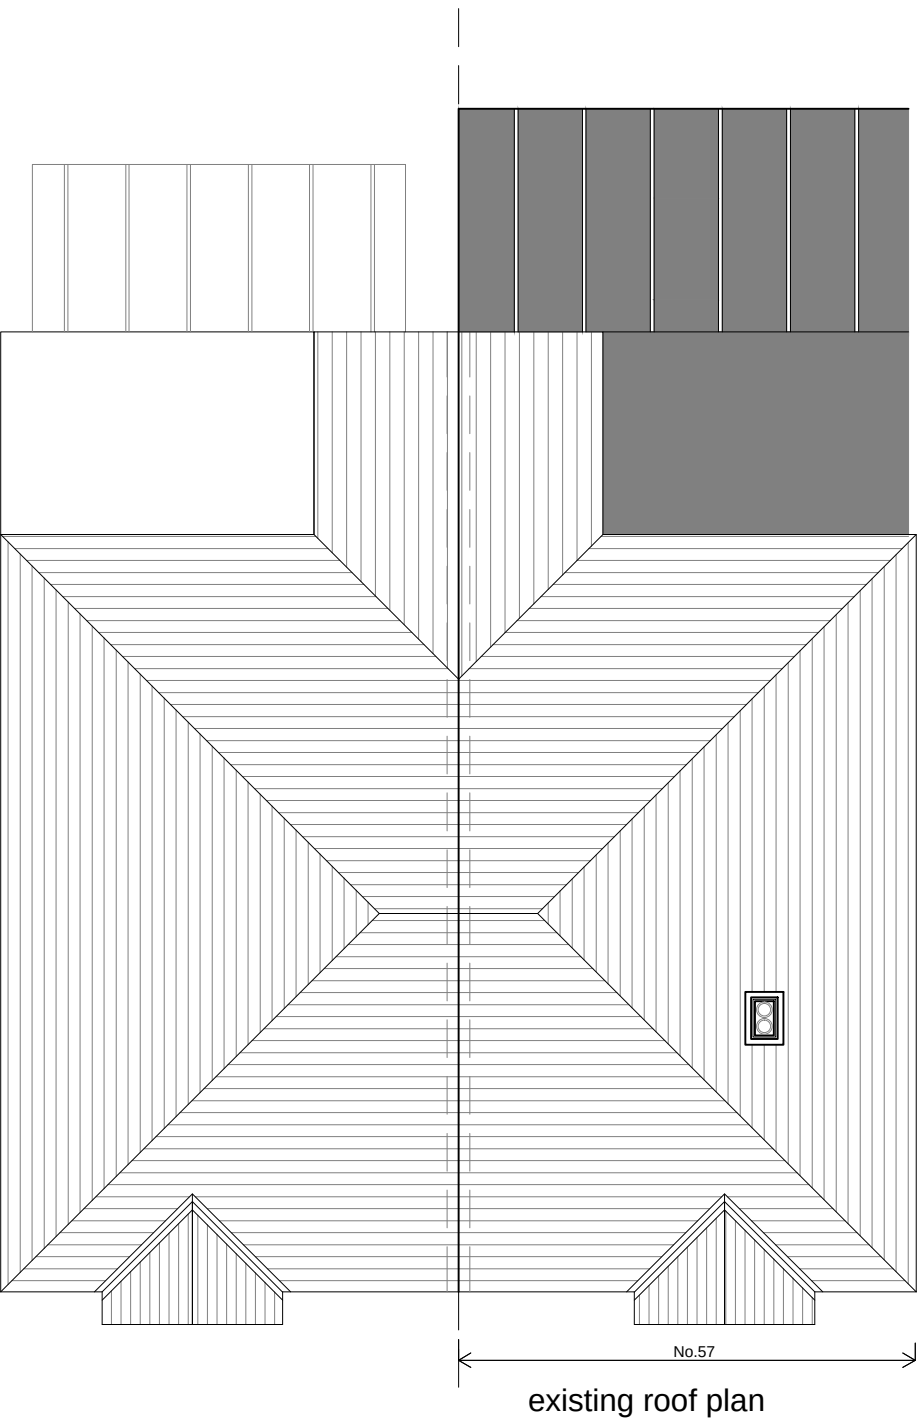

existing roof plan

rev	date	notes		
			client	date
			Mrs Margaret Marr	03.02.2016
			job title	scale
			57 GEOFFREY AVENUE WIDLEY, PO7 5HB	1:100@A3
			drawing title	drawing no.
			EXISTING LAYOUTS & ELEVATIONS	PL01
			revision	-