


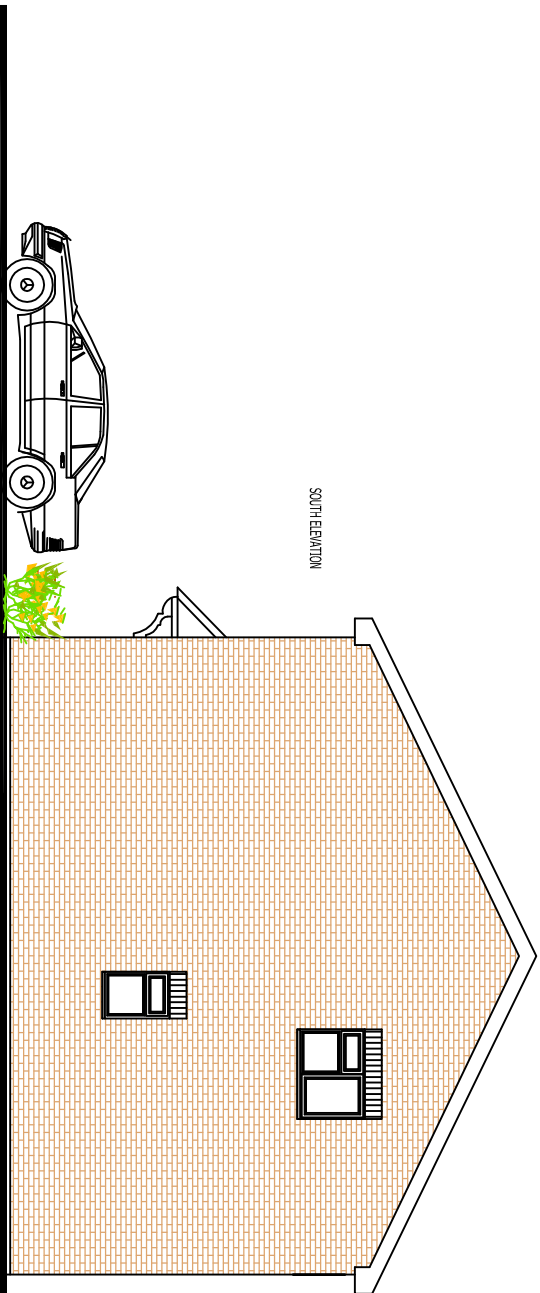


Proposed South Elevation


Proposed Elevations



Proposed East Elevation

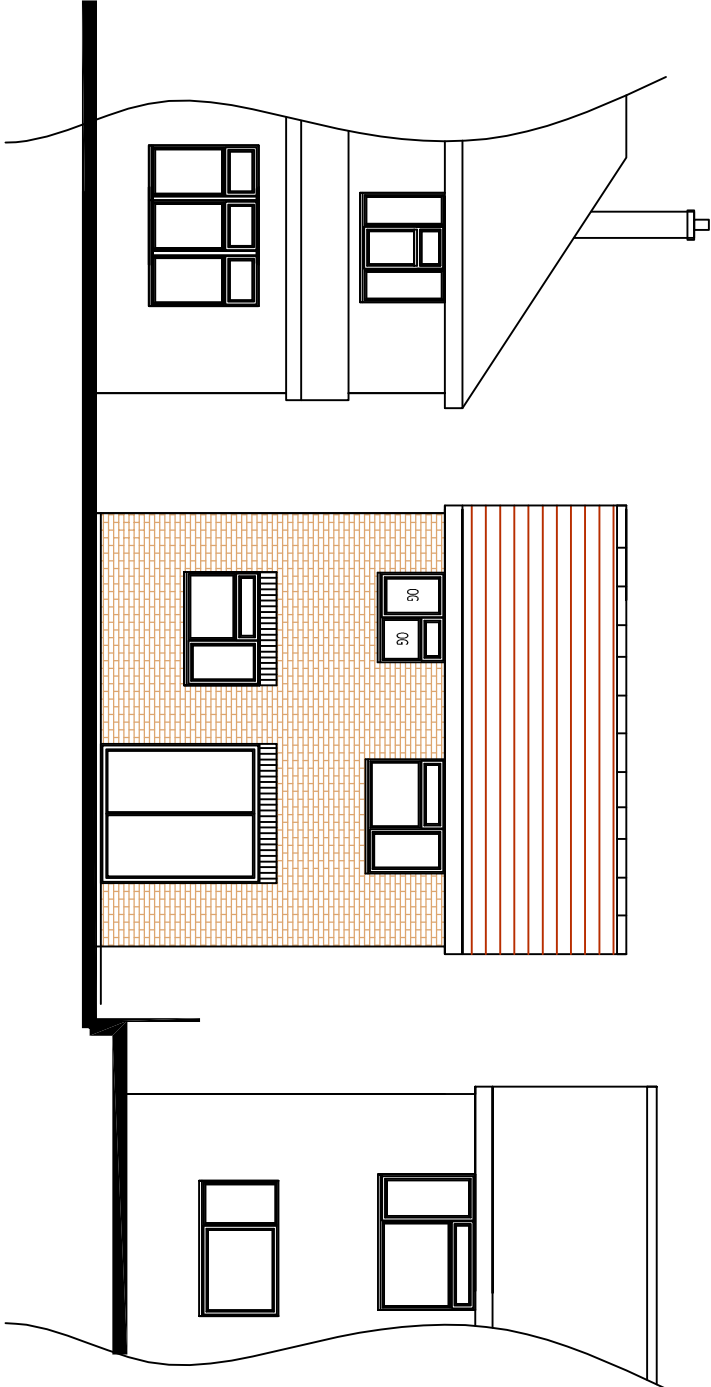


Proposed North Elevation

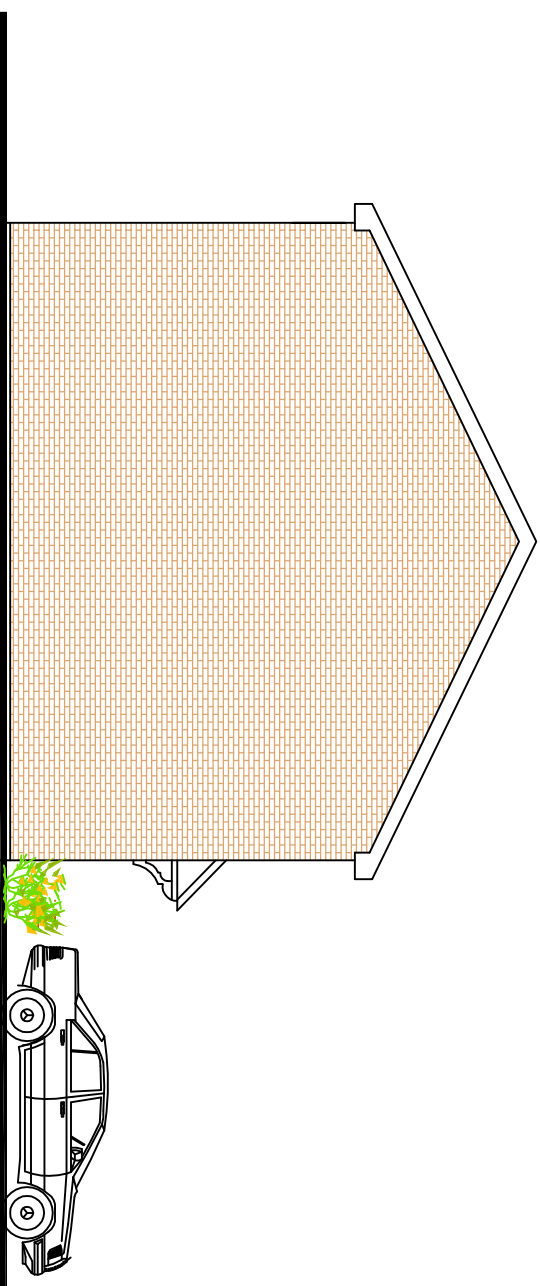


Proposed West Elevation

Scale in Metres
0 1 2 3 4 5 for 1:100

Proposed Floor Plans

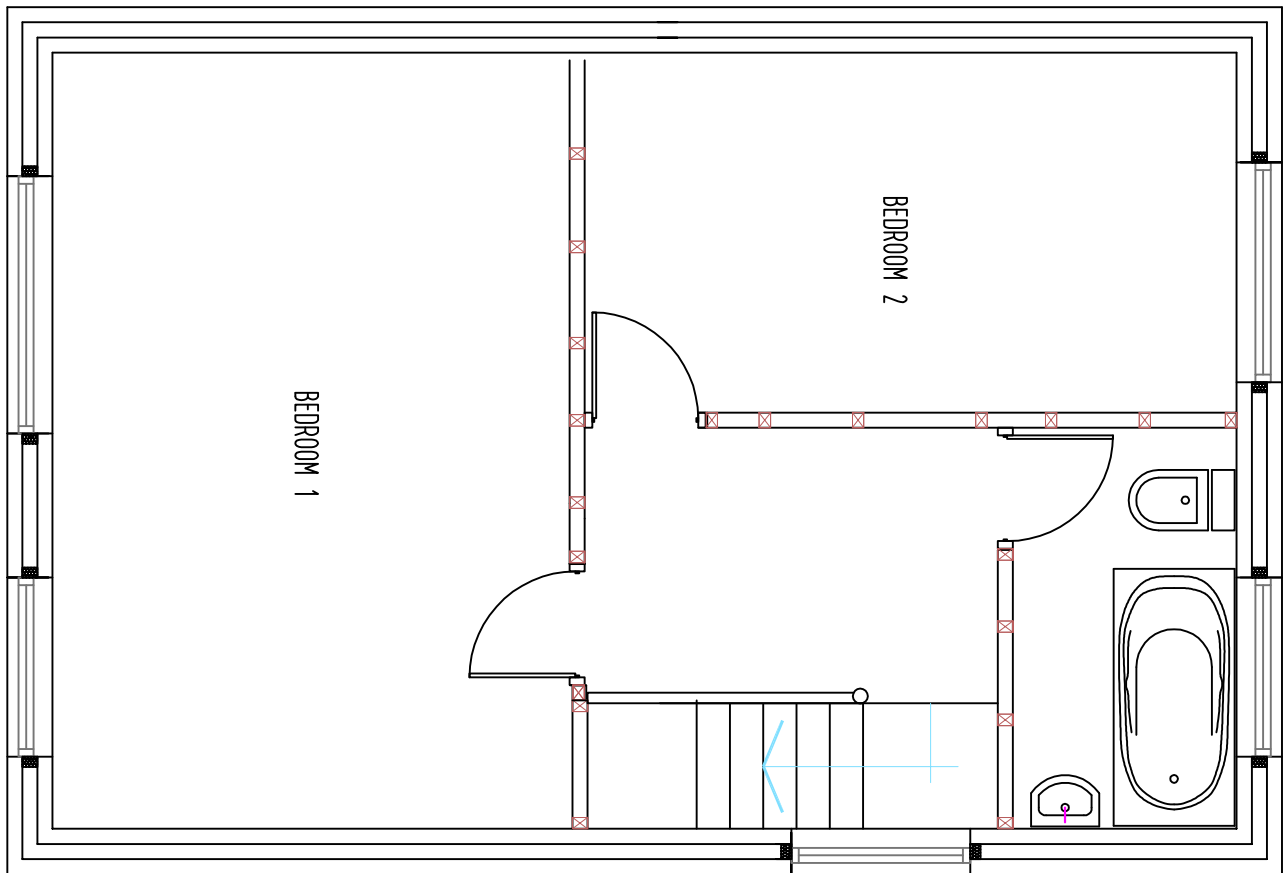


First Floor

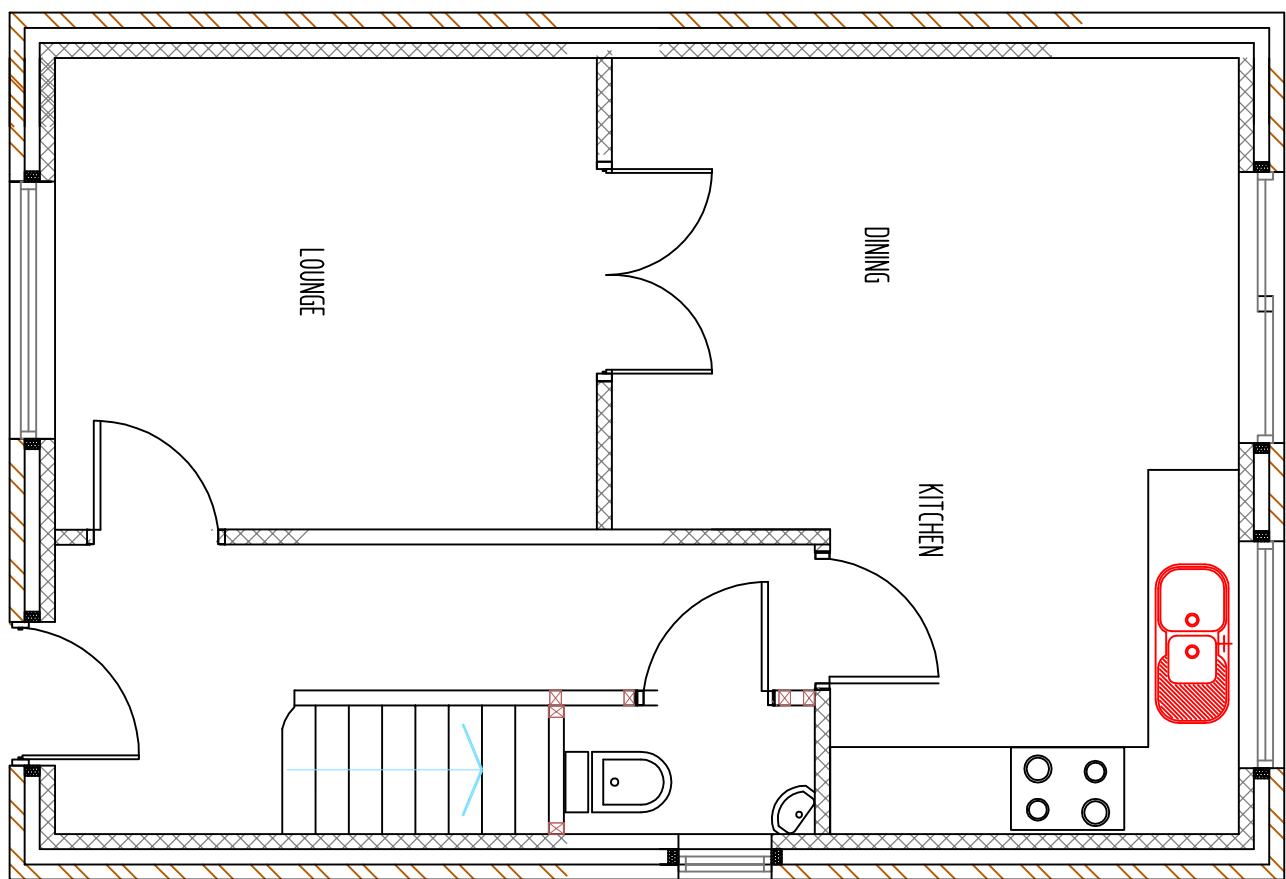



Ground Floor

Scale in Metres
0 1 2 for 1:150

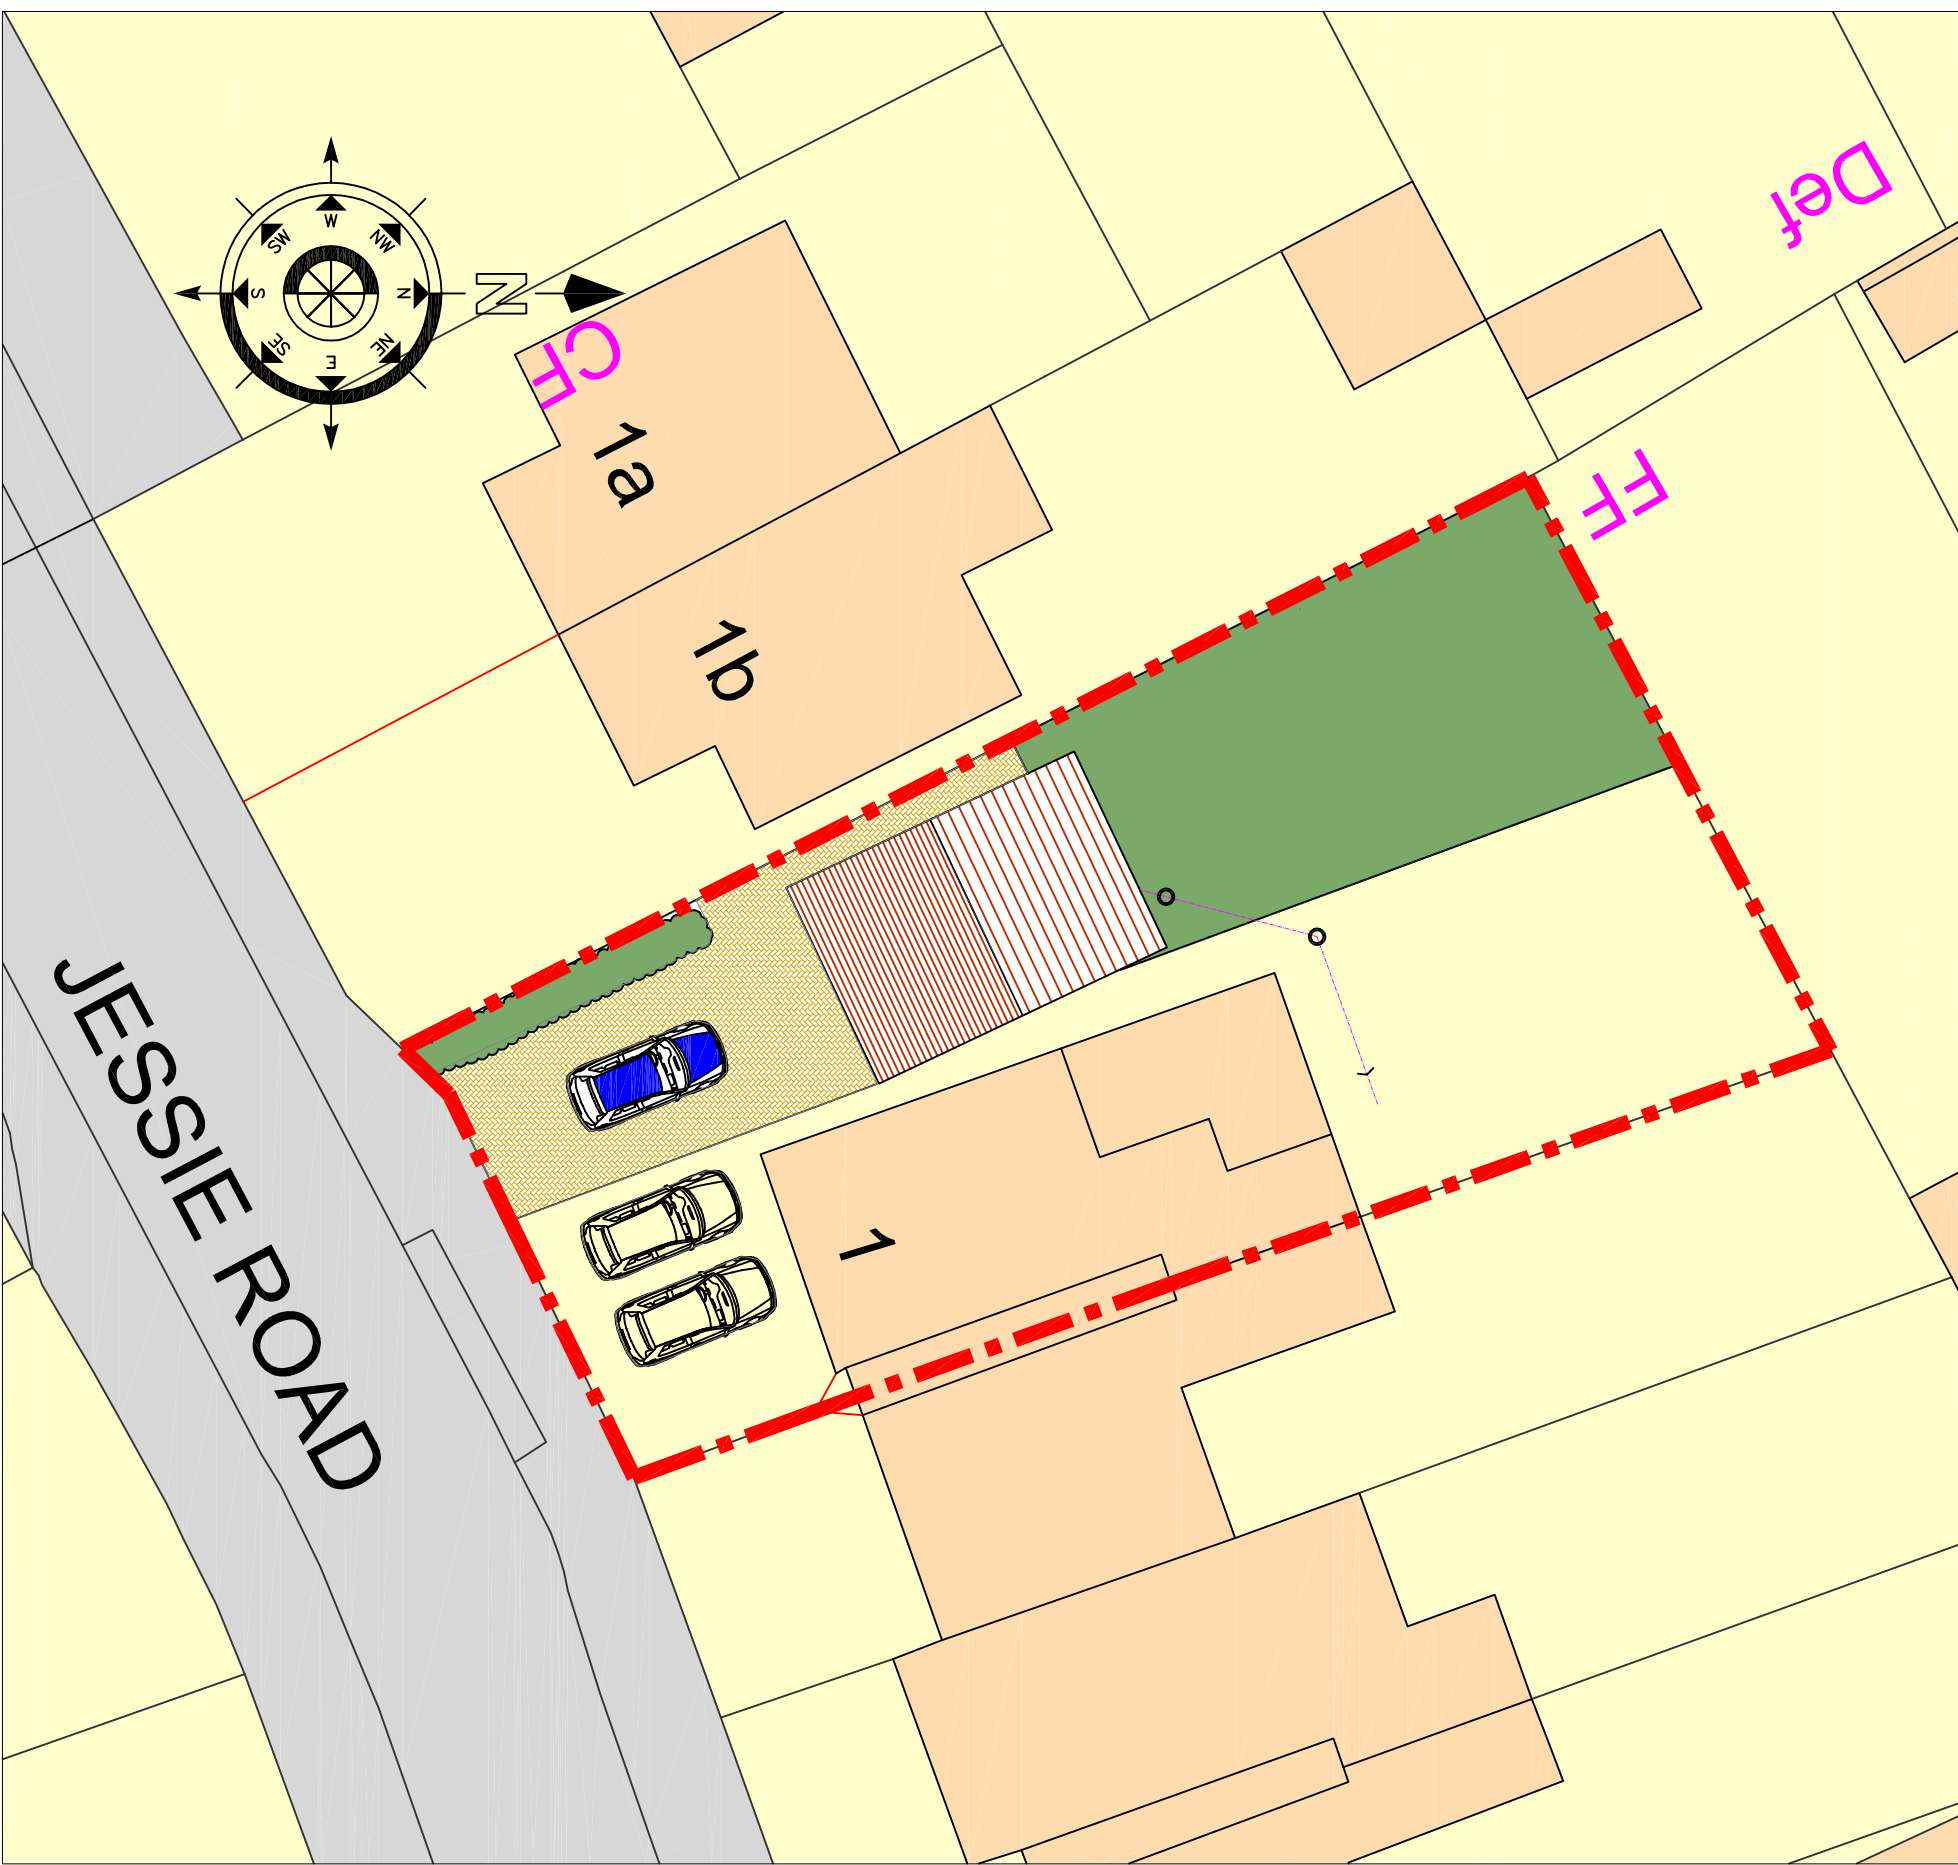

Scale in Metres
0 1 2 3 4 5 for 1:200

Proposed Refuse/
Cycle store

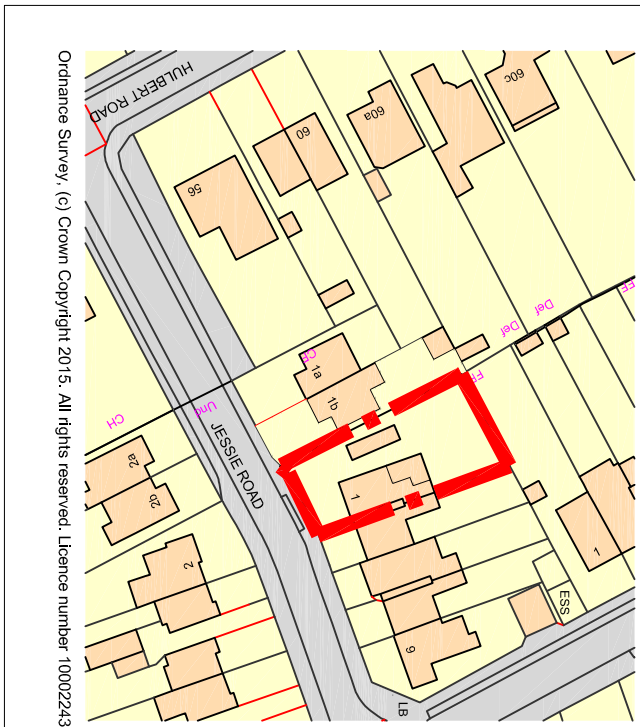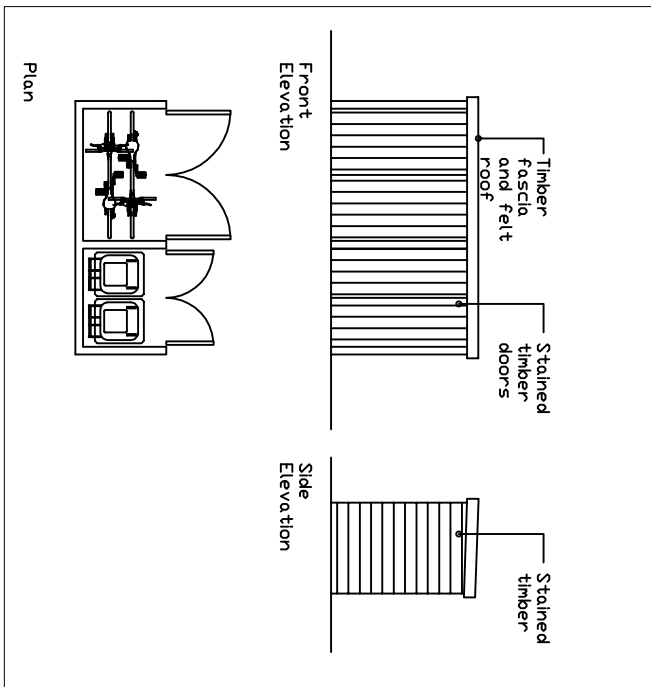

Scale in Metres
0 10 20 30 40 50 60 for 1:1,250

Revision	Description	Date	Drawn

Project :
1 Jessie Road
Havant
Hampshire

Drawing Title :

Proposed Dwelling

Chris Flint Associates Ltd
CHARTERED SURVEYORS - PROJECT MANAGERS
DEVELOPMENT CONSULTANTS

Drawn By	Date	Checked By	Date	Approved By	Date
CF	21/11/15				

Drawing No.	Revision	Scale
CFA FULL 01	01	1:100

PLANNING

2 Emerald Close Havant
tel: 023 92 42484 fax: 023 92 35854
Email: chrisflintassociates@gmail.com