




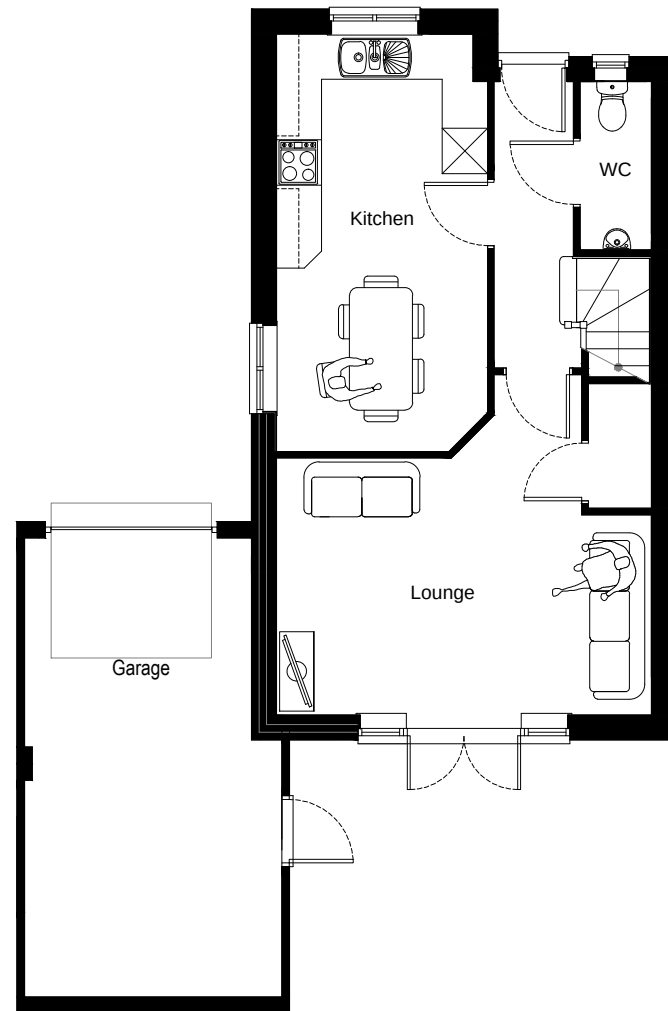

Ground Floor Plan

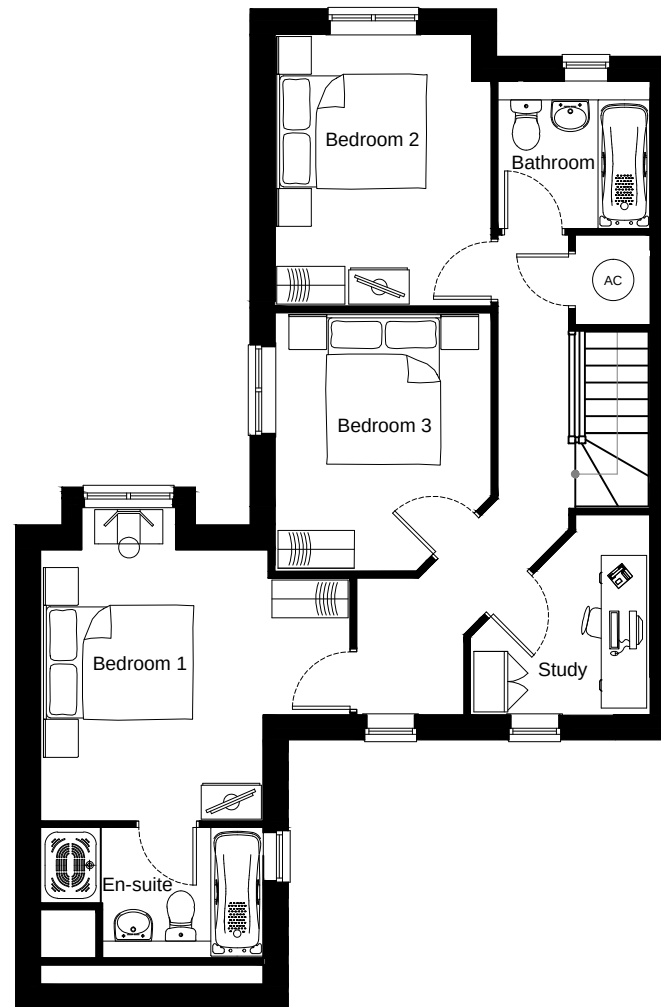

First Floor Plan

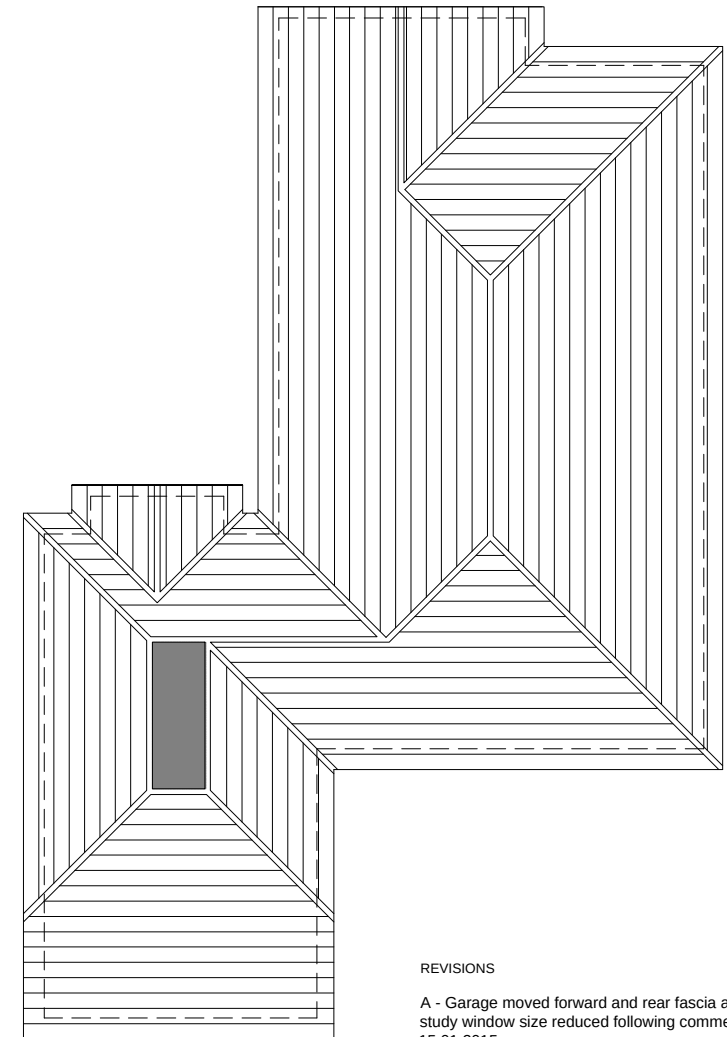

Roof Plan

REVISIONS

A - Garage moved forward and rear fascia and soffit height reduced, study window size reduced following comments from Planner - 15.01.2015



CLIENT Sovereign Developments Ltd		
SITE 109 London Road, Cowplain		
TITLE Plot 3 Floors & Roof Plan		
SCALE 1:100 (A3)	DRAWING NO. 2015.078 PL.102	REVISION A
DATE Nov 15		
DRAWN	CHECK	
Kalotec Limited, Cams Hall, Fareham, Hampshire, PO16 8AB Telephone: 01329 227 424 Email: info@kalotec.co.uk Website: www.kalotec.co.uk		

Floor Plans
scale 1:100

