


Profile concrete tiles

Red multi facing bricks


White upvc windows and doors

No 36

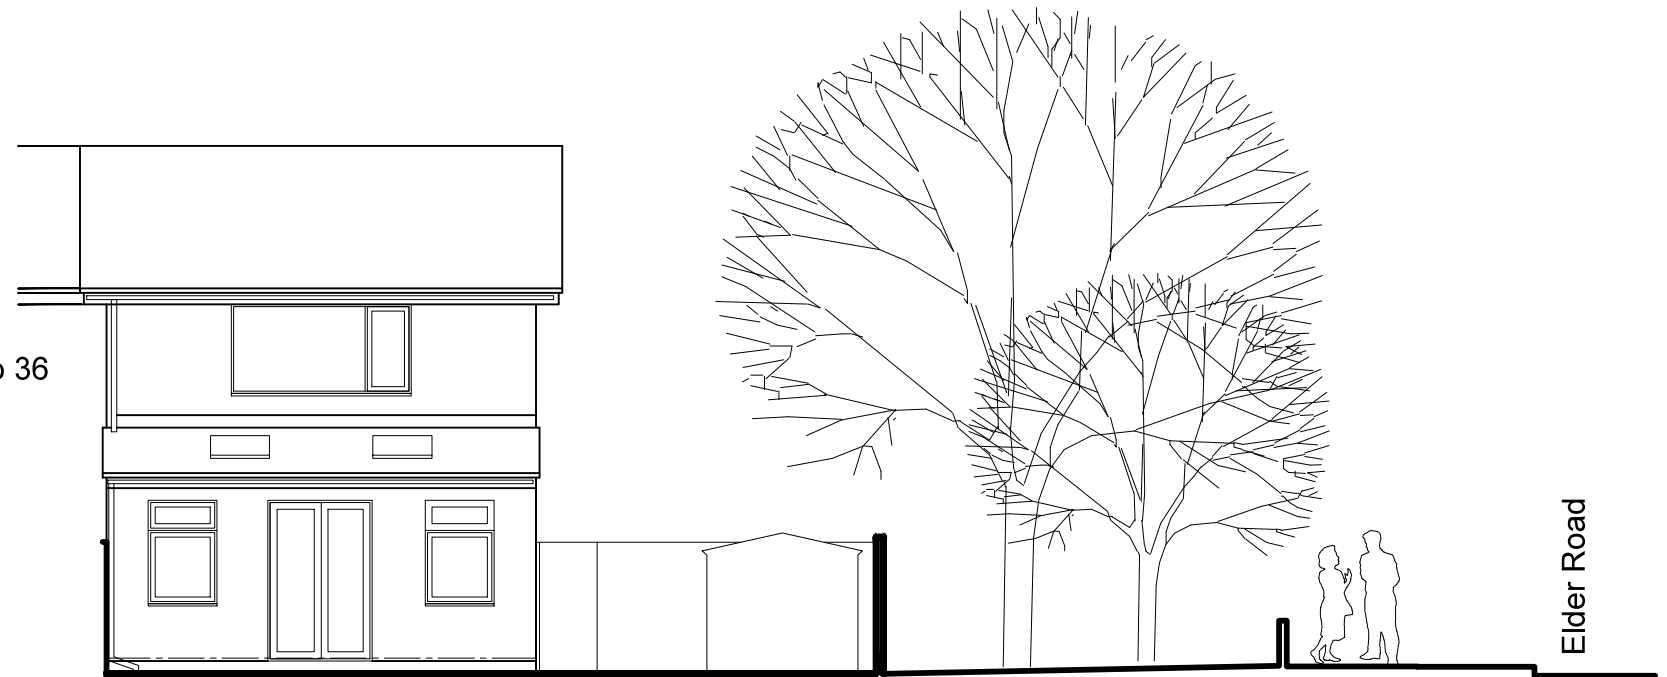


North East elevation 1:100

No 36

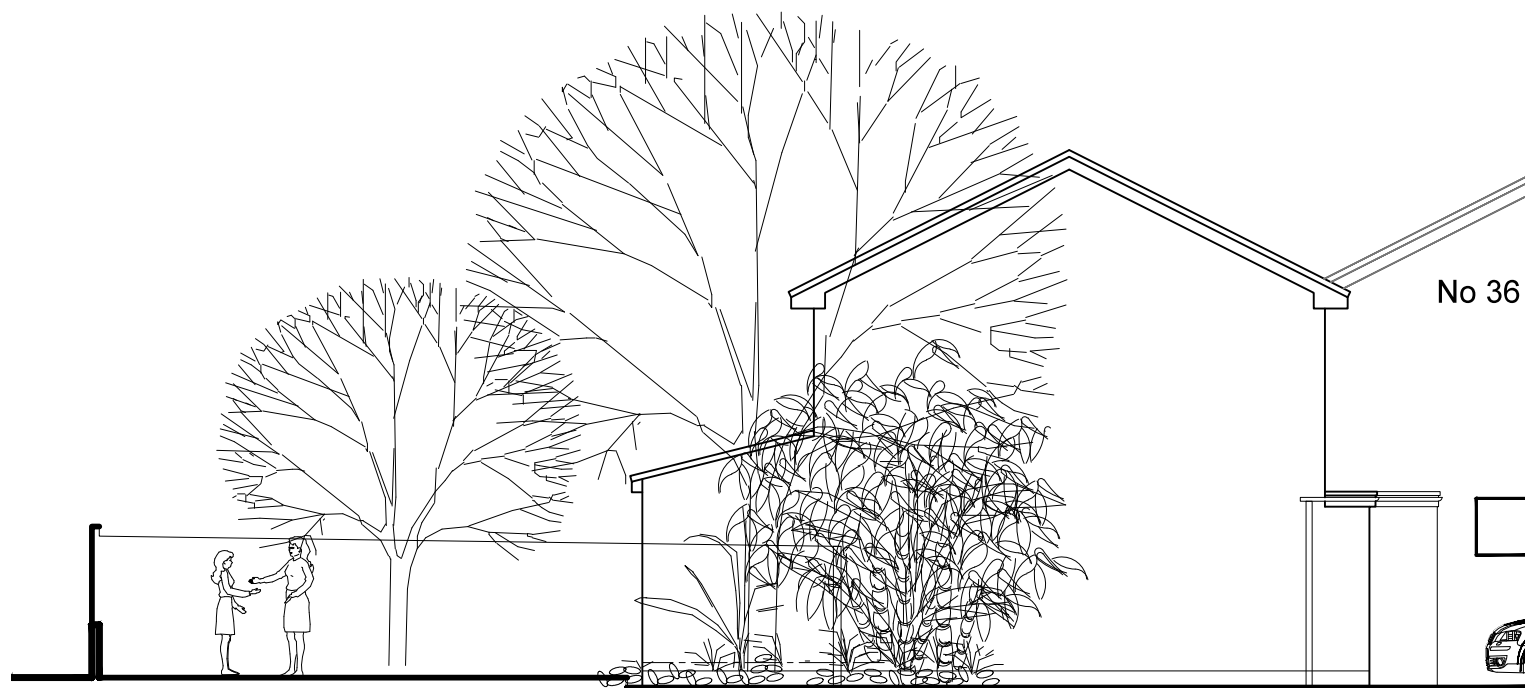

North West elevation 1:100

 

Red painted brick


No 36



South West elevation 1:100

steve hunting ba(hons) arch.....dipl arch
architectural and graphic designer

8 Somerset gardens, Bognor Regis, West Sussex, PO21 2AA Tel: 01243 822796 email: steve.sharch@gmail.com

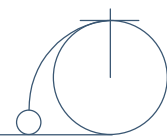

PROJECT: Proposed extension, 38 Elder Road, Havant. PO9 2UW
DRWG TITLE: PLANNING: As Existing Elevations.

CLIENT: Mr & Mrs J Spencer

SCALE
1:100 @ A3

DRAWN BY SH DATE Oct 16

PROJECT No
P16-015

REVISIONS

02