


29 CREEK ROAD

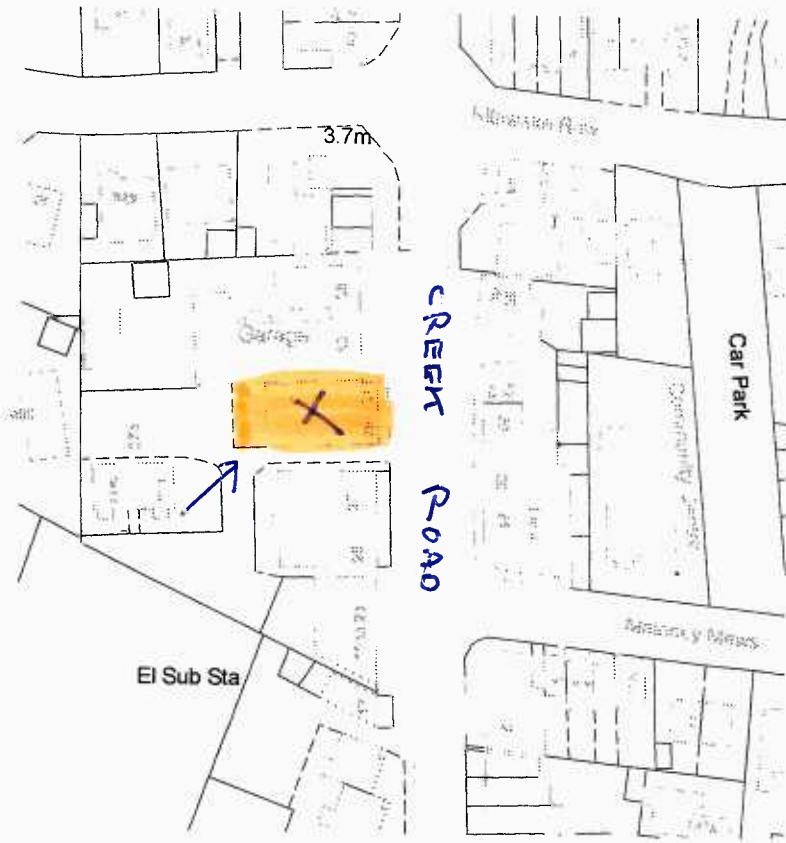

SOUTHWOOD ROAD

Location Plan Scale 1:1000 at A1

HAVANT BOROUGH
COUNCIL

- 1 JUL 2016

RECEIVED

T F Moss

29-29A Creek Rd

3D Views and
site plans

Project number Project Number

Date Issue Date

Drawn by Author

Checked by Checker

A105v4

Scale As indicated

10/10/2014 13:59:28