



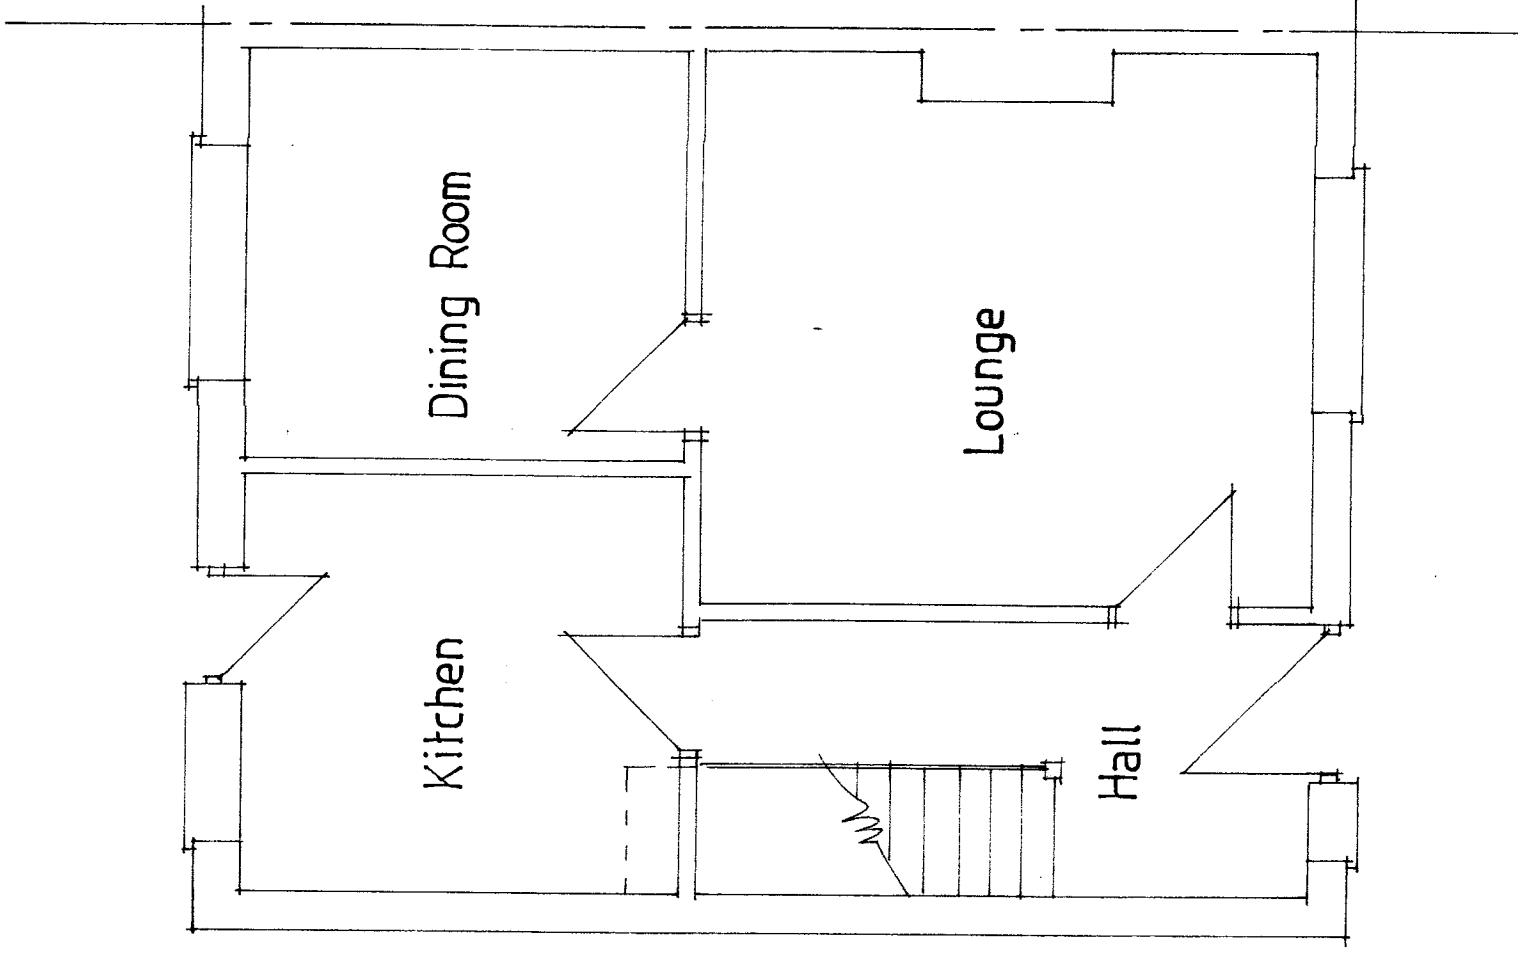

Ground Floor Plan - existing

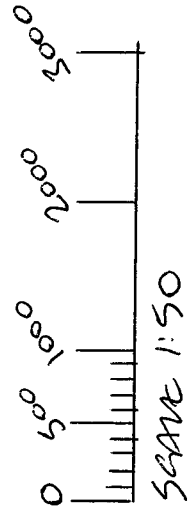

92 Park Lane
Bedhampton
Scale 1:50
February 2016