




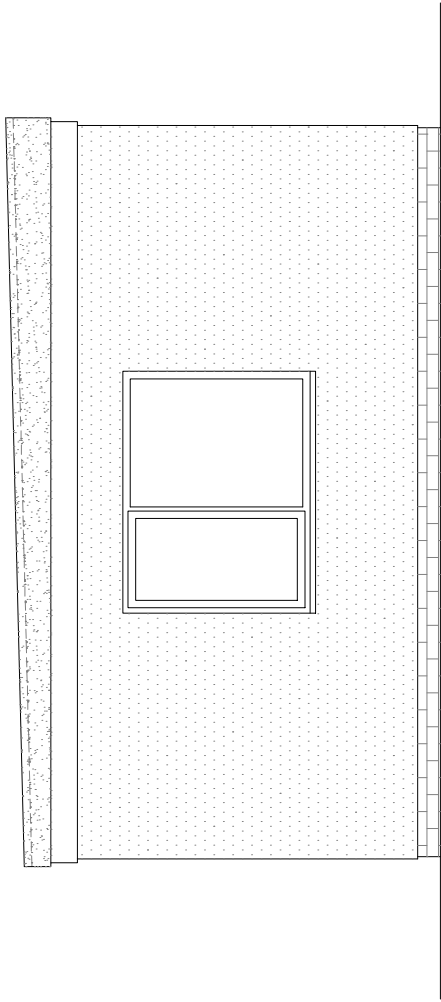


Proposed Side Elevation

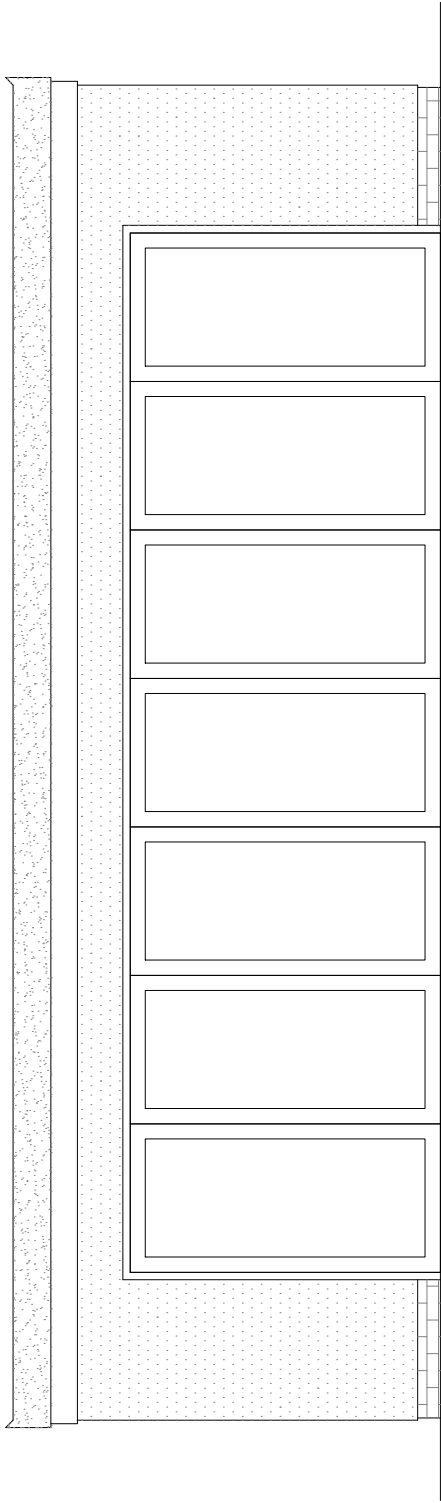

Proposed Front Elevation

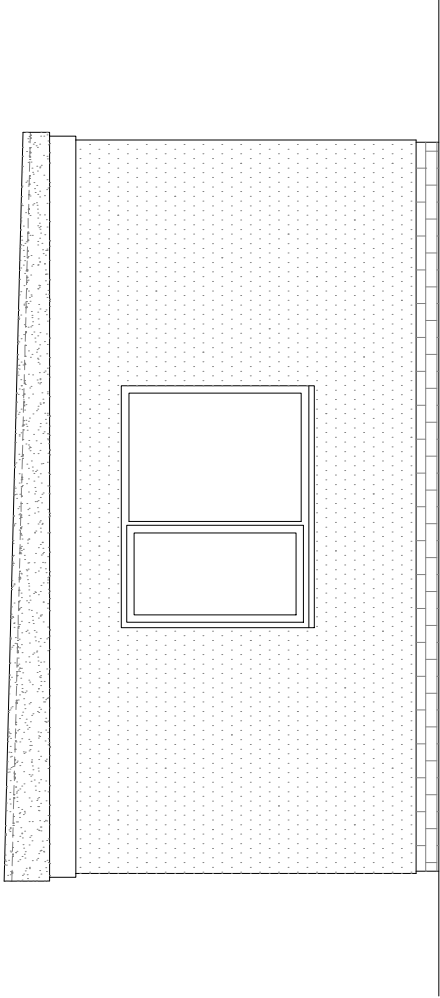

Proposed Side Elevation

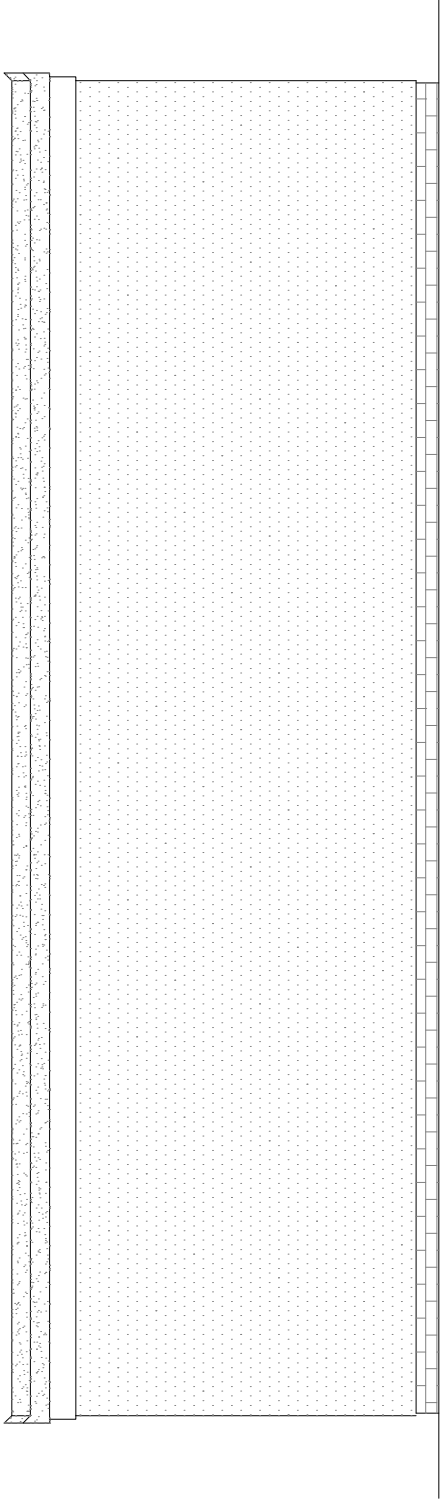

Proposed Rear Elevation

Copyright is reserved by GBS Designs and is issued on the condition that it is not copied or disclosed by or to any unauthorised persons without prior consent in writing from GBS Designs.

All dimensions to be checked on site

All structural elements to be specified by a suitably qualified structural engineer.

REV	DESCRIPTION	DRAWN	DATE	Scale Bar	
-	Initial design	GBS	05.05.21		

Drawing Ref		Drawing Title	
40ROWLANDS 08		40 Rowlands Avenue, Waterlooville, Hampshire, PO7 7RU.	
Scale at A1	Scale at A3	Date	
N/A	1:50	05 MAY 2021	
		Drawn by	
		GBS	



CAD - ARCHITECTURE - DESIGN

6 Shillinglee Waterlooville
Hampshire PO7 5RW
Tel 023 9225 8315
www.gbsimages.co.uk