


NOTES:

Dimensions to be checked on site before commencing work. Any discrepancies shall be reported to the architect immediately.


Do not scale from these drawings except for planning purposes. Use figured dimensions only.

Where applicable this drawing is to be read in conjunction with other consultants' drawings.

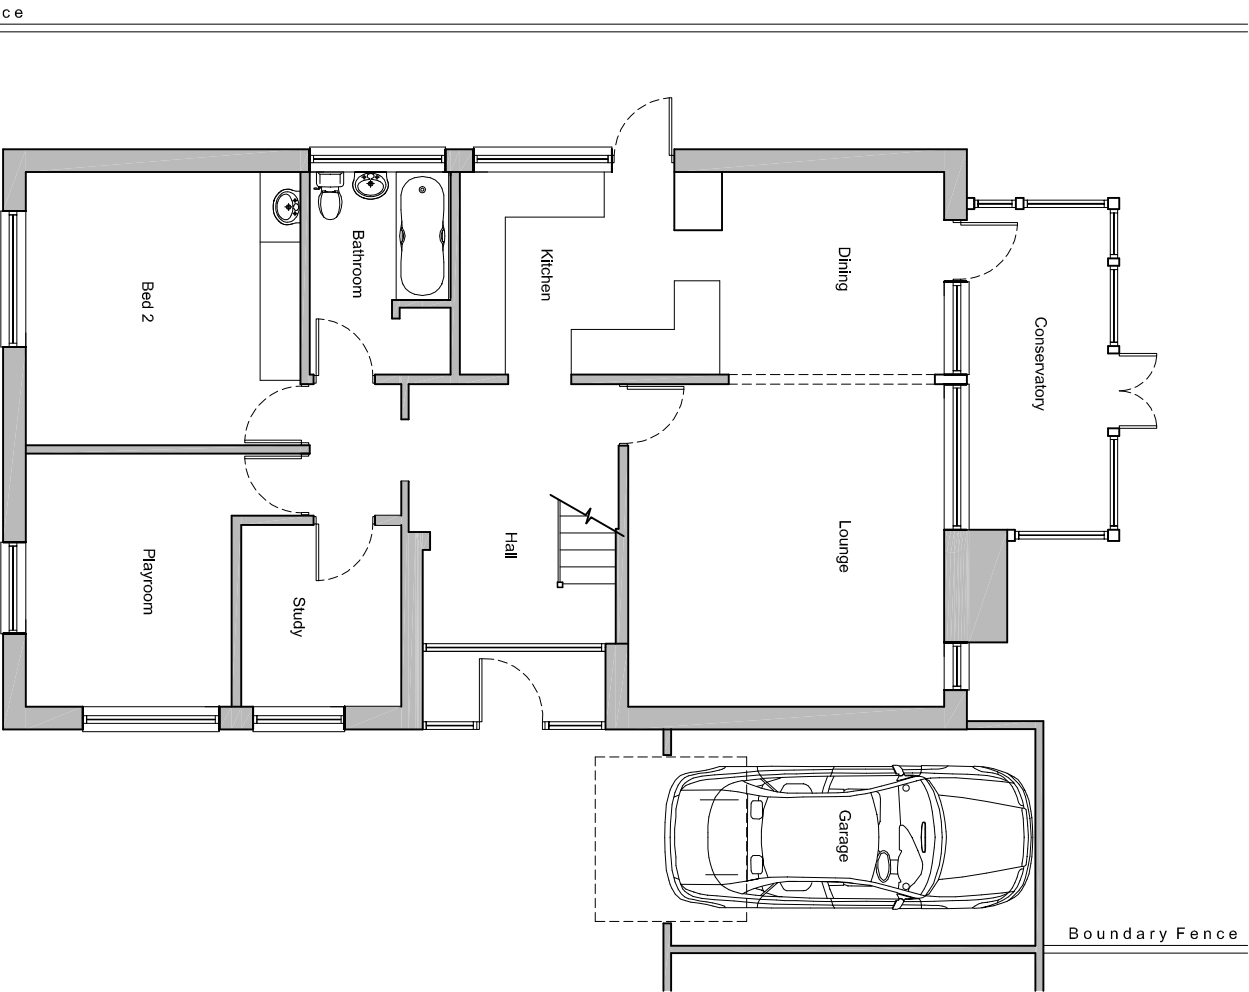


Ground floor plan

Existing floor plans scale 1:100

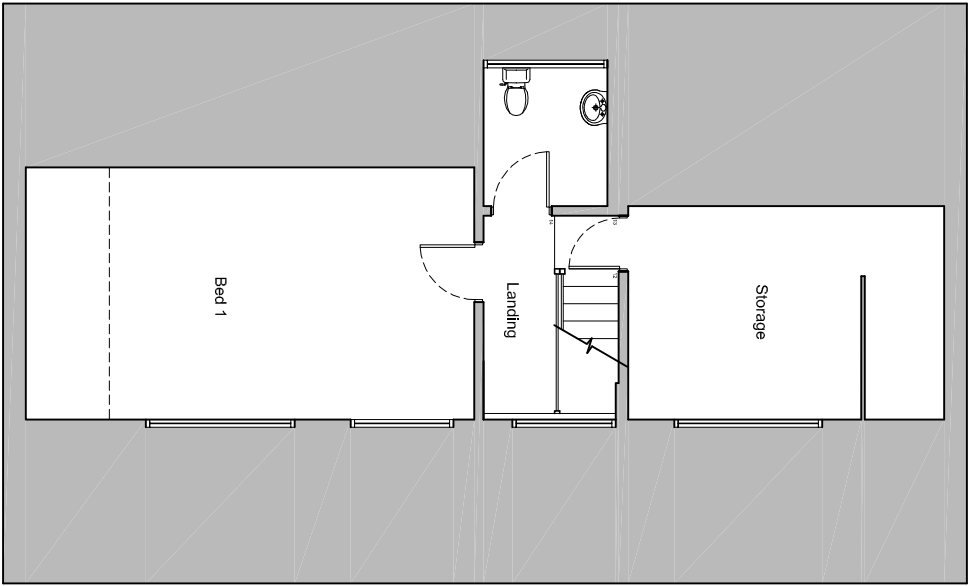

First floor plan

(unchanged in new proposal)

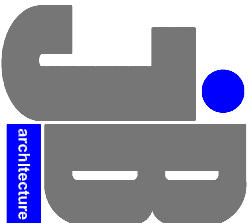

JIMMY BESSANT ARCHITECTURE
TEL: 01243 373620 M: 07769904282
E: jimmy@jb-architecture.co.uk
Web: www.jb-architecture.co.uk

For
MR & MRS JONES
Project
**PROPOSED REAR EXTENSION AT
19 BIRCH TREE DRIVE
EMSWORTH
PO10 7RS**

Title
EXISTING FLOOR PLANS

Date	Drawn	Scale	Checked
OCT 2016	JB	1:100 @ A3	-
Job Number	Drawing Number	Revision	
PL10416	402		