




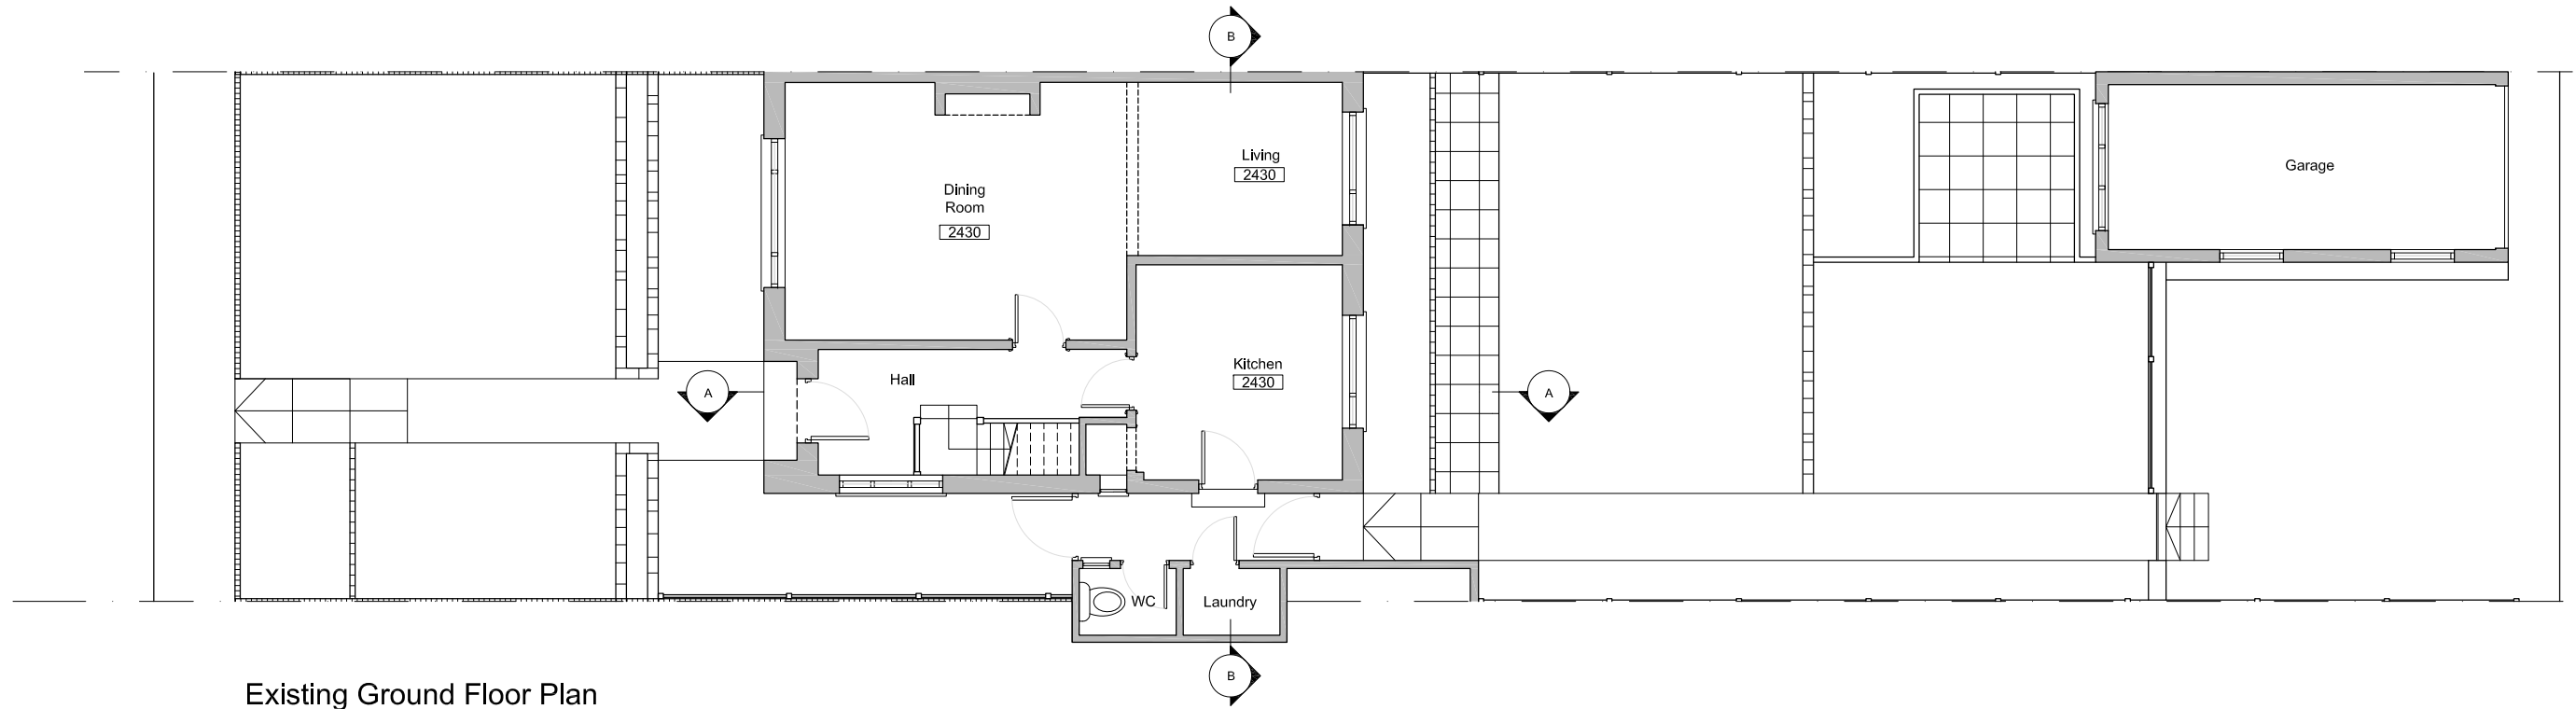

Existing Ground Floor Plan

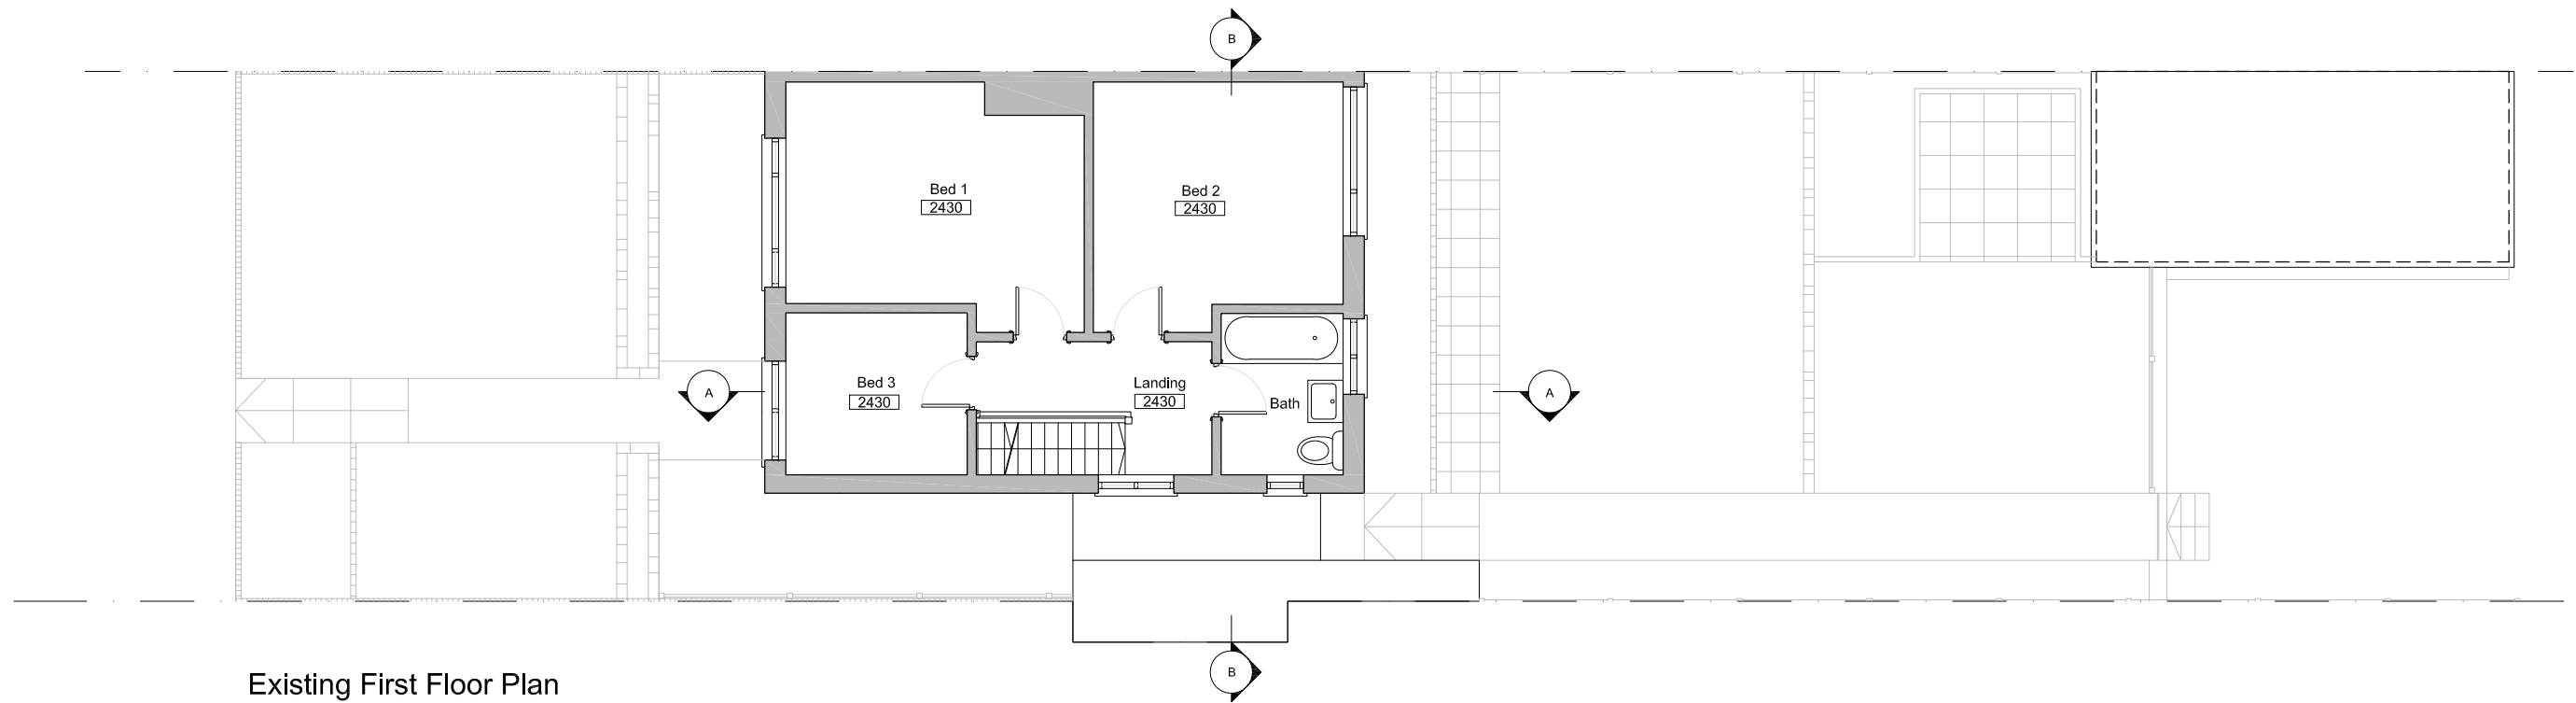

Existing First Floor Plan

 

A			27.11.14	First Issue	SN	JM	Steve & Sue Plummer			22 Fortunes Way Havant, hampshire P09 Rear Extension Existing Plans			Design Drawn Ltd		THE CLOCK TOWER GREAT SOUTHSEA STREET SOUTHSEA, HAMPSHIRE PO5 3BY T: 02392 837 149 E: INFO@DESIGNDRAWN.COM W: WWW.DESIGNDRAWN.COM	
Rev	Date	Description	By	PM	Design			Scale @ A3:	1:100	Drawn by:	SN	Drawing No:	191.14.K06_101	Revised:	A	PS 10342
REVISIONS						Date: Nov 2014			Checked by: JM						DESIGN DRAWN LTD. Copyright Reserved. Check dims. on site.	