


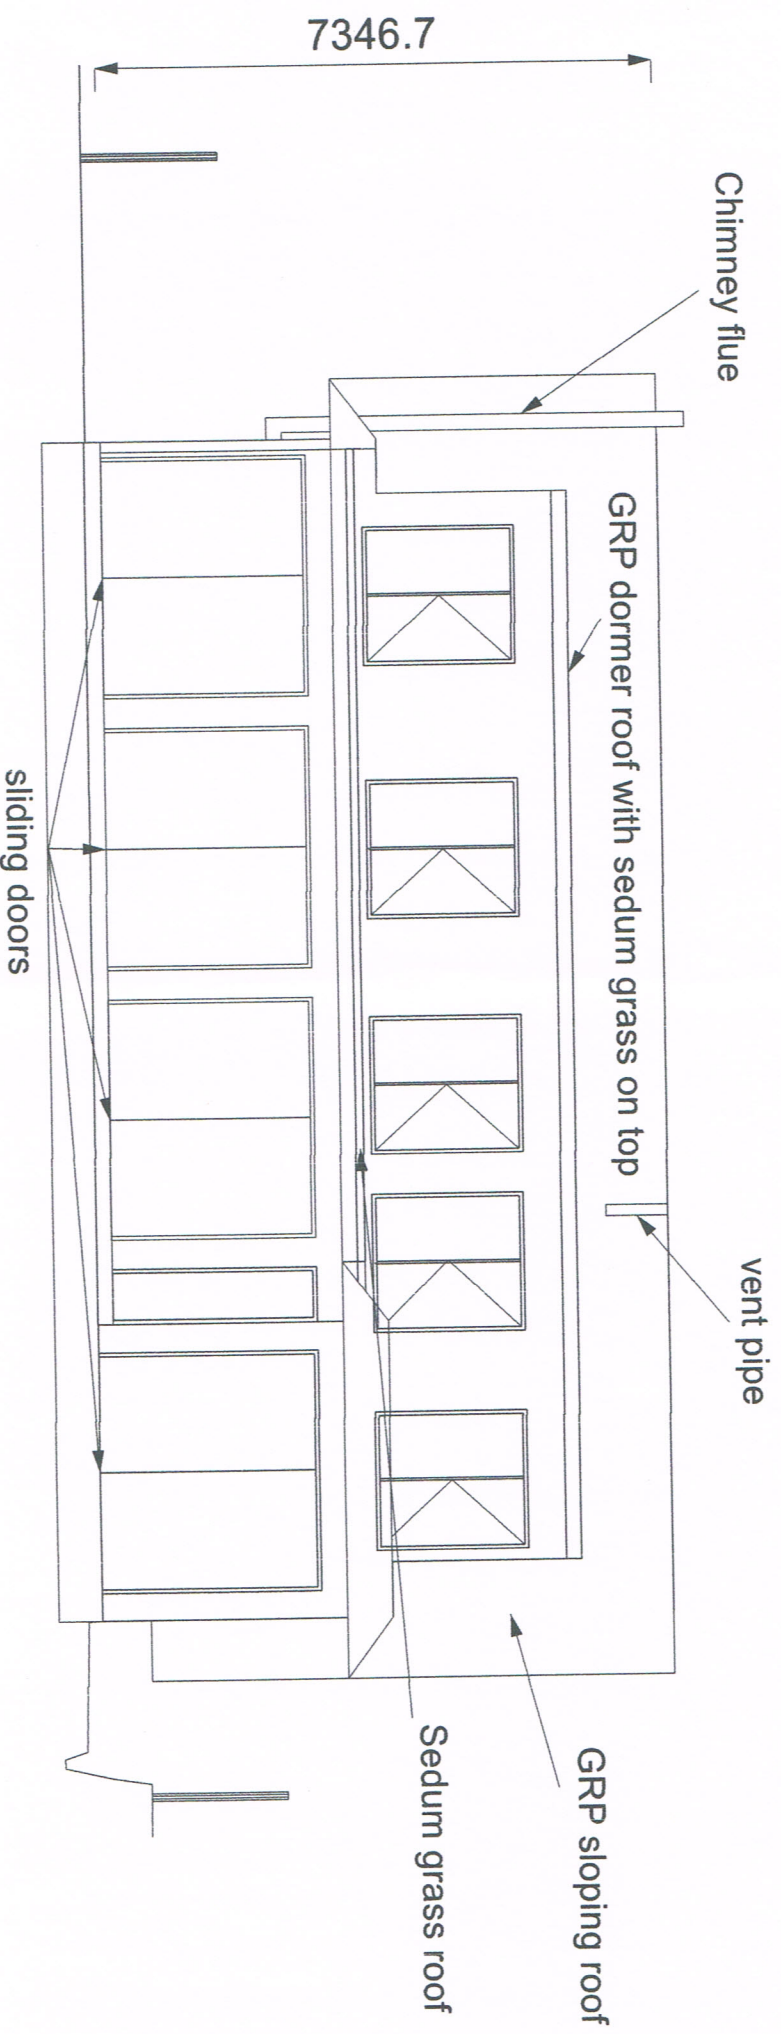

Proposed North Elevation

HEWLINS HOUSE
Proposed North Elevation


Scale 1:100
on A3

Site: Plot 1 next to the Retreat
Croft Lane
Hayling Island
Drawing No HHPNE




Peter Milburn
Peter Hewlins Designs
128 Duke Road
London
W4 2DF
Mobile: 07973 814 108

Email: phewlins@aol.com

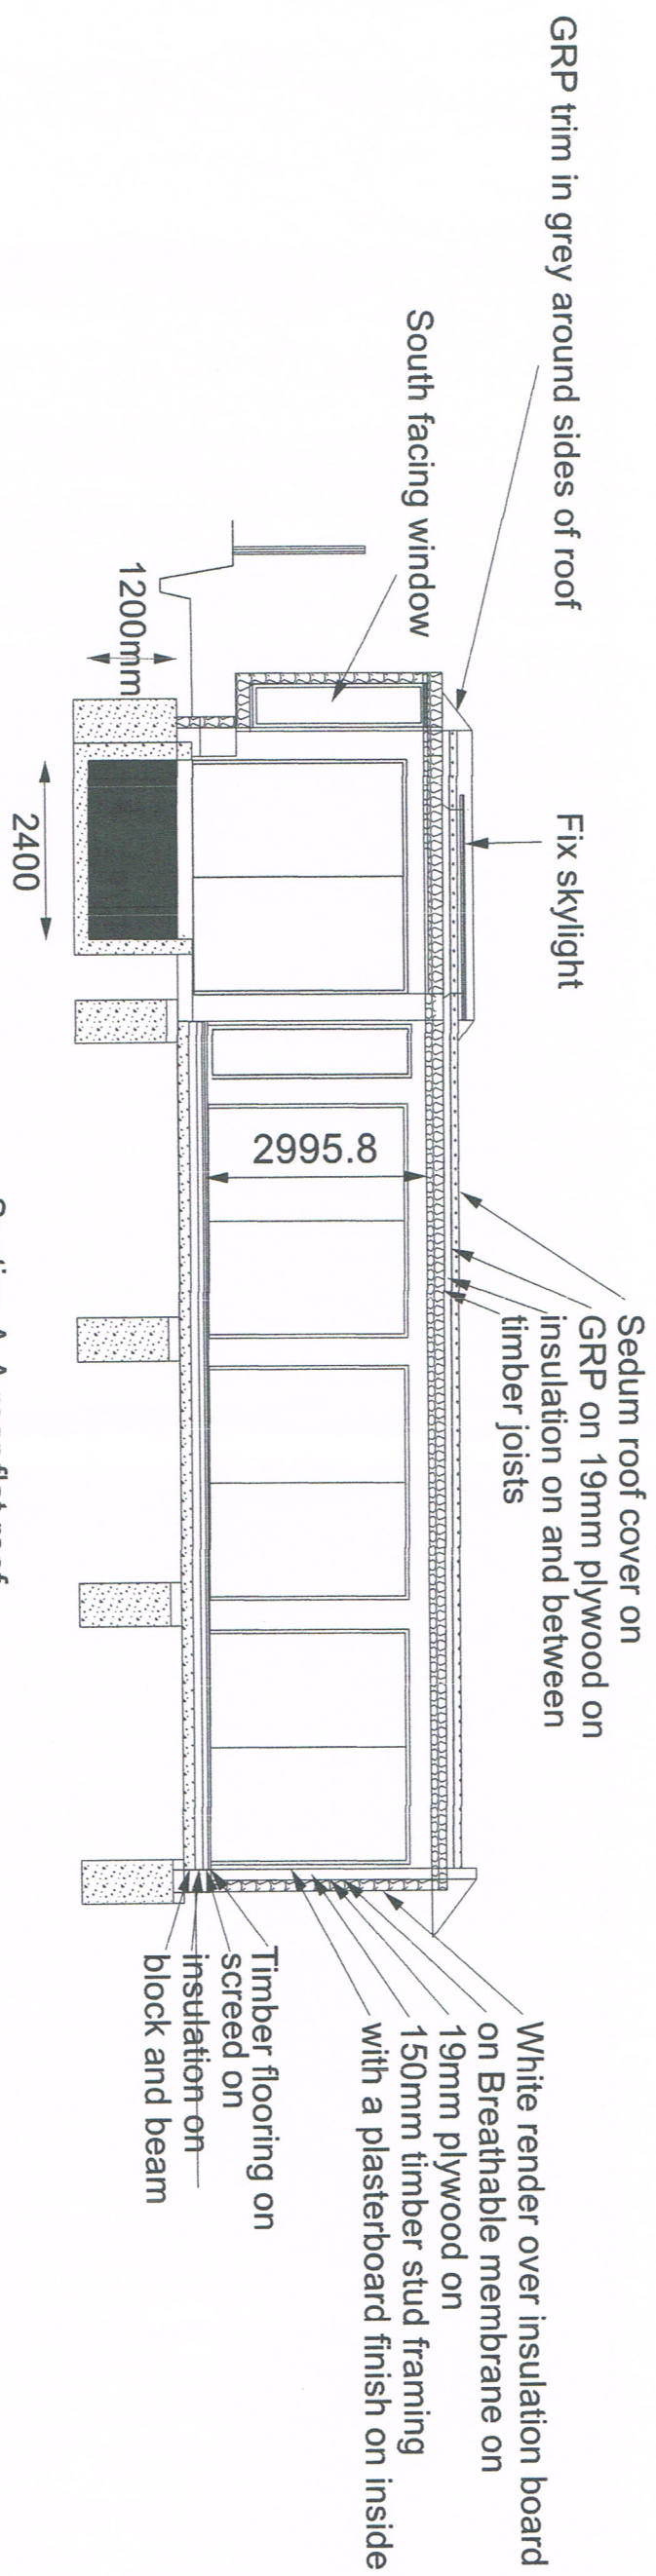

Section A-A rear flat roof

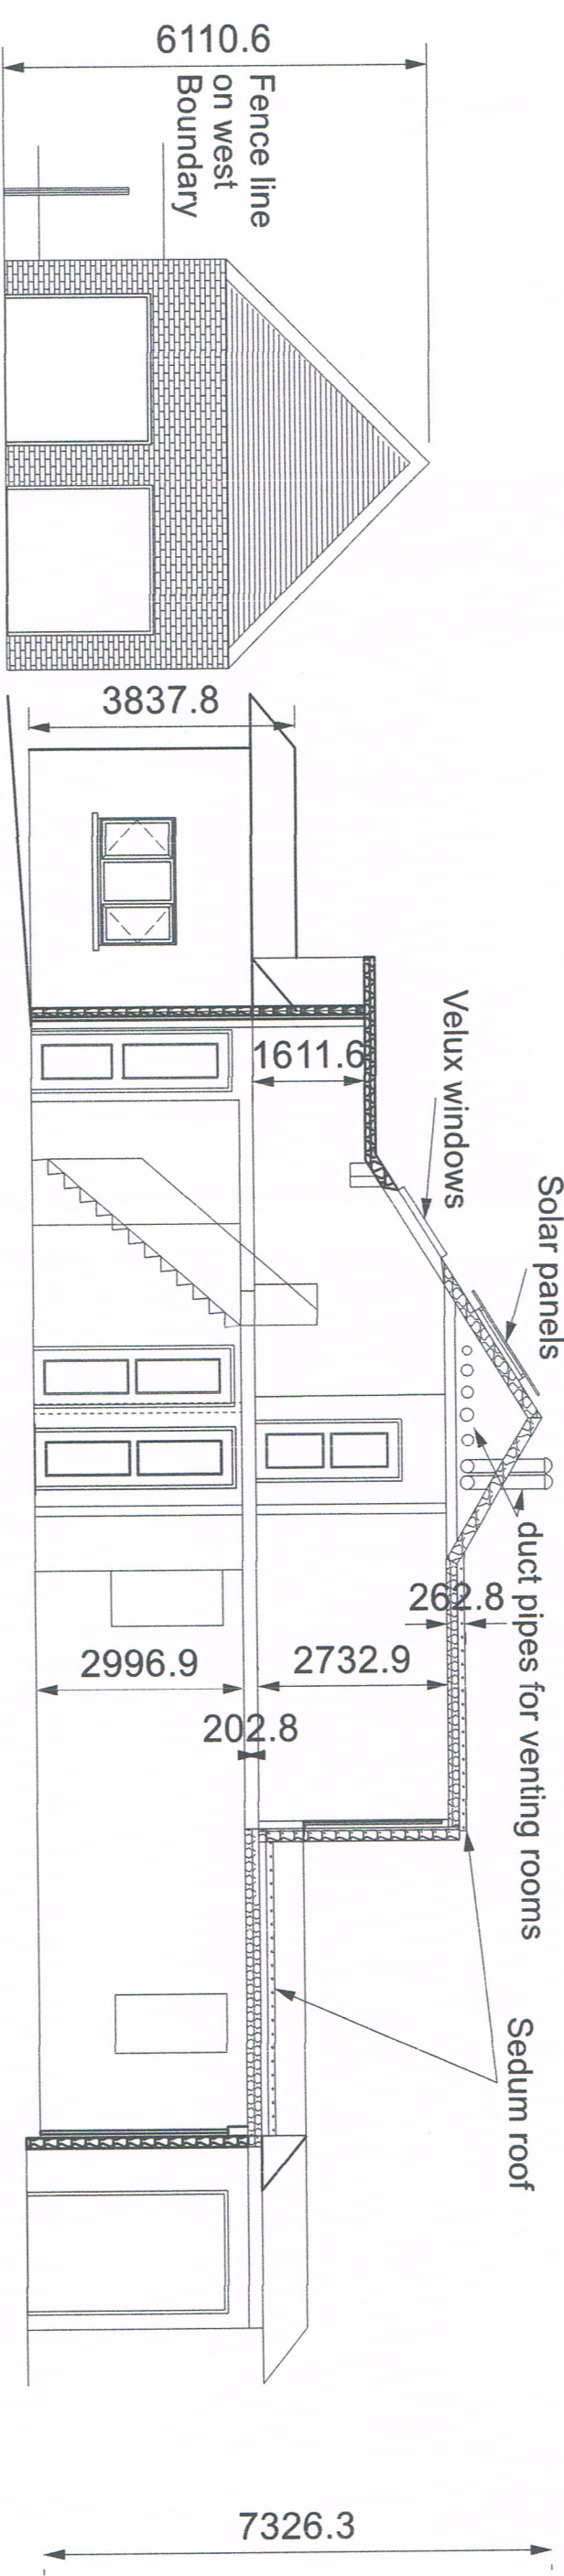

section B-B stairs