




All dimensions to be checked on site prior to commencement of any construction works. Plotted dimensions are to be used in preference to scaled dimensions.

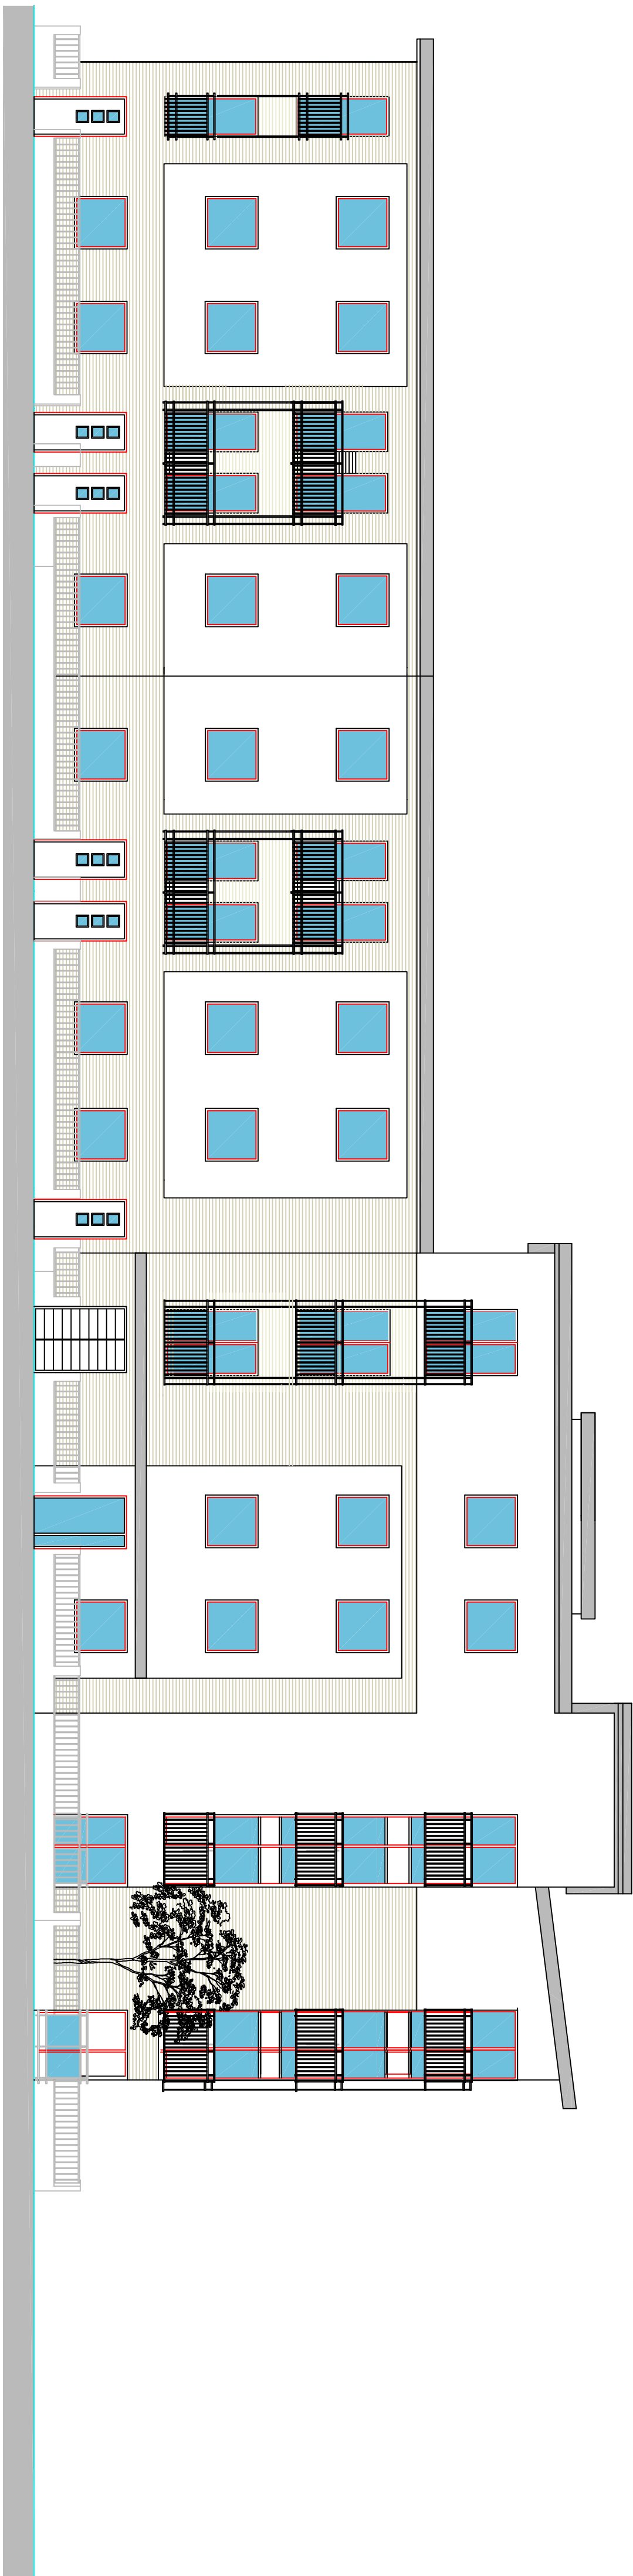

Proposed North Elevation

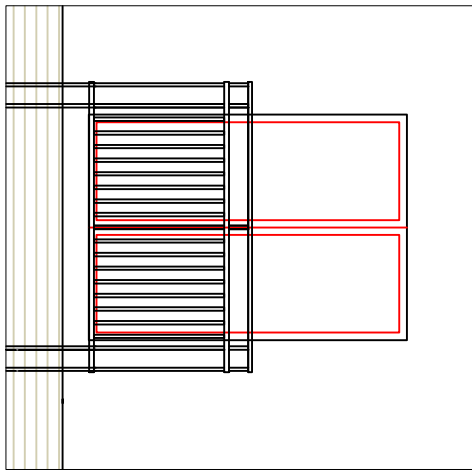

Metal railings painted to a matt finish colour
RAL 7016 Anthracite Grey

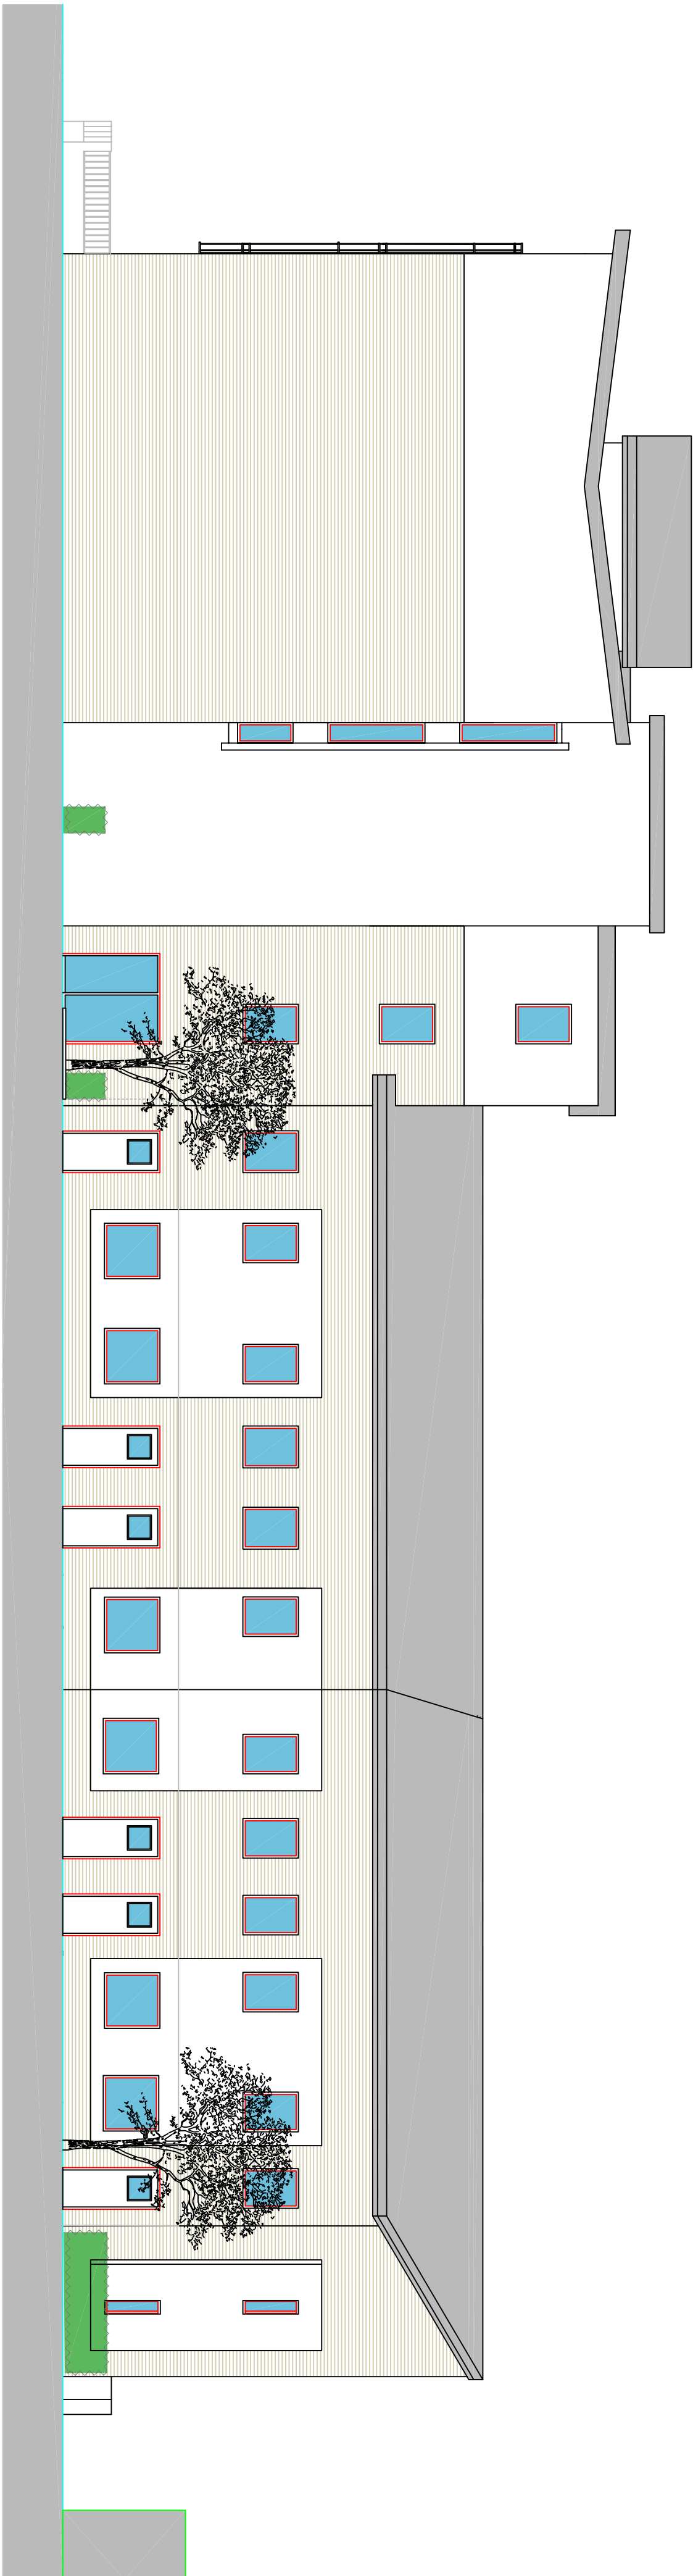

Proposed East Elevation



Proposed South West Elevation

Revision	Description	Date	Drawn

Project :
The Former Wheatstear
Brandean Road
Leigh Park
Hayant

Drawing Title :

Proposed Elevations & Juliet
Balcony Detail

Chris Flint Associates Ltd
CHARTERED SURVEYORS - PROJECT MANAGERS
DEVELOPMENT CONSULTANTS

Drawn By	Date	SHEET SIZE	Approved By	Date
CF	13/04/16	A1		

CFA	Drawn To	012	Revised	Scale
	FULL			1:100

PLANNING

2 Emerald Close Haverhill, Hants PO7 7NZ
tel: 023 92 42484 fax: 023 92 35854
Email: chris@flintassociates.co.uk