

 


GENERAL NOTES:  
1. THIS DRAWING IS TO BE READ IN CONJUNCTION WITH THE OTHER RELEVANT CONSULTANTS DRAWINGS.  
2. ALL FINISHES ARE TO CONFORM TO THE CURRENT BUILDING REGULATIONS.  
3. REFER TO A SEPARATE DOCUMENT FOR THE DESIGNERS RISK ASSESSMENT.  
4. ALL WORKS OR MATERIALS INDICATED ON THIS DRAWING ARE TO BE TO THE LATEST RELEVANT BRITISH STANDARDS AND CARRIED OUT IN ACCORDANCE WITH THE BRITISH STANDARDS CODES OF PRACTICE OR RECOGNIZED INSTITUTE OR TRADE ASSOCIATION RECOMMENDATIONS AND PUBLICATIONS.

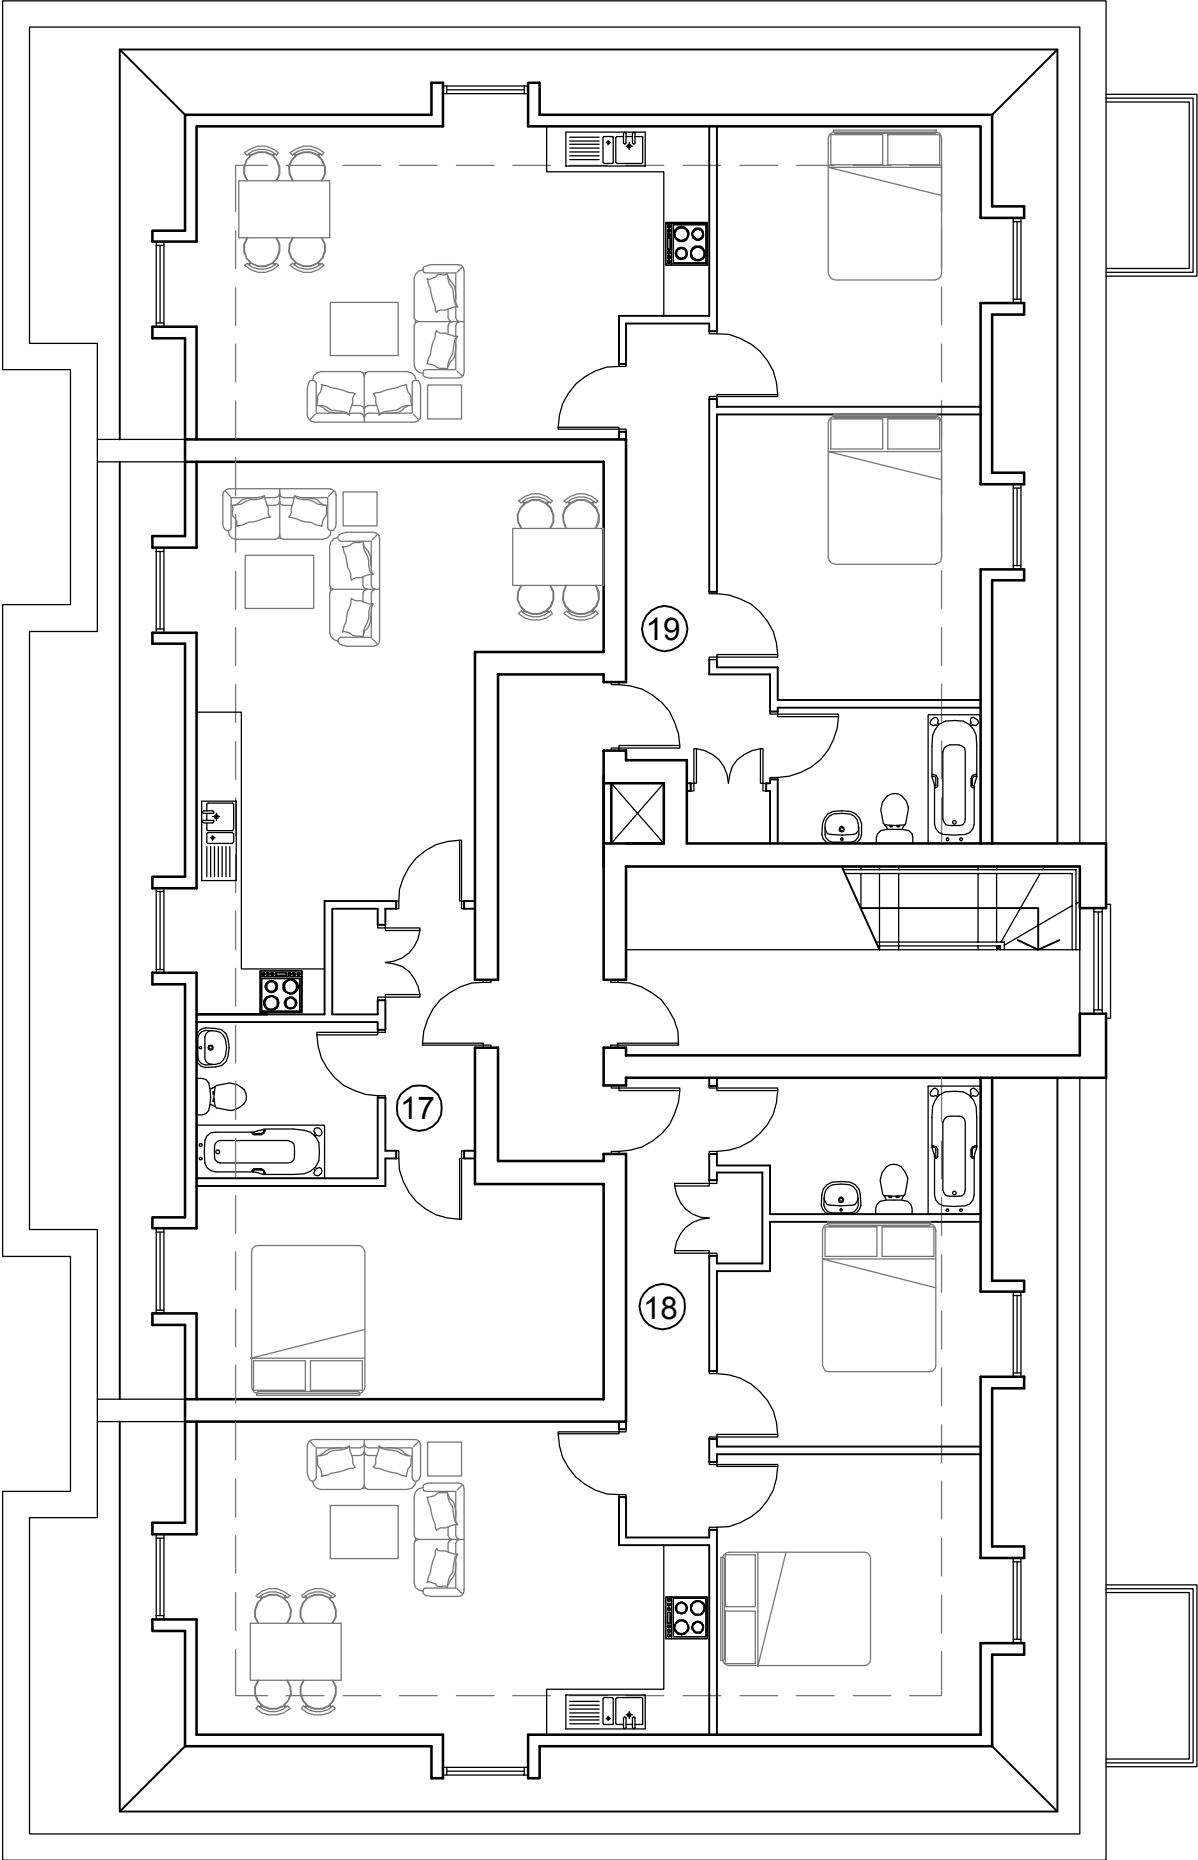

Block B  
Second Floor

1:100 scale

 

|          |          |                     |     |      |
|----------|----------|---------------------|-----|------|
| P4       | Feb 2016 | Floor Plan Amends   | CB  |      |
| P3       | Dec 2015 | Planning Submission | TH  |      |
| Revision | Date     | Description         | Dwn | Chkd |



Lansdowne House  
25-26 Hampshire Terrace  
Portsmouth PO1 2QF  
Hampshire England  
Tel: (023) 92 755 333  
E-Mail: admin@plcarchitects.com  
Web: www.plcarchitects.com

Client:

Project:  
Proposed Residential Development  
New Lane  
Havant

Drawing Title:  
Proposed Second Floor Plan  
Block B

|             |             |            |      |             |            |
|-------------|-------------|------------|------|-------------|------------|
| Drawn By    | Date        | Checked By | Date | Approved By | Date       |
| MT          | Aug'15      |            |      |             |            |
| Drawing No. | 15.2094.106 | Revision   | P4   | Scale       | 1:100 @ A3 |