




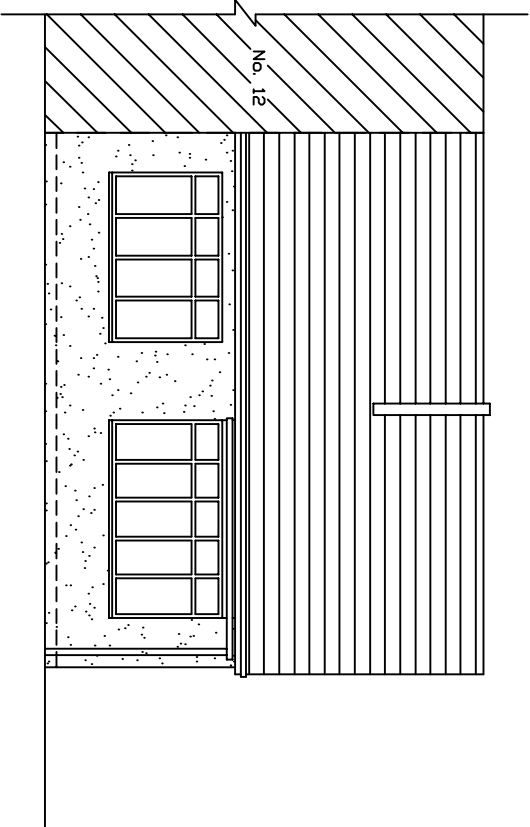


FRONT ELEVATION

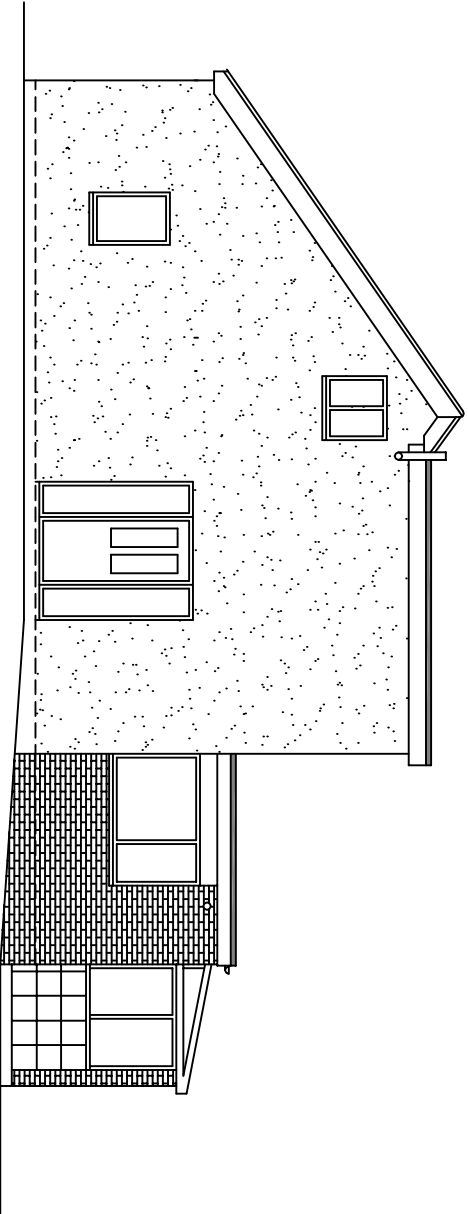


SIDE ELEVATION

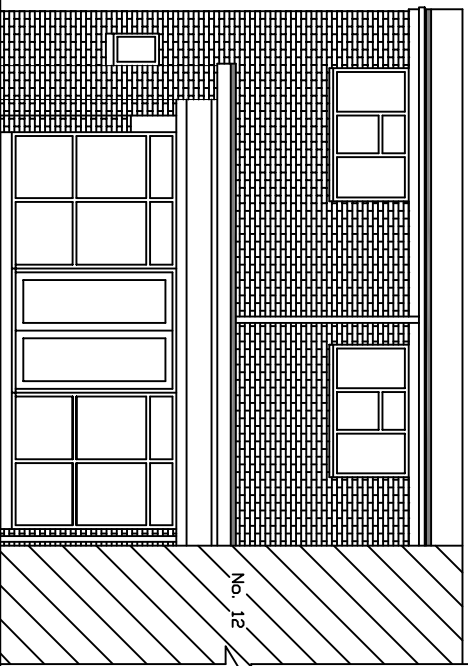


REAR ELEVATION

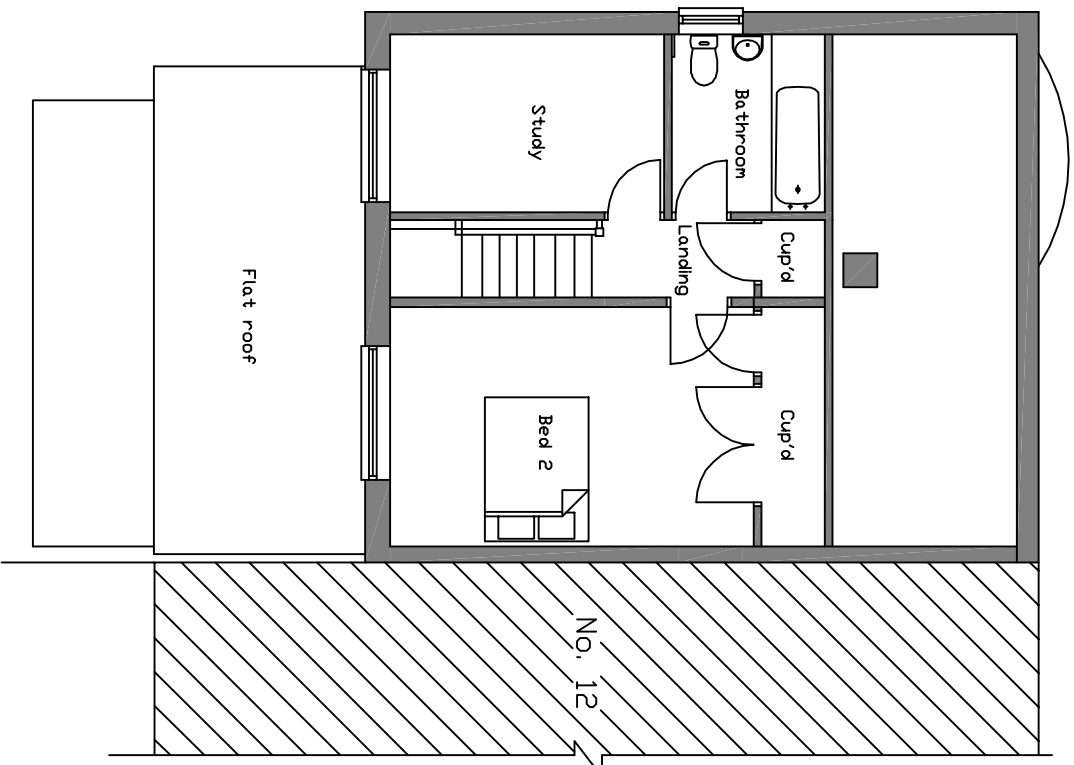

FIRST FLOOR PLAN

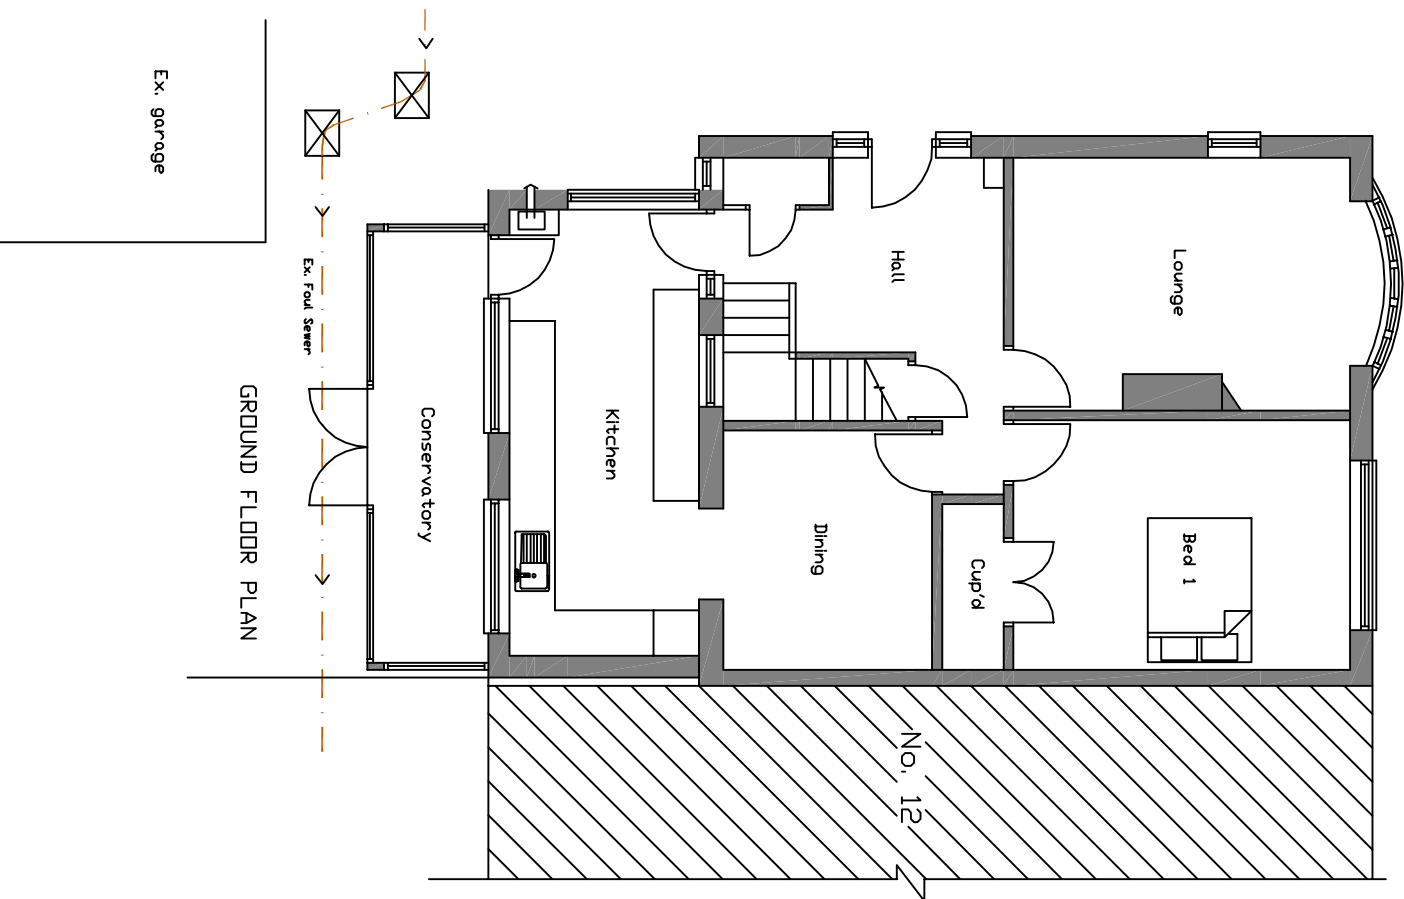


GROUND FLOOR PLAN

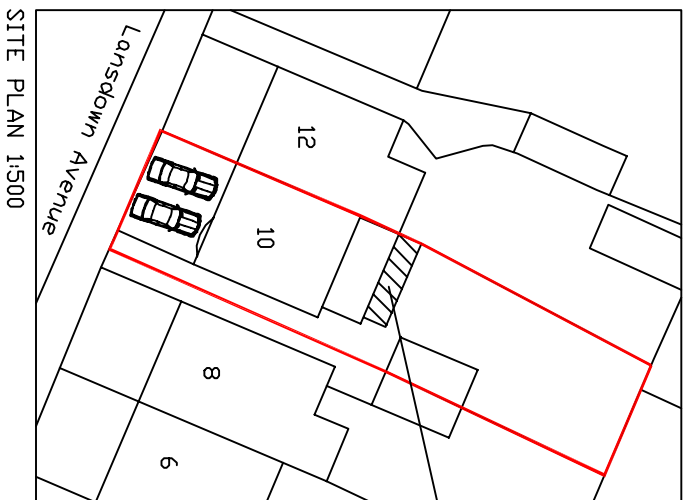

SITE PLAN 1:500




NORTH

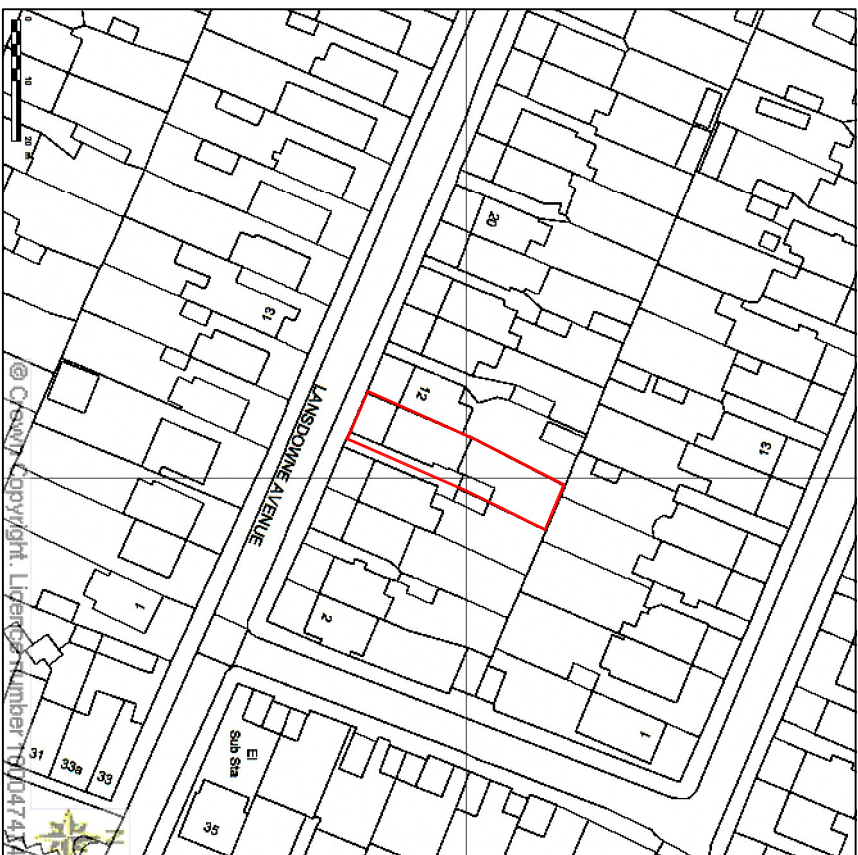

LOCATION PLAN 1:1250



PHOTO REAR ELEVATION

 

Scale Bar 1:100

Address:
Proposed Alterations to
10 Lansdown Avenue
Widley
PO7 5BL

Drawing Title:
Existing Plans & Elevations
Drawing Number
Planning/001

Date:
Feb 2016

Scale:
1:100 @ A2
Rev: