




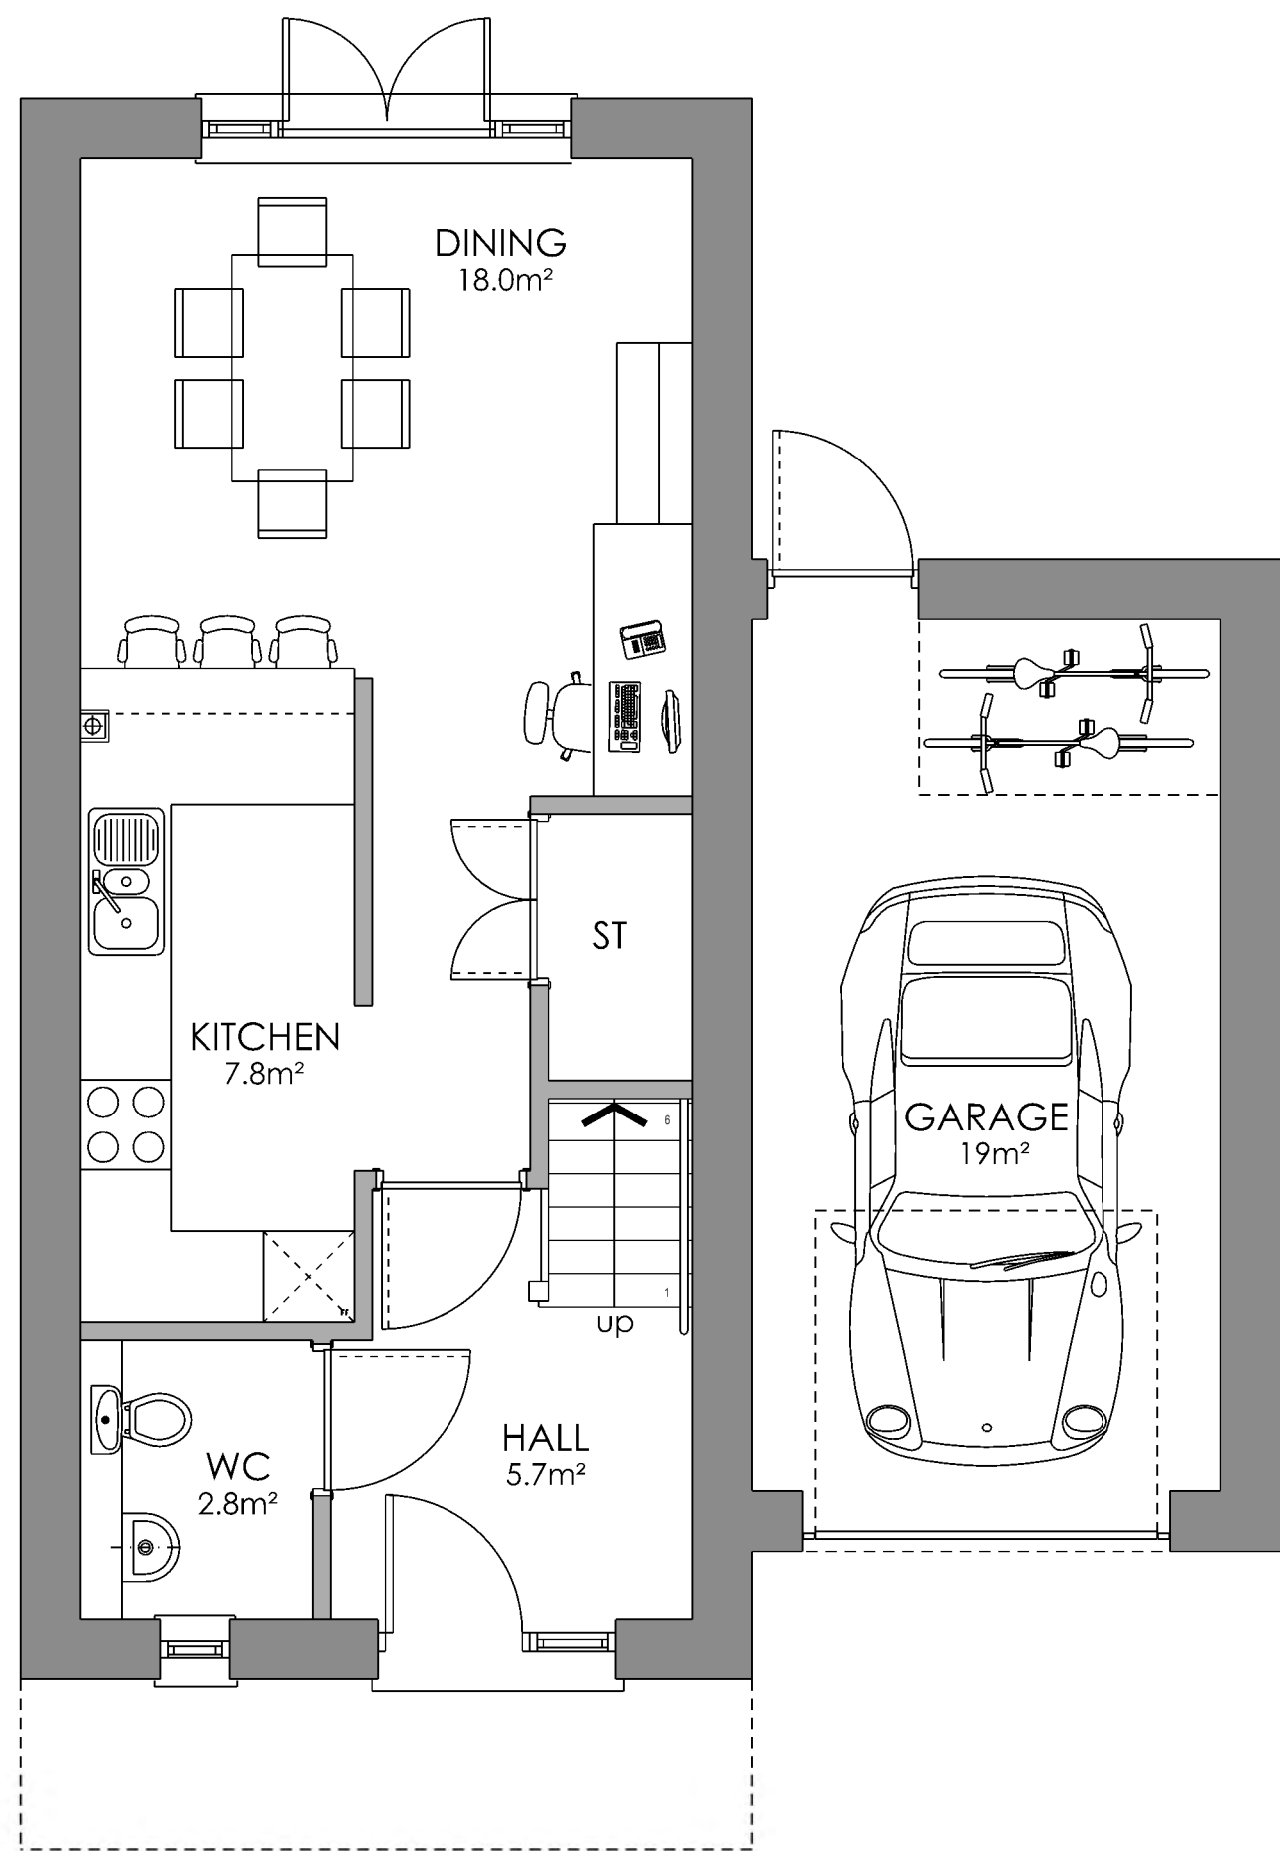


H3 - GROUND FLOOR

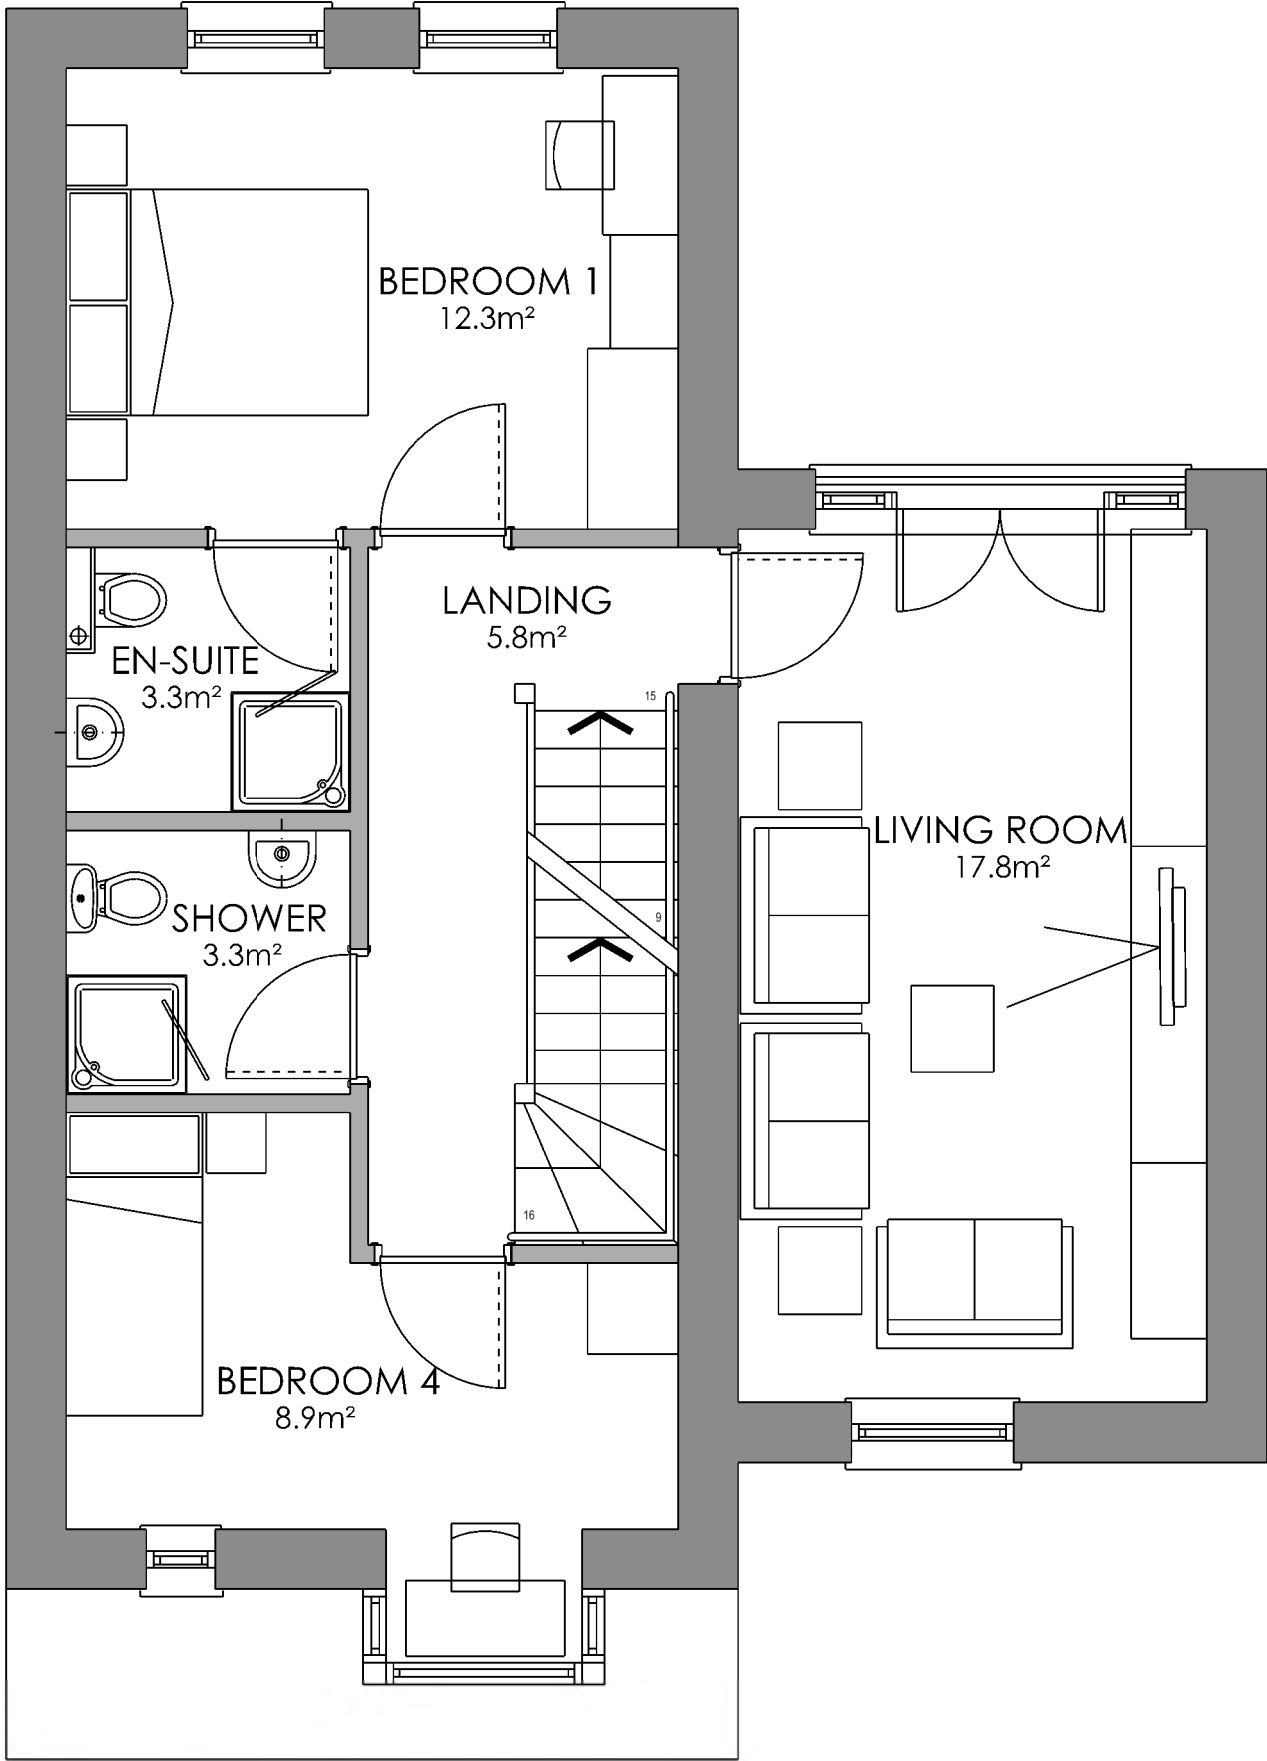

H3 - FIRST FLOOR

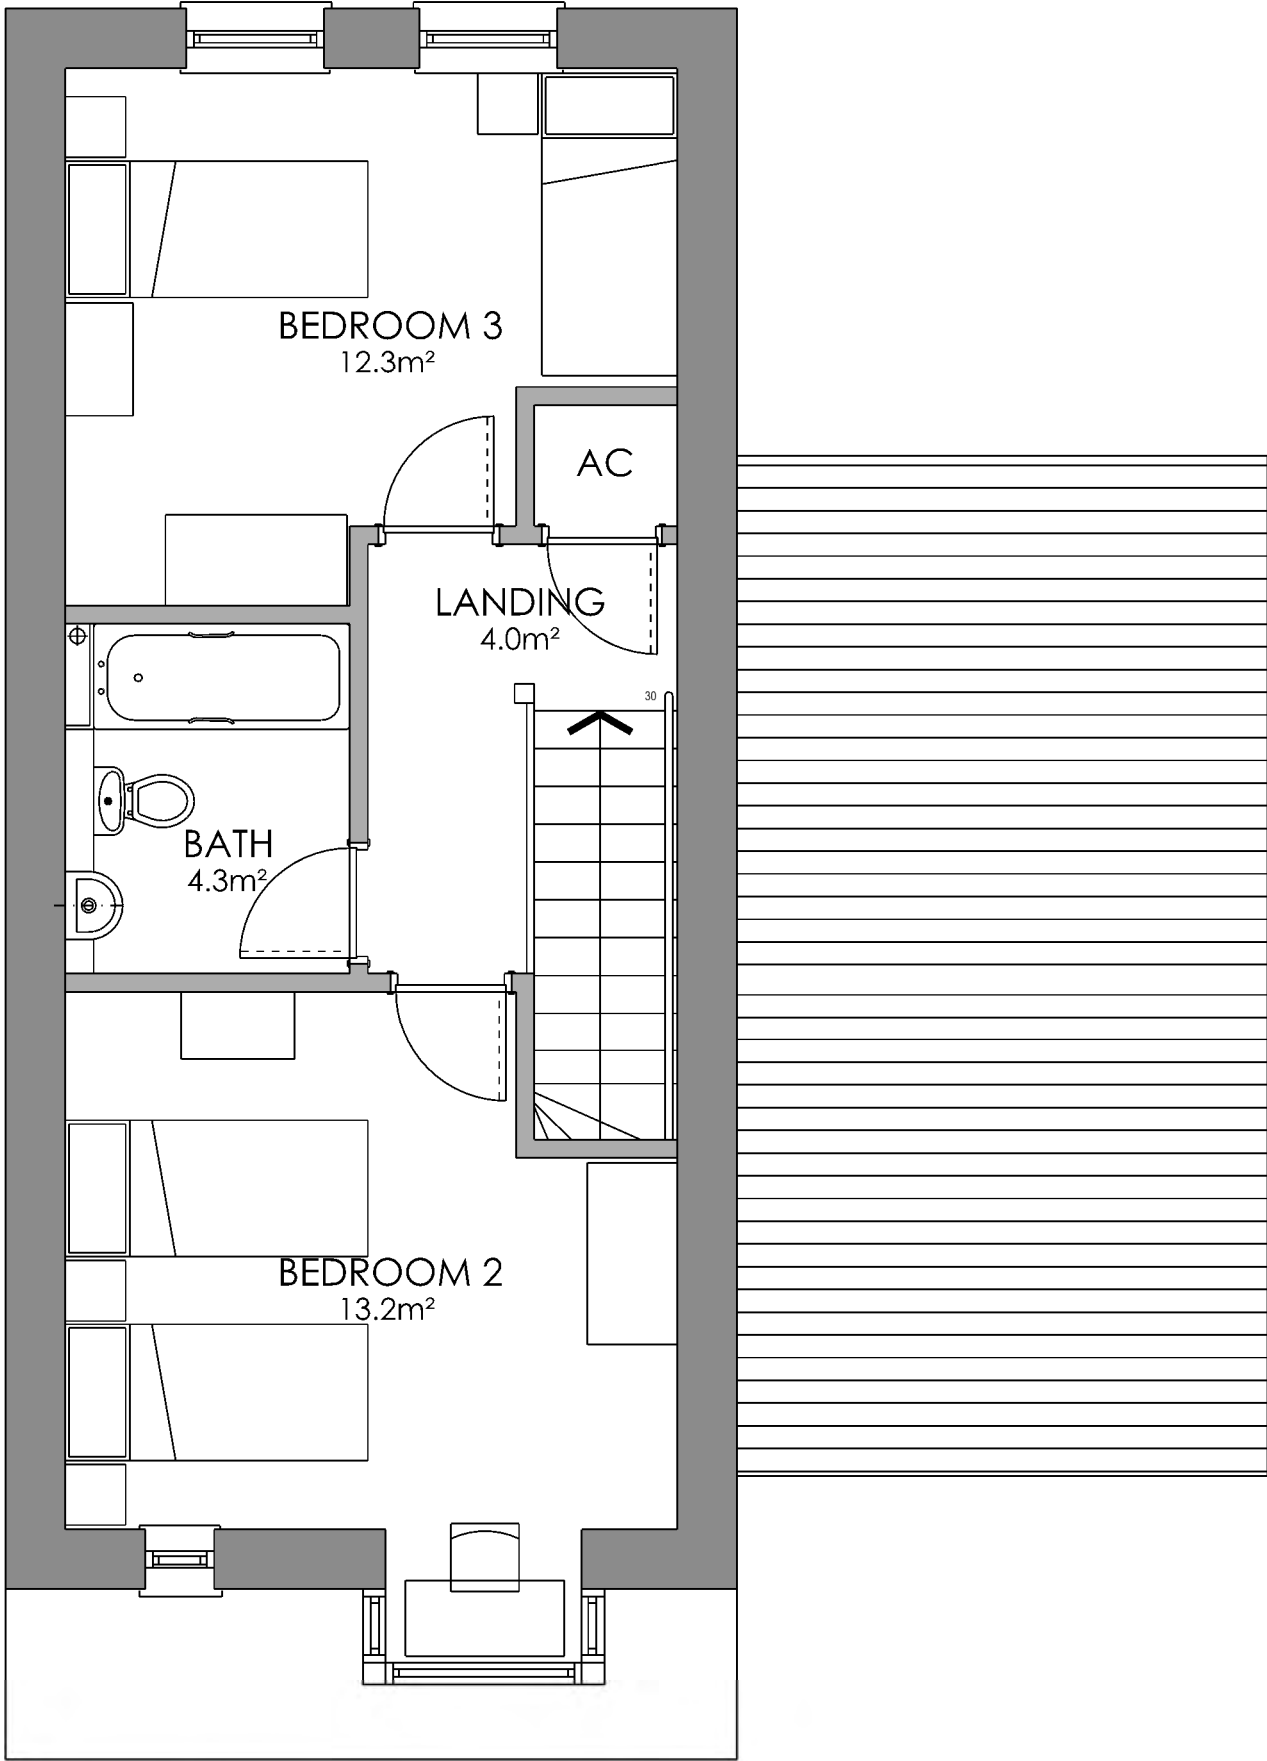

H3 - SECOND FLOOR

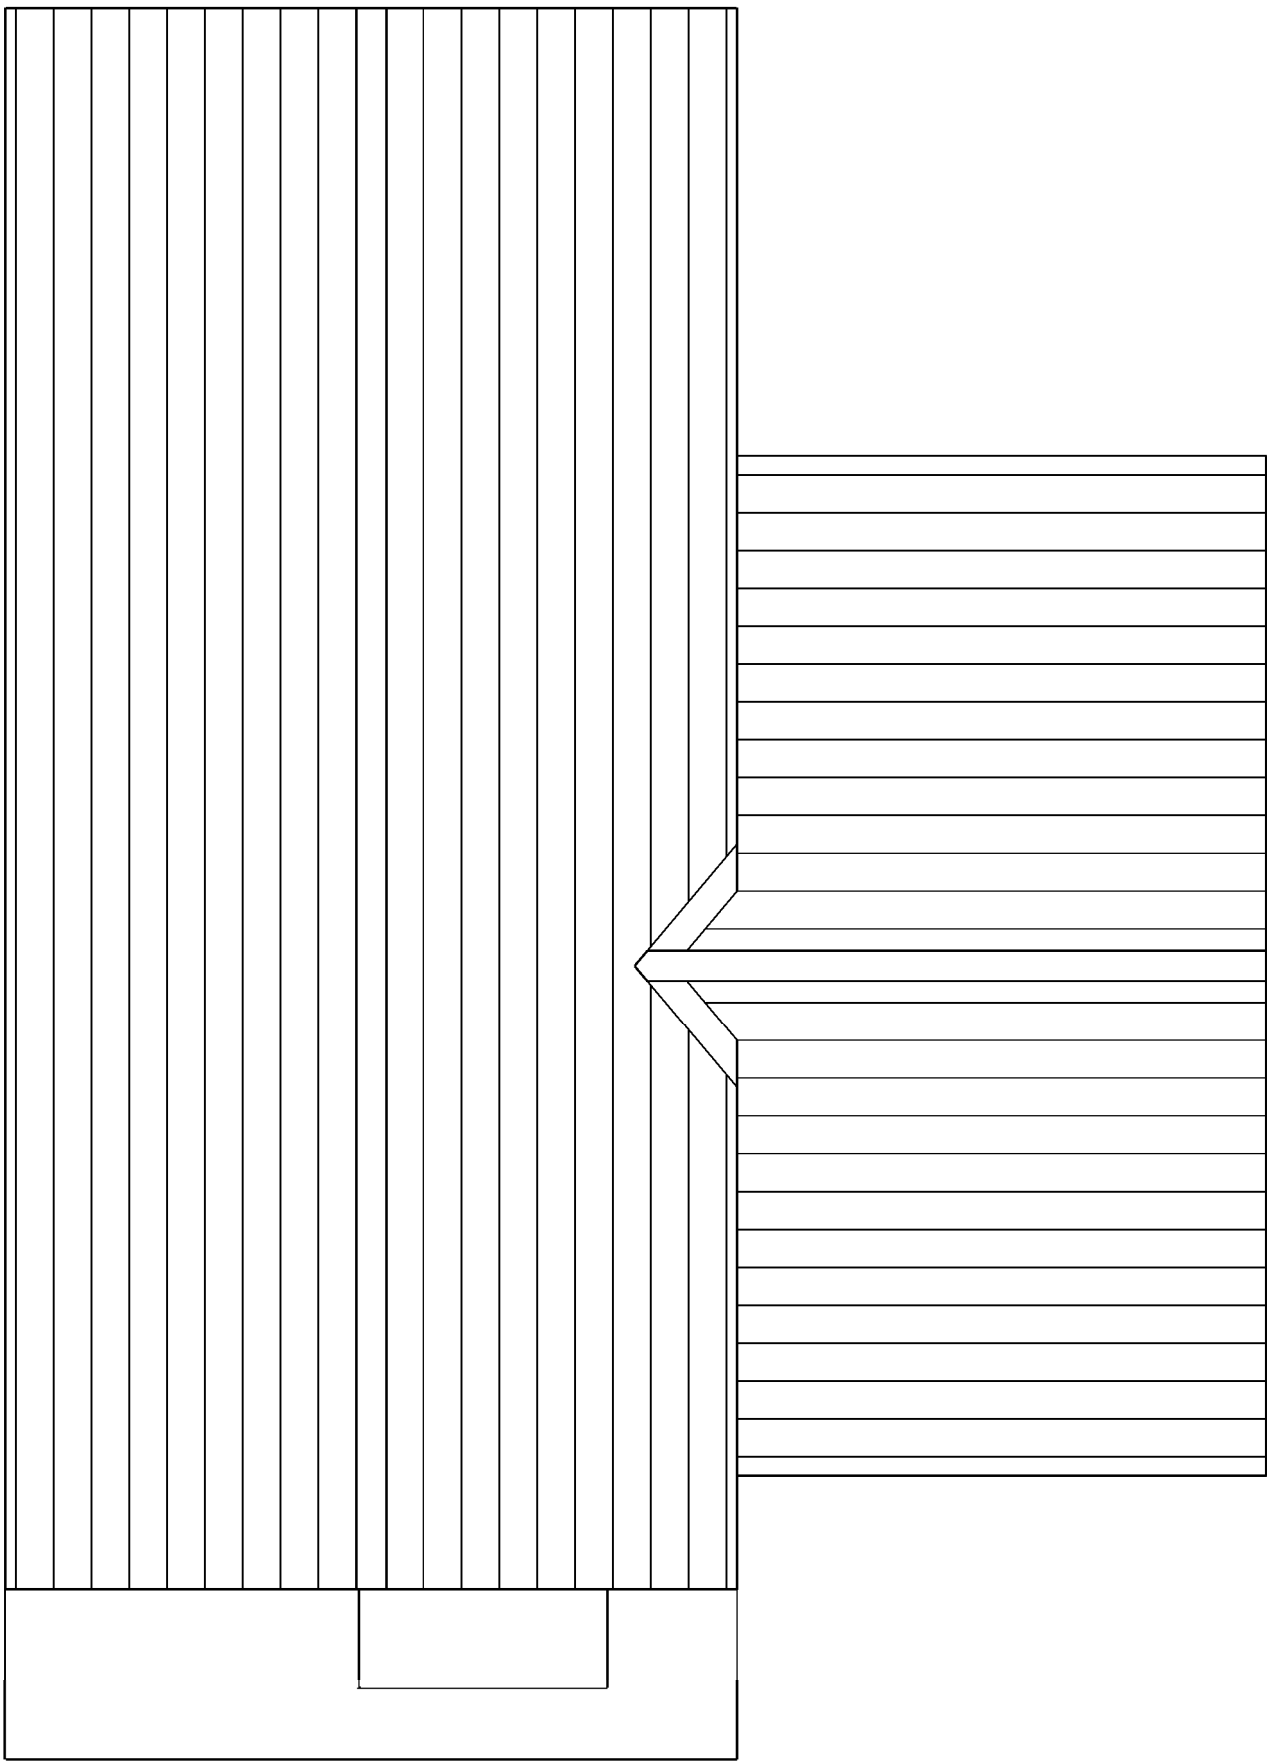

H3 - ROOF PLAN



H3 - FRONT ELEVATION



PRECEDENT IMAGES



ORANGE RED
BRICKWORK



WALL
CLADDING
DARK TIMBER
PANELING



WINDOWS &
DOORS
DARK GREY
FRAMES



ROOF FINISH
GREY TILES

MATERIALS SCHEDULE

INDICATIVE ACCOMMODATION

H3 - 4 BED, 7 PERSON HOUSE

6 units in total on Kingsclere Avenue.

Size of Unit 121m²

Tiled pitched roof suitable to support PV panels. Dark grey finish.

Bike stores to be provided in garages. Bin stores to be provided in the rear gardens.

KINGSCLERE AVENUE, HAVANT - HOUSE TYPE H3

IMPORTANT NOTE FOR USE OF THIS DRAWING: THIS DRAWING HAS BEEN PRODUCED SPECIFICALLY FOR USE ON THIS PROJECT. POPE PRIESTLEY ARCHITECTS CANNOT BE HELD RESPONSIBLE FOR REUSE OF THIS INFORMATION BY OTHERS FOR ANY PURPOSE OTHER THAN FOR WHICH IT IS SPECIFICALLY INTENDED. THIS DRAWING REFLECTS STANDARDS AGREED FOR THIS PROJECT AND CURRENT AT THE TIME OF PRODUCTION AND WILL NOT BE UPDATED IN ACCORDANCE WITH CHANGING LEGISLATION AND/OR OTHER REQUIREMENTS.

PLANNING ISSUE	POPE PRIESTLEY ARCHITECTS					
	ARCHITECTURE TOWN PLANNING URBAN DESIGN					
	UNIT 15, VICARAGE FARM BUSINESS PARK, WINCHESTER ROAD, FAIR OAK, HAMPSHIRE SO50 7HD T: +44 (0)23 80335228 E: info@popepriestley.co.uk					
	CONTRACTOR: MUST CHECK: ALL DIMENSIONS ON SITE. ONLY TOLERANCES DIMENSIONS ARE TO BE KEPT. FROM DIMENSIONS MUST BE REPORTED TO THE ARCHITECT BEFORE PROCEEDING. DRAWING WAS REVISION BY MICROSOFT EXCEL. DRAWING (SPOKE) IN THE ORDER. REFER TO EXCEL. DRAWING (TRUE FORMAT). THIS DRAWING IS COPYRIGHT ©					
PROPOSED HOUSING DEVELOPMENT KINGSCLERE AVENUE LEIGH PARK HAVANT			HOUSE TYPE H3 FLOOR PLANS & IMAGES			
						
SCALE BAR = 1:50mm INTERVALS AT TRUE SCALE						
SCALE 1:50			DATE FEB 2016	AUTHOR SW	CHECKED DRAWING NO: PP1308/112-01	REVISION P1