




1Fishermans_Proposed

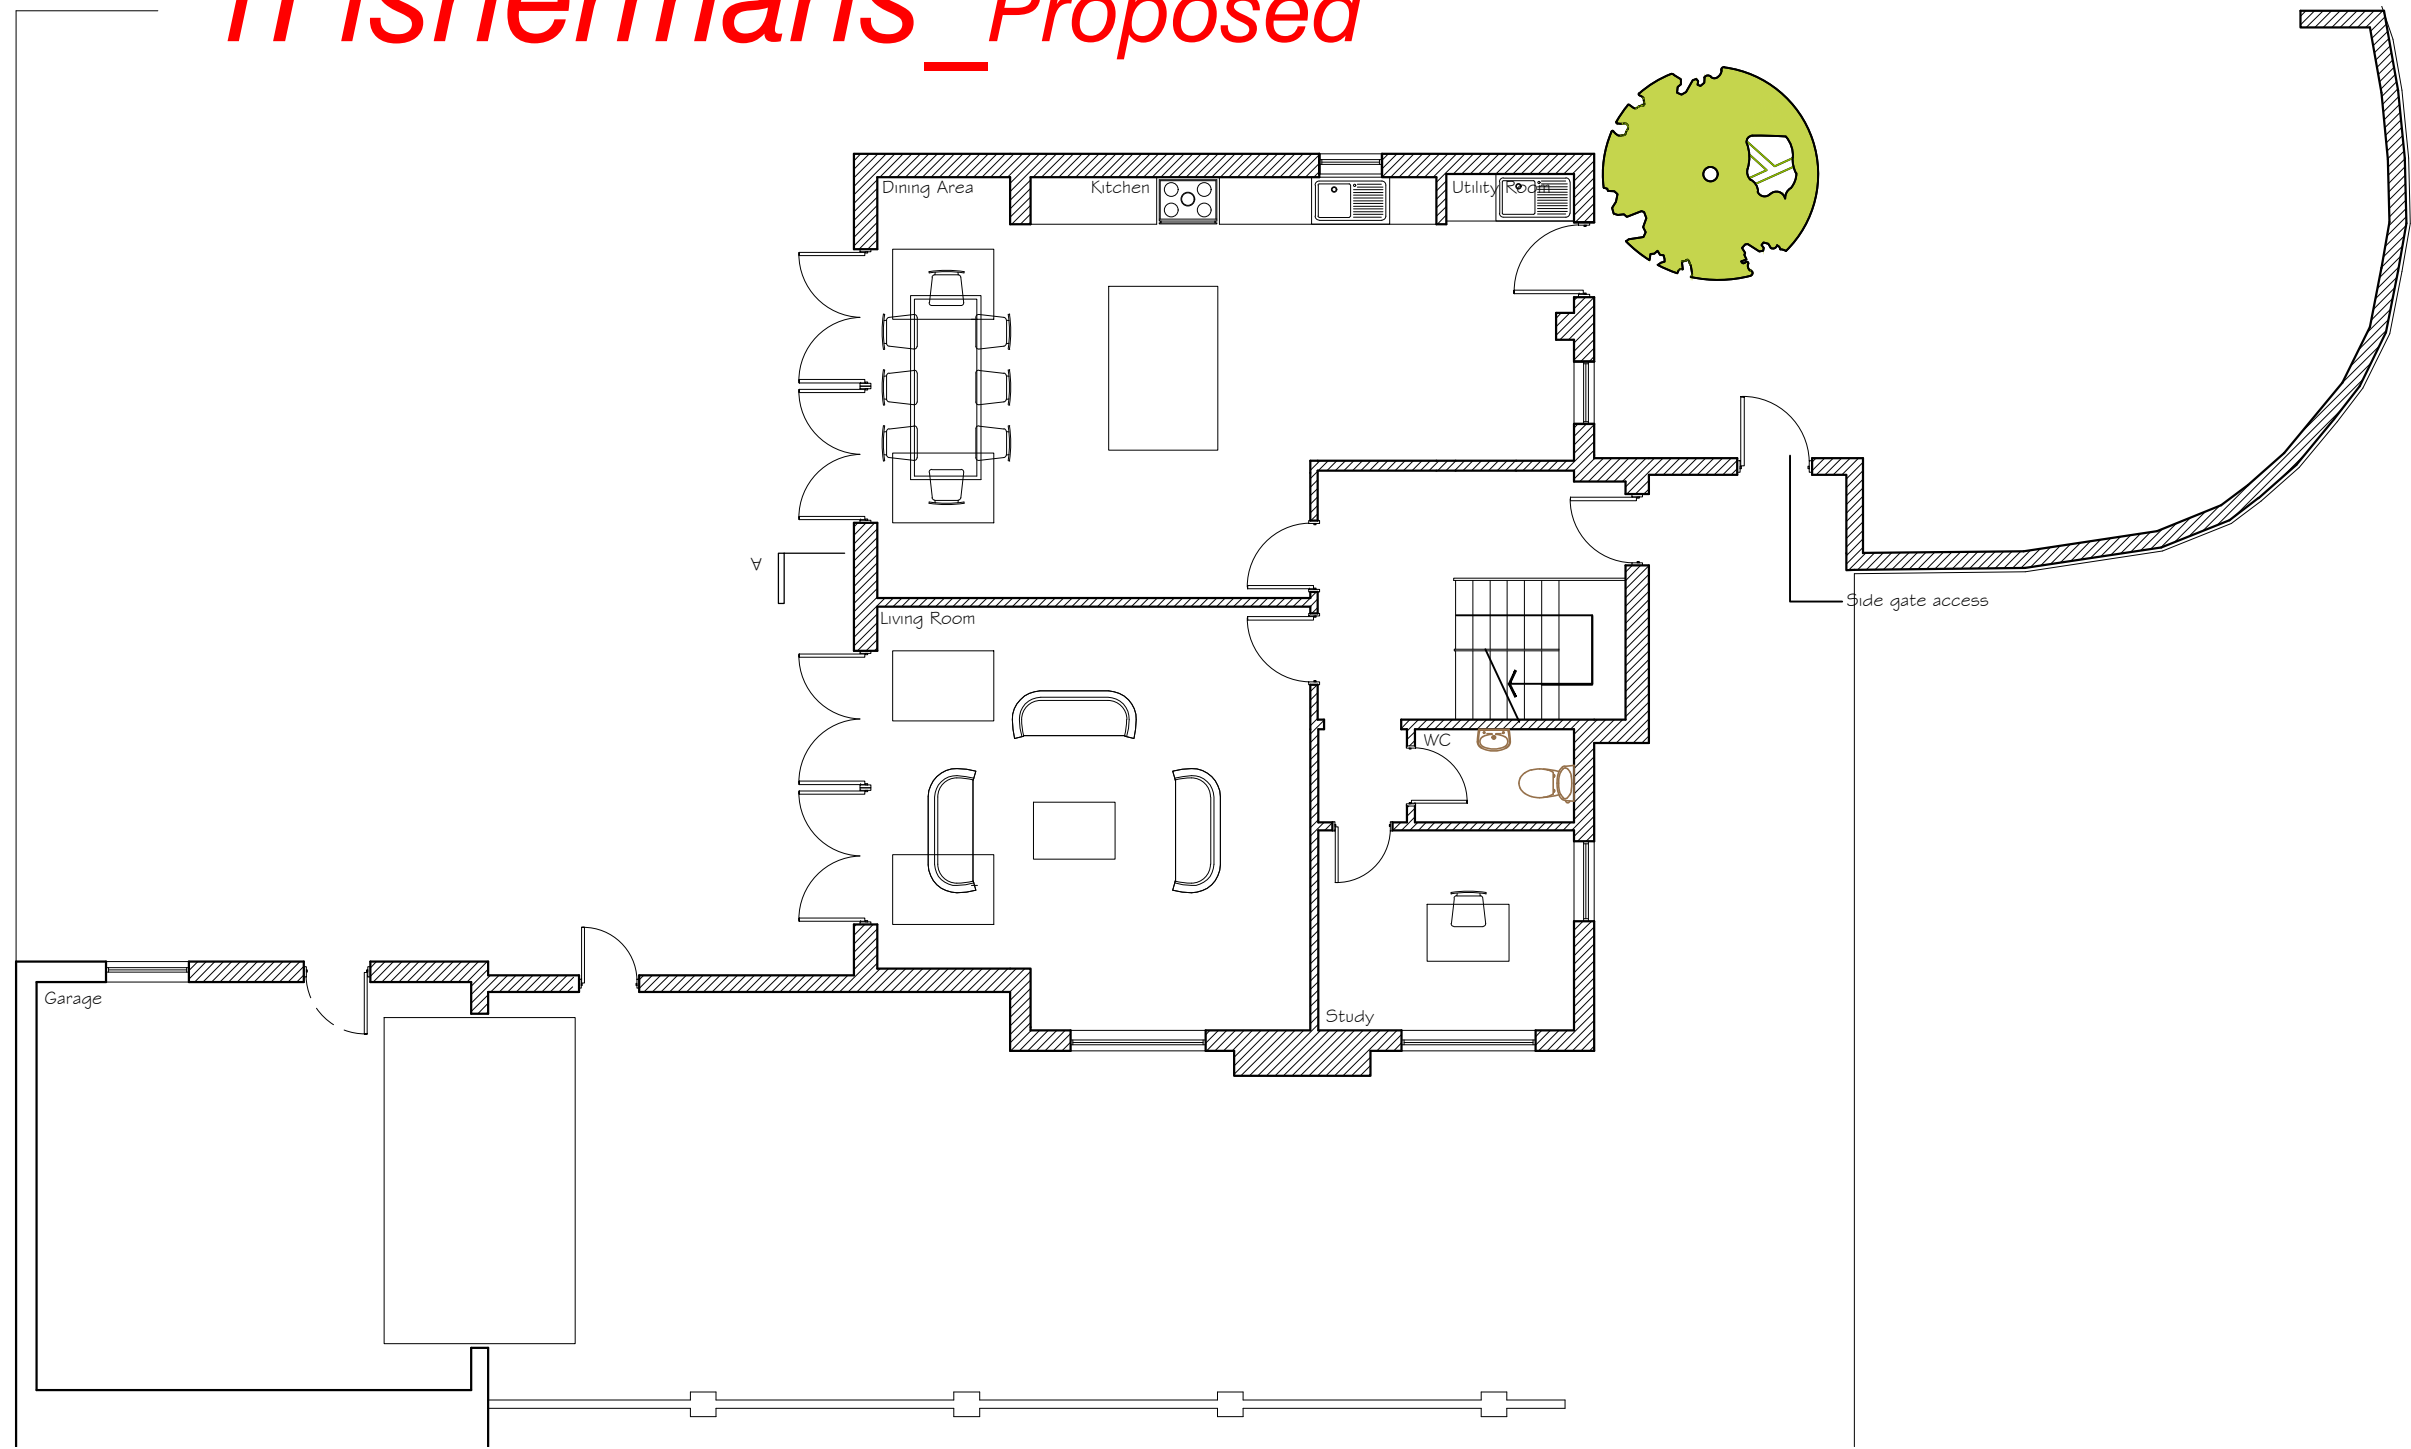


Ground Floor Plan

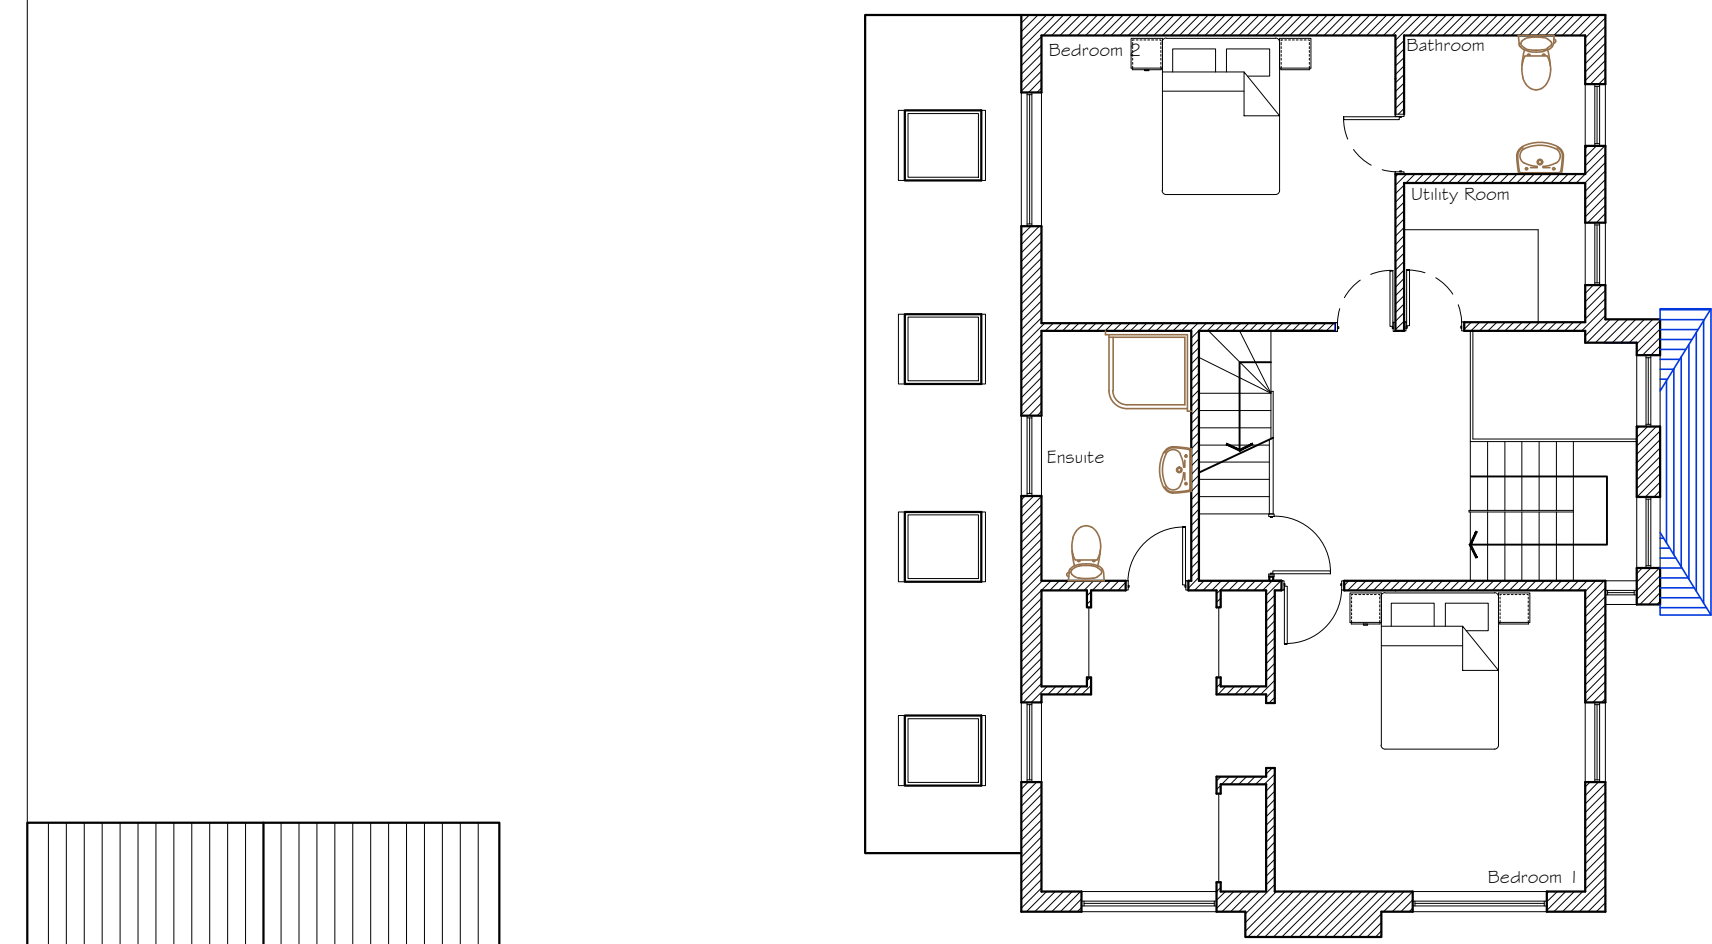







First Floor Plan

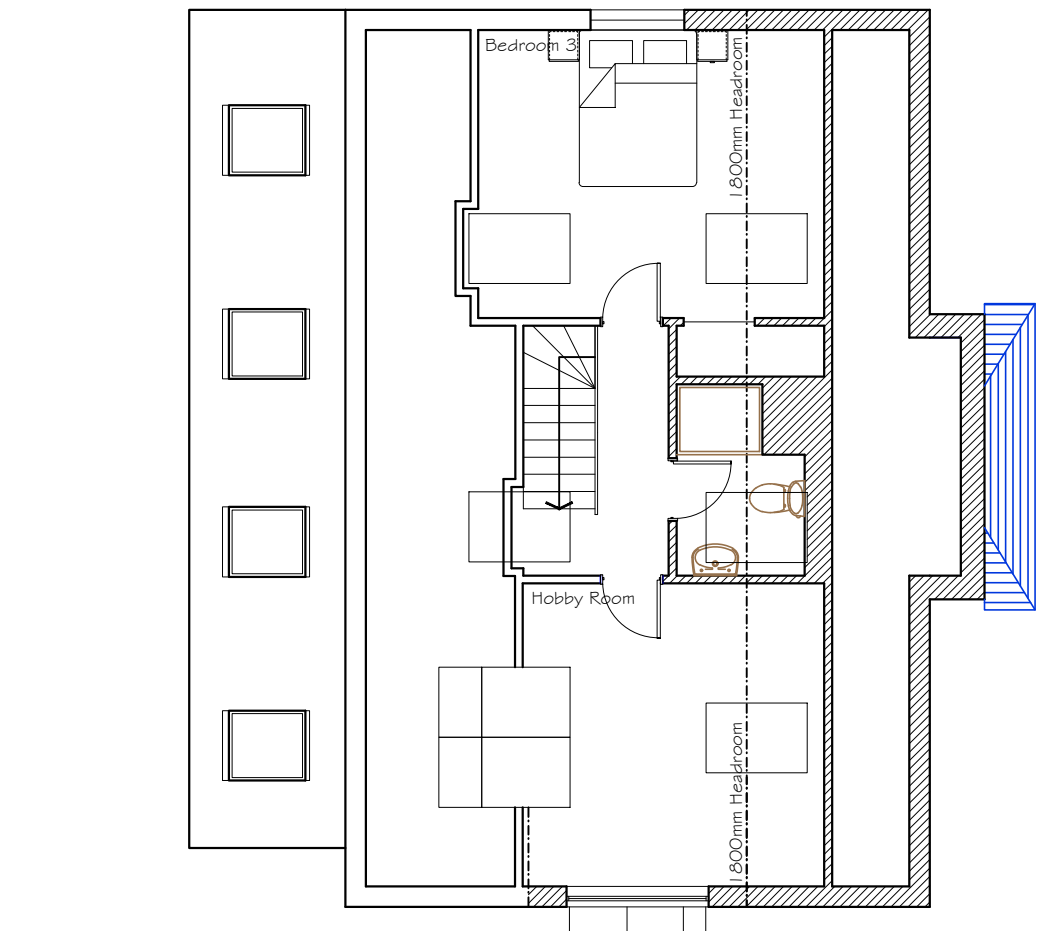




Second Floor Plan

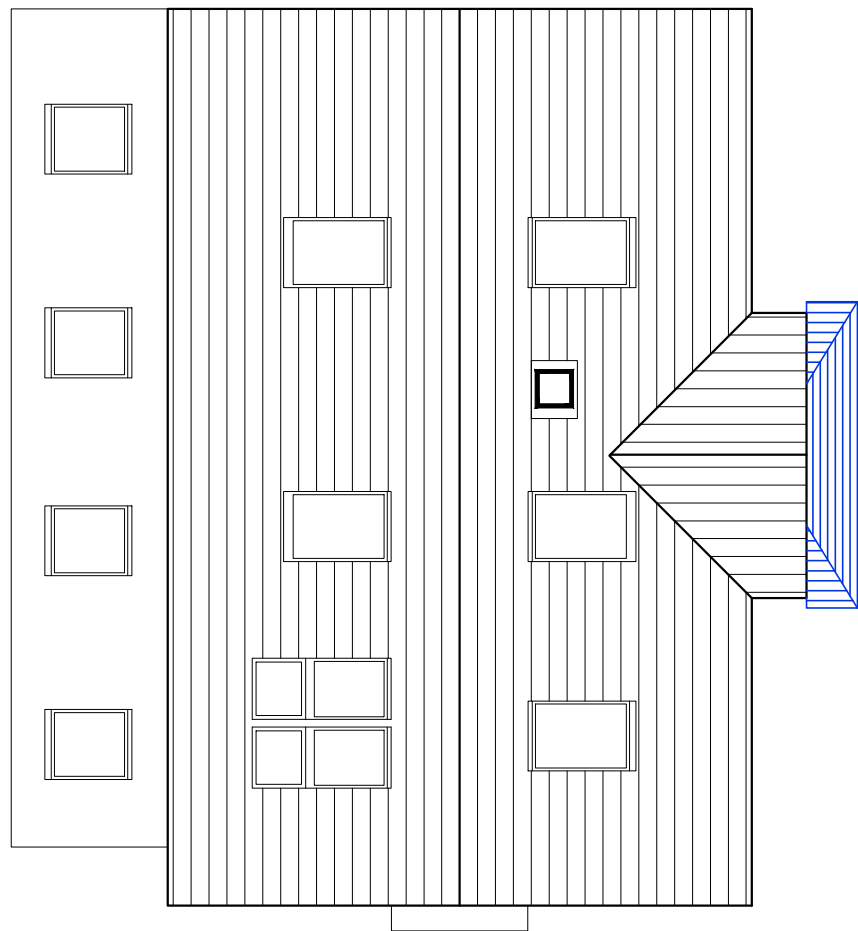

Roof Plan

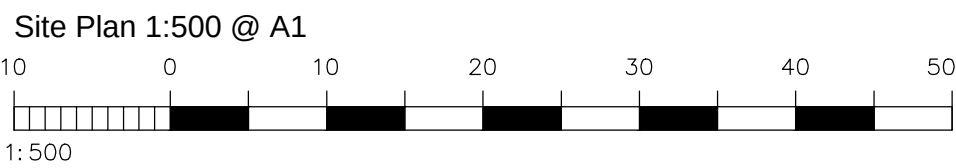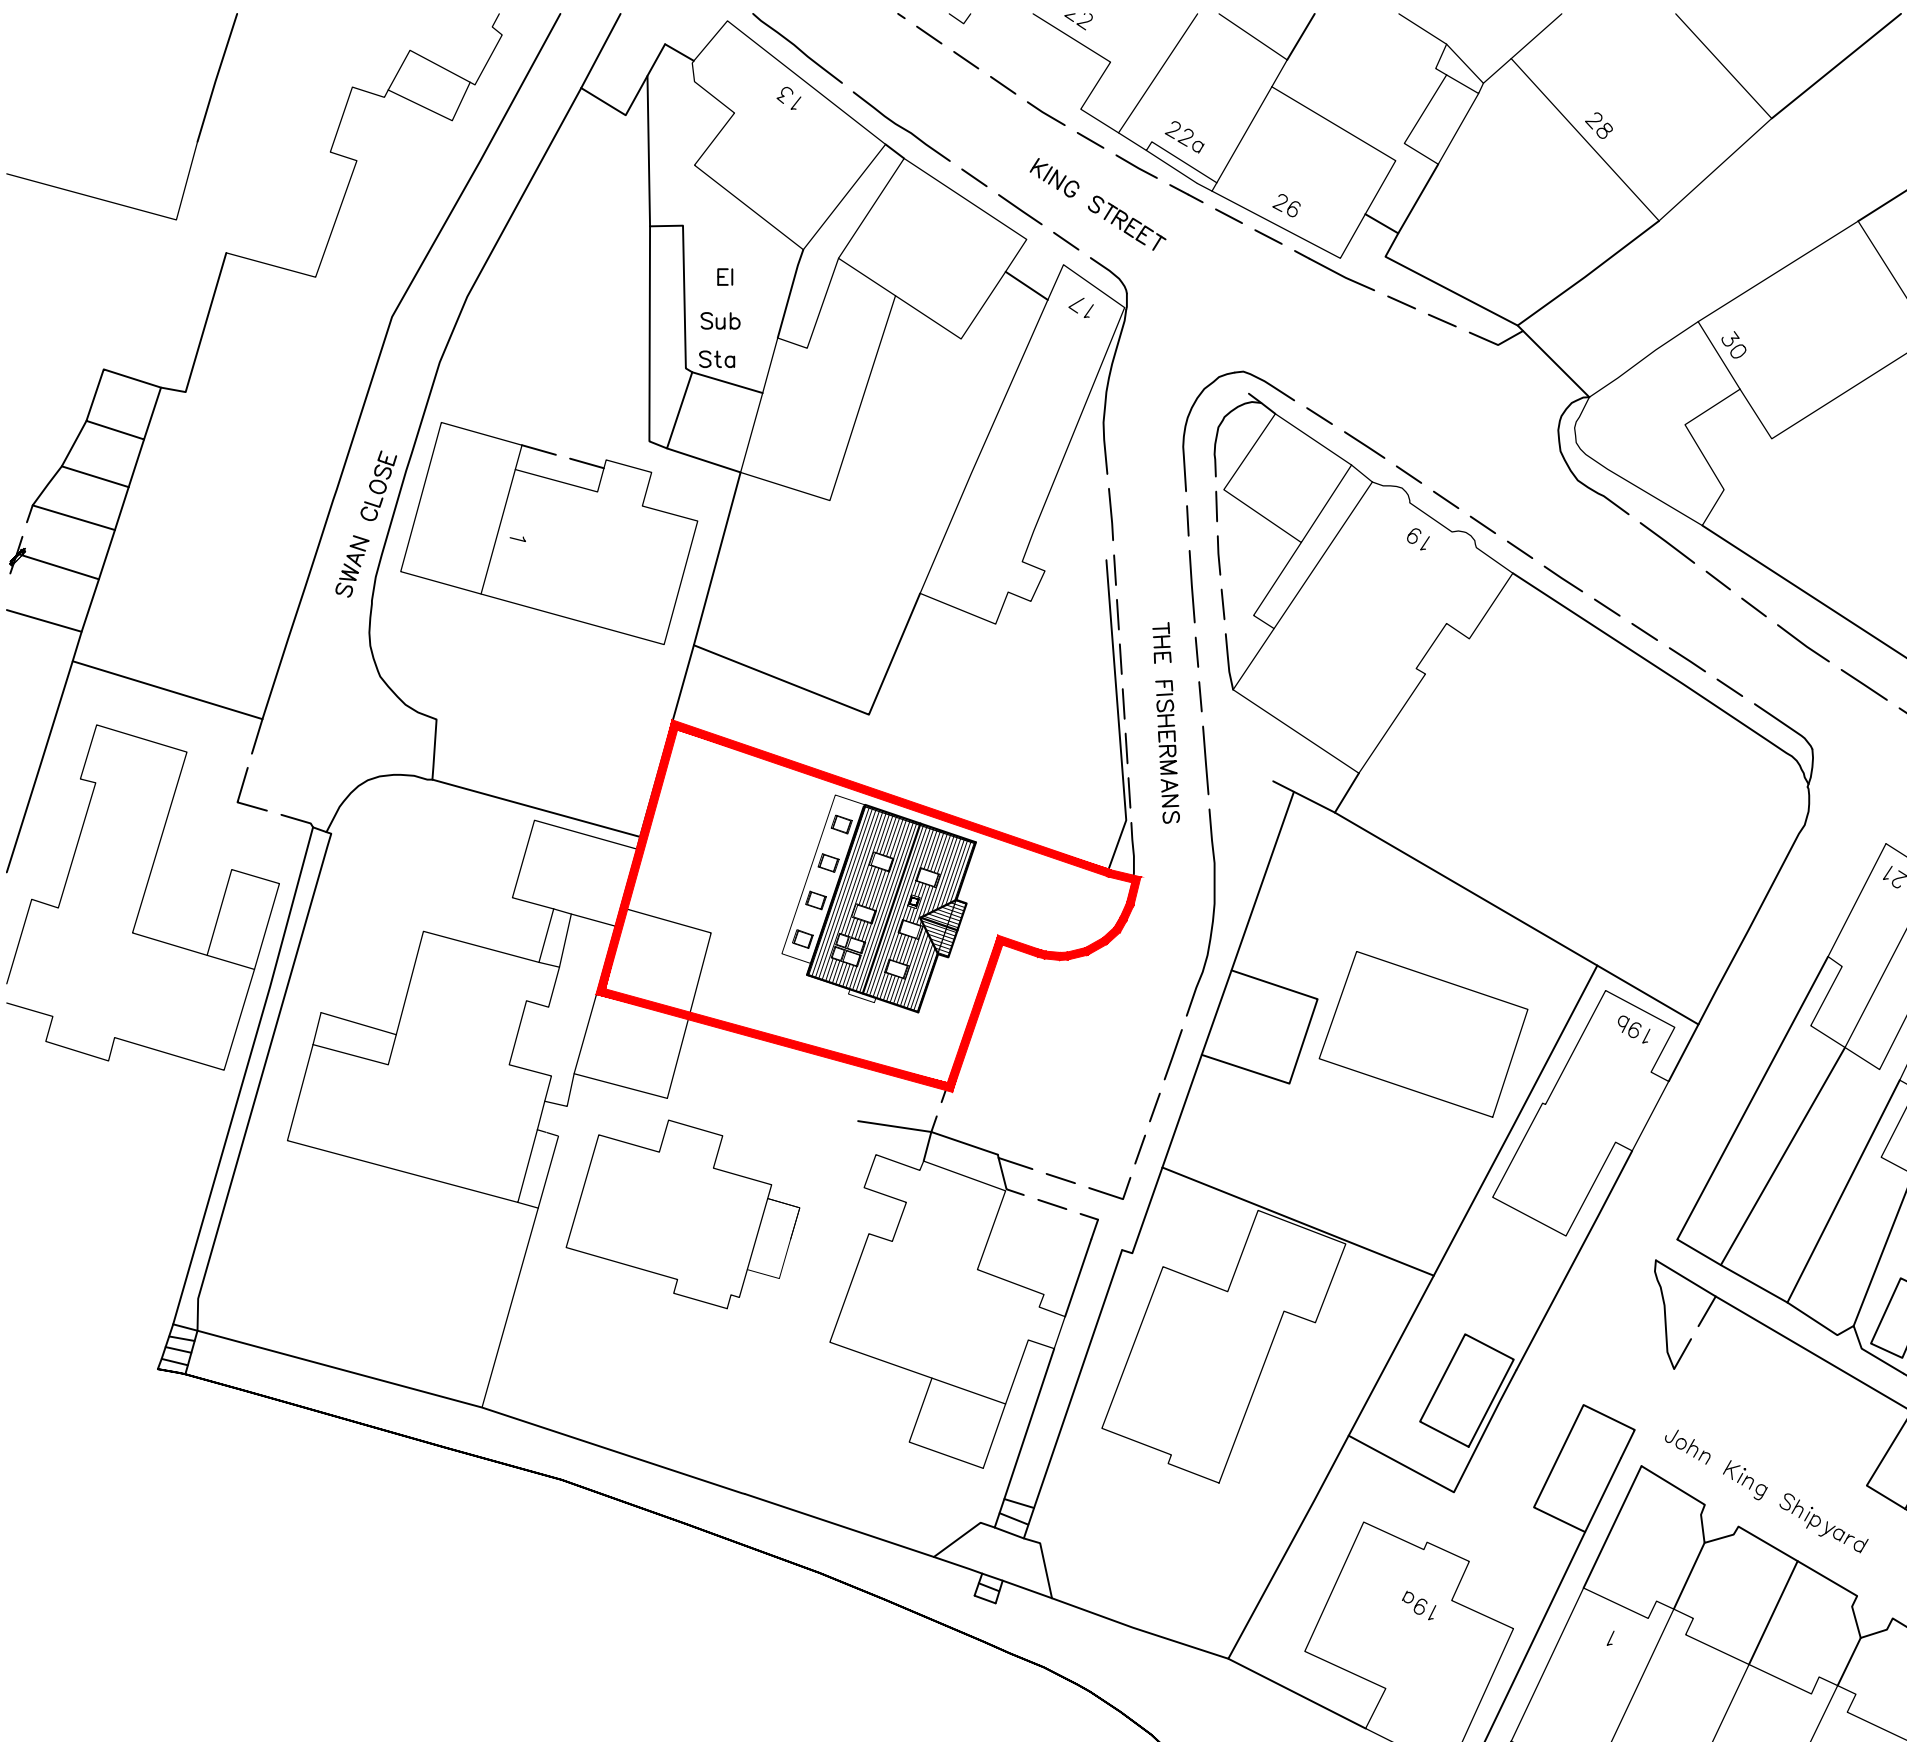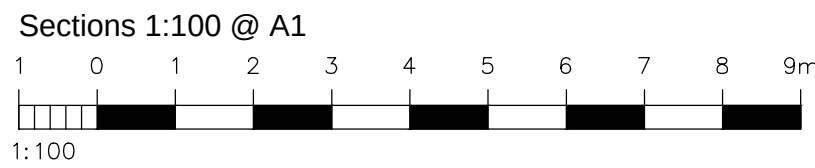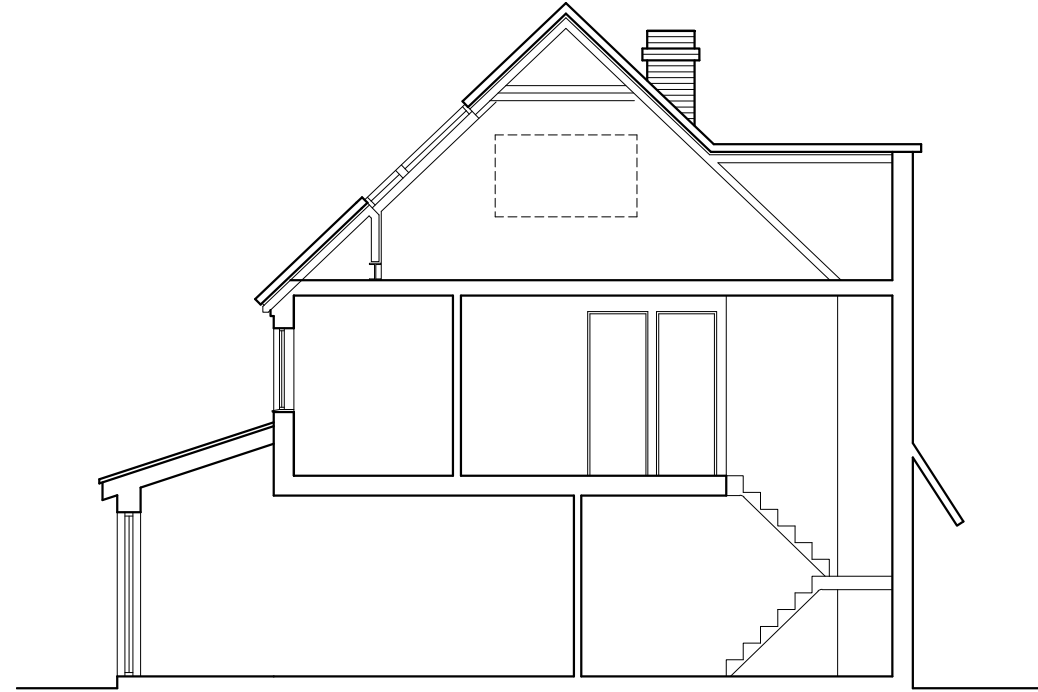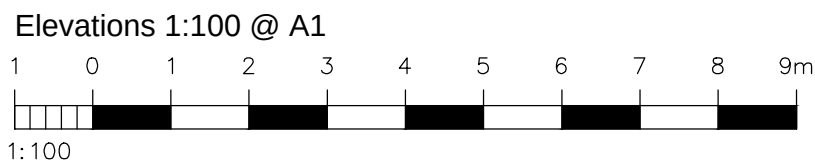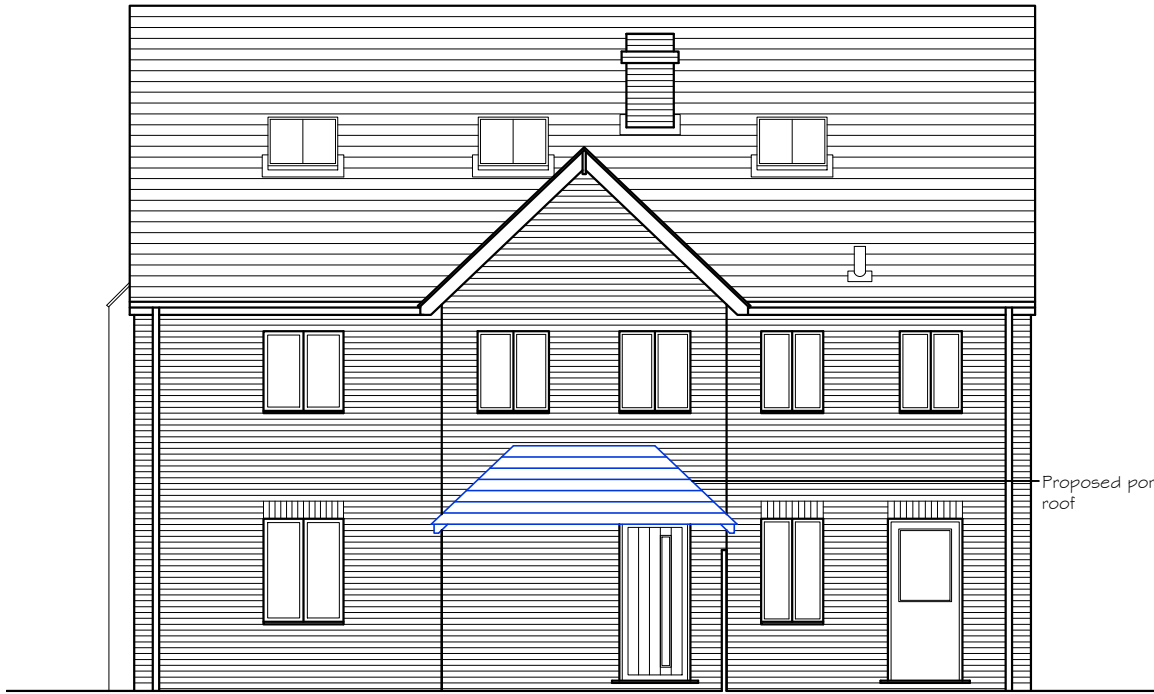

Ordnance Survey (c) Crown Copyright 2010.
All rights reserved. Licence number 100020449

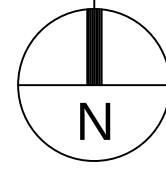 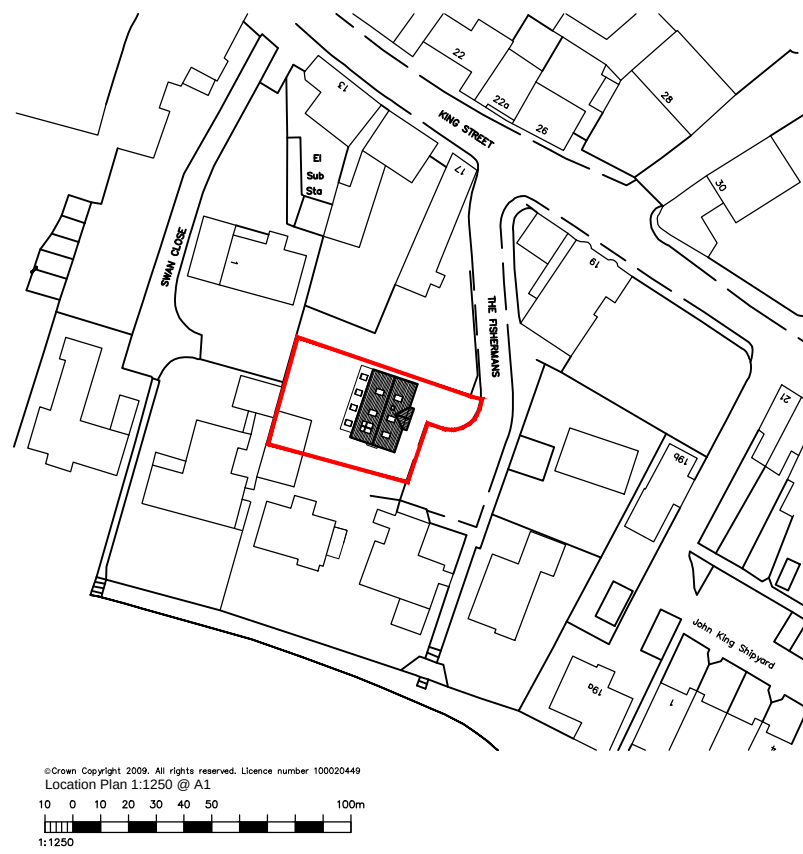

NOTES:

Dimensions to be checked on site before commencing work. Any discrepancies shall be reported to the architect immediately.

Do not scale from these drawings except for planning purposes.

Use figured dimensions only.

Where applicable this drawing is to be read in conjunction with other consultants' drawings.

All drawings to be read in conjunction with specification and all other drawings including structural engineer and mechanical and electrical drawings / specification

REV	DATE	AMENDMENT	DRAWN

hd
architects

Helyer Davies Architects Ltd
1 The Old Flour Mill,
Emsworth, PO10 7BT
01243 370 715

www.hdarchitects.co.uk mail@hdarchitects.co.uk

CLIENT

Bob Newson

PROJECT

1 Fisherman's
Emsworth

DRAWING

Proposed

SCALE

as noted @A1

DATE December 2016

DRAWN LL/NW

DRAWING NUMBER

15111 - 102

REVISION