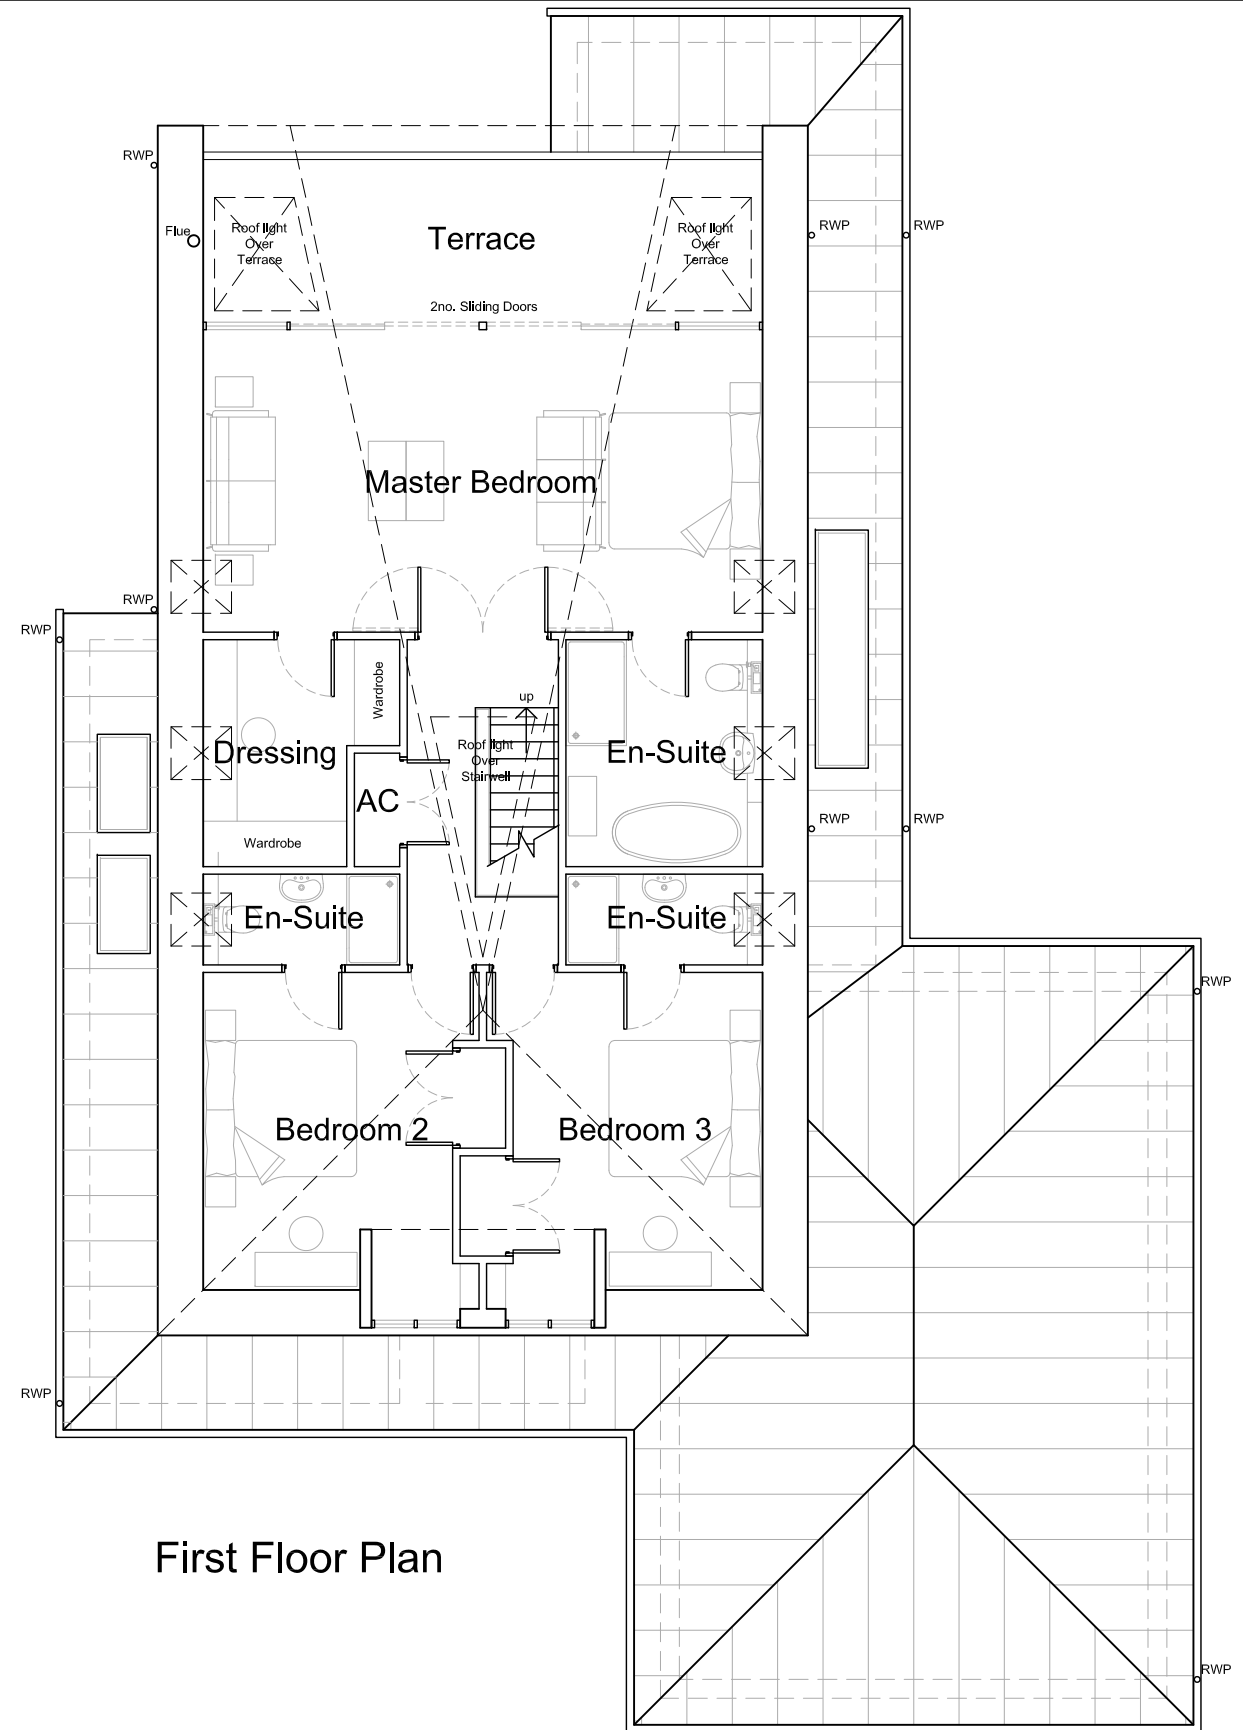
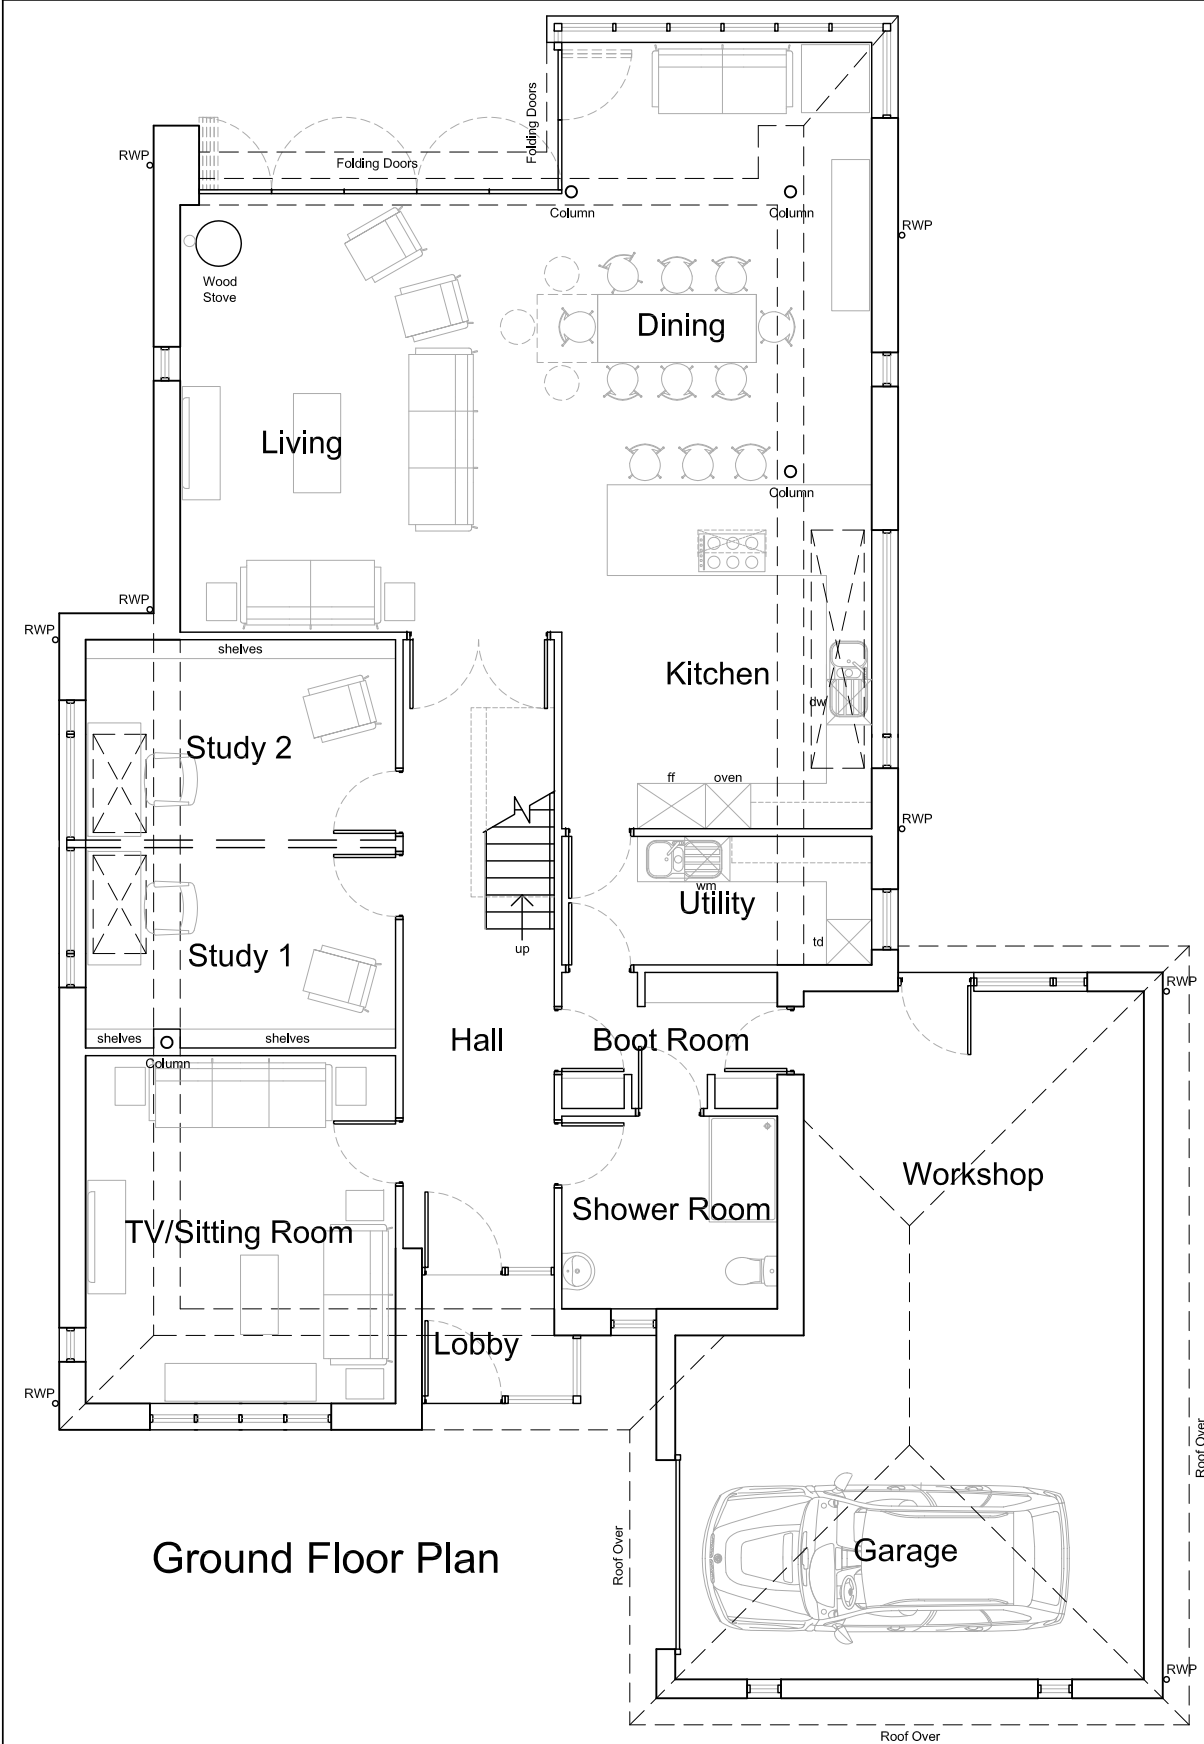


ESHA ARCHITECTS LLP
2nd FLOOR 36 KING STREET BRISTOL BS1 4DZ
TEL: +44 0117 9529100 FAX: 0117 9529101
EMAIL: mail@eshaarchitects.co.uk

ESHA
ARCHITECTS

Saltern's House, Hayling Island

Rev	Prep	Auth	Date	Drawing Title	
4	Bedroom 2 and 3 windows adjusted.	CS	NE	15.08.2016	Floor Plans
3	Garage reduced by three metres.	NL	NE	15.07.2016	
2	Room names updated.	NL	NE	31.03.2016	
1	En-suite and dressing room swapped over. TV room window moved. Column added to dining room.	NL	NE	31.03.2016	
				Drawing Number	Rev
				P-FP-A3	4
				Job No	
				15/014	
				Date	24.03.2016
				Scale	1:100
				A3	