


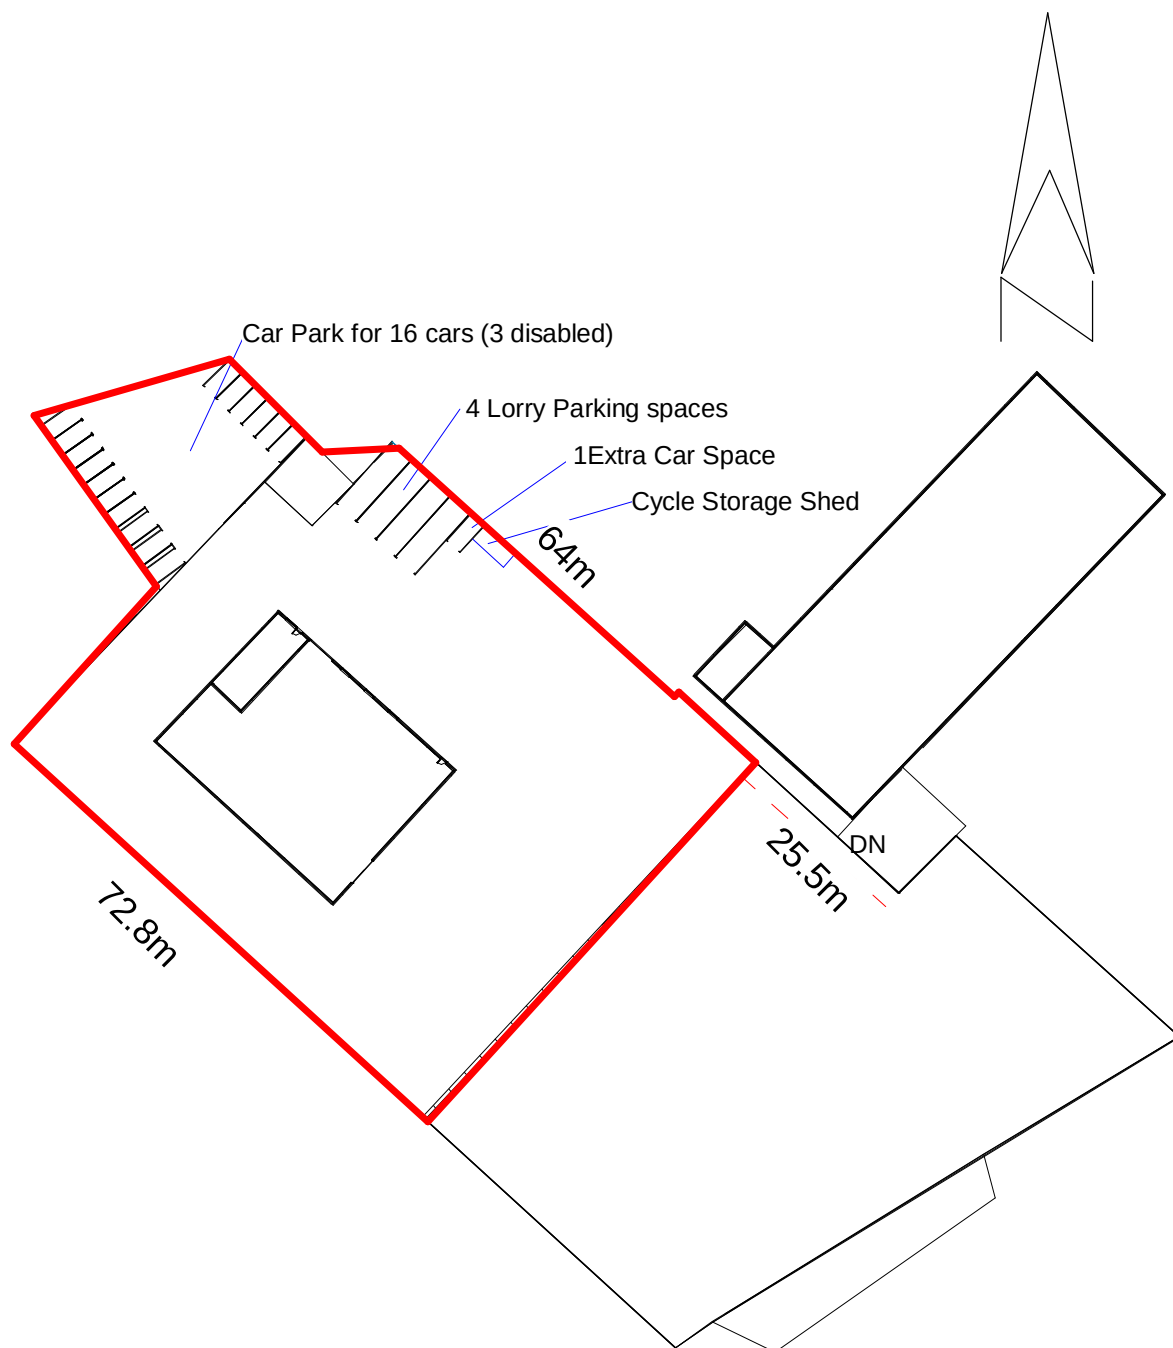

Please note

This drawing should be printed at A4.

Whilst key dimensions have been checked on site, the overall site size has been taken from the official land registry drawing and therefore all dimensions cannot be guaranteed.

I J Murray
Associates

www.ijma.co.uk

Solent Marine
(Old Howards
yard)

site plan

Project number	Project Number
Date	23.6.13
Drawn by	IJM
Checked by	CLIENT

A110

Scale 1 : 1000