



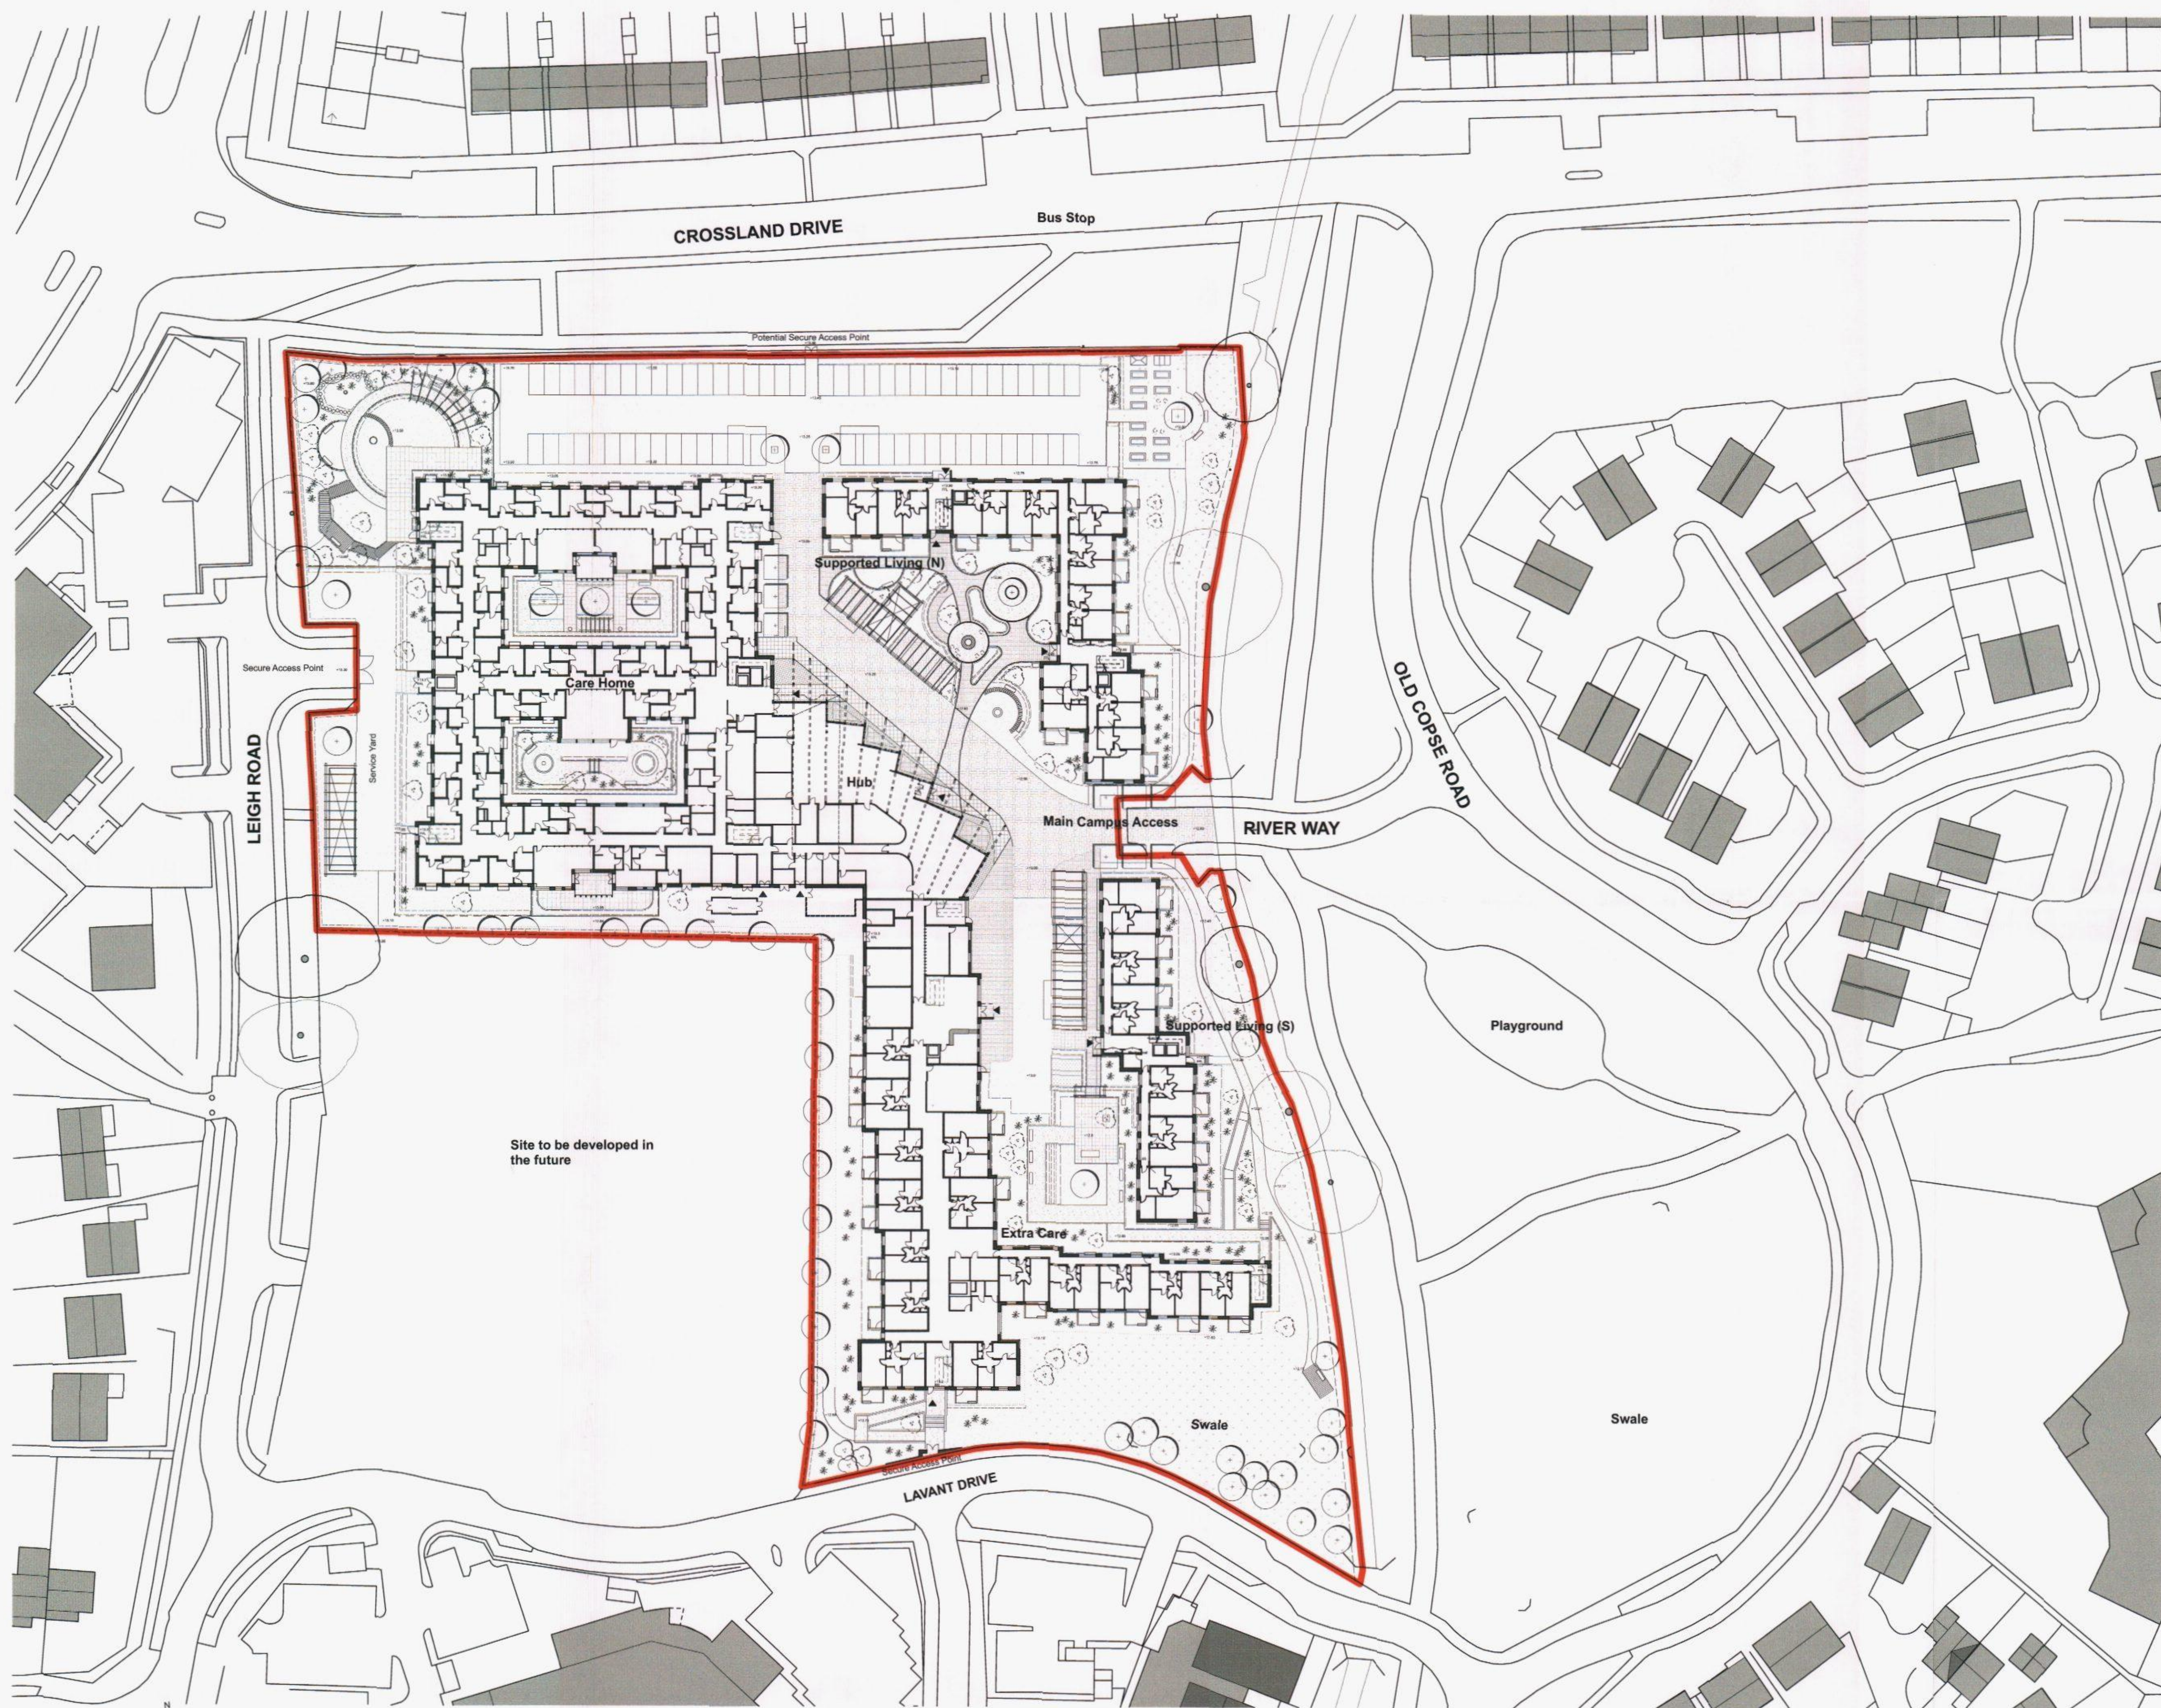

598-PL-101

Proposed Site Plan

1:500

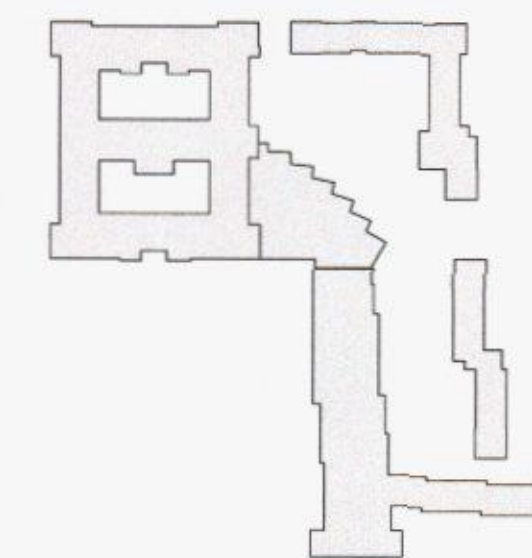

© Penoyre & Prasad LLP
Do not scale from this drawing.
Dimensions are to be verified on site prior to construction.
Ordnance Survey Data reproduced by permission of Ordnance Survey, on
behalf of Her Majesty's Stationery Office. © Crown Copyright. All rights reserved.

Rev	Date	Prep/Check	Description
C	29/04/15	VW/RS	Planning
B	11/03/15	VW/RS	Planning
A	05/03/15	VW/RS	Information

**Penoyre
Prasad**



28-42 Banner Street
London EC1Y 8QE
020 7250 3477
penoyrepsad.com

Client
Hampshire LivingSpace

Project
Oak Park Health & Wellbeing Campus

Drawing Title
Proposed Site Plan

Drawing Status
Planning

Date
05.03.2015

Scale
1:500@A1 / 1:000 @ A3

Drawing Number
598-PL-101

Revision
C