
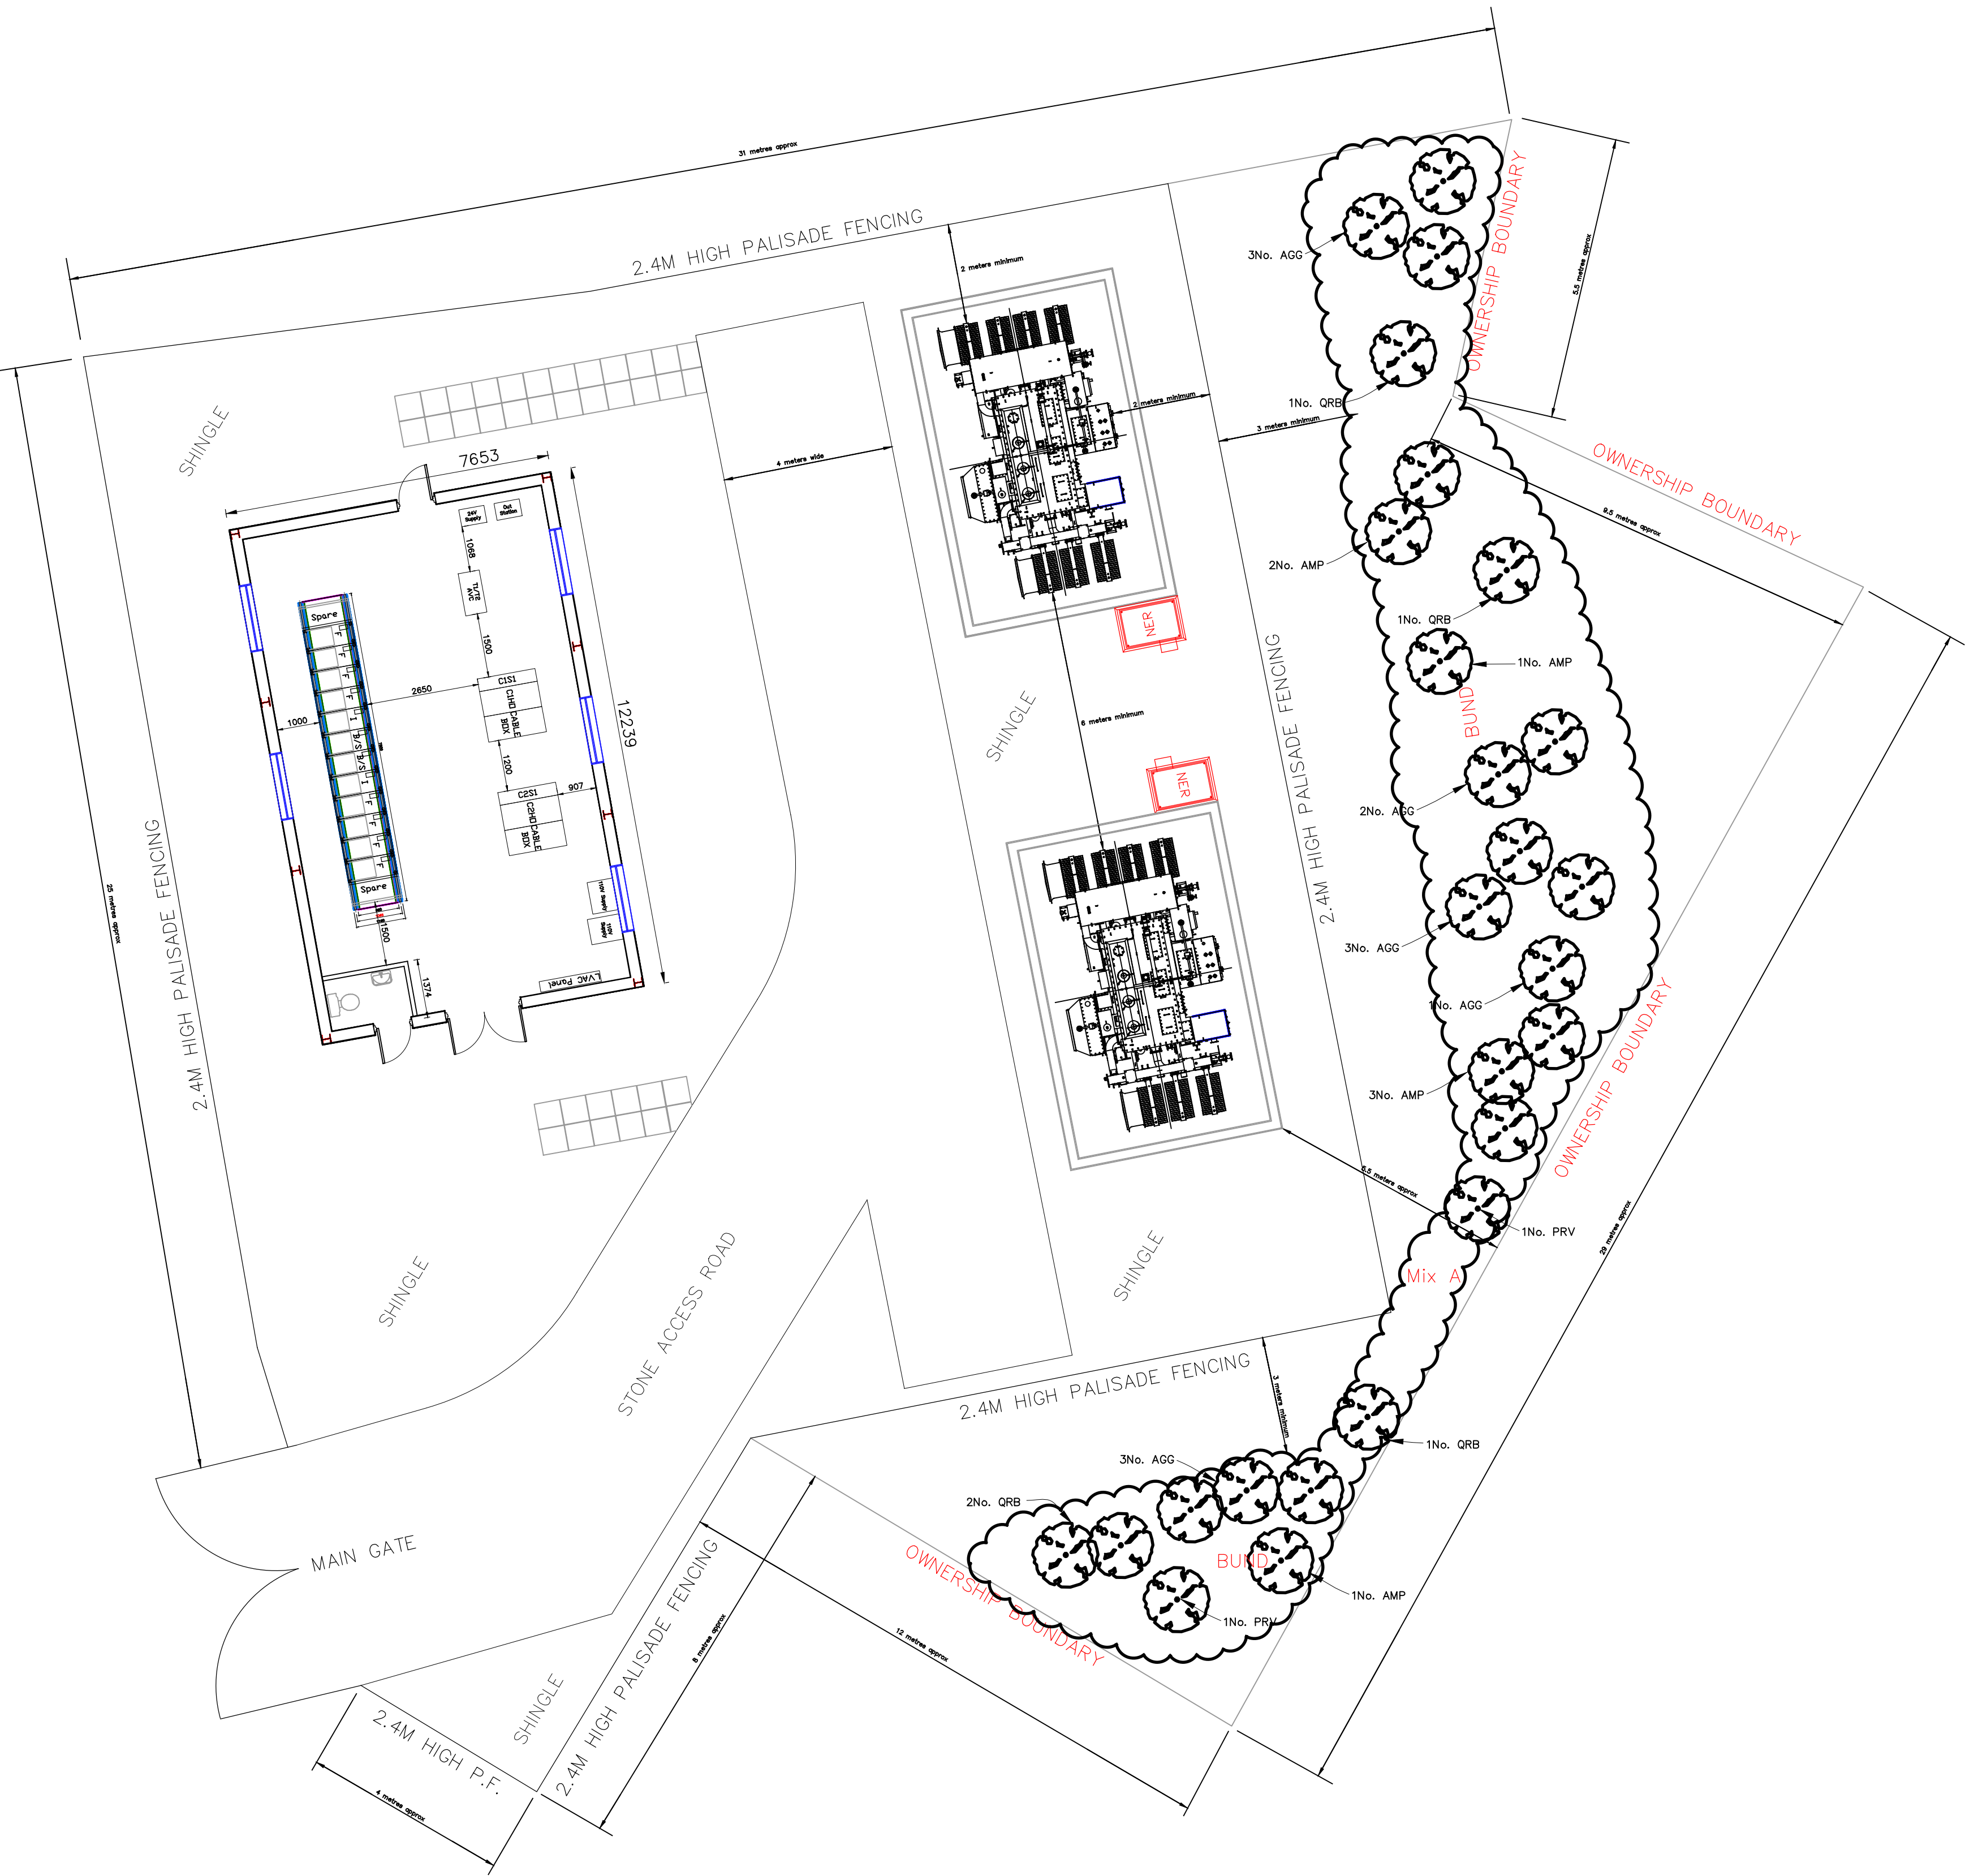


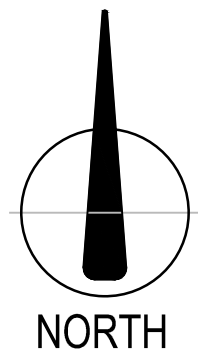

Access to site will be via the access created by the development of the commercial/industrial units. Original application number: 07/54901/007. Extension of time application number: APP/10/00912

Mix A - Native Screen planting				
Species	Common Name	Size (cm)	%	No.
Acer campestre	Field Maple	60 - 90	10	74
Corylus avellana	Hazle	60 - 90	15	111
Crataegus monogyna	Hawthorn	60 - 90	30	222
Il ex aquifolium	Holly	45 - 60	10	74
Prunus spinosa	Blackthorn	60 - 90	15	111
Rosa caning	Dog Rose	45 - 60	10	74
Sambucus nigra	Elder	45 - 60	5	37
Viburnum opulus	Guelder Rose	60 - 90	5	37

Native planting belt at 1m c/s. Species to be randomly mixed for natural effect. Avoid straight lines. All plants min 3 breaks, bare roots (except Holly 3L pot), in 750mm high approved shelters. Planting pits to be augured to min 200mm by 300mm deep. For larger species hand dig to create larger pit that will allow full spread of roots. Backfill pits with 80% clean topsoil well mixed with 20% TPMC and 20 grams granular fertiliser.

Tree Planting				
Code	Species	Common Name	Size	No.
AGG	Alnus glutinasc	Alder	feathered 1.75-2m Bare root	12
AMP	Acer campestre	Field Maple	feathered 1.75-2m Bare root	6
QRB	Quercus robur	English Oak	feathered 1.75-2m Bare root	4
PRV	Prunus avium	Wild Cherry	10-12cm selected standard 3-3.5m RB	2

Tree planted in 0.7x0.7x0.7m deep pit, backfilled with 80% clean topsoil well mixed with 20% TPMC and 100 grams granular fertiliser. All standard trees double staked, and feathered trees single 1/2 stake. All trees protected with approved rabbit guards. Sample of staking for each species to be approved. All spp. Min. 5 breaks.

Oil retaining bund around transformers to be approximately 450mm high.

PL3	22.04.15	Trees and native screen planting added to rear of site.			JC
PL2	03.07.14	Additional information as requested by planner			SS
PL1	17.06.14	Planning issue			KB
Rev	Date	Amendment			By

Drg Status

PLANNING

Project and Building Consultancy

Cluttons LLP, Seacourt Tower
West Way, Oxford, OX2 0JJ
Tel No: 01865 728000

www.cluttons.com

Project

Emsworth Sub-Station
Land between New Brighton Road
Emsworth, Hampshire

Client



Drawing

Proposed Site Plan

Scale	1:100 @ A1		
Drawn By	KB	Date	May '14
Approved By	JC	Date	May '14
Drg No.	24034/01	Rev.	PL3