




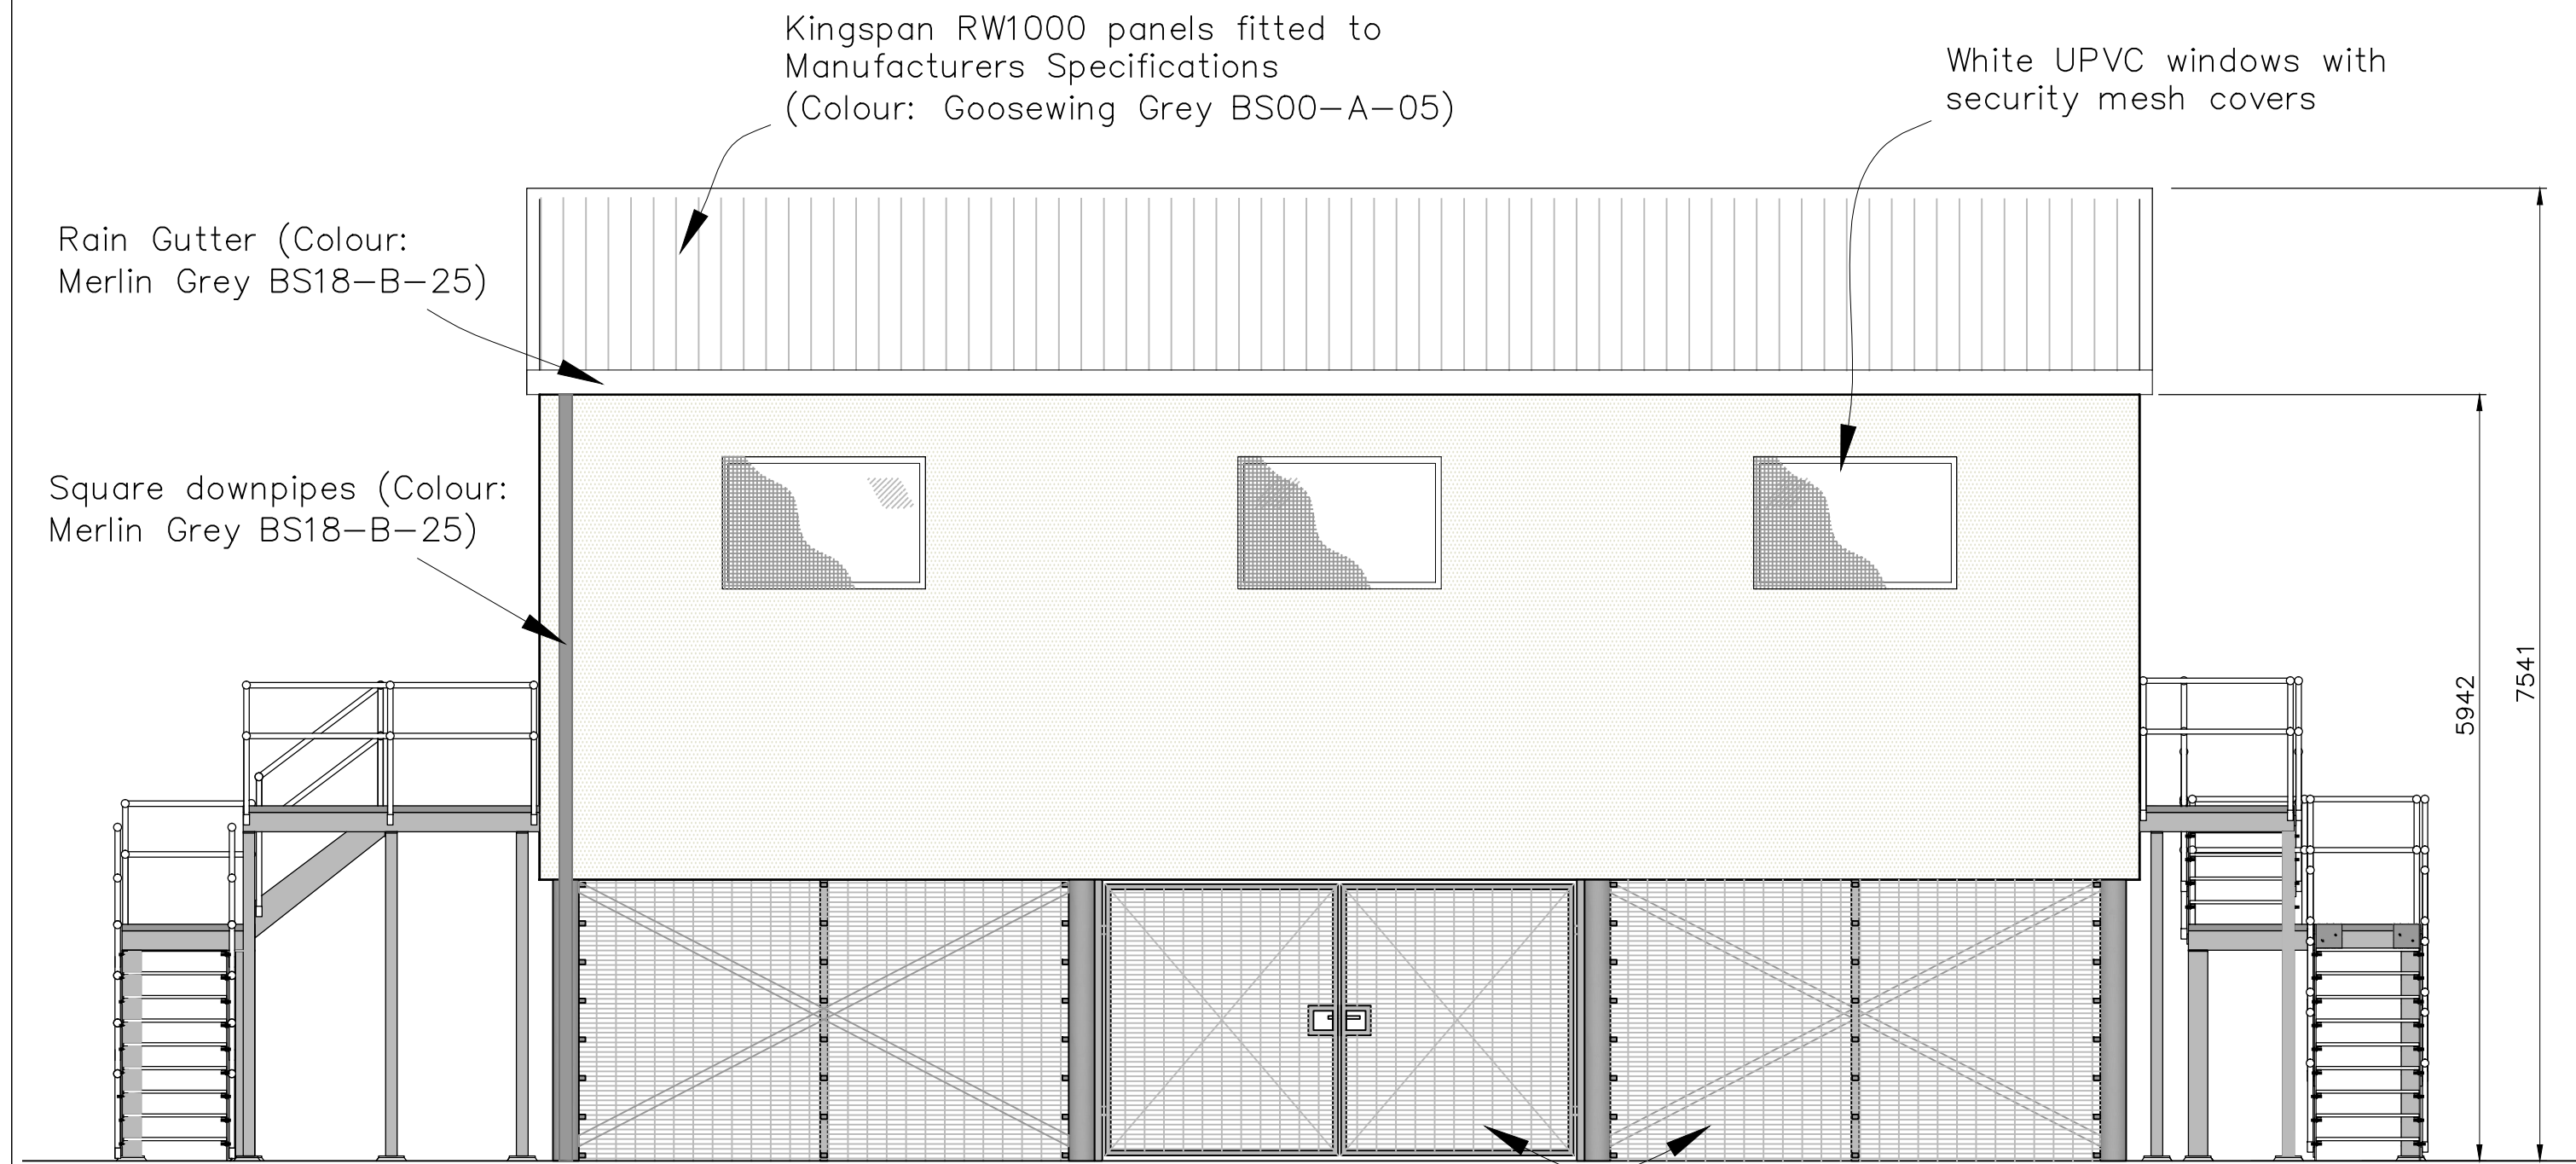


EAST ELEVATION

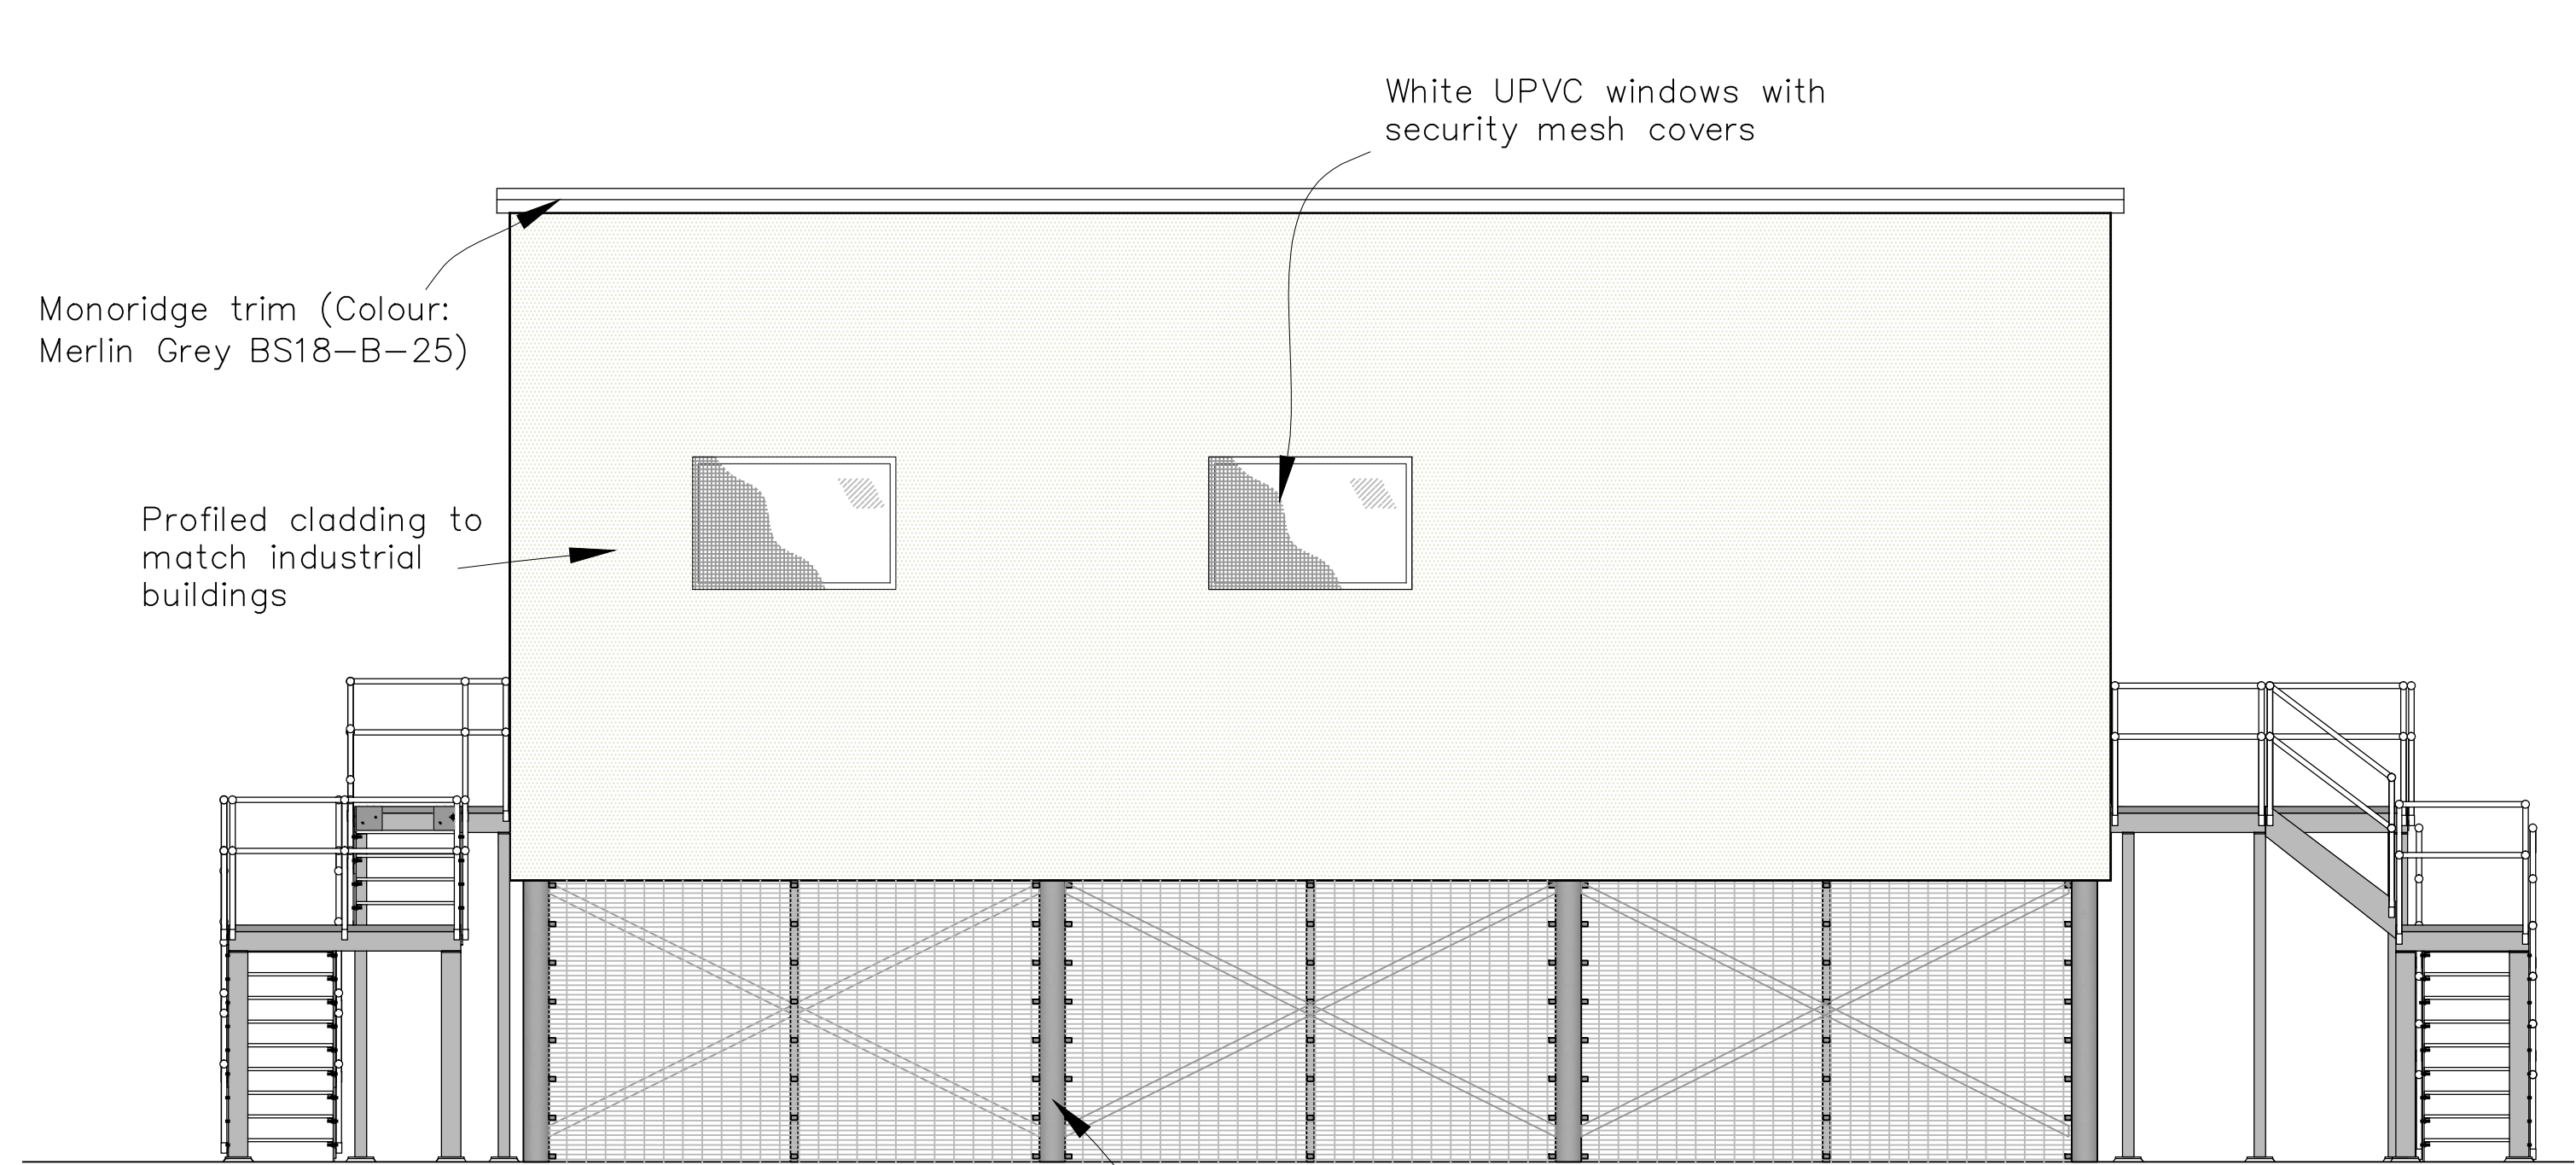


WEST ELEVATION

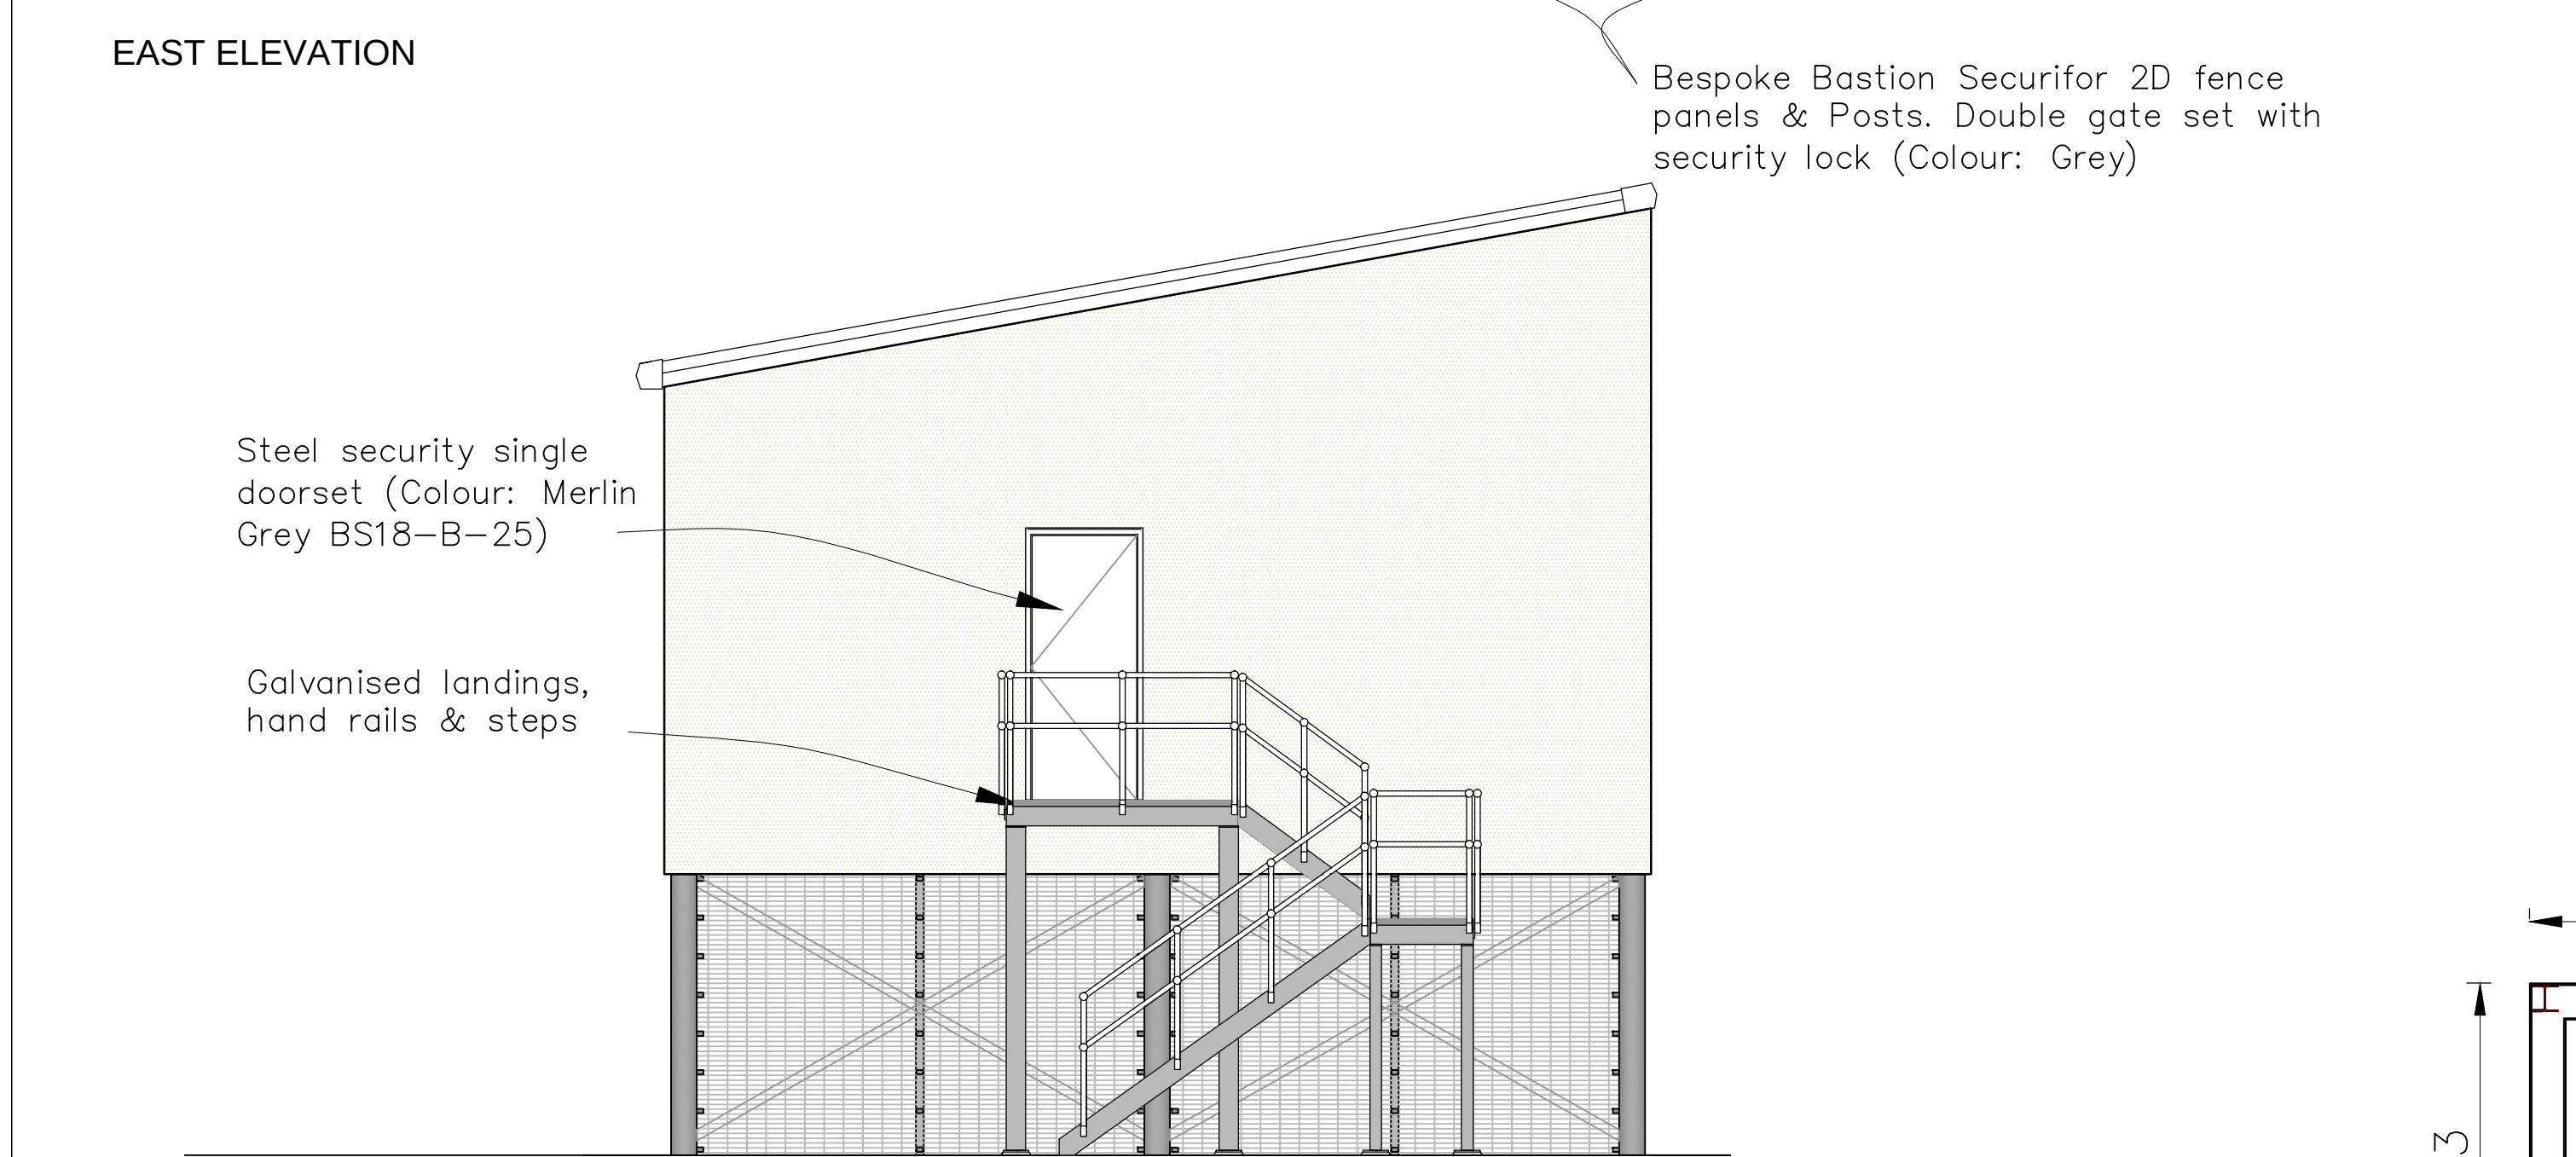


NORTH ELEVATION

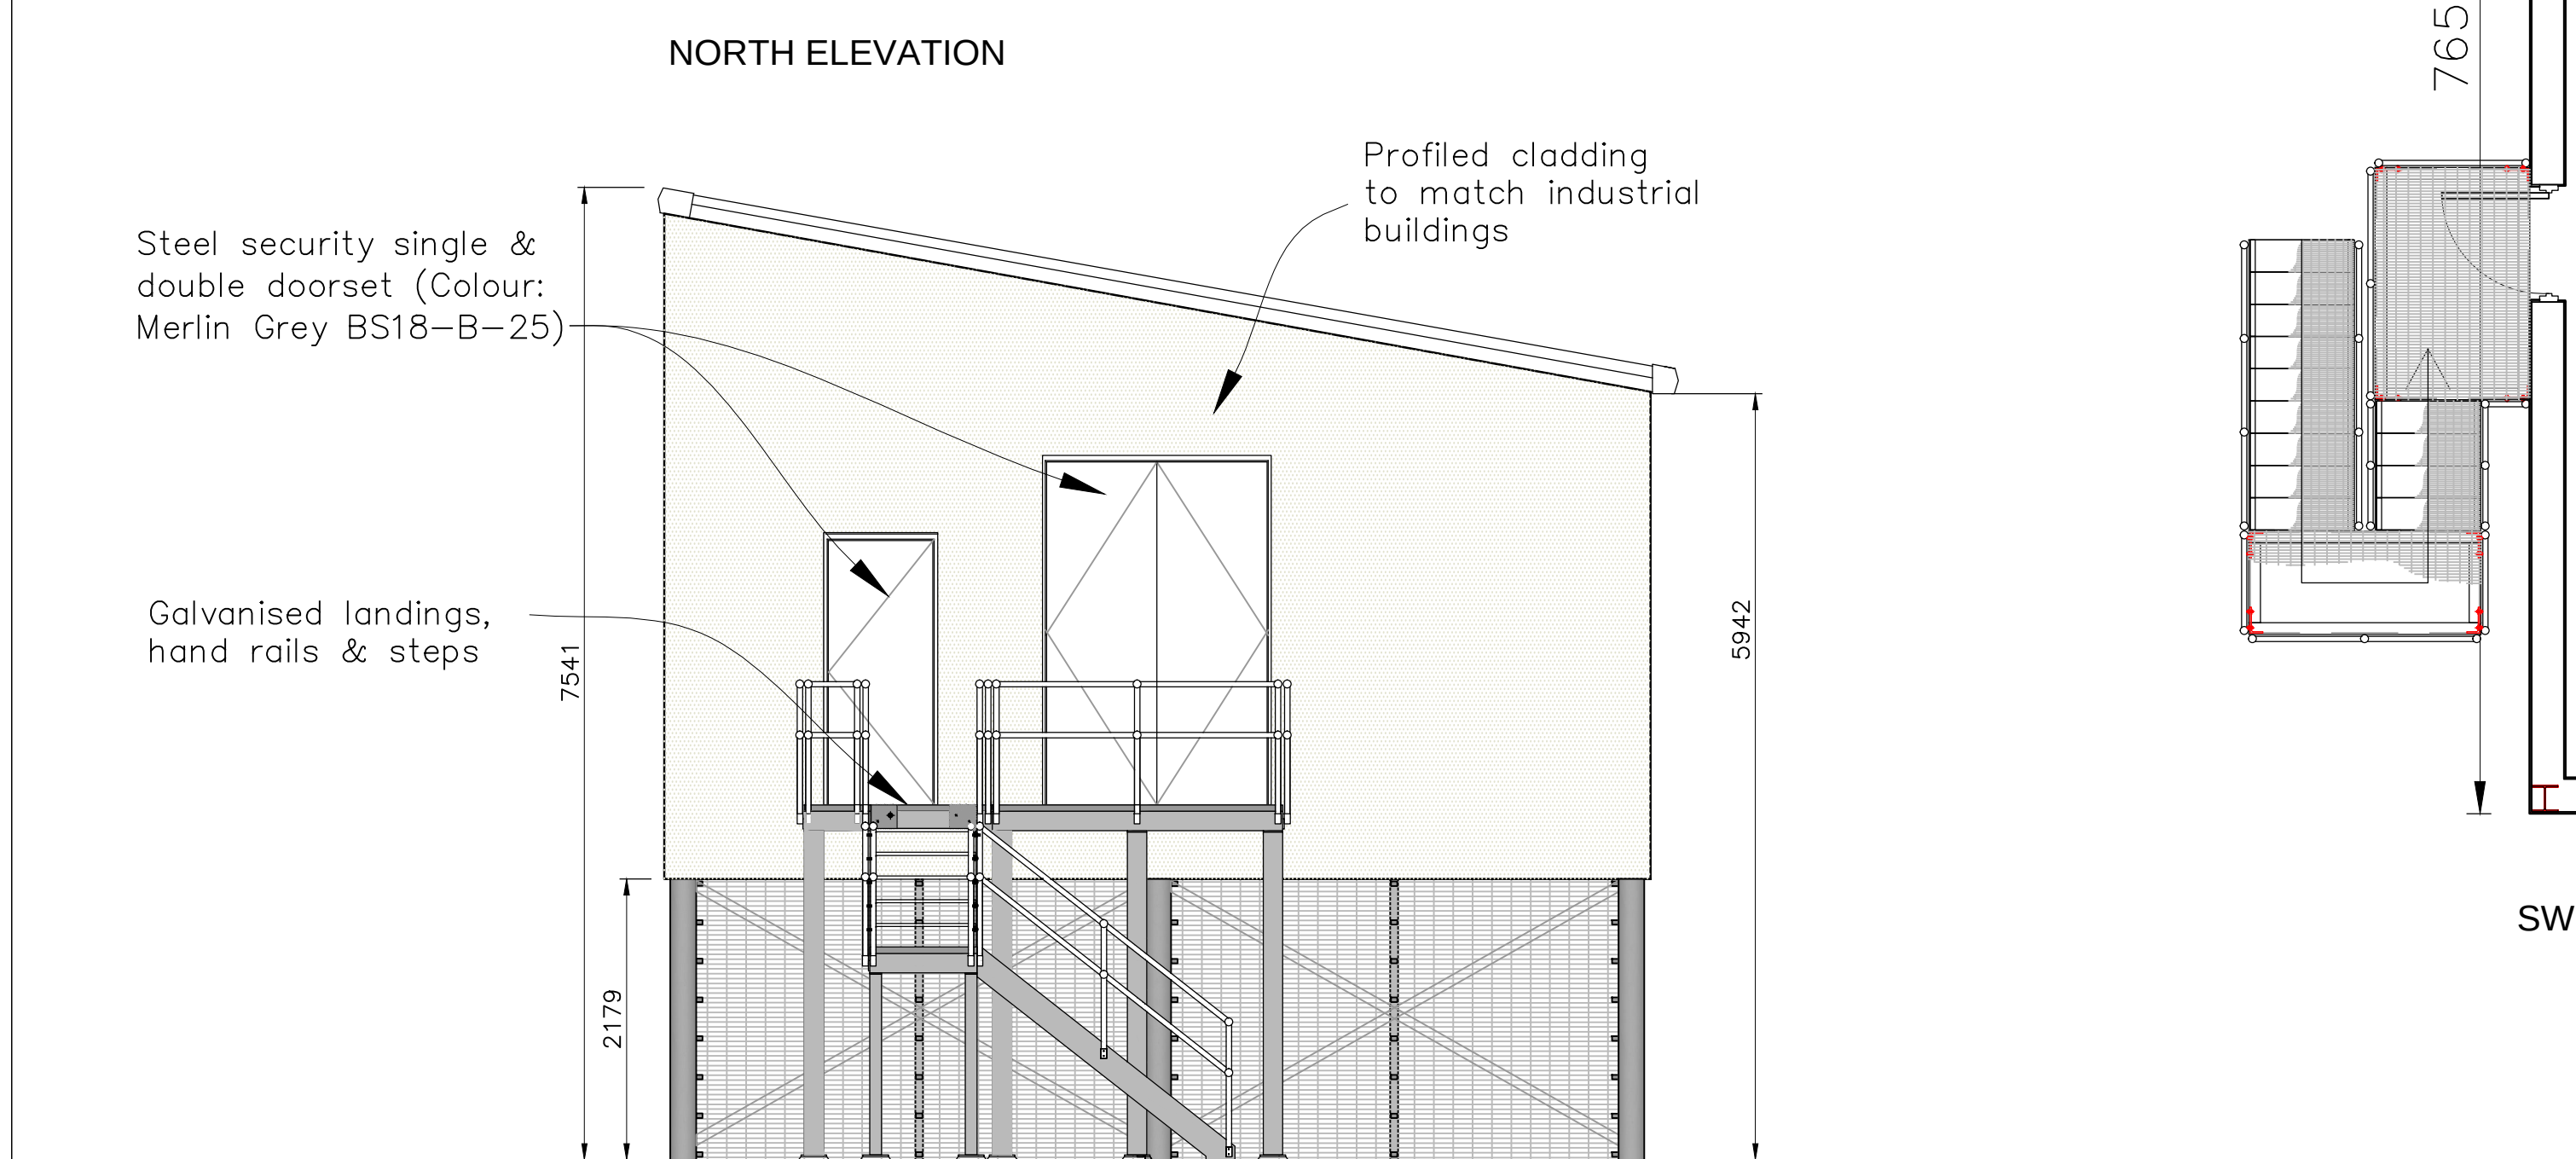

SOUTH ELEVATION

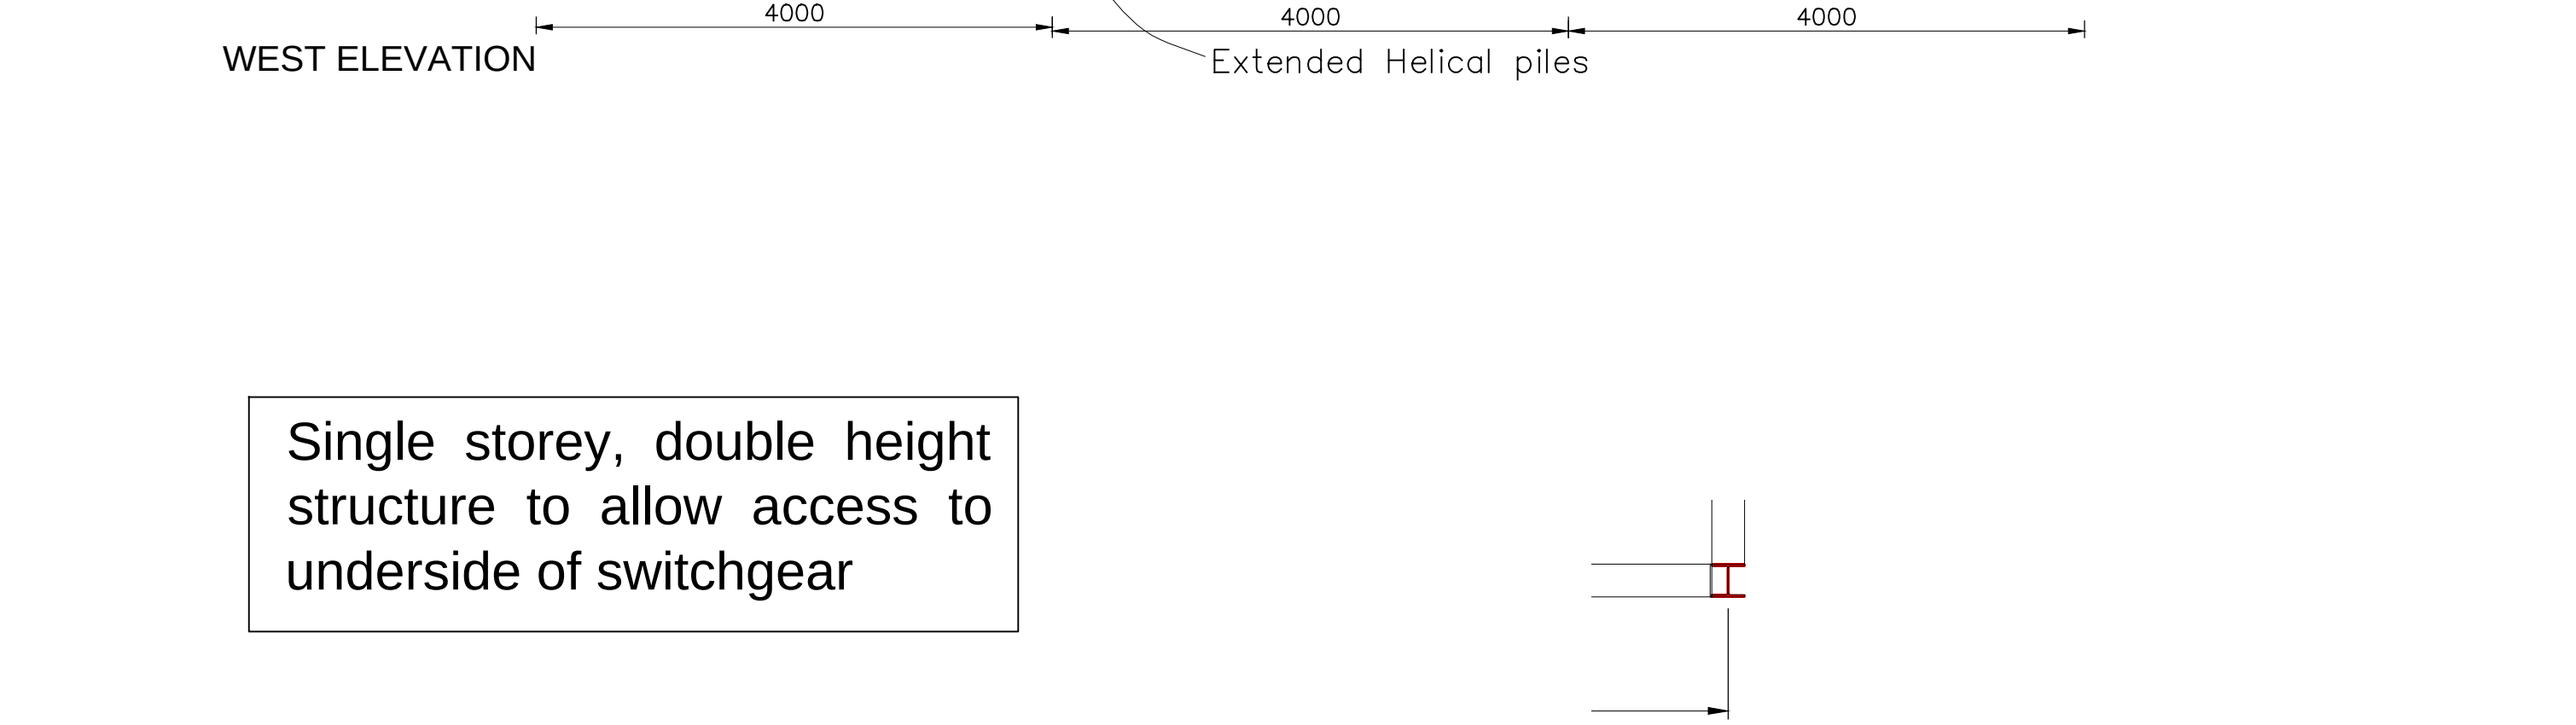

Single storey, double height
structure to allow access to
underside of switchgear

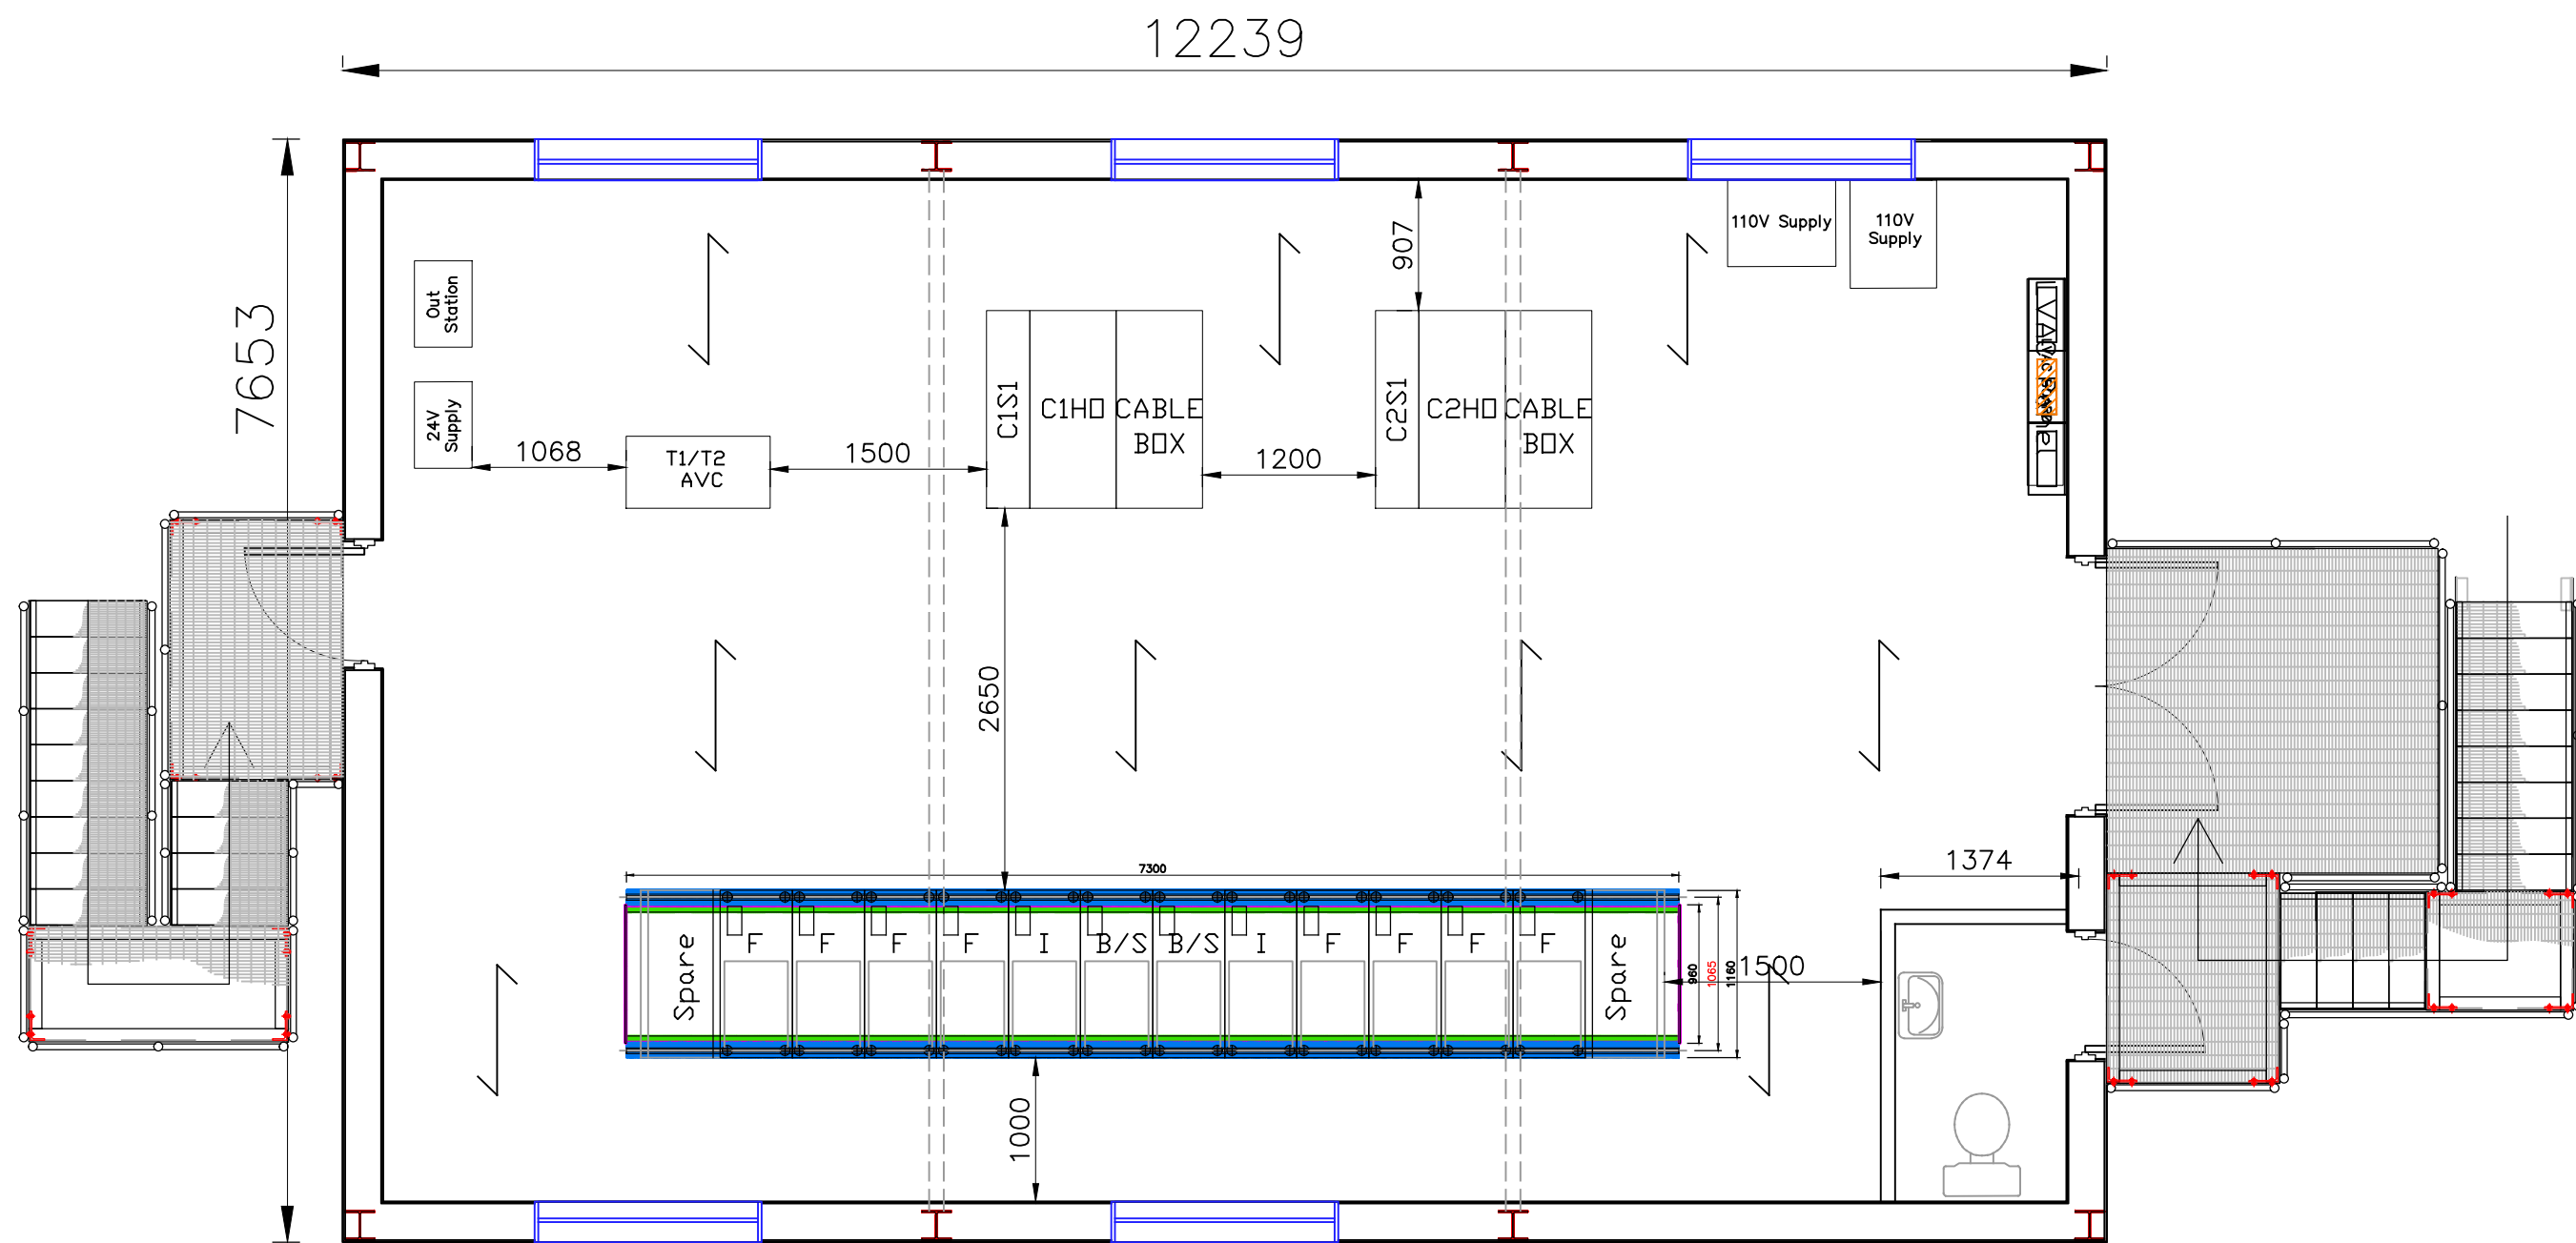

SWITCH HOUSE FLOOR PLAN

Rev	Date	Amendment	By
PL3	22.04.15	Cladding changed from Hemcrete to Profile cladding to match industrial buildings	JC
PL2	03.07.14	Additional information as requested by planner	SS
PL1	25.06.14	Planning Issue	KB

Drng Status

PLANNING

Project and Building Consultancy
Cluttons LLP, Seacourt Tower
West Way, Oxford, OX2 0JJ
Tel No: 01865 728000

Project
Emsworth Sub-Station
Land between New Brighton Road
Emsworth, Hampshire

Client
SSE

Drawing
Proposed Switch House
Plan & Elevations

Scale	1:50 @ A1		
Drawn By	KB	Date	May '14
Approved By	JC	Date	May '14
Drng No.	24034/02	Rev.	PL3

CLUTTONS

