




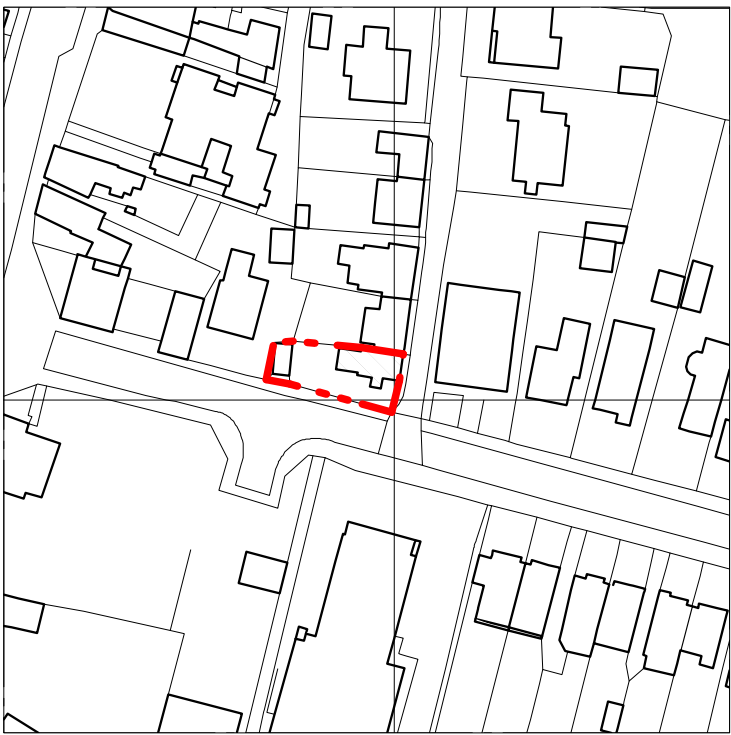


01 Existing Location Plan 1:1250

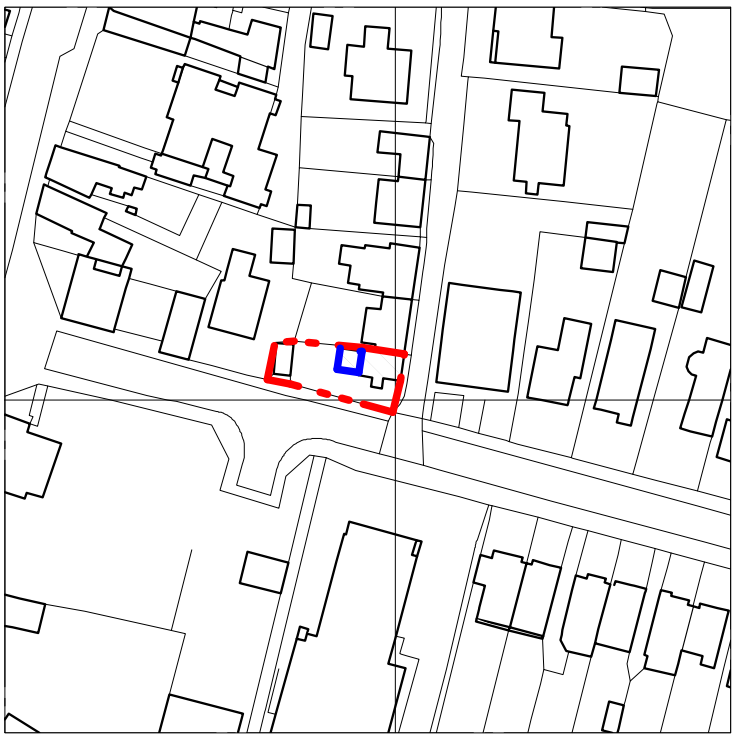

01 Proposed Location Plan 1:1250

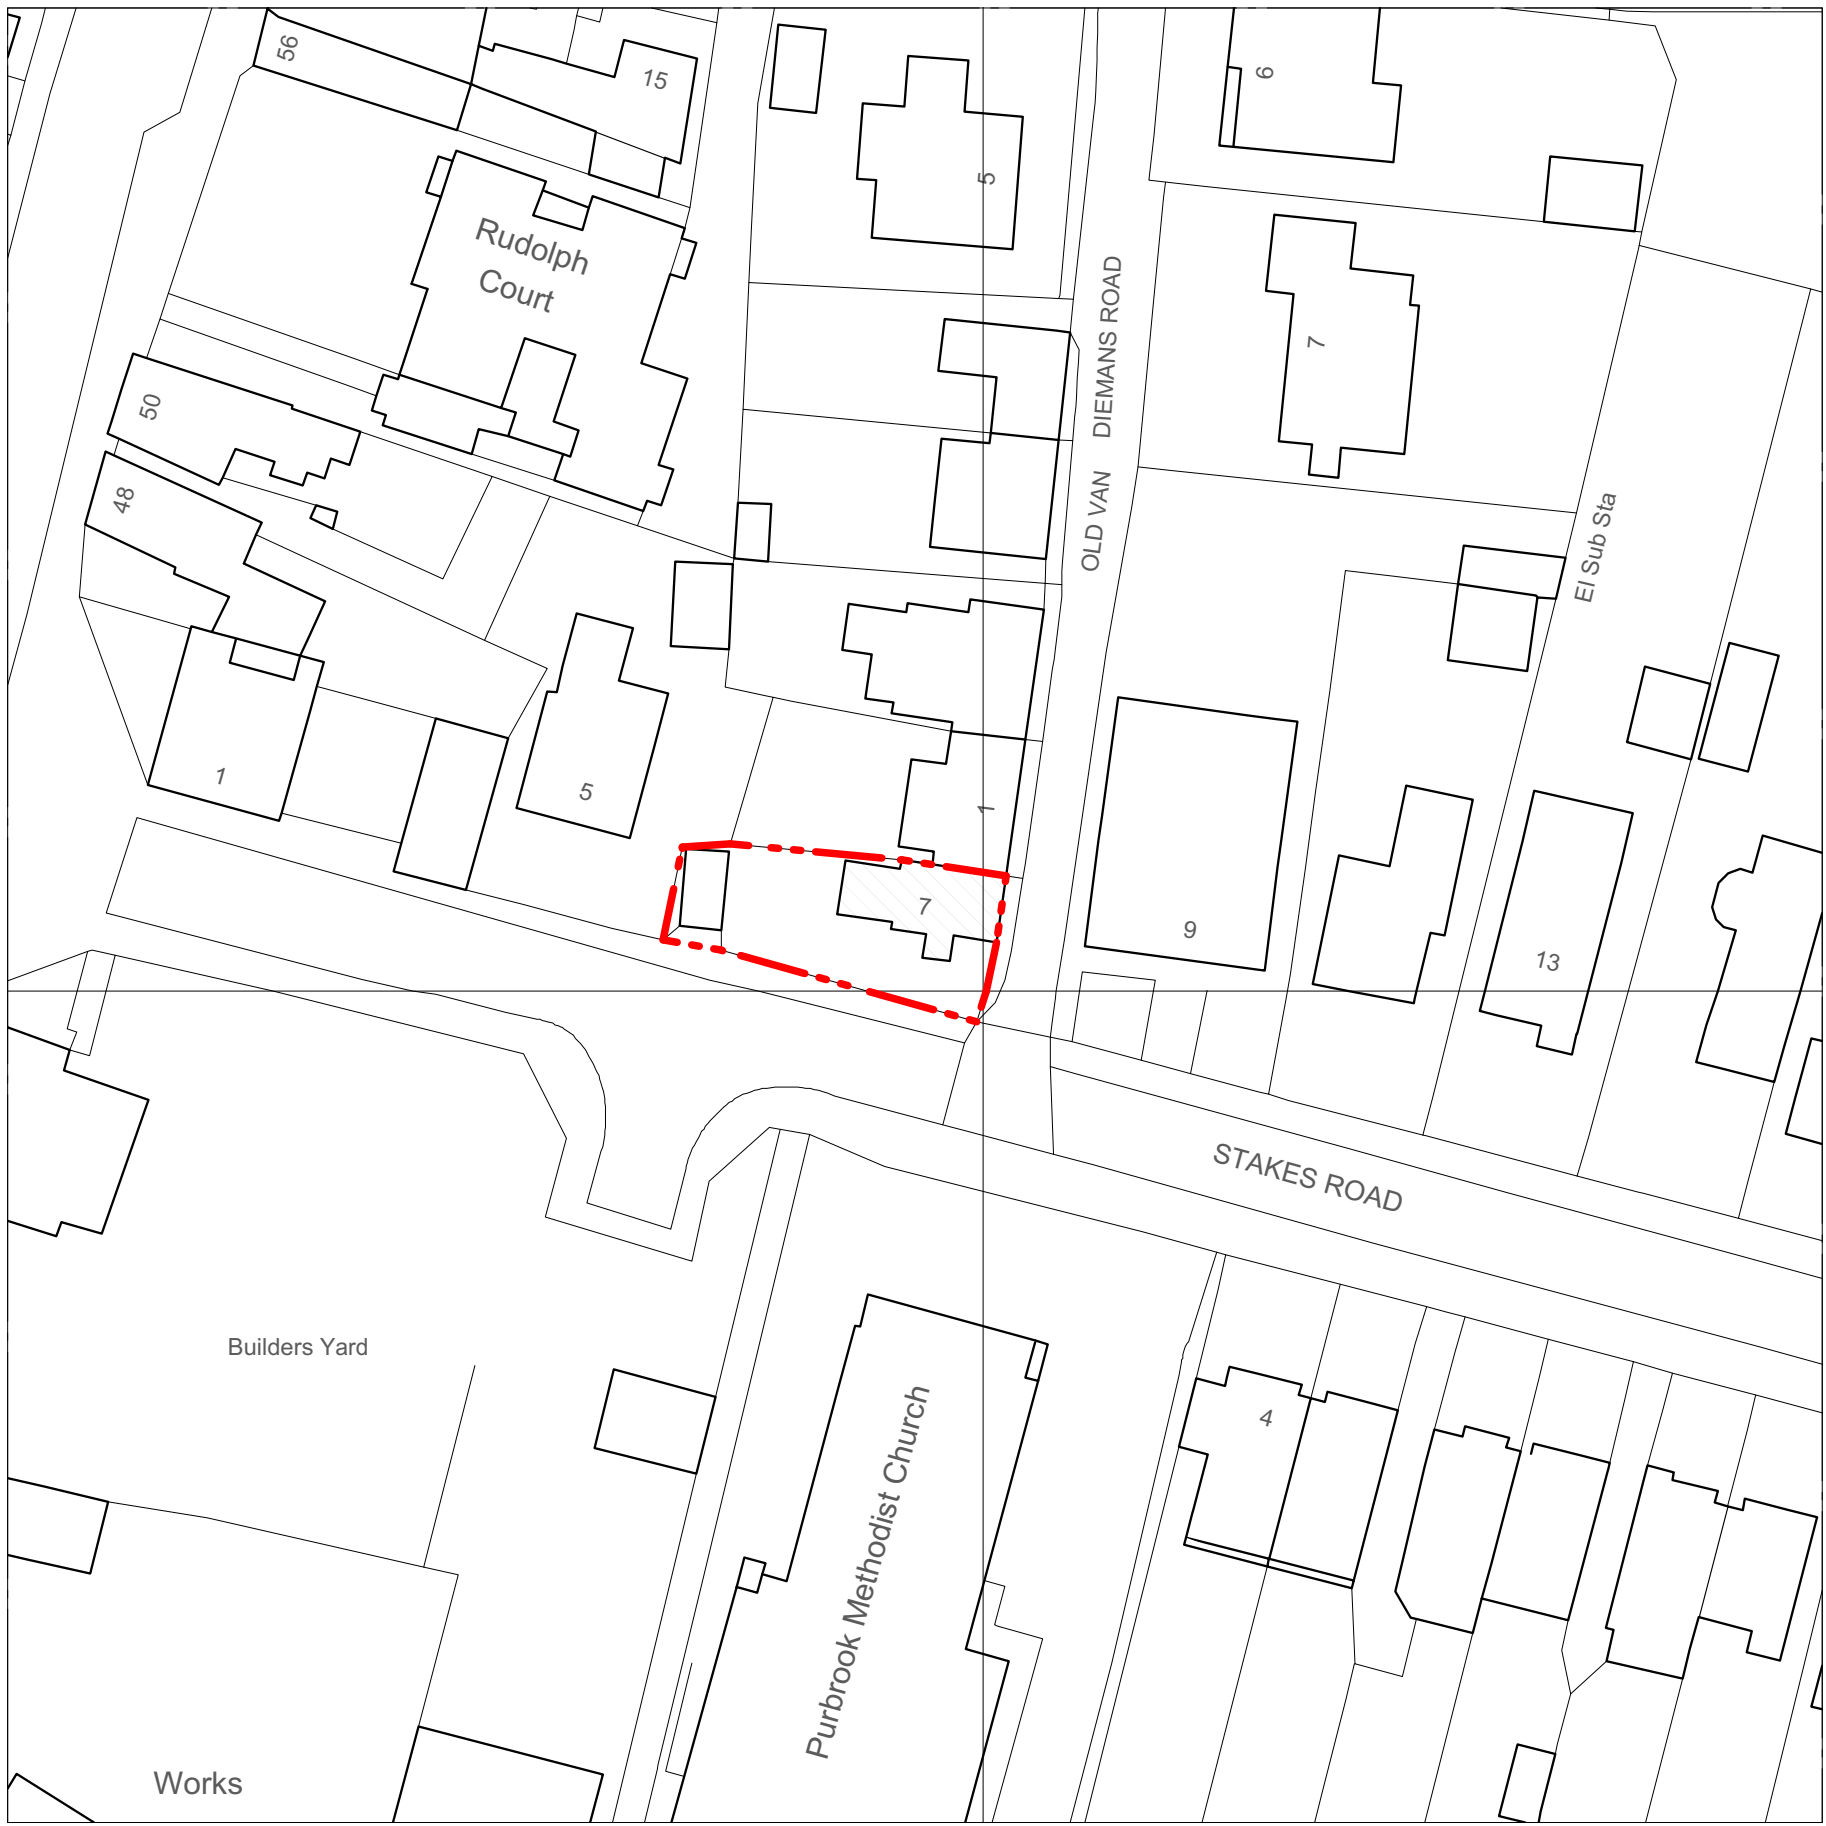

02 Existing Block Site Plan 1:500

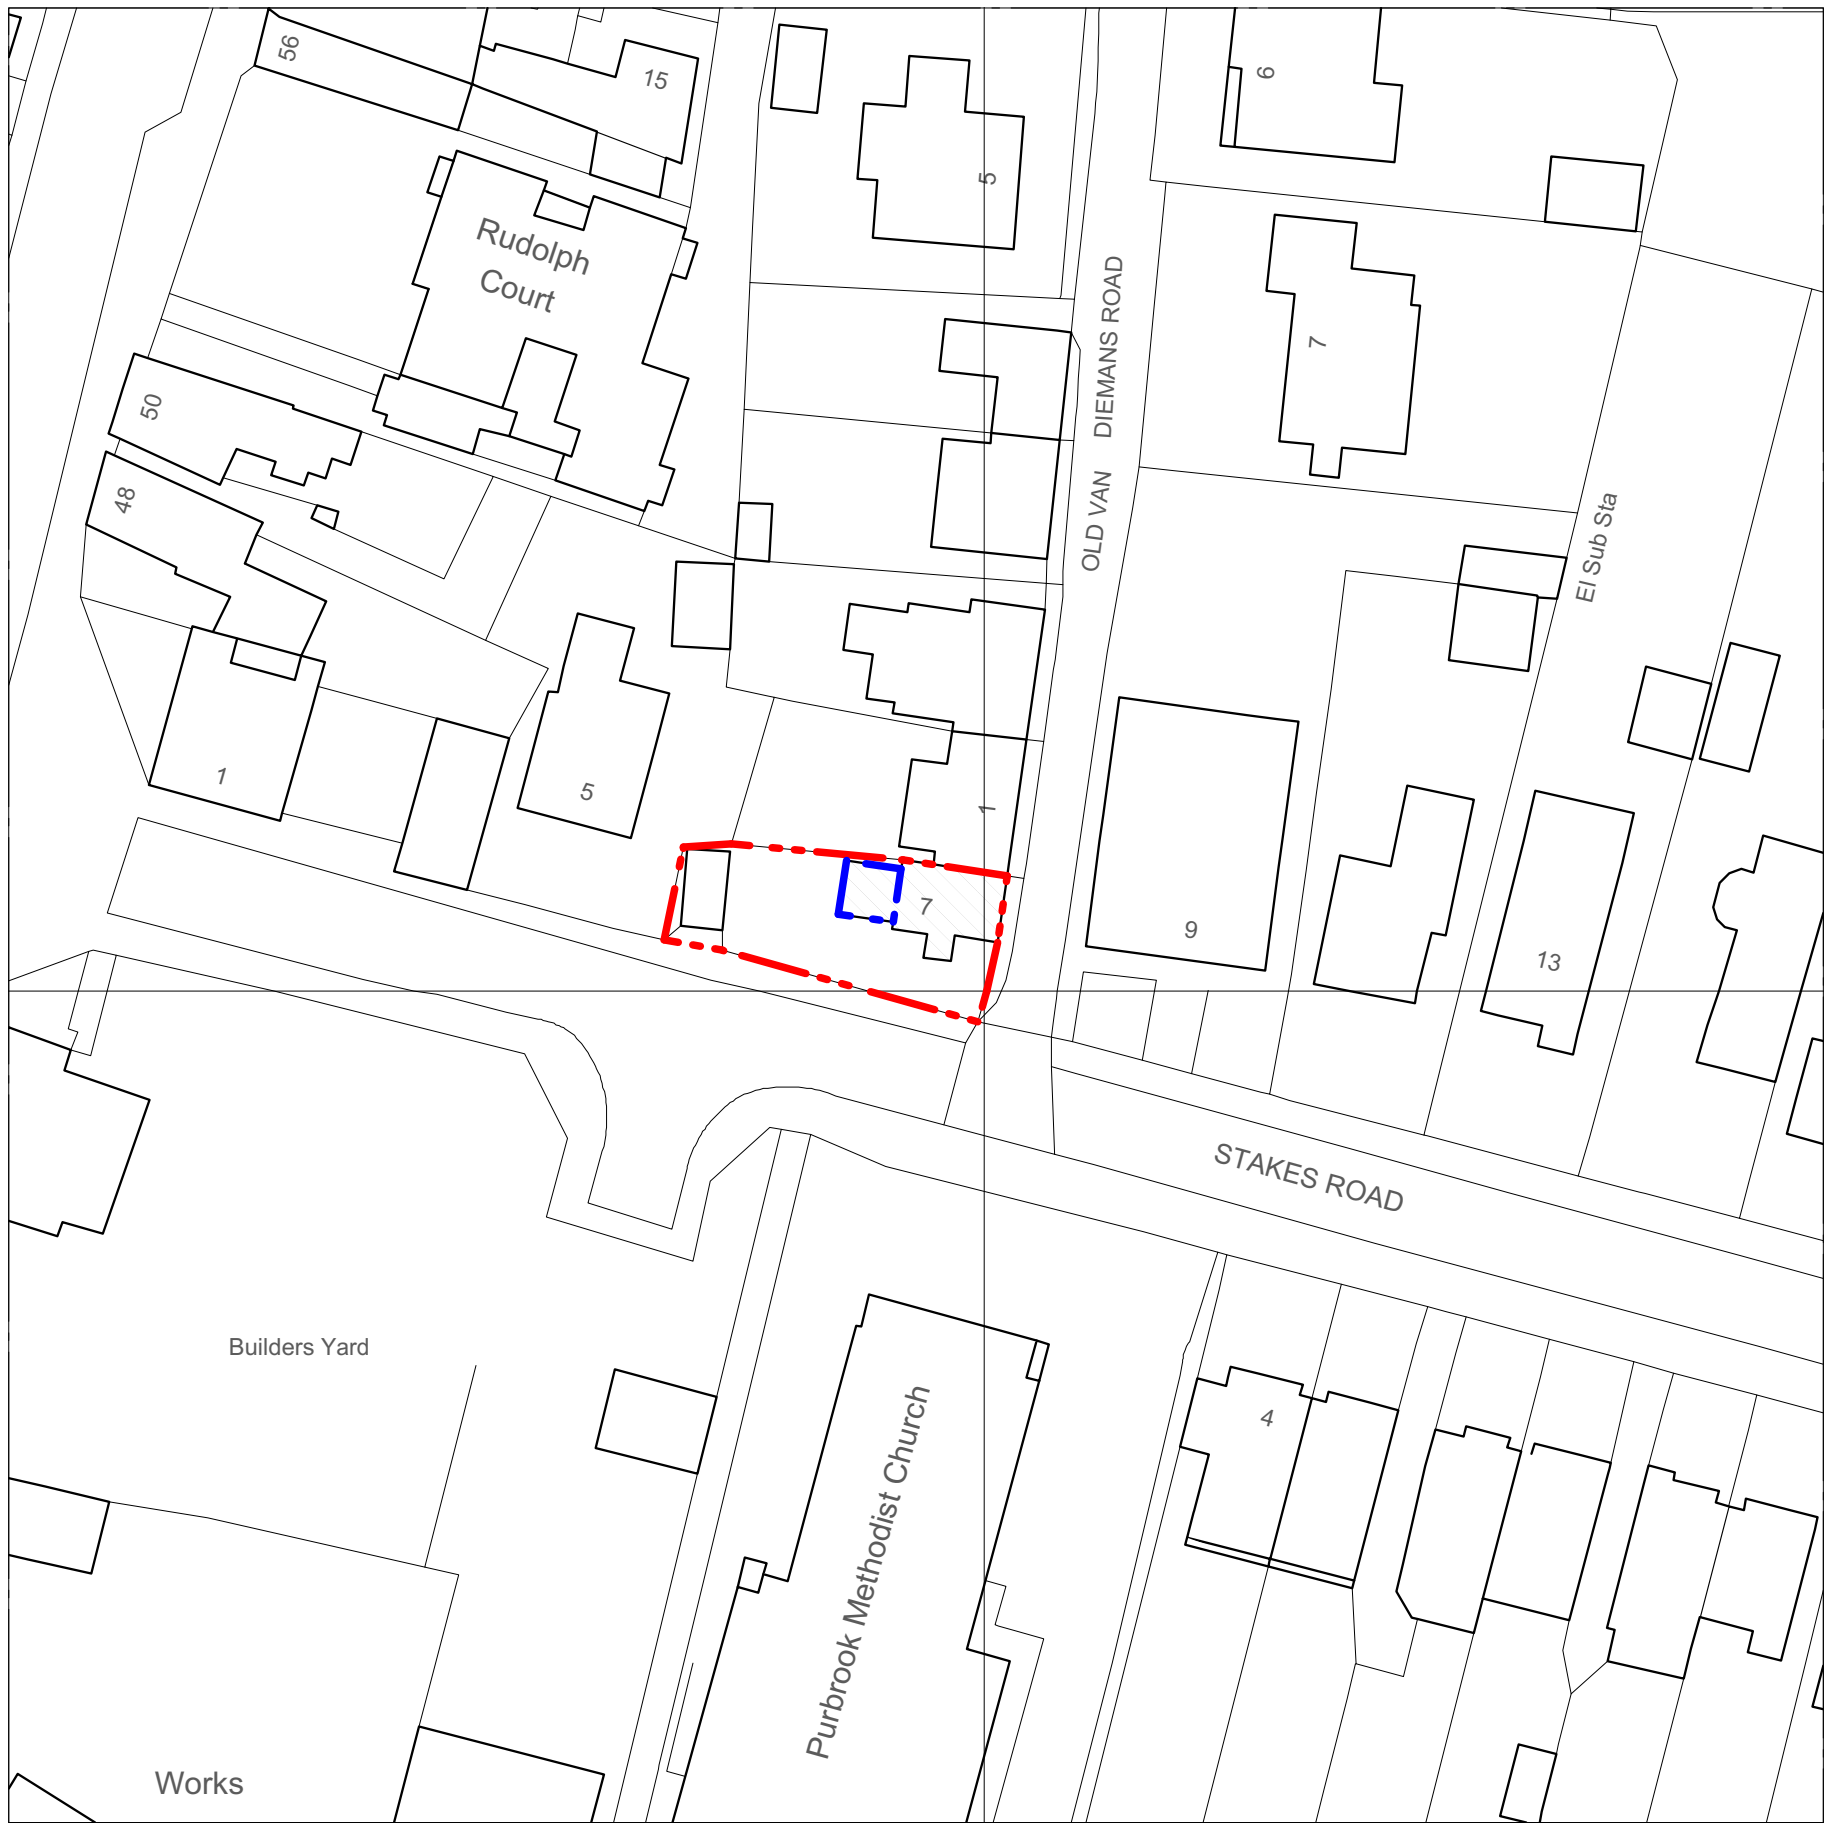

02 Proposed Block Site Plan 1:500

©Crown Copyright and database rights 2016 OS 100019980

REVISION			

GENERAL NOTES

DO NOT SCALE FROM DRAWINGS.


ERRORS TO BE REPORTED IMMEDIATELY TO THE ARCHITECT.

TO BE READ IN CONJUNCTION WITH ALL RELEVANT ARCHITECTS' SERVICES AND STRUCTURAL ENGINEERS' DRAWINGS.

ALL EXISTING SITE, TREE AND BUILDING INFORMATION HAS BEEN COMPILED FROM DIFFERENT SOURCES.

ALL DIMENSIONS TO BE CHECKED ON SITE.

1:1250 © A1
1:2500 © A3

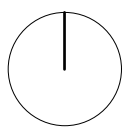

PCA

Suite 11
Talbot House
Staple Gardens
Winchester
Hampshire
SO22 8SF

T: 01962 807 077
M: 07637 786 320
W: www.paulcashionarchitects.co.uk

DRAWING TITLE	Location and Block Plans
DRAWING REF	1511-101
STATUS	PLANNING
DRAWN	OC CHECKED PC

PROJECT TITLE	Chaplin House
CLIENT	Mr Ashley Chaplin
DATE OF ORIGIN	November 2016
PROJECT NO.	1511