




PROPOSED ELEVATIONS
SCALE 1:100

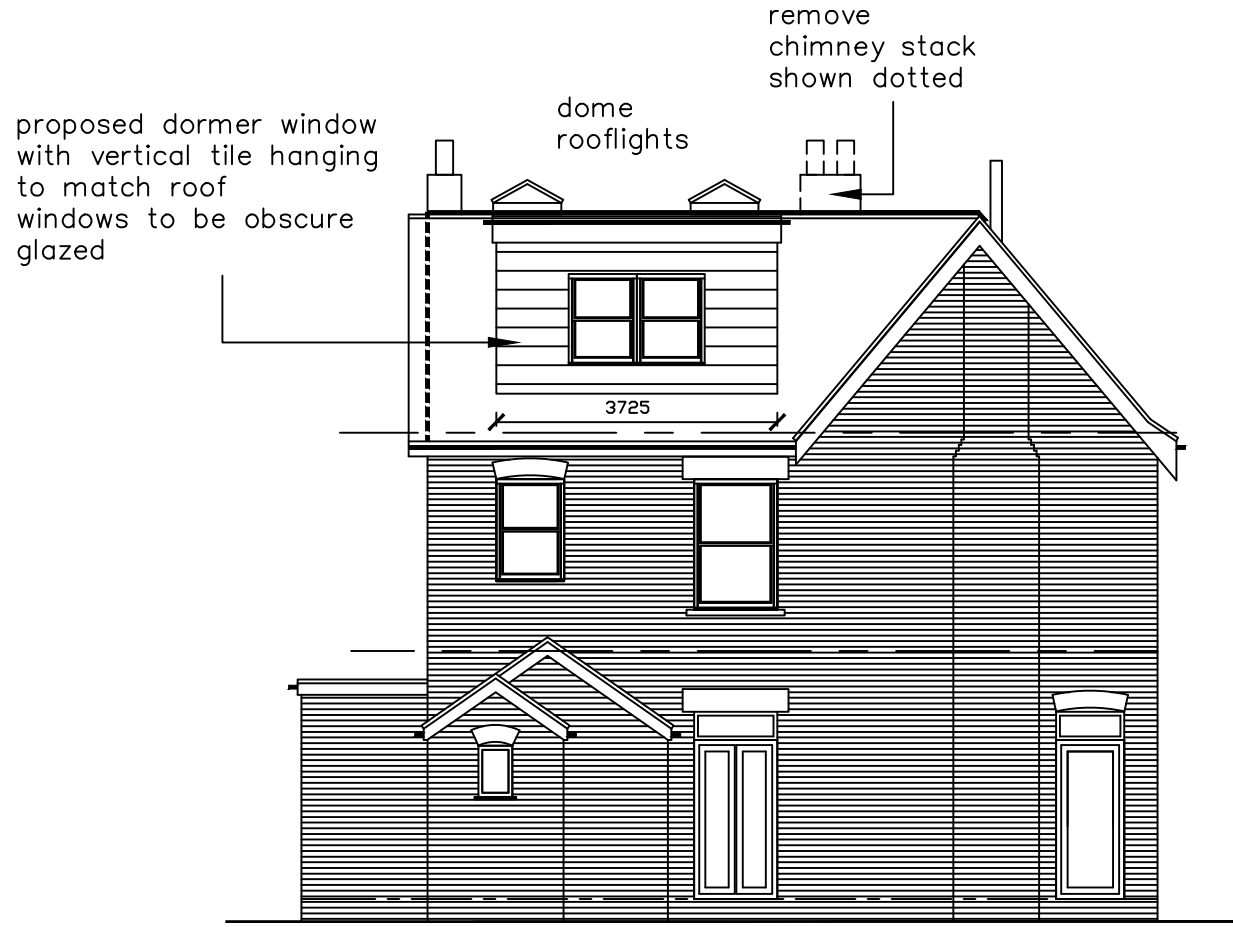

NORTH ELEVATION

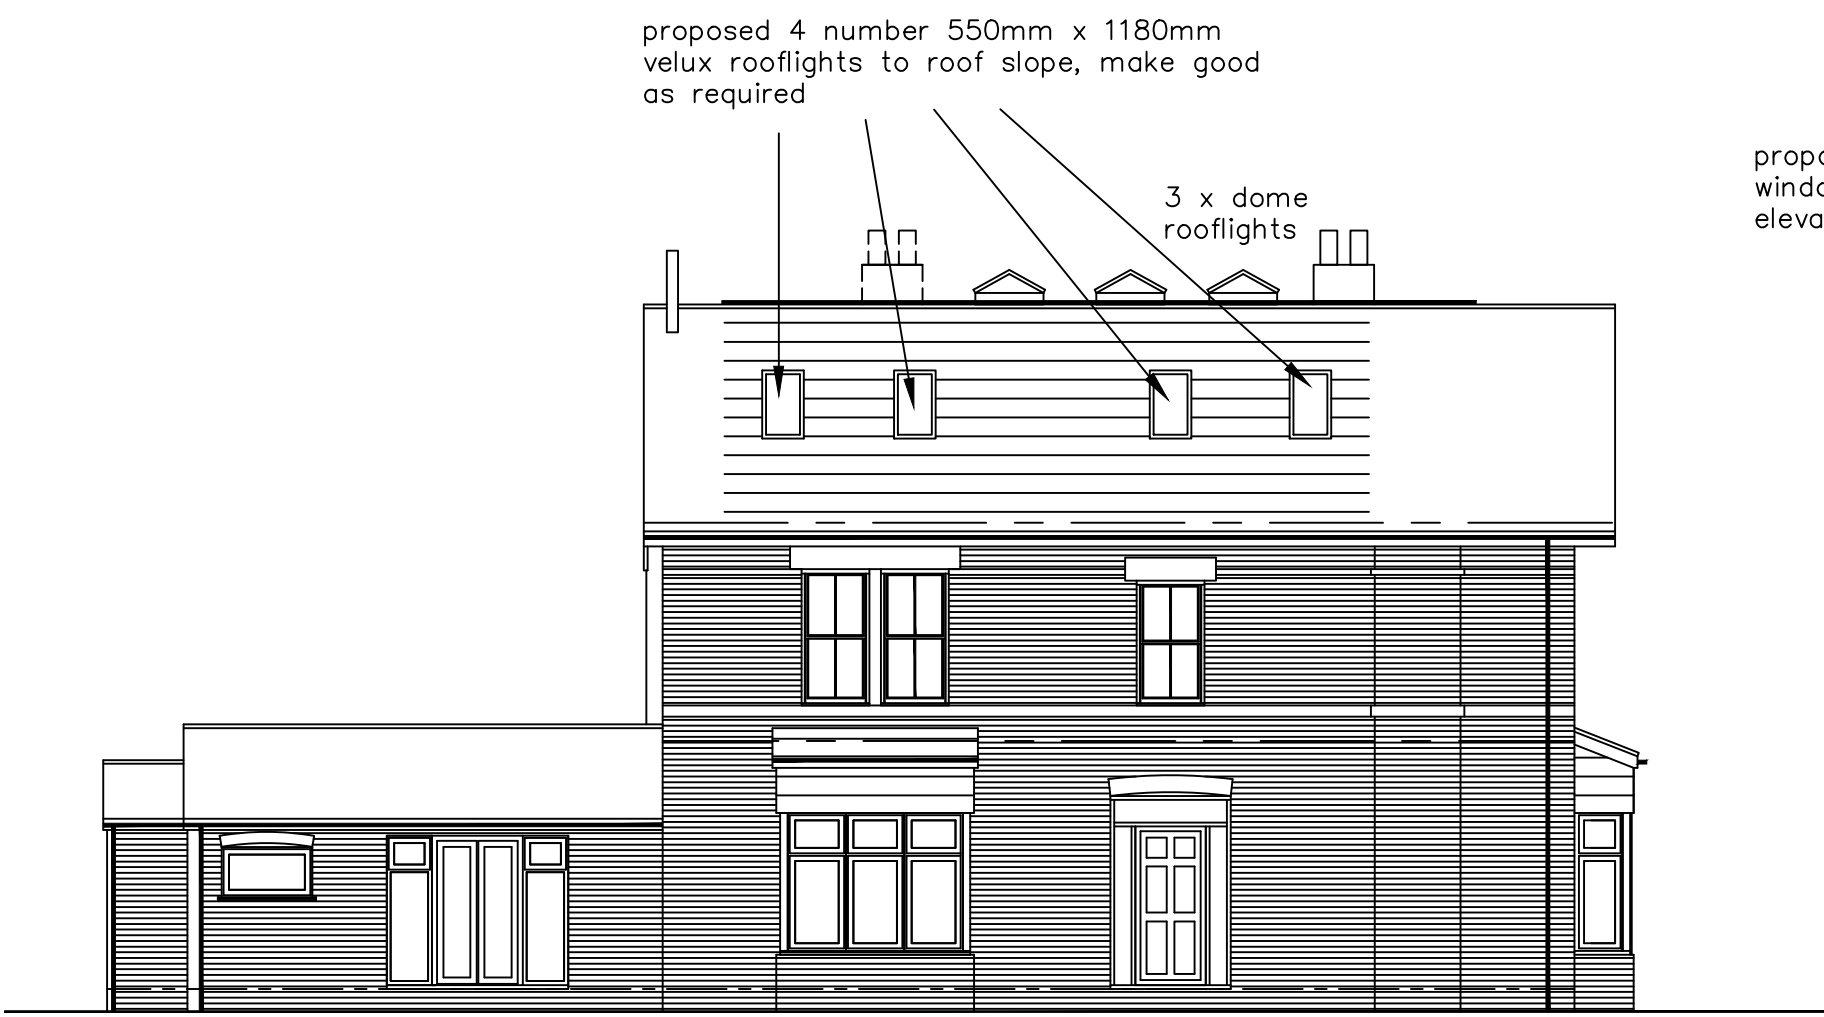


WEST ELEVATION

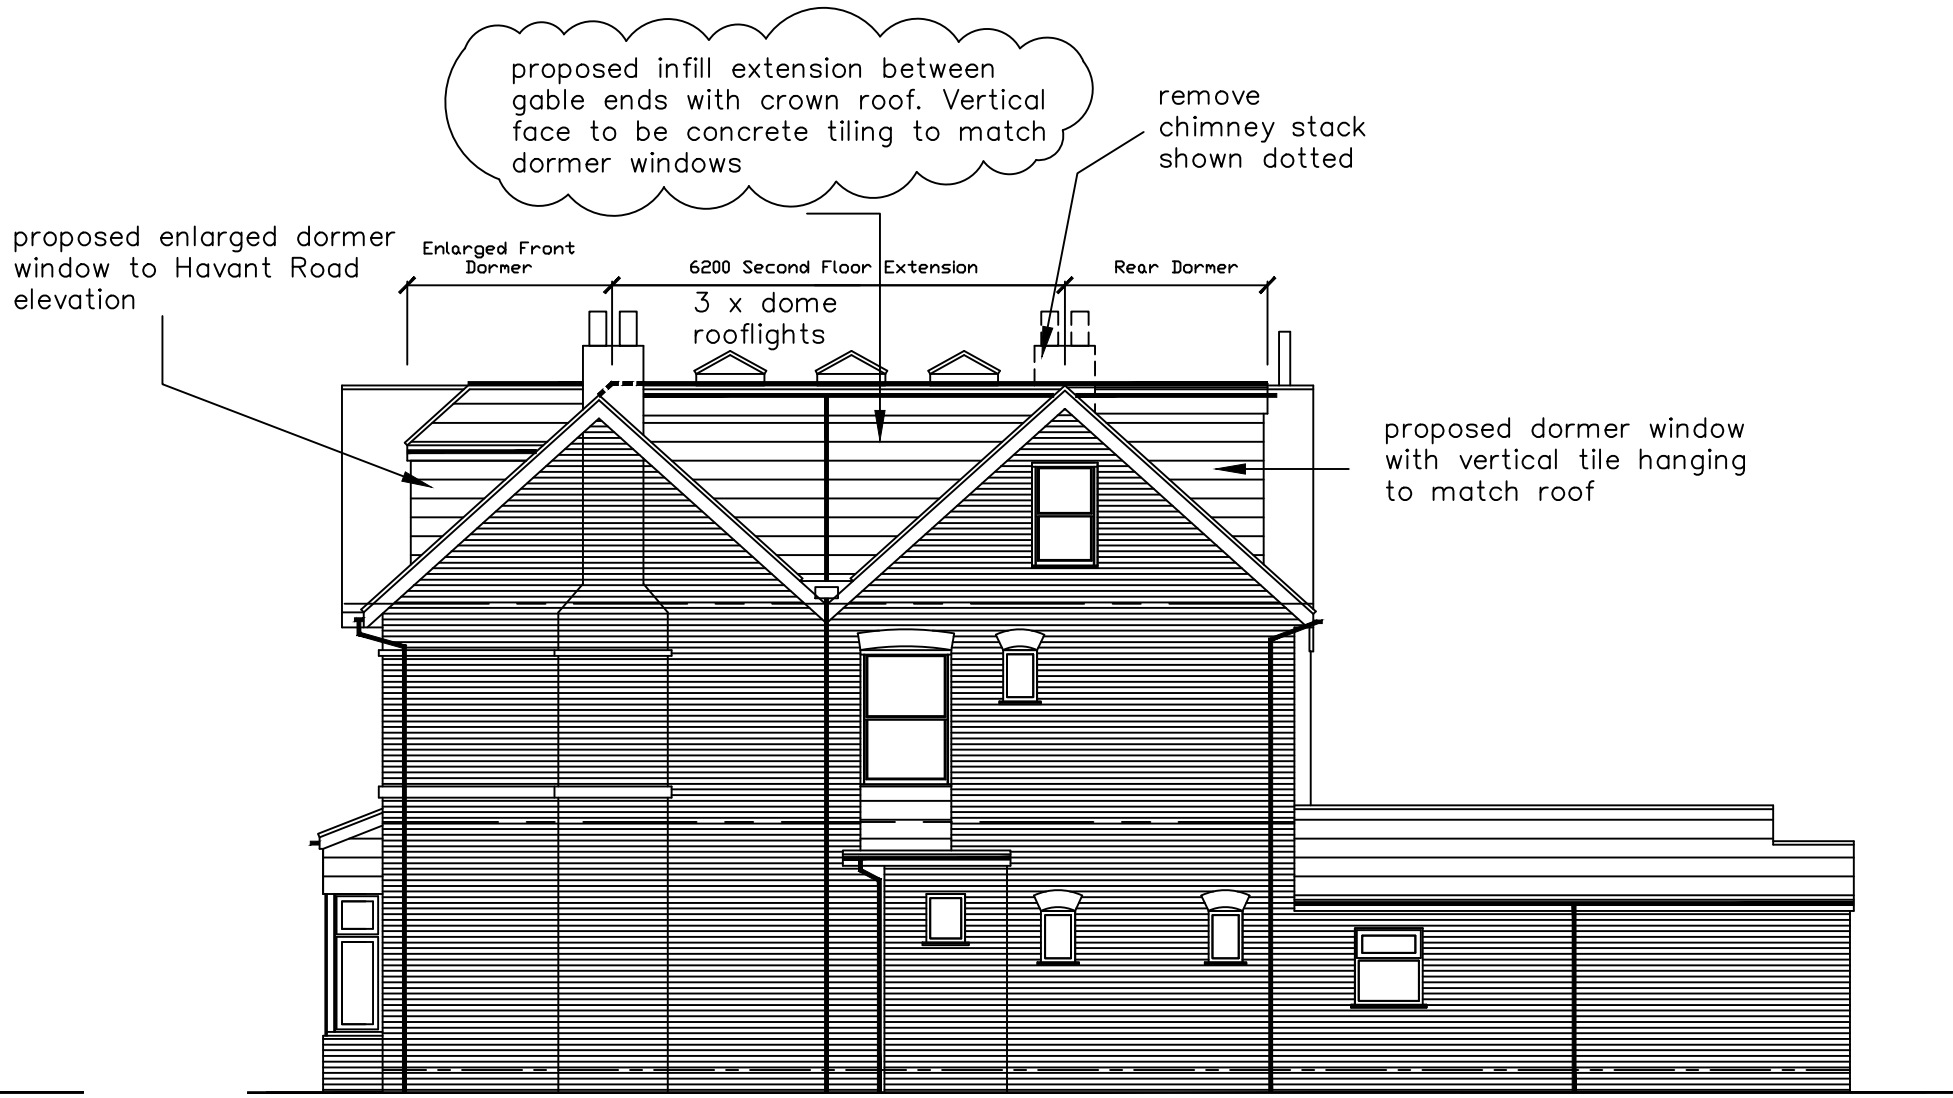

EAST ELEVATION

- KEY:
- Blockwork
 - External brickwork
 - Timber/metal framed stud walling
 - Mechanical extraction fan
 - Mains Powered interconnecting smoke detectors
 - SVP Soil & vent pipe
 - SS Stub stack
 - RWP Rain water pipe
 - Mains Powered interconnecting heat detector (with smoke)
 - 30 minute fire door no closer


PROPOSED FLOOR LAYOUT
SCALE 1:50

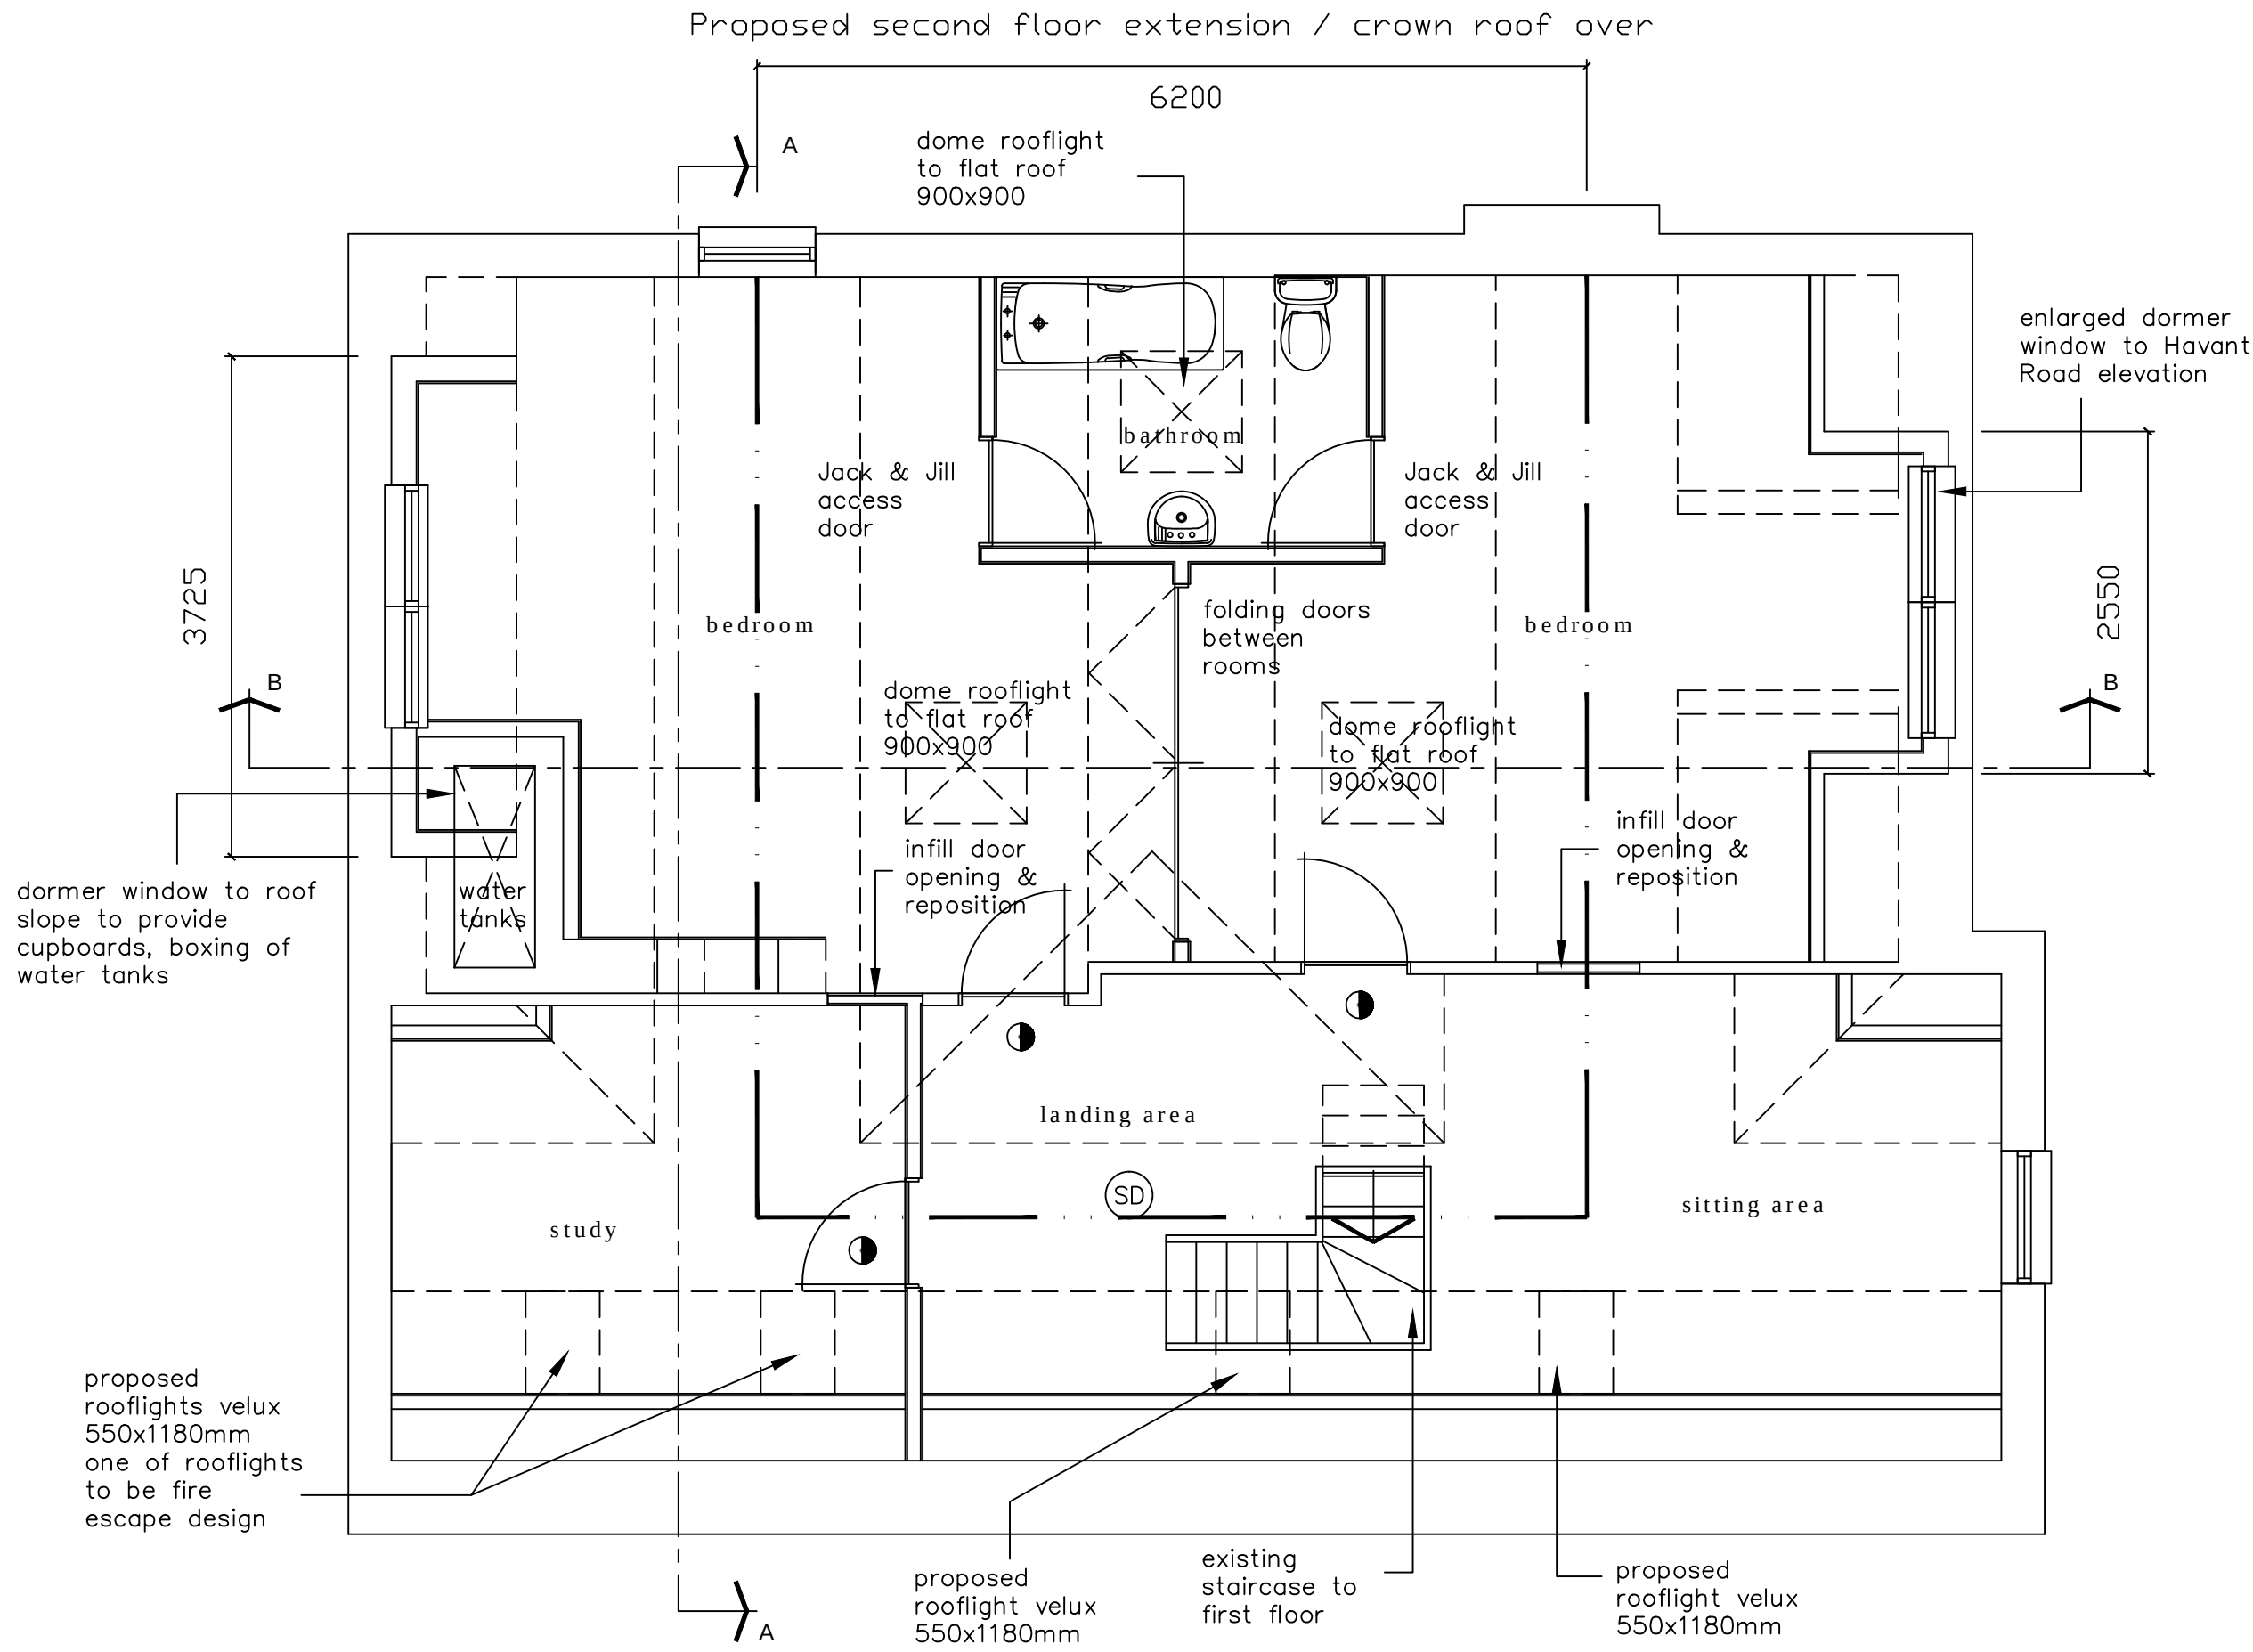


PROPOSED SECOND FLOOR
SCALE 1 : 50



SOUTH ELEVATION

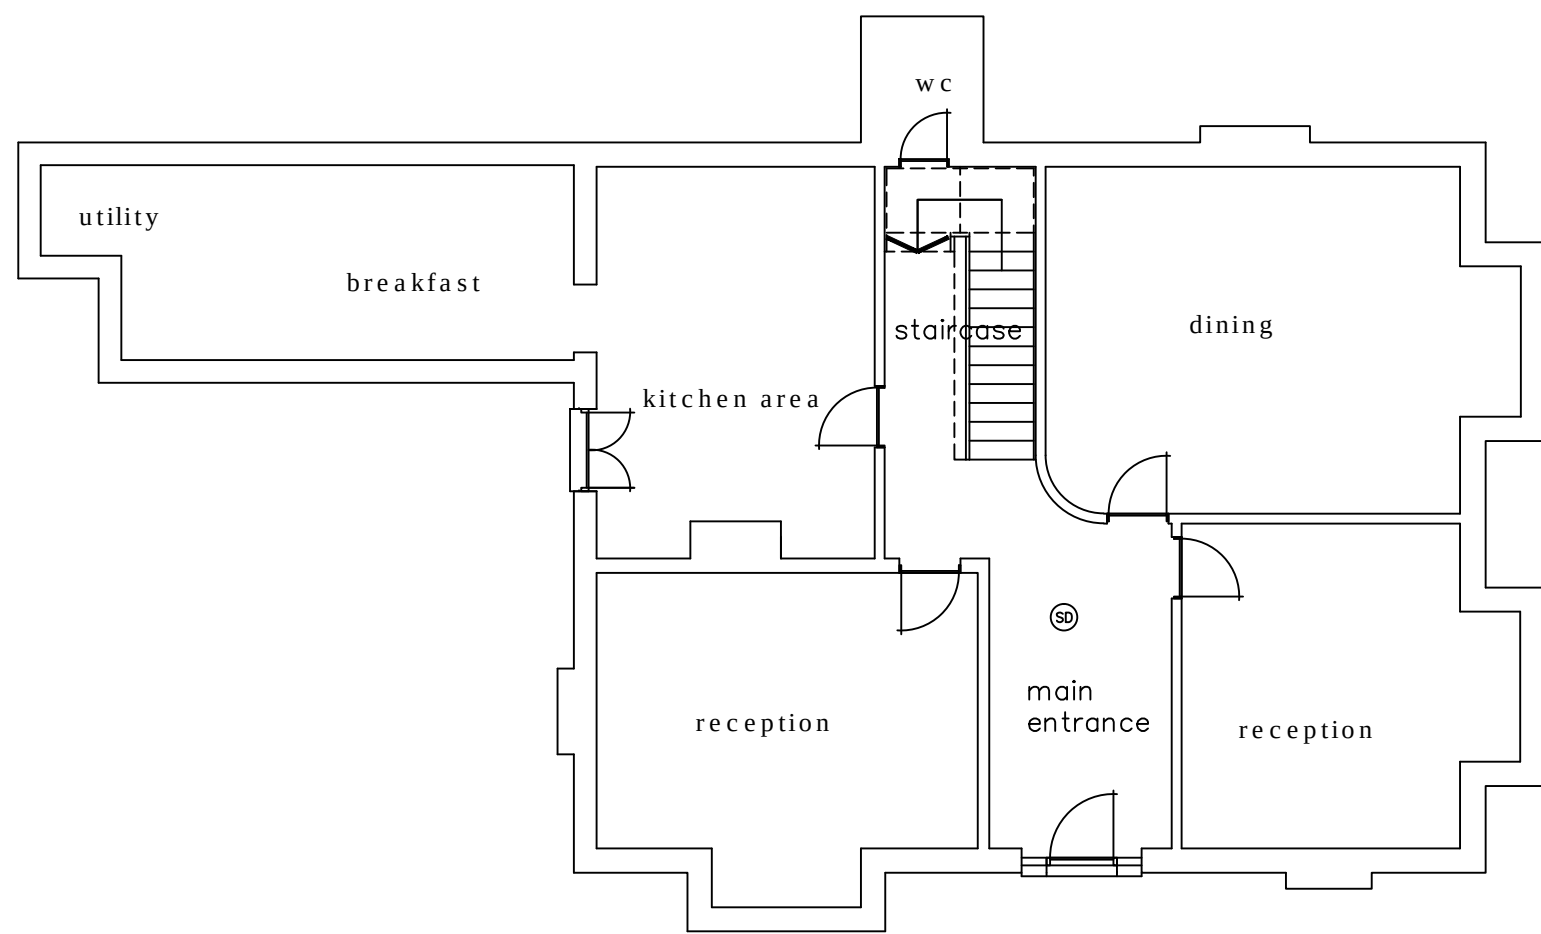


PROPOSED GROUND FLOOR
SCALE 1 : 100
As per existing layout

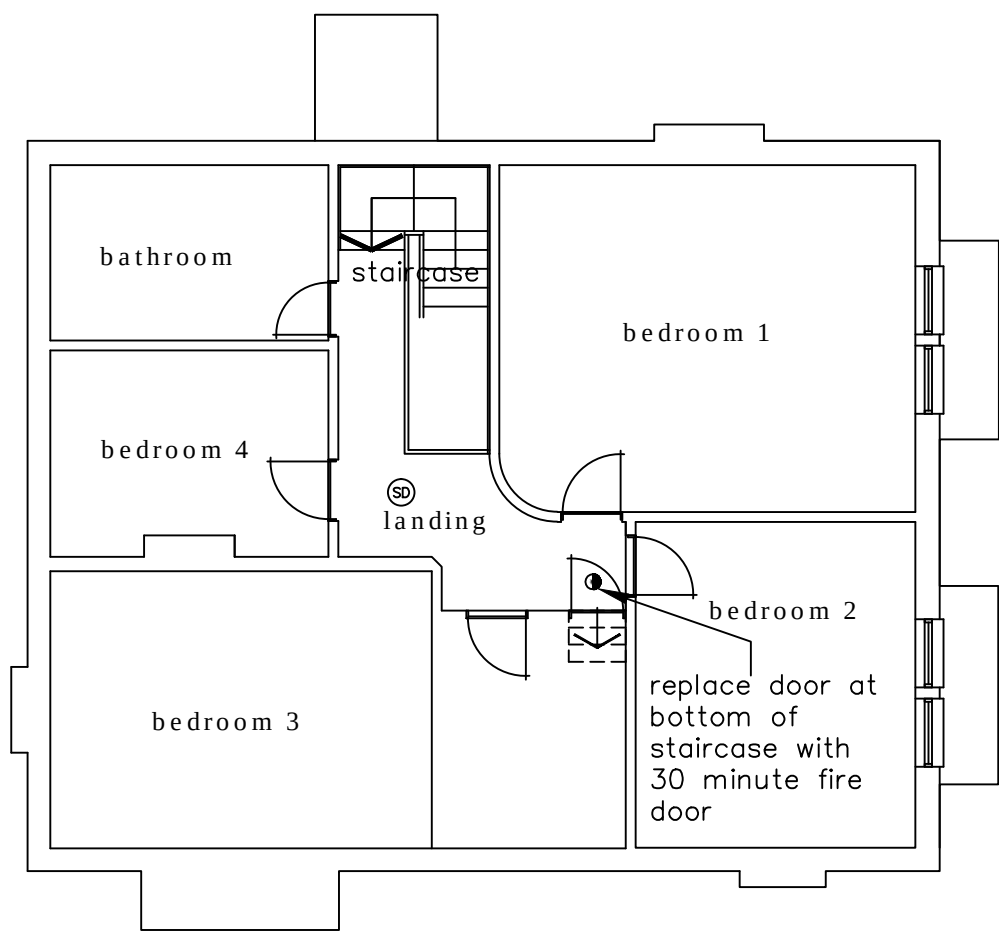

PROPOSED FIRST FLOOR
SCALE 1 : 100
As per existing layout

NOTES:
The design and construction of this project shall be in accordance with the current Building Regulations & NHBC Standards. These notes & drawings have been prepared solely for the purpose of Planning & Building Regulation approval.
Do not scale from this drawing unless for Planning purposes. All dimensions to be checked on-site and any alterations to be approved by the Architect and/or client prior to any work commencing.
Ordnance Survey Licence No: 100047591
This drawing to be copyright and to be read in conjunction with all other drawings

AMENDMENTS:
Rev A : Rooflights added & window to dormer window, skeling heights adjusted – 25/11/15
Rev B : Updated for planning application – 22/01/16
Rev C : Amended to suit client requirements – 27/01/16
Rev D : Vertical face of extension amended to concrete tiling in lieu of pvc-u – 14/03/16

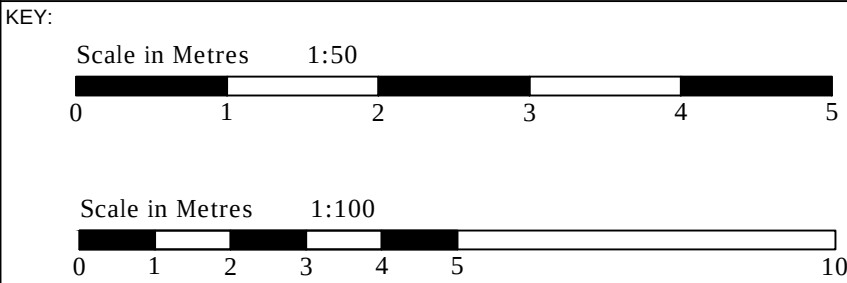

CLIENT NAME & ADDRESS
Mr & Mrs M Paterson
59 Havant Road
Emsworth
PO10 7JQ

PROJECT ADDRESS
59 Havant Road
Emsworth
PO10 7JQ

DRAWING DETAILS		
PLANNING DRAWING		
Proposed Floor Layouts & Elevations		
PROJECT No 836	DWG No 3	REV No D
SCALE 1:50 1:100 @ A1	DRAWN BWH	DATE 11/11/15

BH ARCHITECTURE Ltd
Heath Cottage
Newlands Lane
Purbrook
Waterdoville
Hants
PO7 5SQ
Tel: 023 9223 2322
Mob: 07747 771808
E-mail:bernard@bernardharding.com