




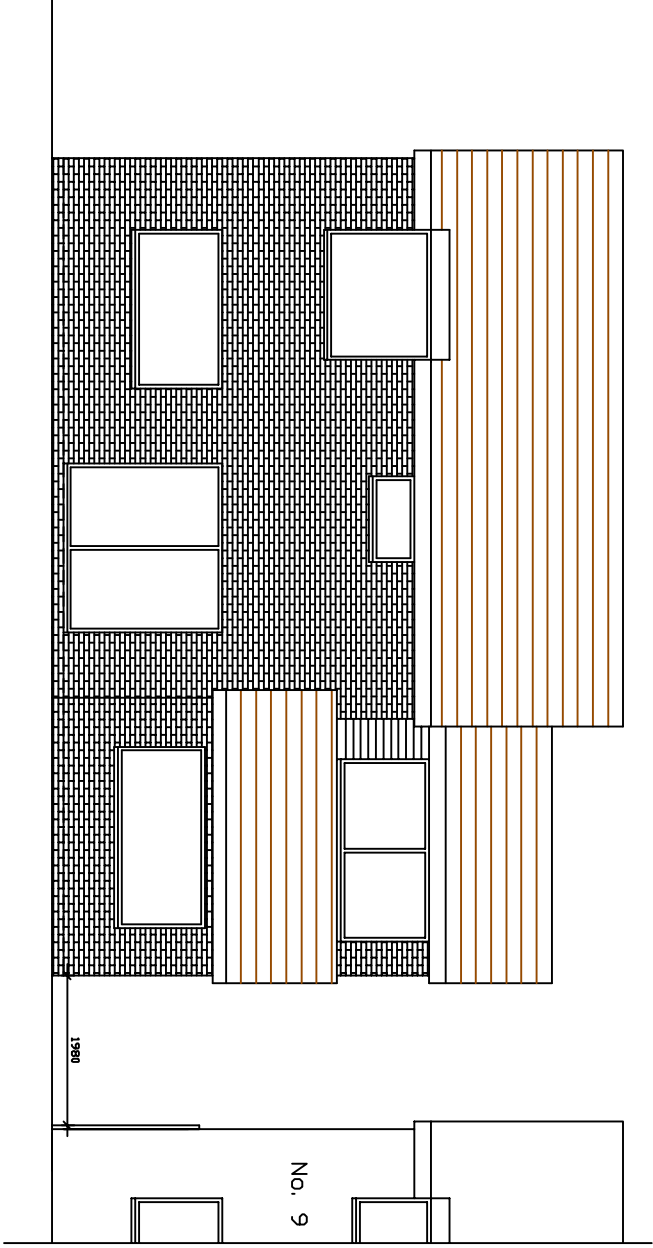


NORTH ELEVATION

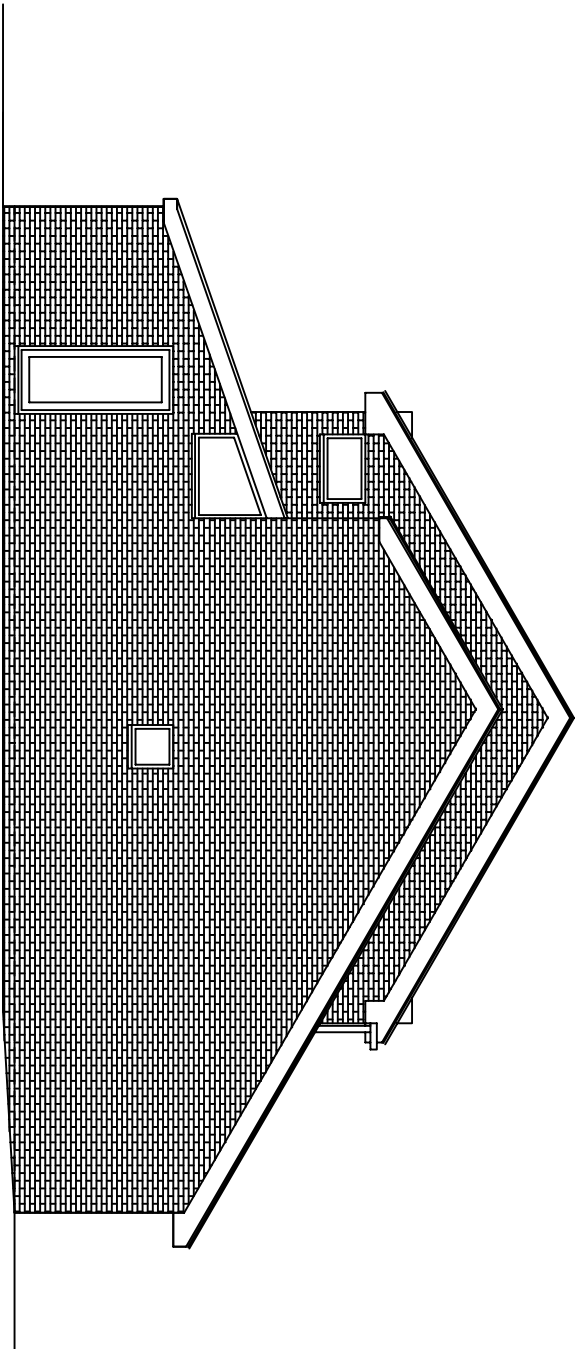

WEST ELEVATION

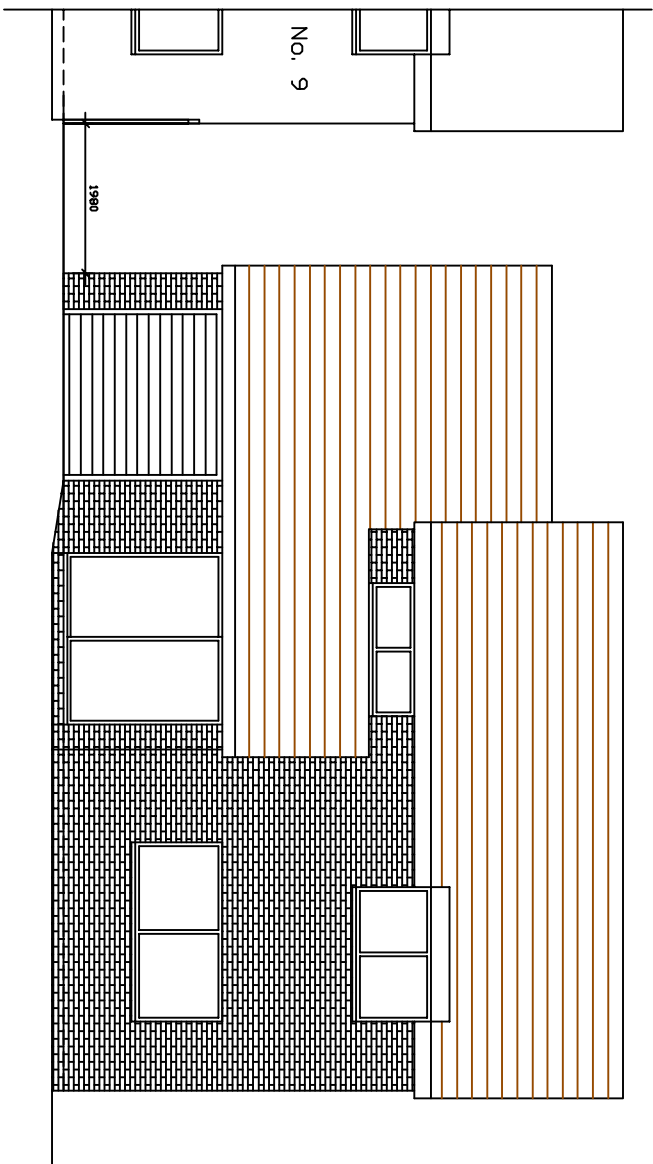

SOUTH ELEVATION

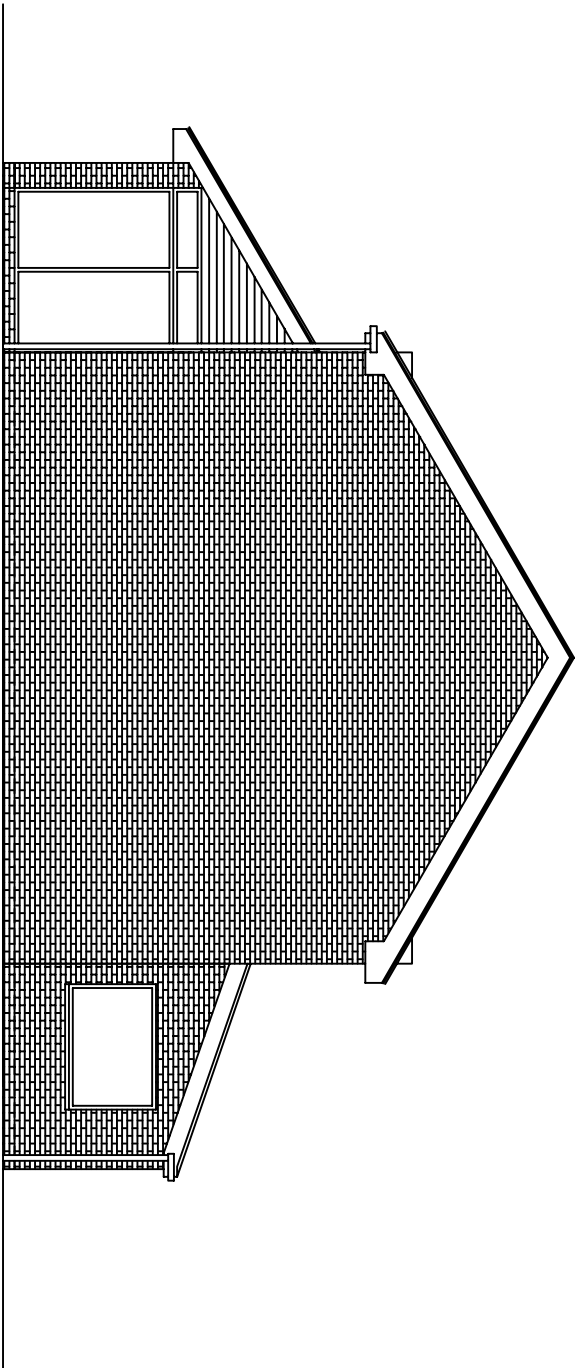


EAST ELEVATION



PHOTO FRONT ELEVATION




PHOTO REAR ELEVATION

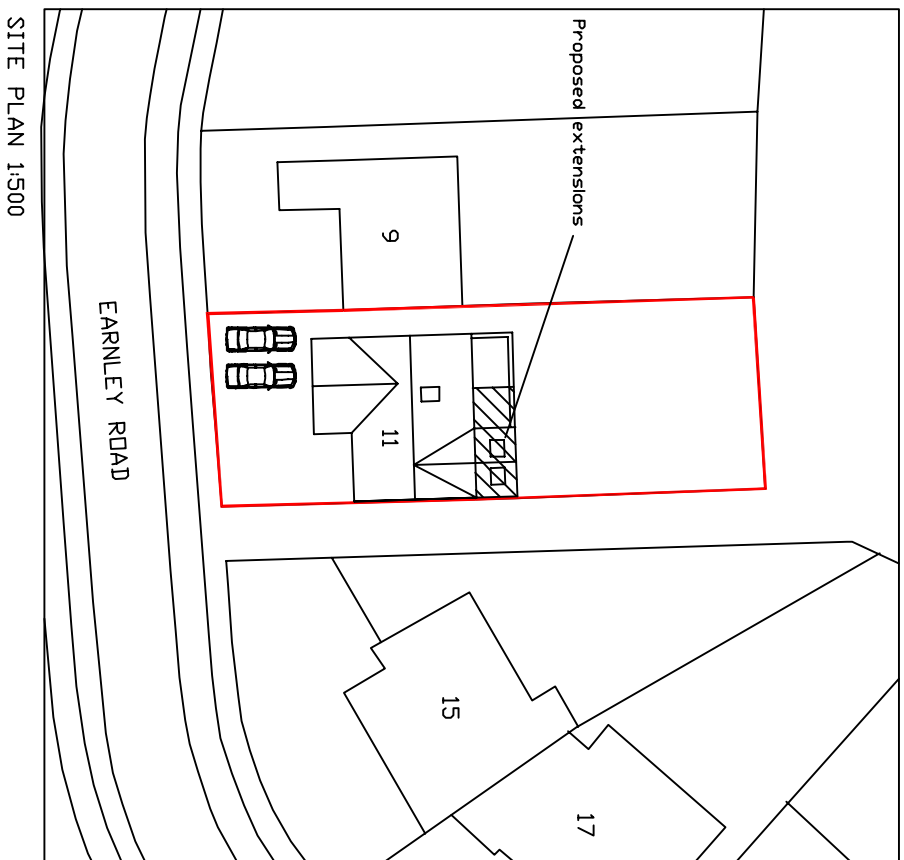


SITE PLAN 1:500




LOCATION PLAN 1:1250

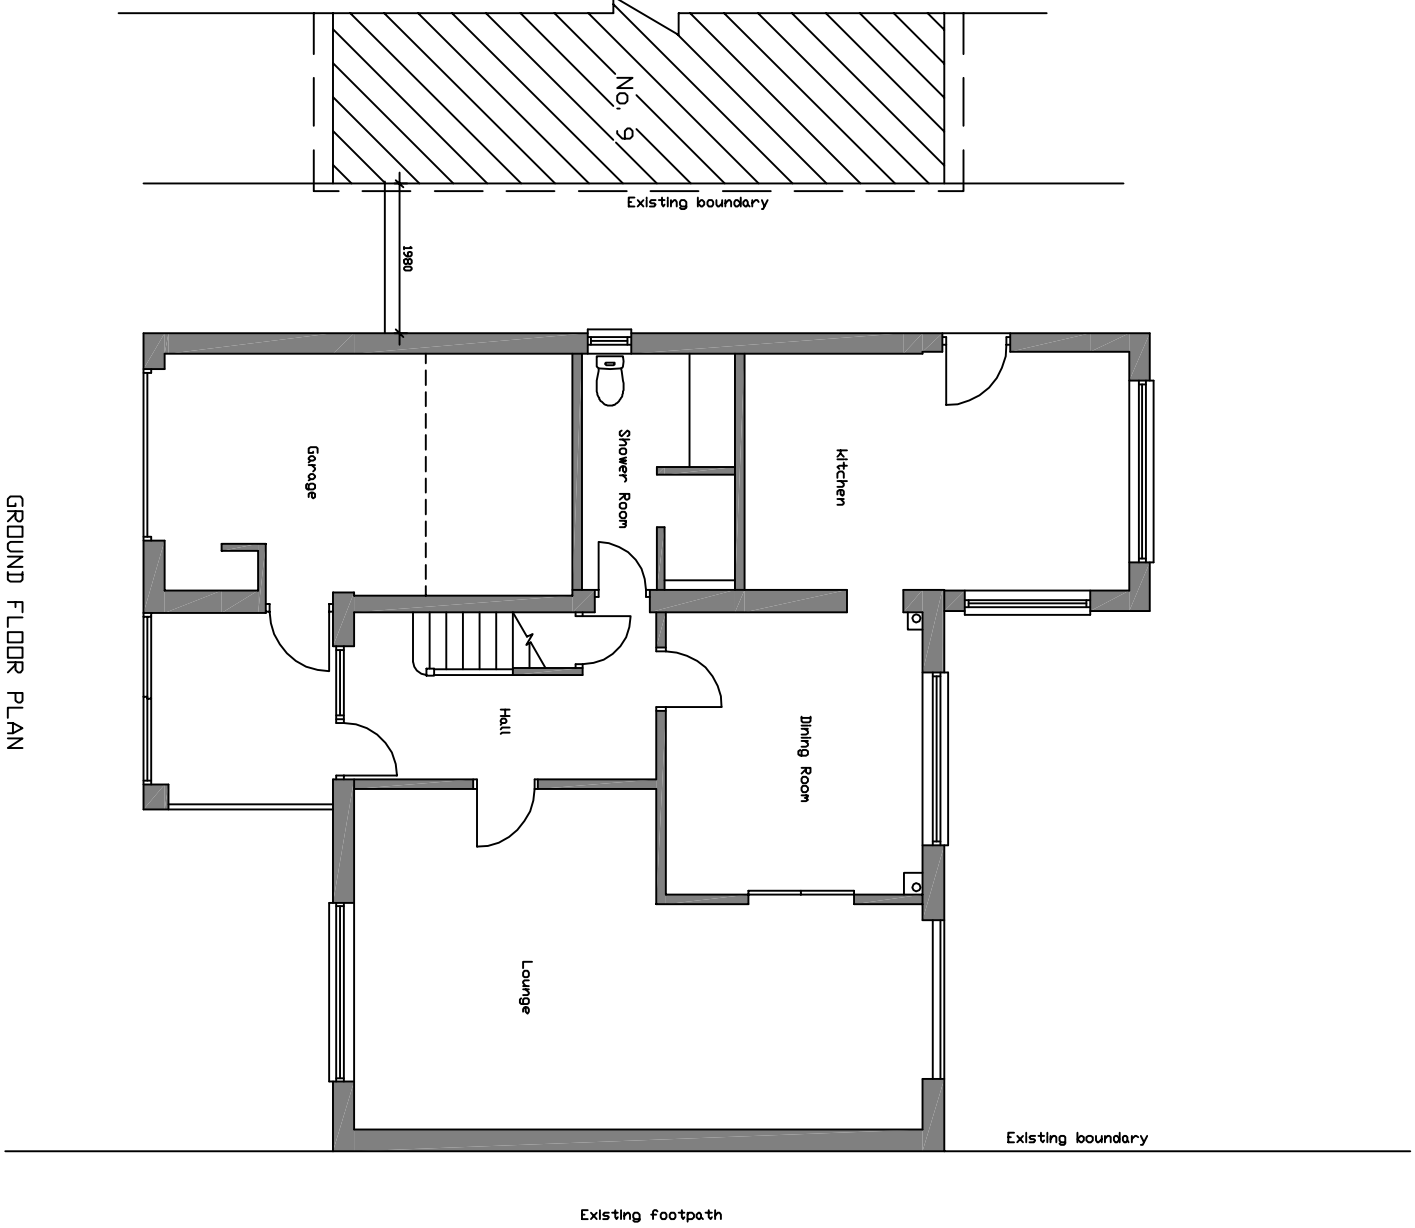


GROUND FLOOR PLAN

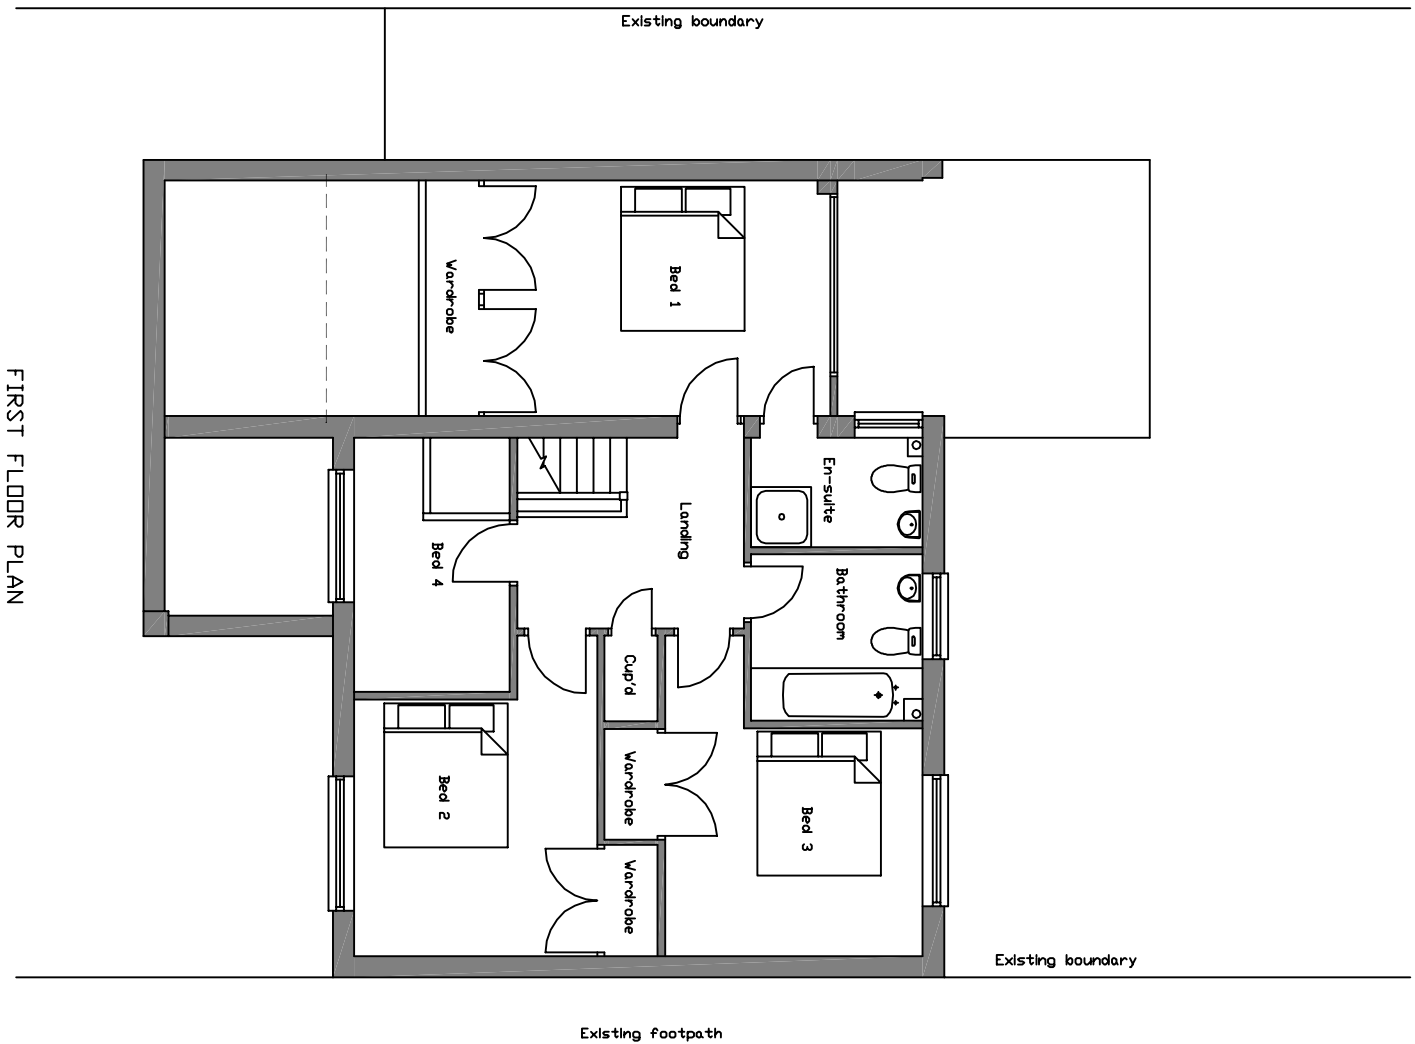

FIRST FLOOR PLAN

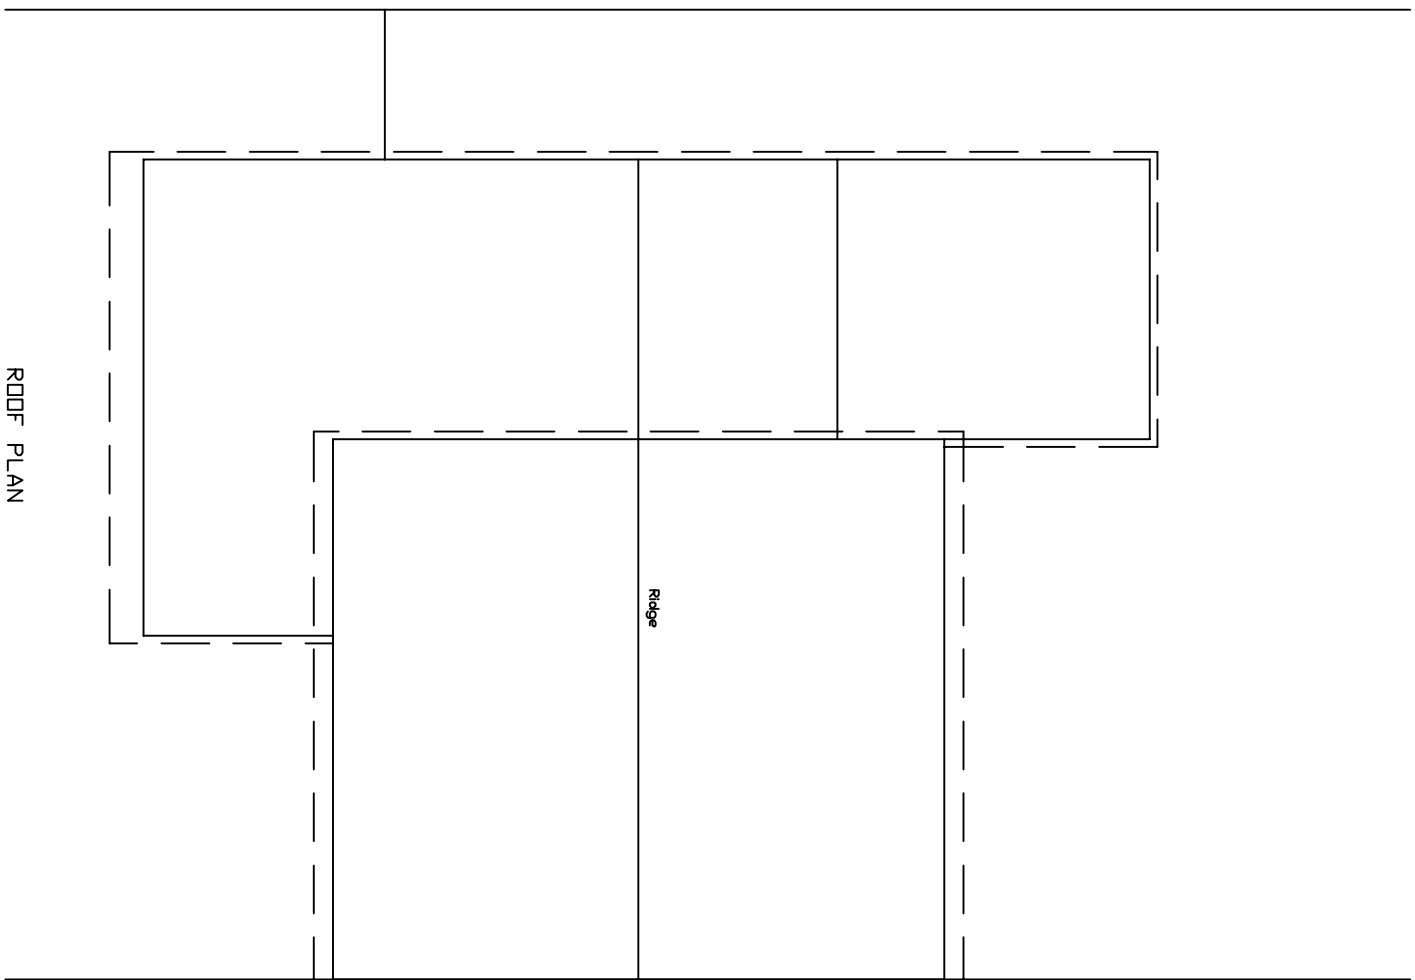

ROOF PLAN

 

Address: Proposed extension & Alterations to 11 Earnley Road Hayling Island PO11 9SU	
Drawing Title: Existing Plans & Elevations Drawing Number Planning/001	Scale: 1:100 @ A1
Date: Nov 2016	Rev: