


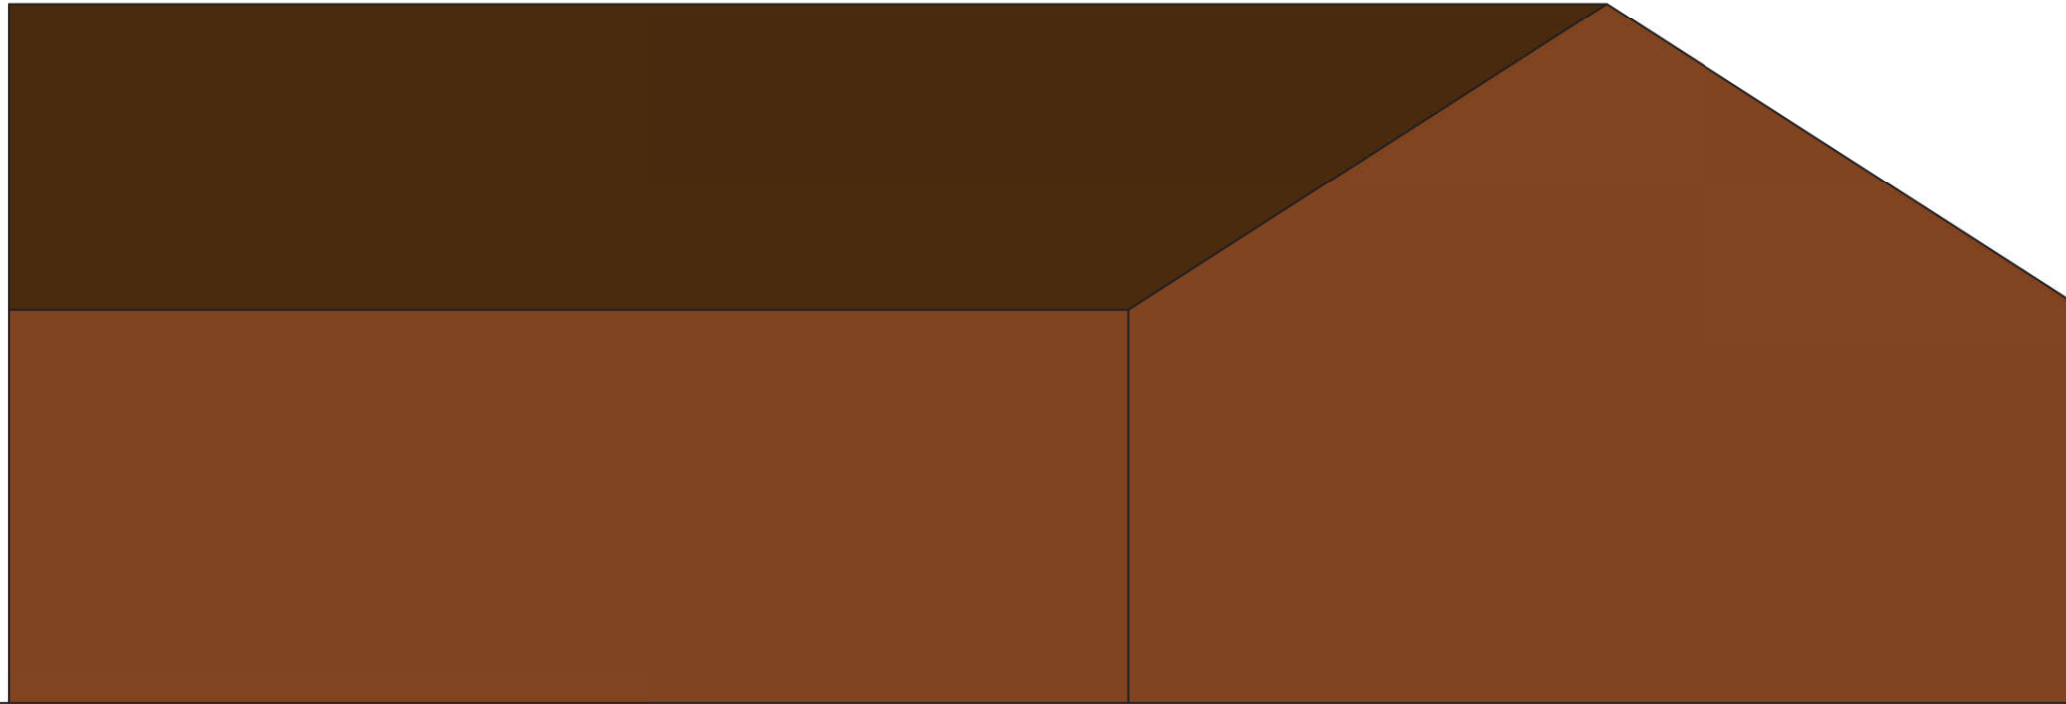

Side Elevation



Front Elevation

<u>Address</u> 1A Sutton Road Waterlooville
<u>Drawing Number</u> 003
<u>Drawing</u> Proposed Elevations
<u>Scale</u> 1:50 @ A3

	PLANNING & ARCHITECTURE	
19 Well Copse Close, Horndean, Waterlooville, Hampshire, PO80HB		
02392593488		
WWW.SDAPLANNING.CO.UK		