

NOTES

GENERAL NOTES:
1. THIS DRAWING IS TO BE READ IN CONJUNCTION WITH THE OTHER RELEVANT DRAWINGS IN THIS SET.
2. ALL FINISHES ARE TO CONFORM TO THE CURRENT BUILDING REGULATIONS.
3. REFER TO A SEPARATE DOCUMENT FOR THE DESIGNER'S RISK ASSESSMENT.
4. THE DRAWING IS THE PROPERTY OF PLIC ARCHITECTS AND IS NOT TO BE REPRODUCED OR COPIED IN ANY FORM OR BY ANY MEANS WITHOUT THE WRITTEN PERMISSION OF PLIC ARCHITECTS.
SCHEDULE OF ACCOMMODATION

APARTMENT	BEDS	MP	FT ²	LEVEL
1	1	50.0	538	G
2	1	50.0	538	1
3	1	50.0	538	1
4	1	51.0	549	1
5	2	70.0	753	1
6	2	76.0	818	1
7	1	60.0	645	1
8	1	53.0	570	1
9	1	52.0	560	1
10	1	50.0	538	1
11	2	70.0	753	1
12	2	76.0	818	1
13	2	74.0	796	1
14	1	60.0	645	1
15	1	50.0	538	2
16	1	50.0	538	2
17	2	70.0	753	2.5
18	1	53.0	570	2
19	1	52.0	560	2
20	2	74.0	796	2
21	1	52.0	569	2
22	2	66.0	710	3
23	1	50.0	538	3
24	1	41.0	441	3
25	1	42.0	452	3
26	2	65.0	699	3
27	2	62.0	667	3
28	1	50.0	538	3
29	1	51.0	549	3
30	2	62.0	667	3

KEY

Hatch indicates areas of New Construction.

1:200 scale

0 5m 10m

P7	Nov 2016	Minor amendments - doors to Scooter store & landscaping to Apt 1	KW	
P6	Oct 2016	Car Park Reconfiguration	ED	
P5	Aug 2016	Layout Reconfiguration	ED	
P4	Jul 2016	Layout Reconfiguration of Ground floor Cycle Store, Unit 25 and Unit 28	ED	
P3	Nov 2016	Layout Reconfiguration	ED	
Revision	Date	Description	Drawn	Checked

PLC ARCHITECTS

Lansdowne House
25-26 Hampshire Terrace
Portsmouth PO1 20F
Hampshire England

Tel: (023) 92 755 333
E-Mail: admin@plcarchitects.com
Web: www.plcarchitects.com

Client: WD KING GROUP

Project: Clock House/ 81c London Road
WaterlooVile

Drawing Title: Proposed Floor Layouts

Drawing No: LMM

Date: 14 - 2043 - 101


Checked By: P7

Approved By: 1:200 @ A1


PLC ARCHITECTS © COPYRIGHT RESERVED 2013
NOT TO BE SCALED DIMENSIONS TO BE CHECKED ON SITE
SCALING ONLY FOR LOCAL AUTHORITY PURPOSES




Proposed Ground Floor Plan

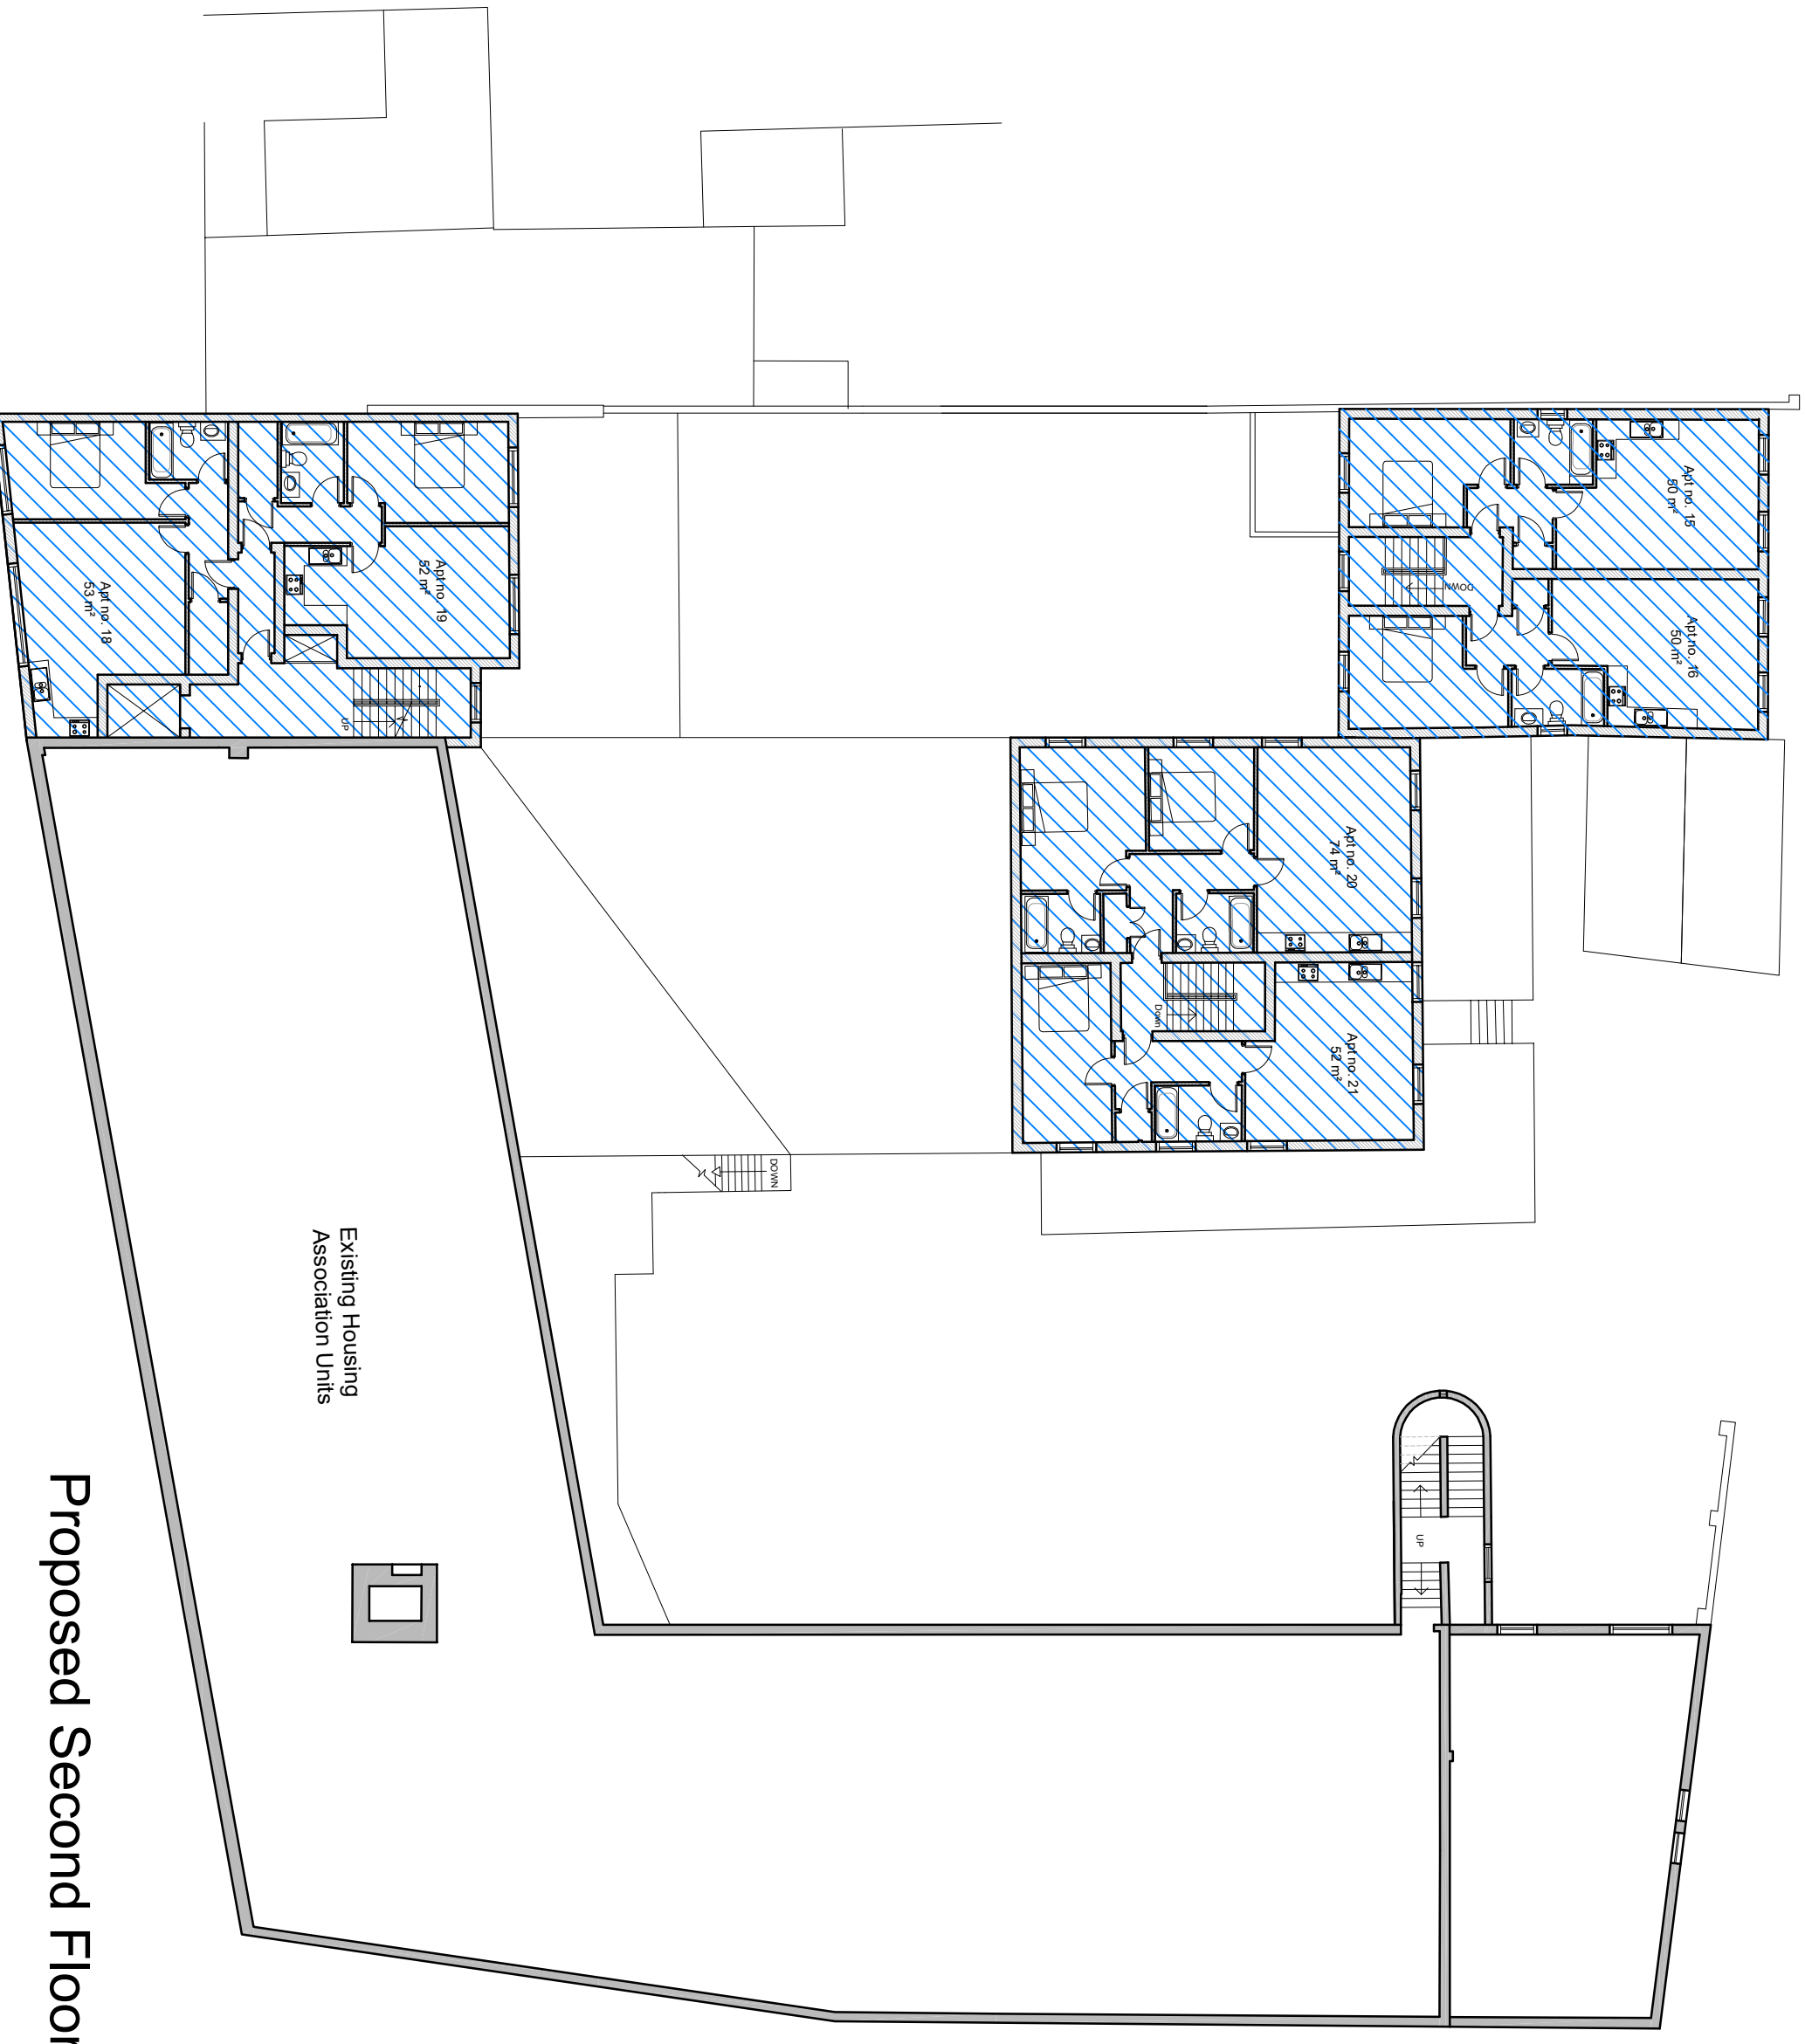

Proposed Second Floor Plan

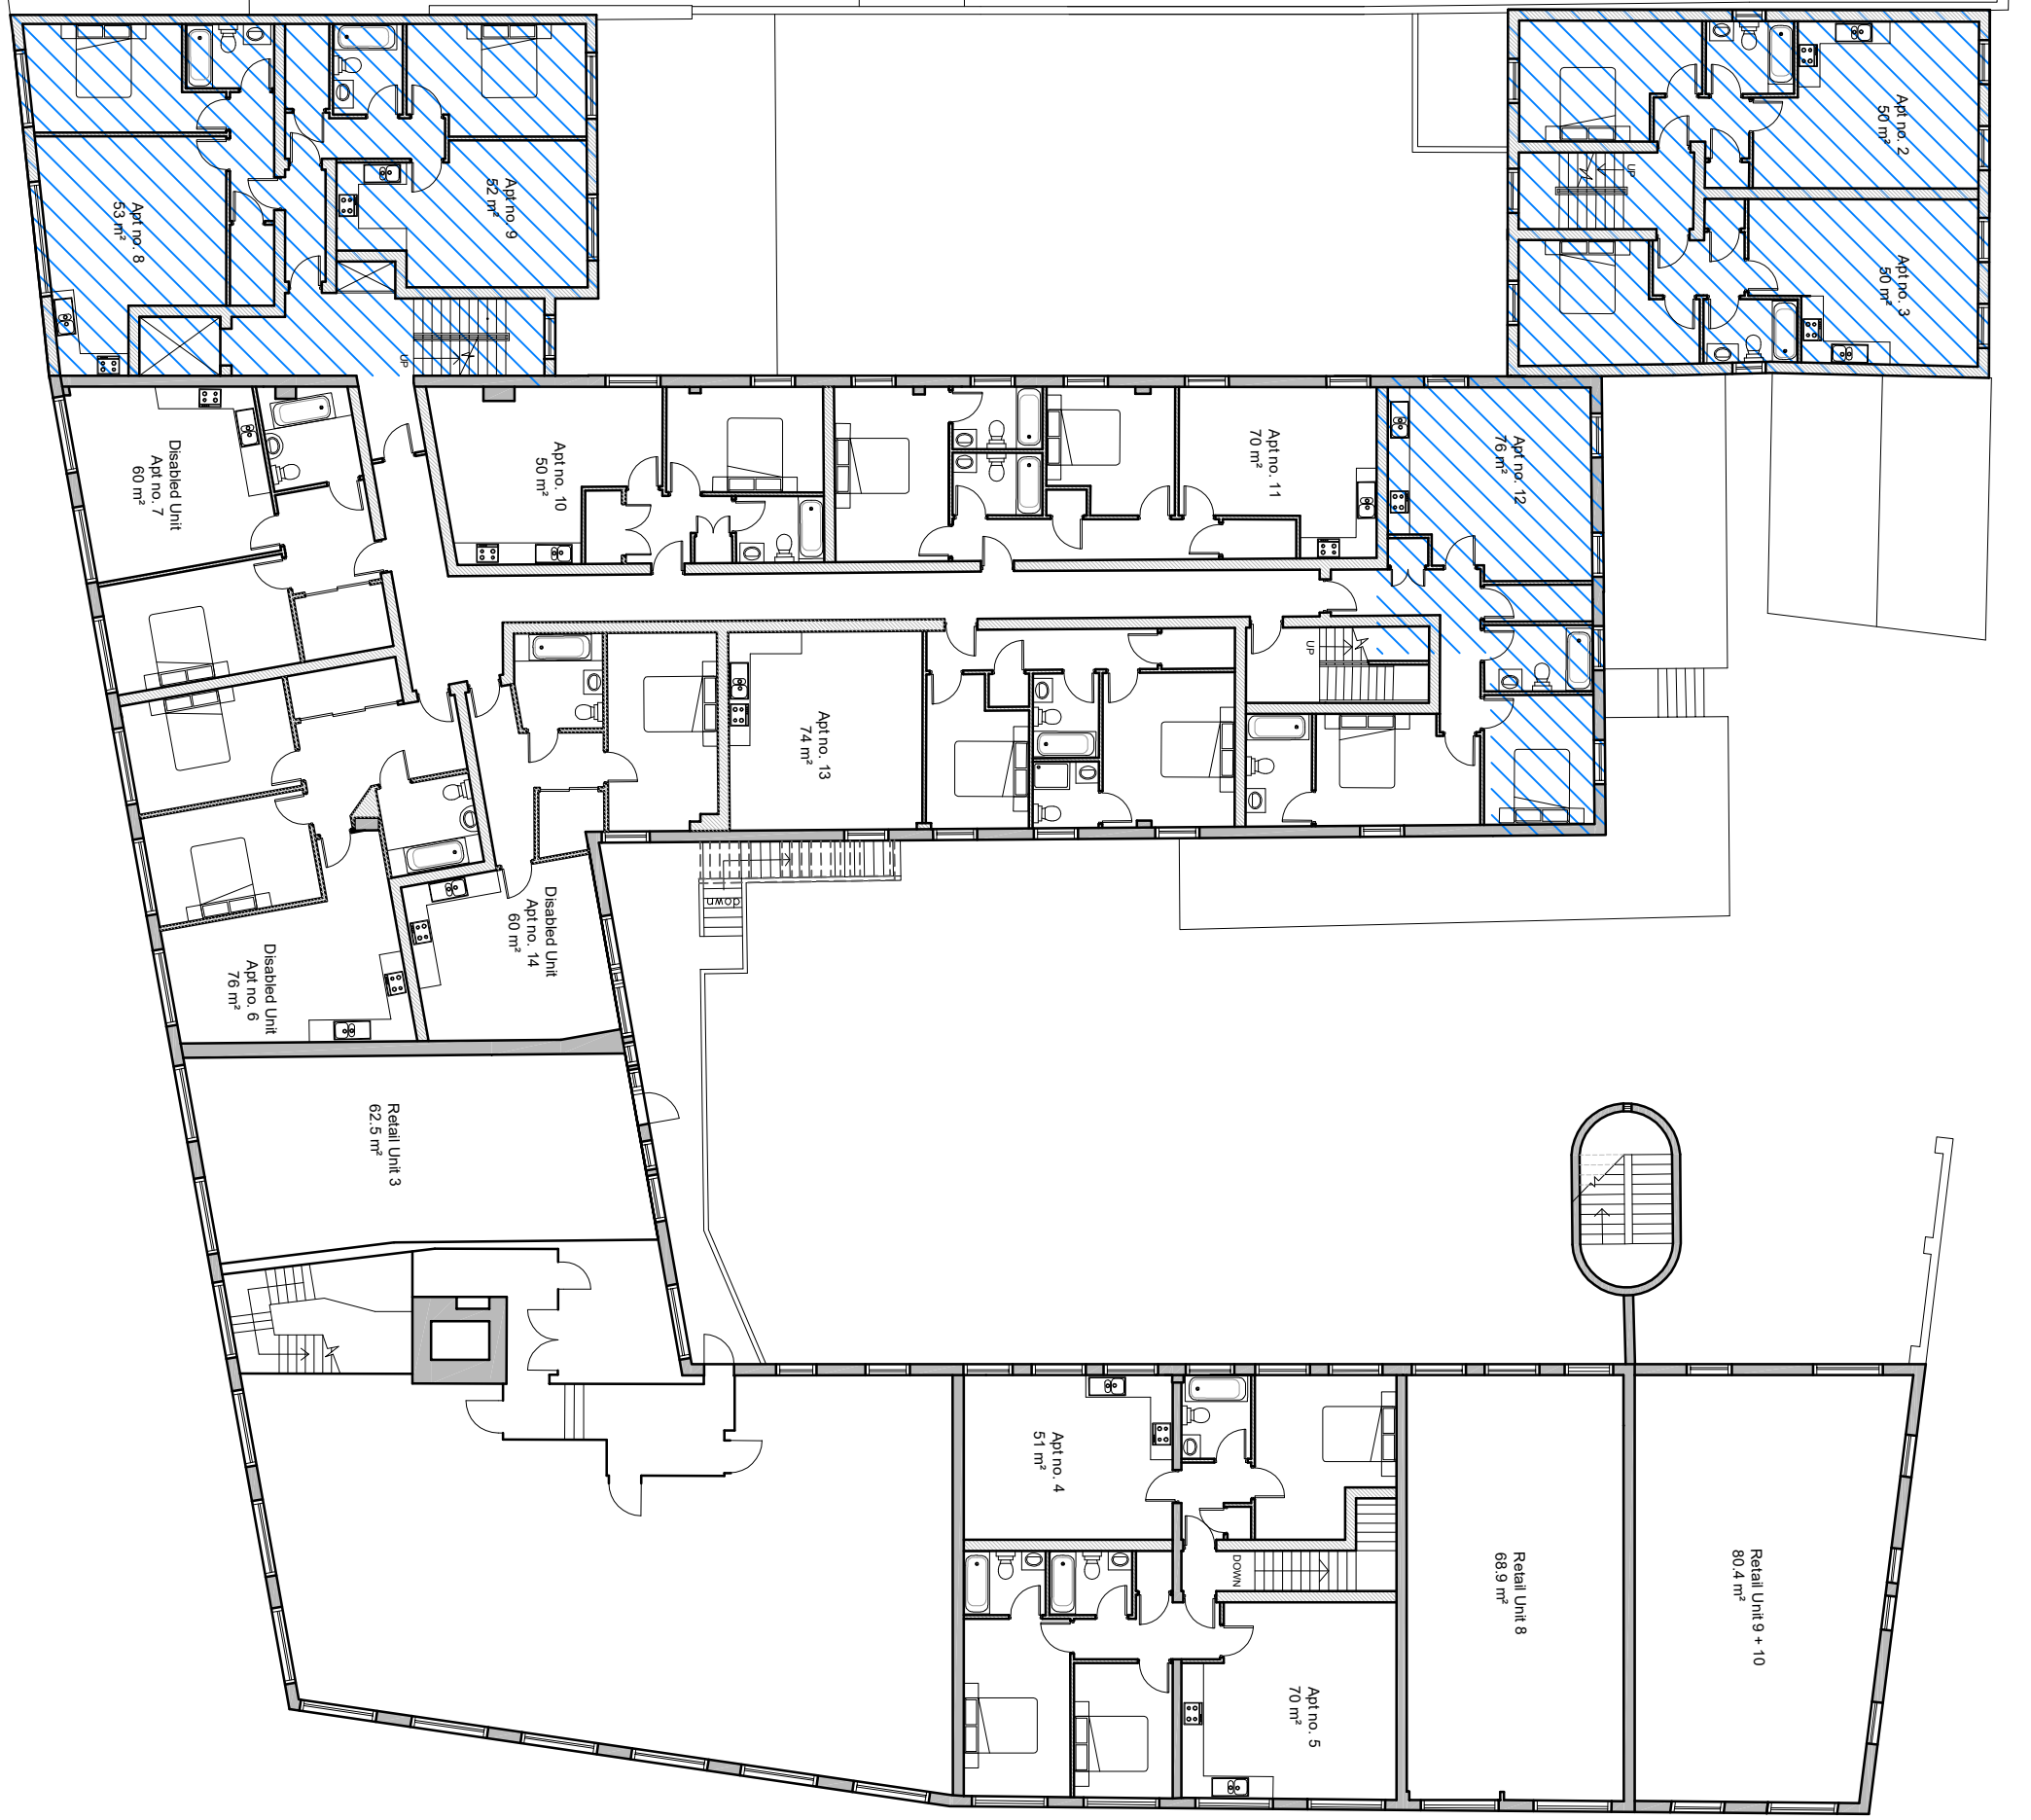

Proposed First Floor Plan

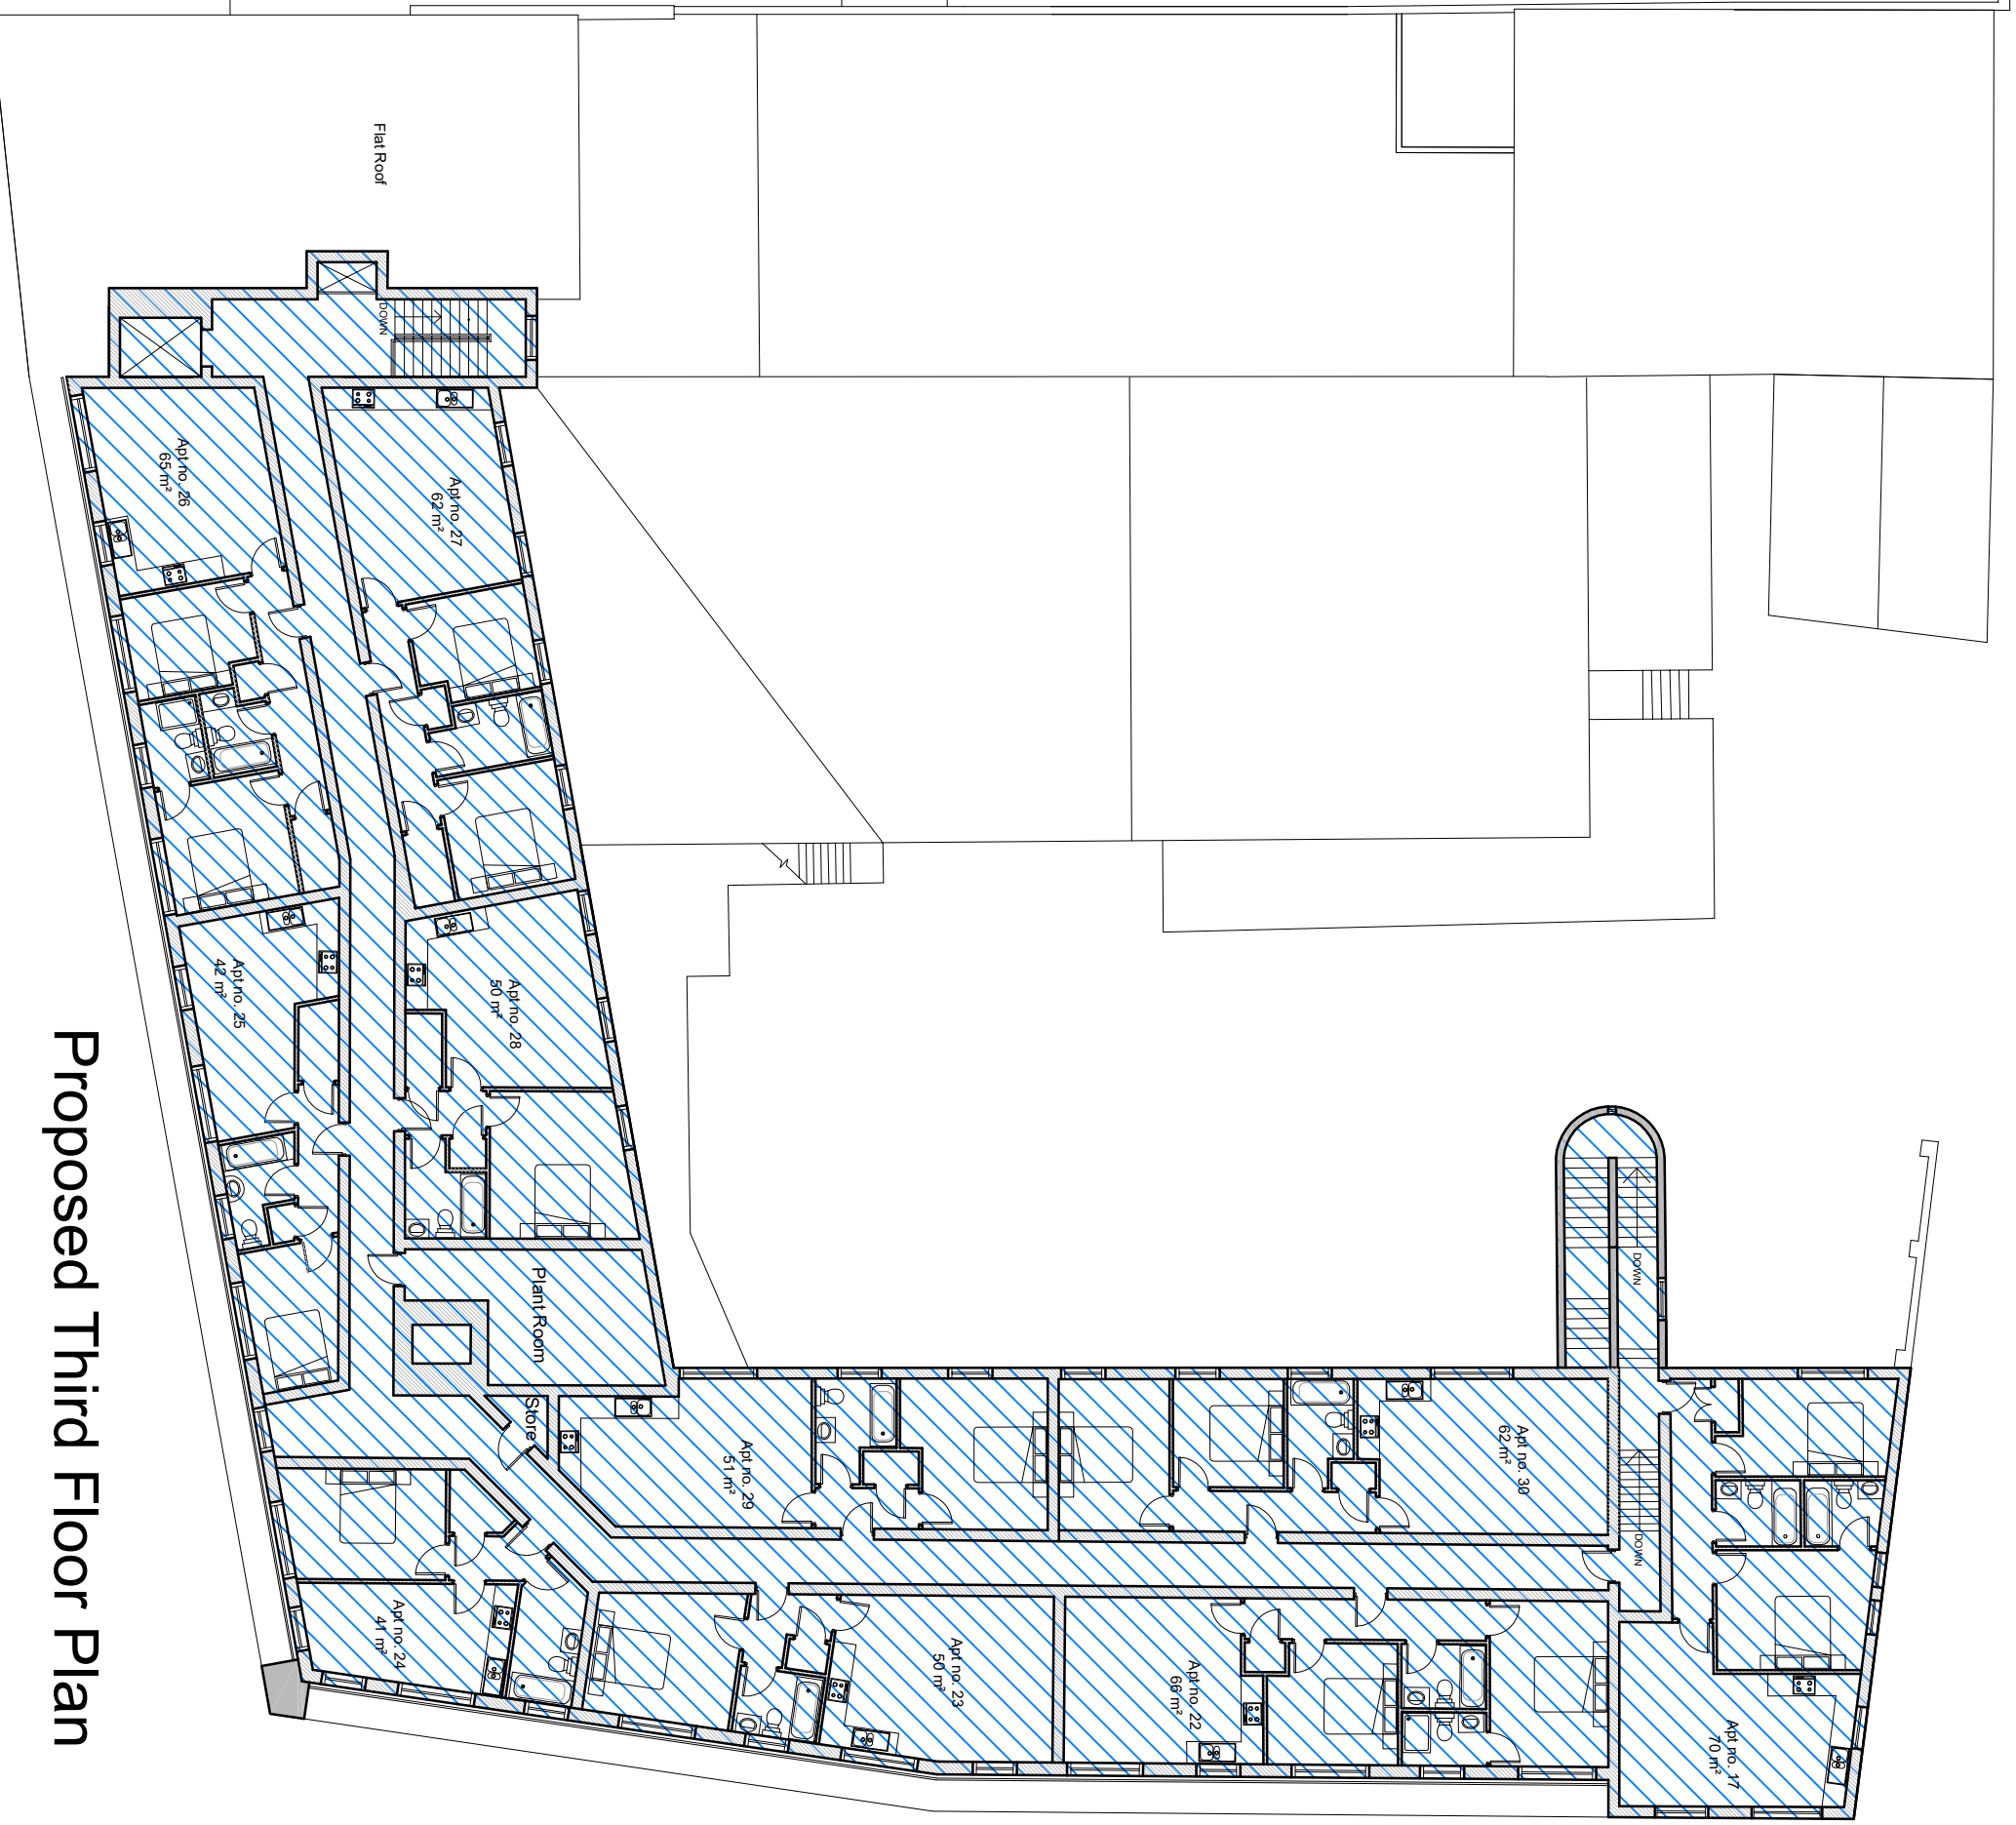

Proposed Third Floor Plan