



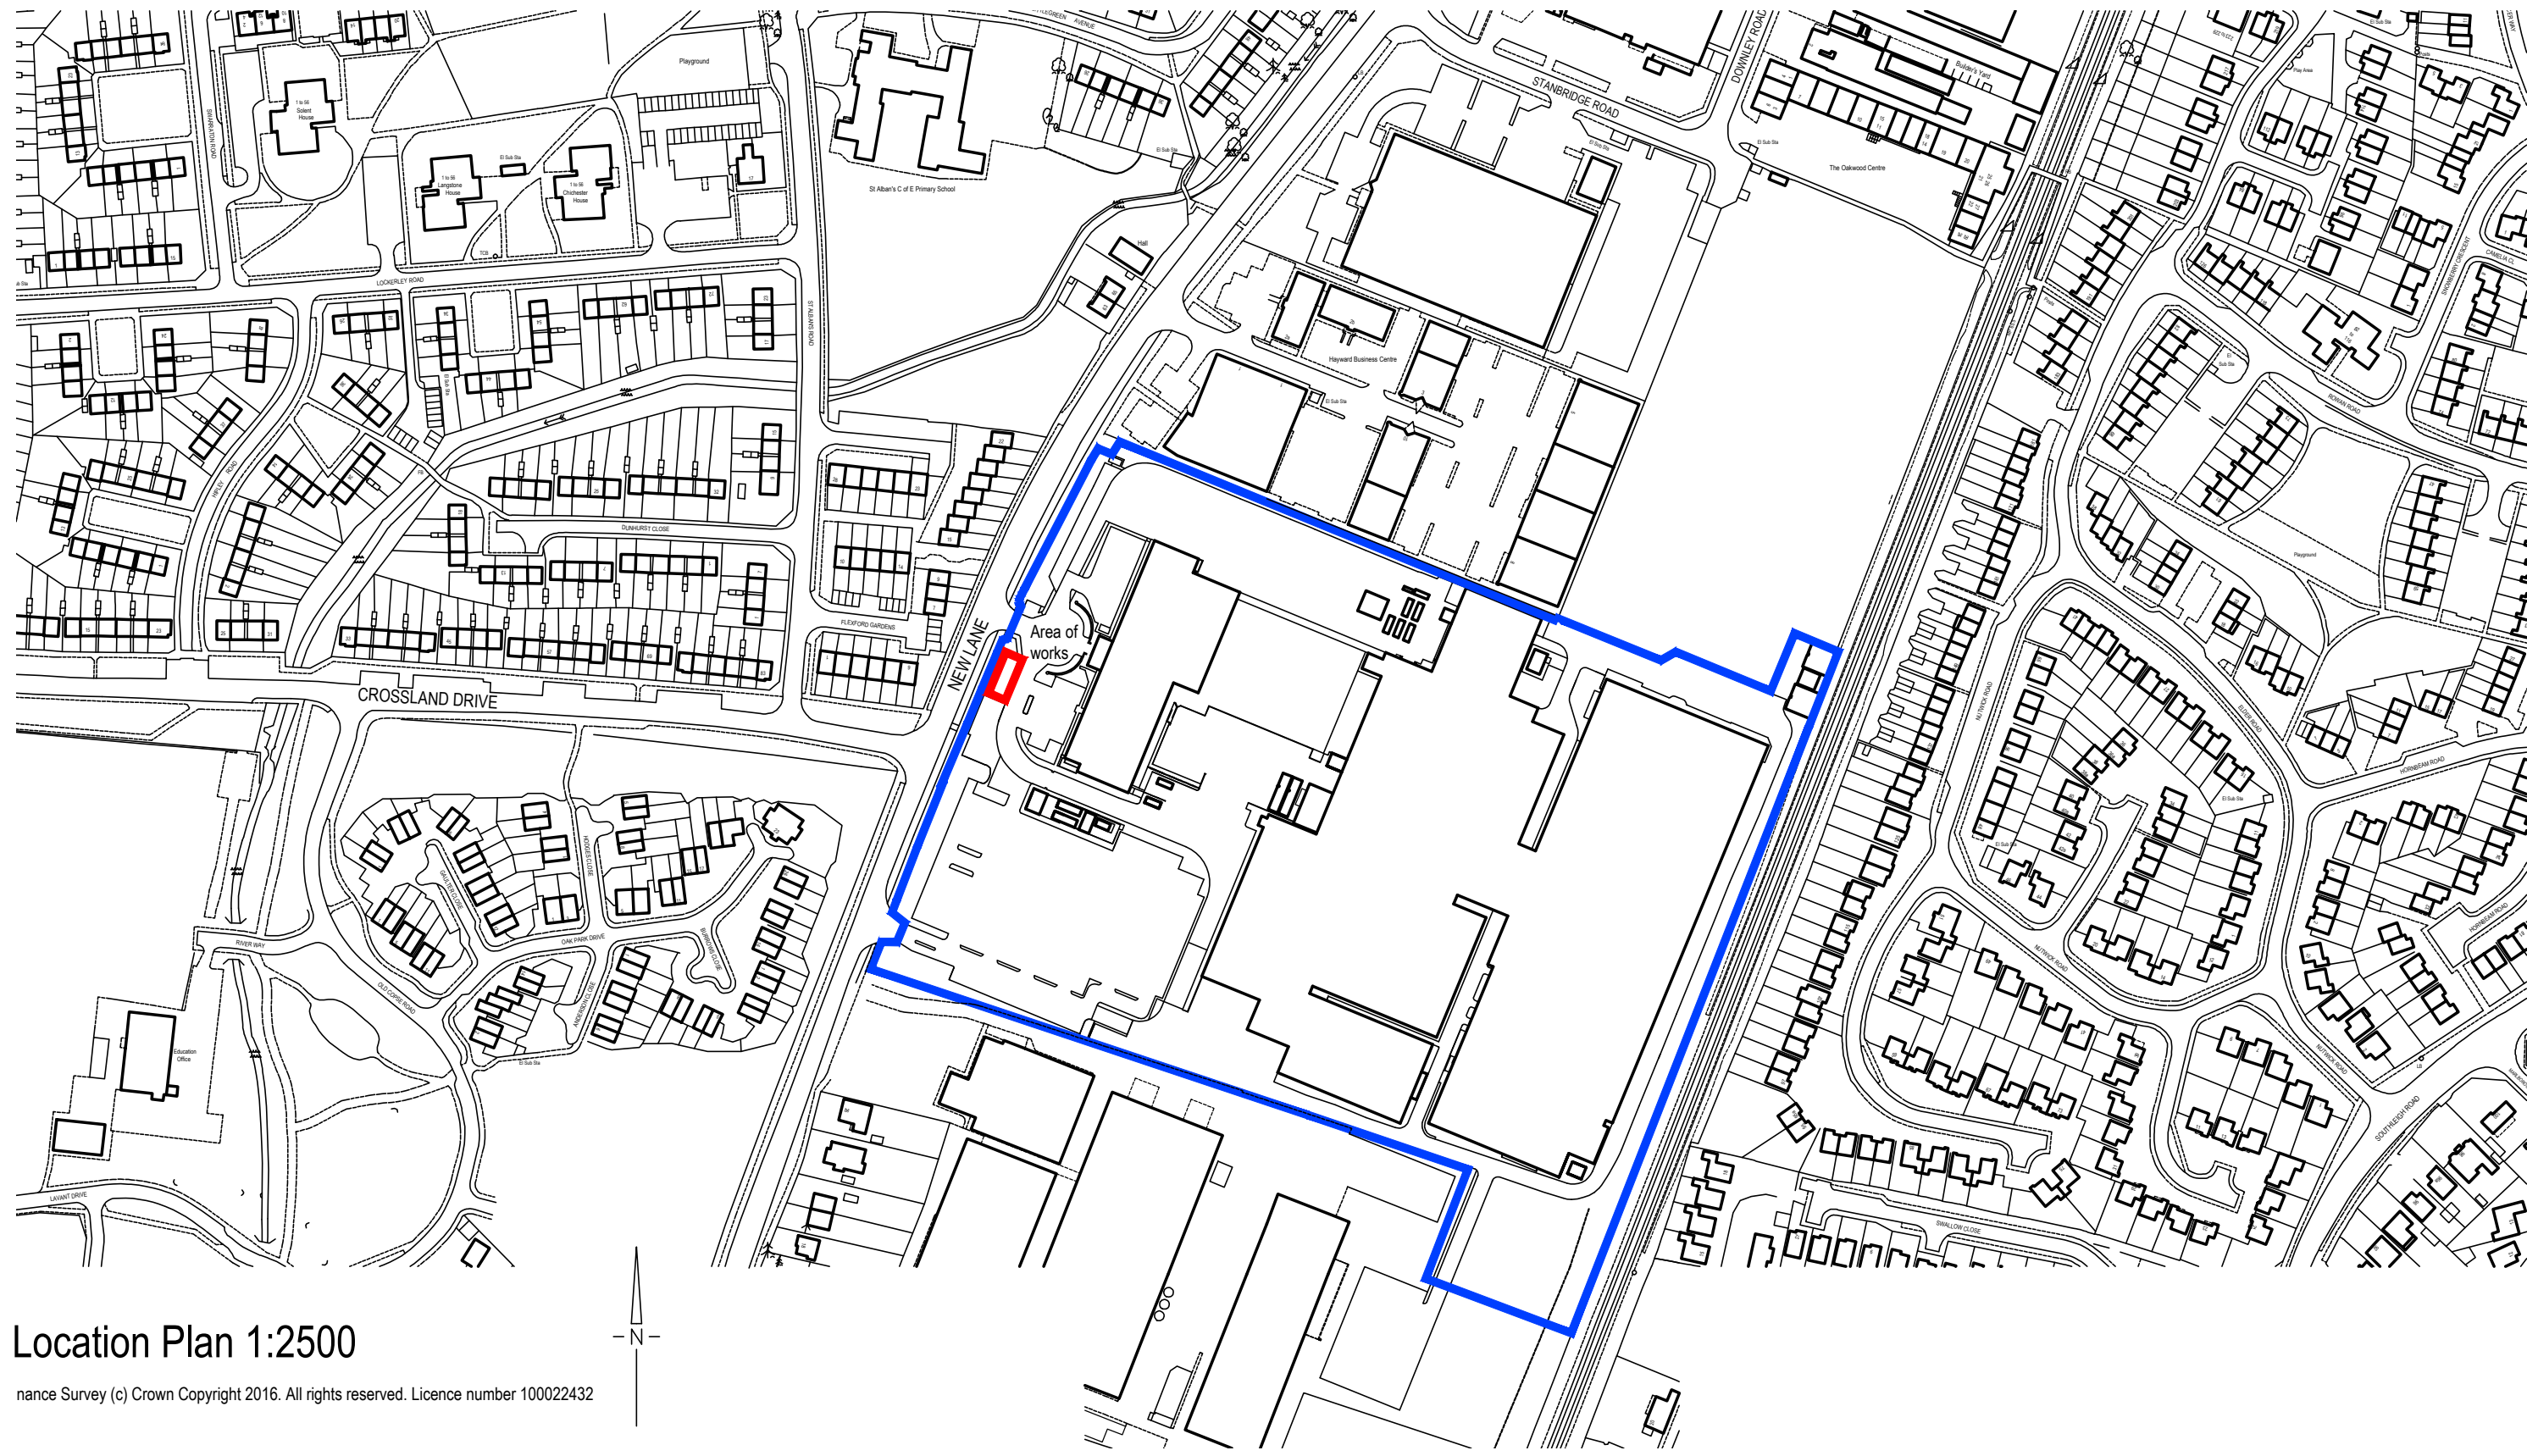

Location Plan 1:2500
nance Survey (c) Crown Copyright 2016. All rights reserved. Licence number 100022432




Photos of Existing Holm Oak Tree showing overhang

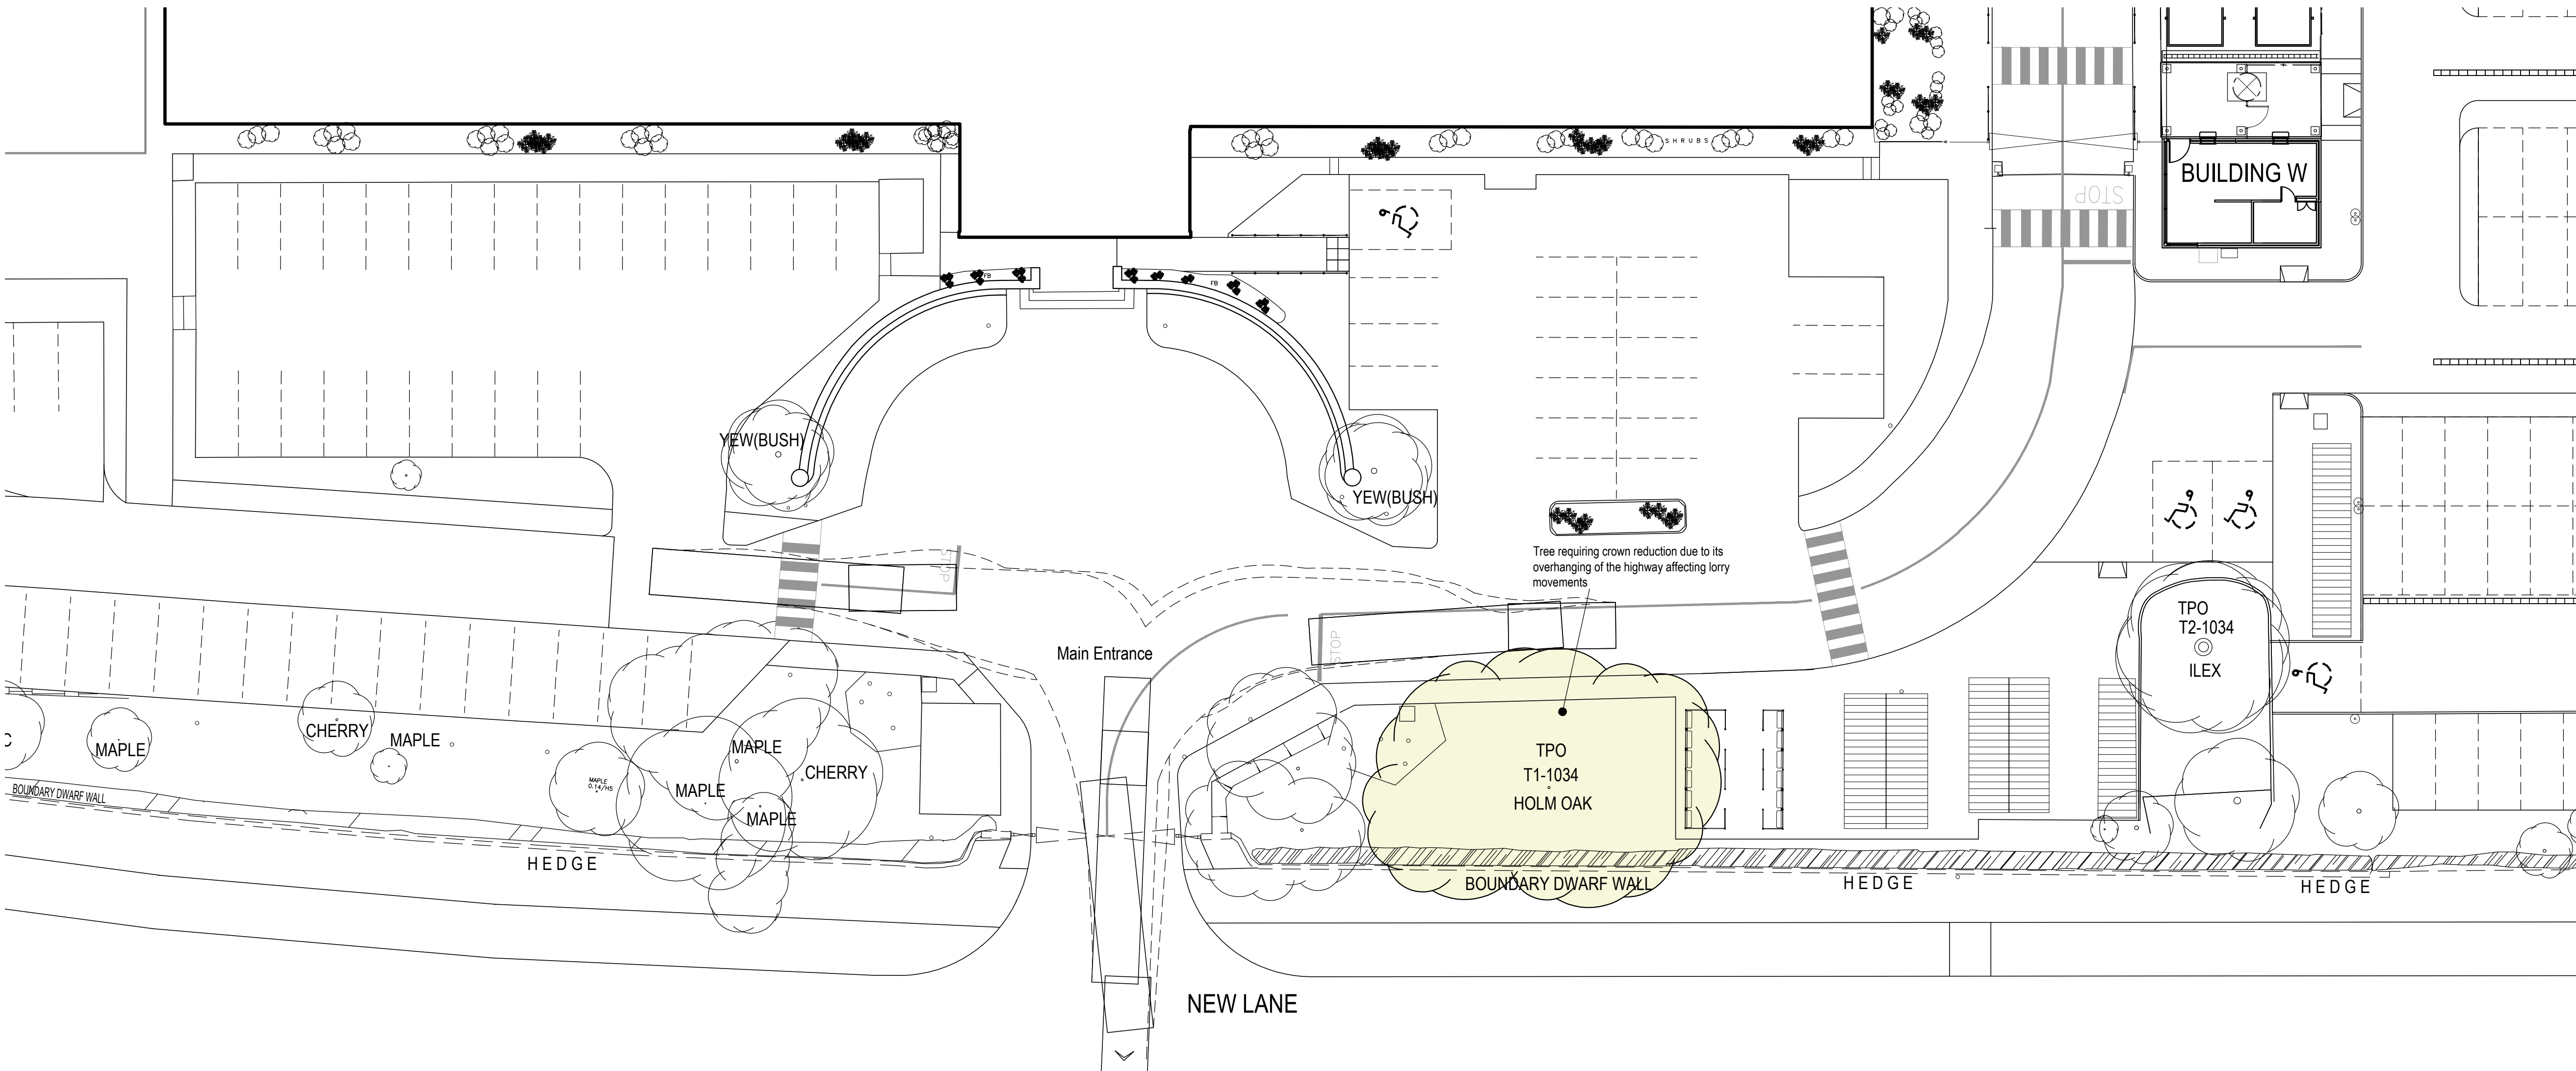


Site Plan 1:200

Revision	Date	Initial
----------	------	---------

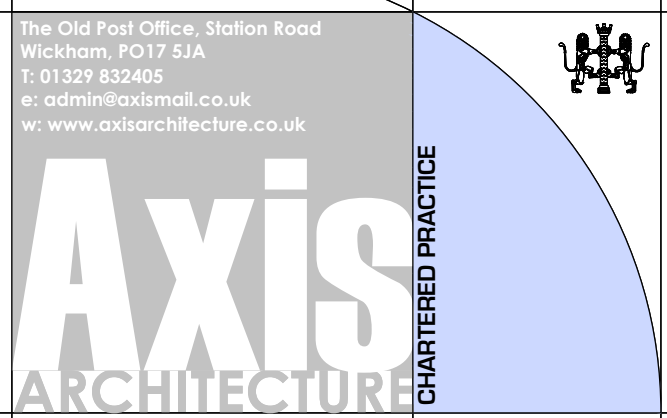

BIM Enabled Practice
All dimensions are to be checked on site and any discrepancies reported to the architect before work commences. Figured dimensions only are to be taken from this drawing. This drawing is to be read in conjunction with all relevant consultants and/or specialists drawings/documents and any discrepancies or variations notified to the architect before work commences. This drawing is copyright and may not be reproduced, wholly or in part, without the consent of the architect.

TPO T1-1034 New Lane, Havant for PFIZER BIOTECH Crown Reduction Location Plan & Site Plan

 

PLANNING

Scale	@ A1	Drawn	Checked	Date
-------	------	-------	---------	------

1:200	PSA			Sept 2016
-------	-----	--	--	-----------

Job Number & Drawing Number	Revision
-----------------------------	----------

16-053-PL10