





front




rear

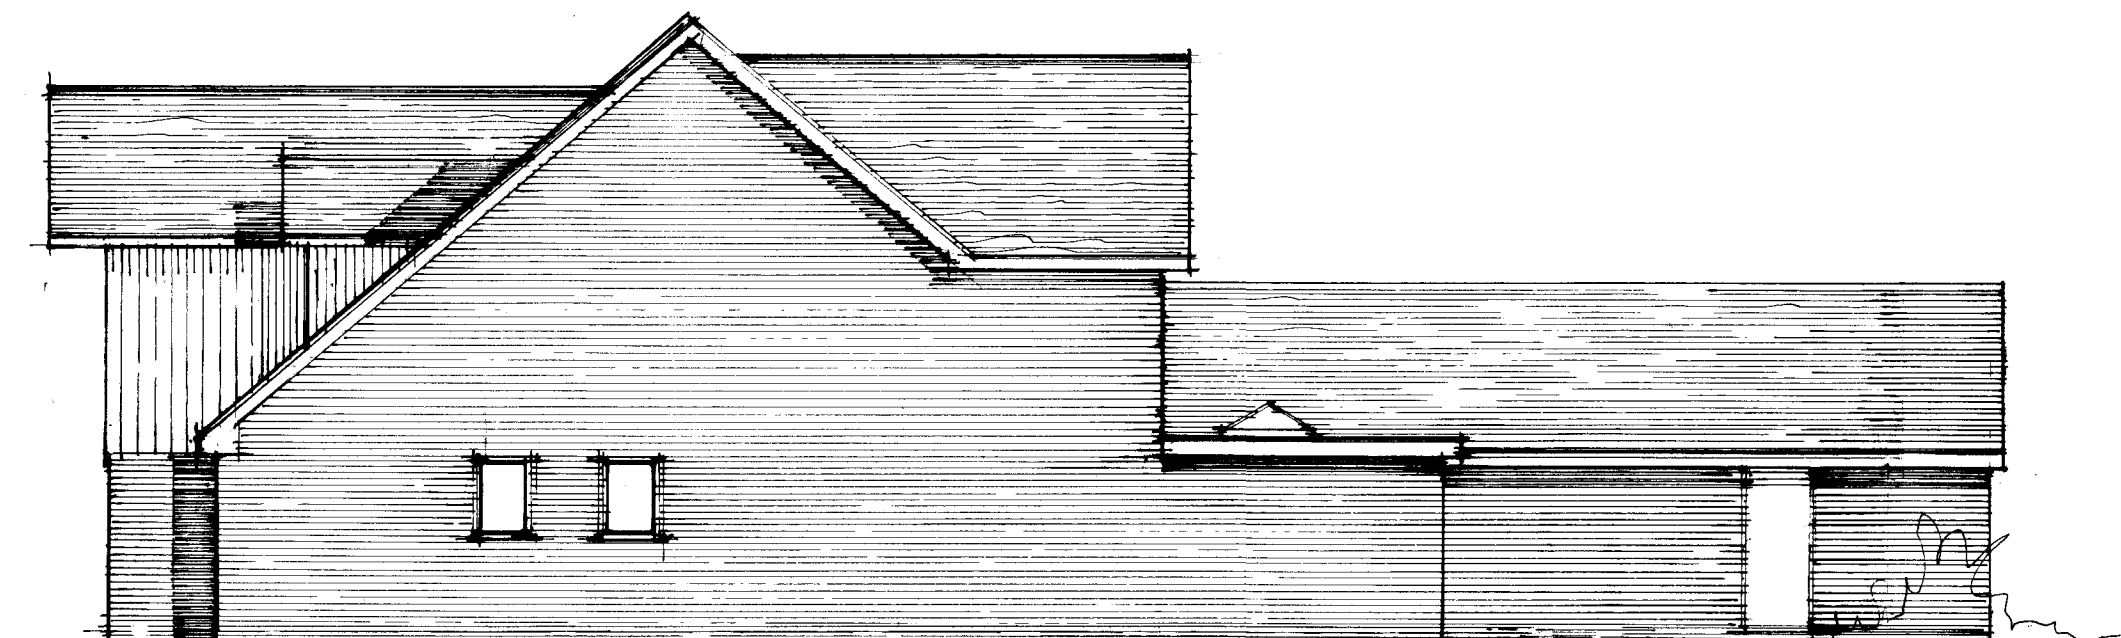

side

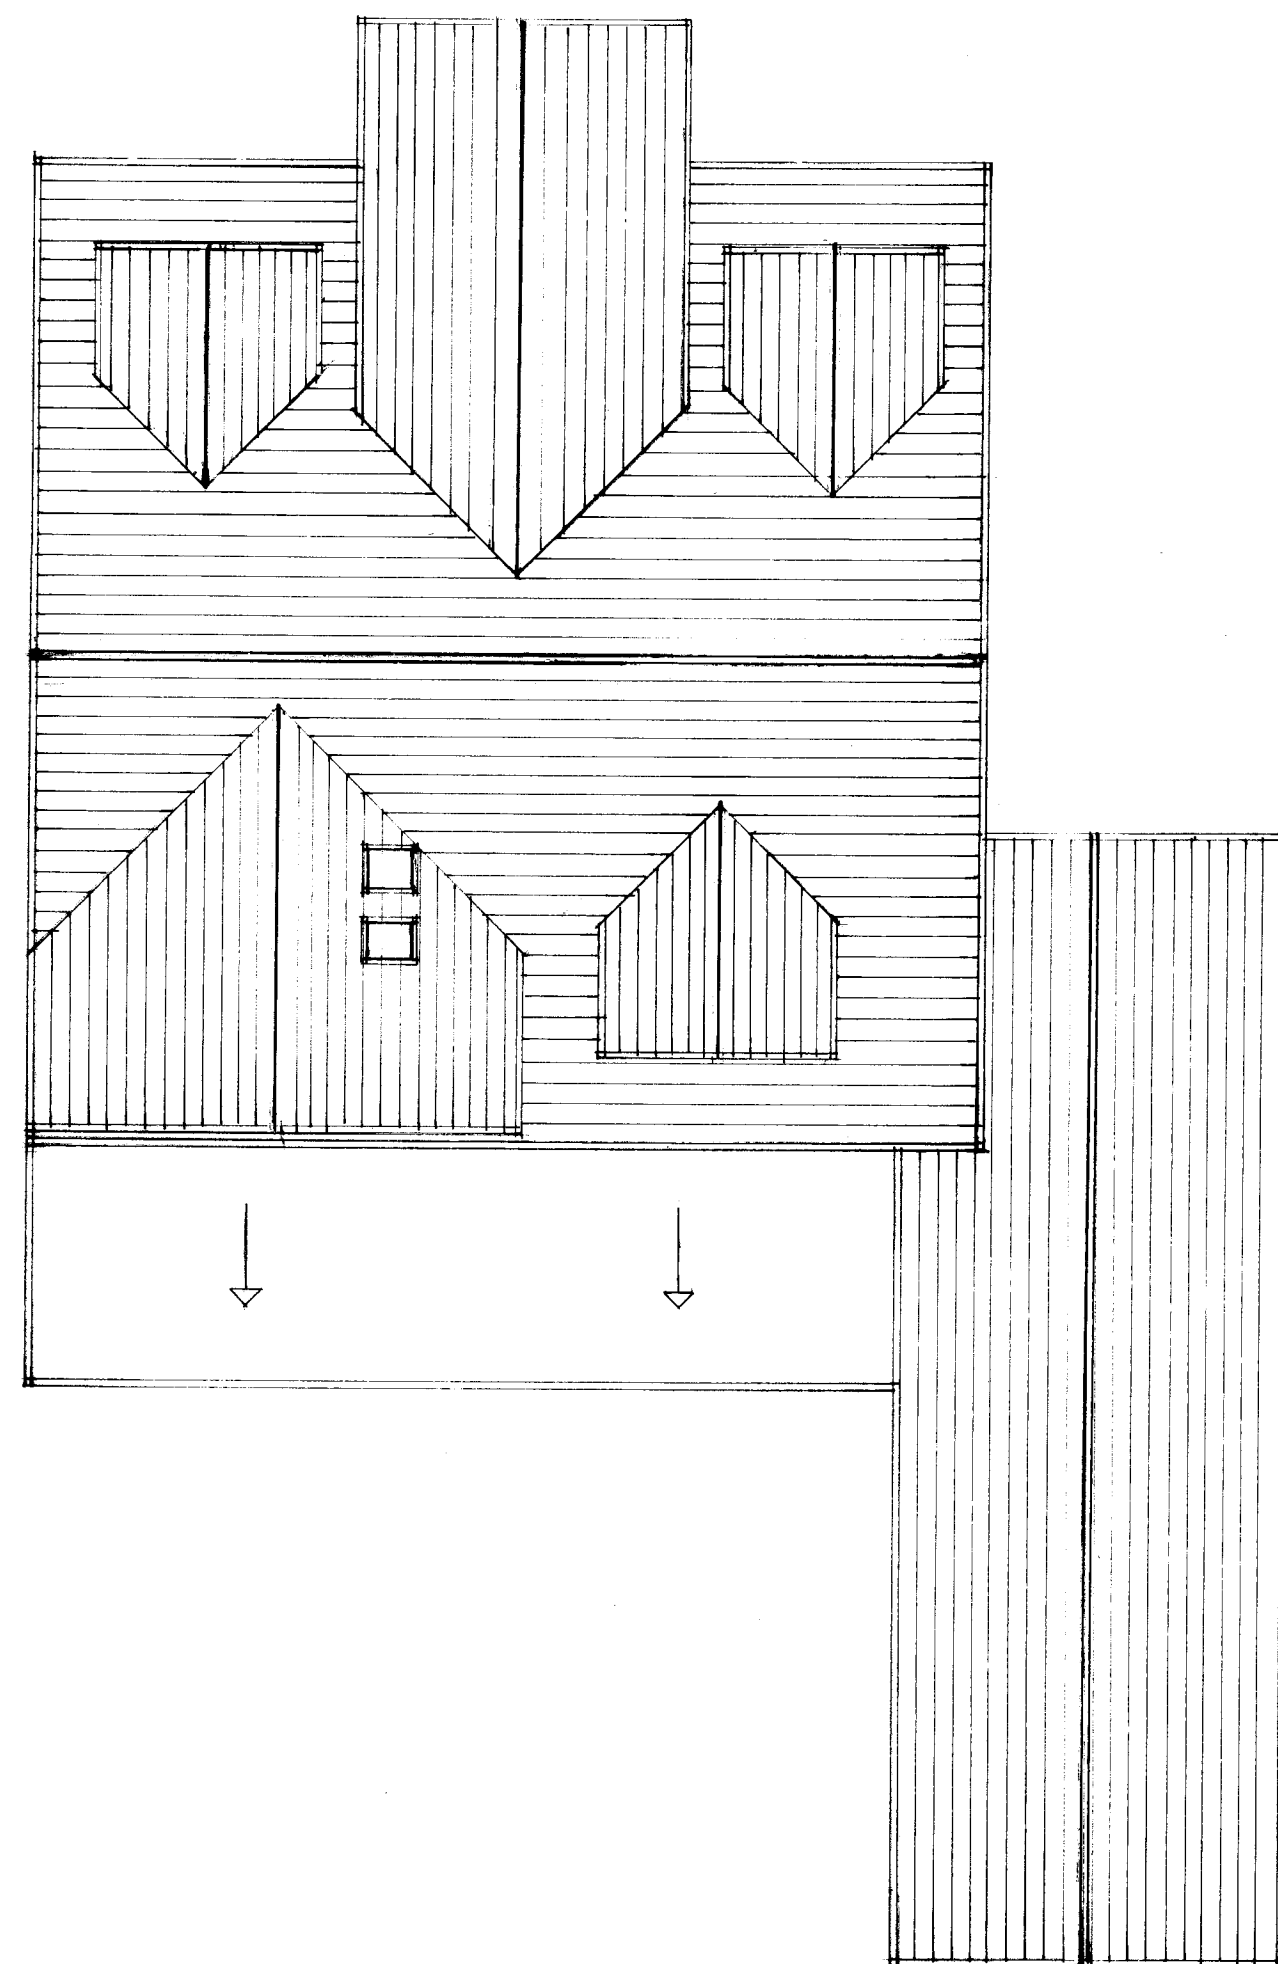

roof plan

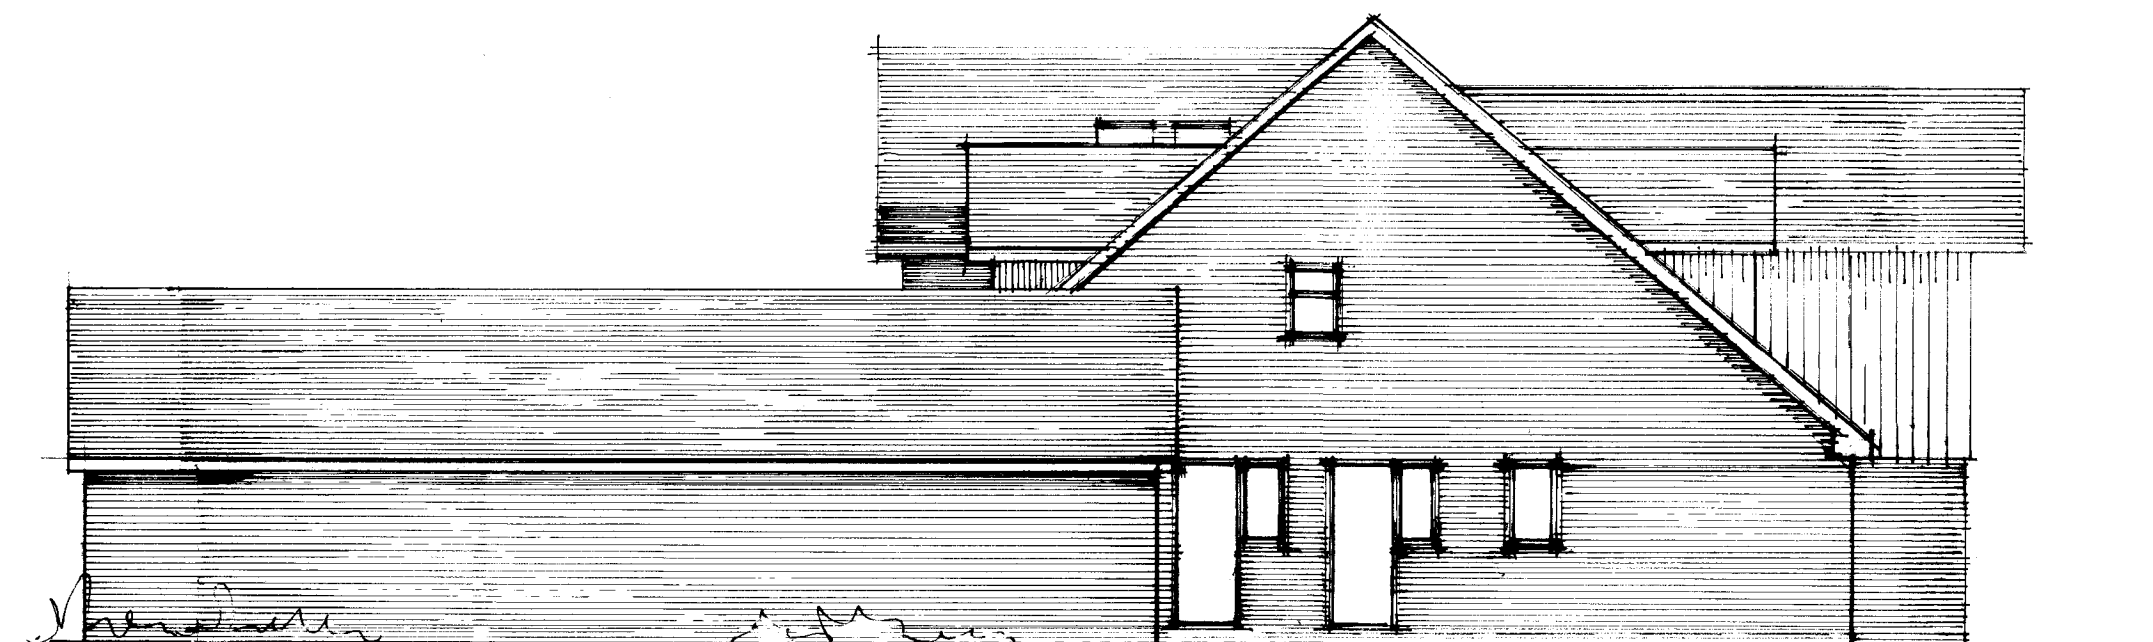

side

A	Date	Revision
© copyright		
THORNS YOUNG ARCHITECTURAL		
THORNS-YOUNG LTD CHARTERED BUILDING CONSULTANTS Website: www.thornsyoun.co.uk		
Fareham 21 Middle Road Park Gate SO31 7GH Tel: (01329) 888 322	Portsmouth 232 London Road North End PO2 6JQ Tel: (02392) 672 883	
Client		
MR. M. BEXLEY		
Job Title		
6, LONDEAN LANE WATERLOOVILLE		
Drawing Title		
PROPOSED ELEVATIONS SECTIONS + ROSES		
Scale 1:50 + 1:100		
Date APRIL 2016	Drawn by CXL	
Dwg. No.	9074:16:3	Rev.