




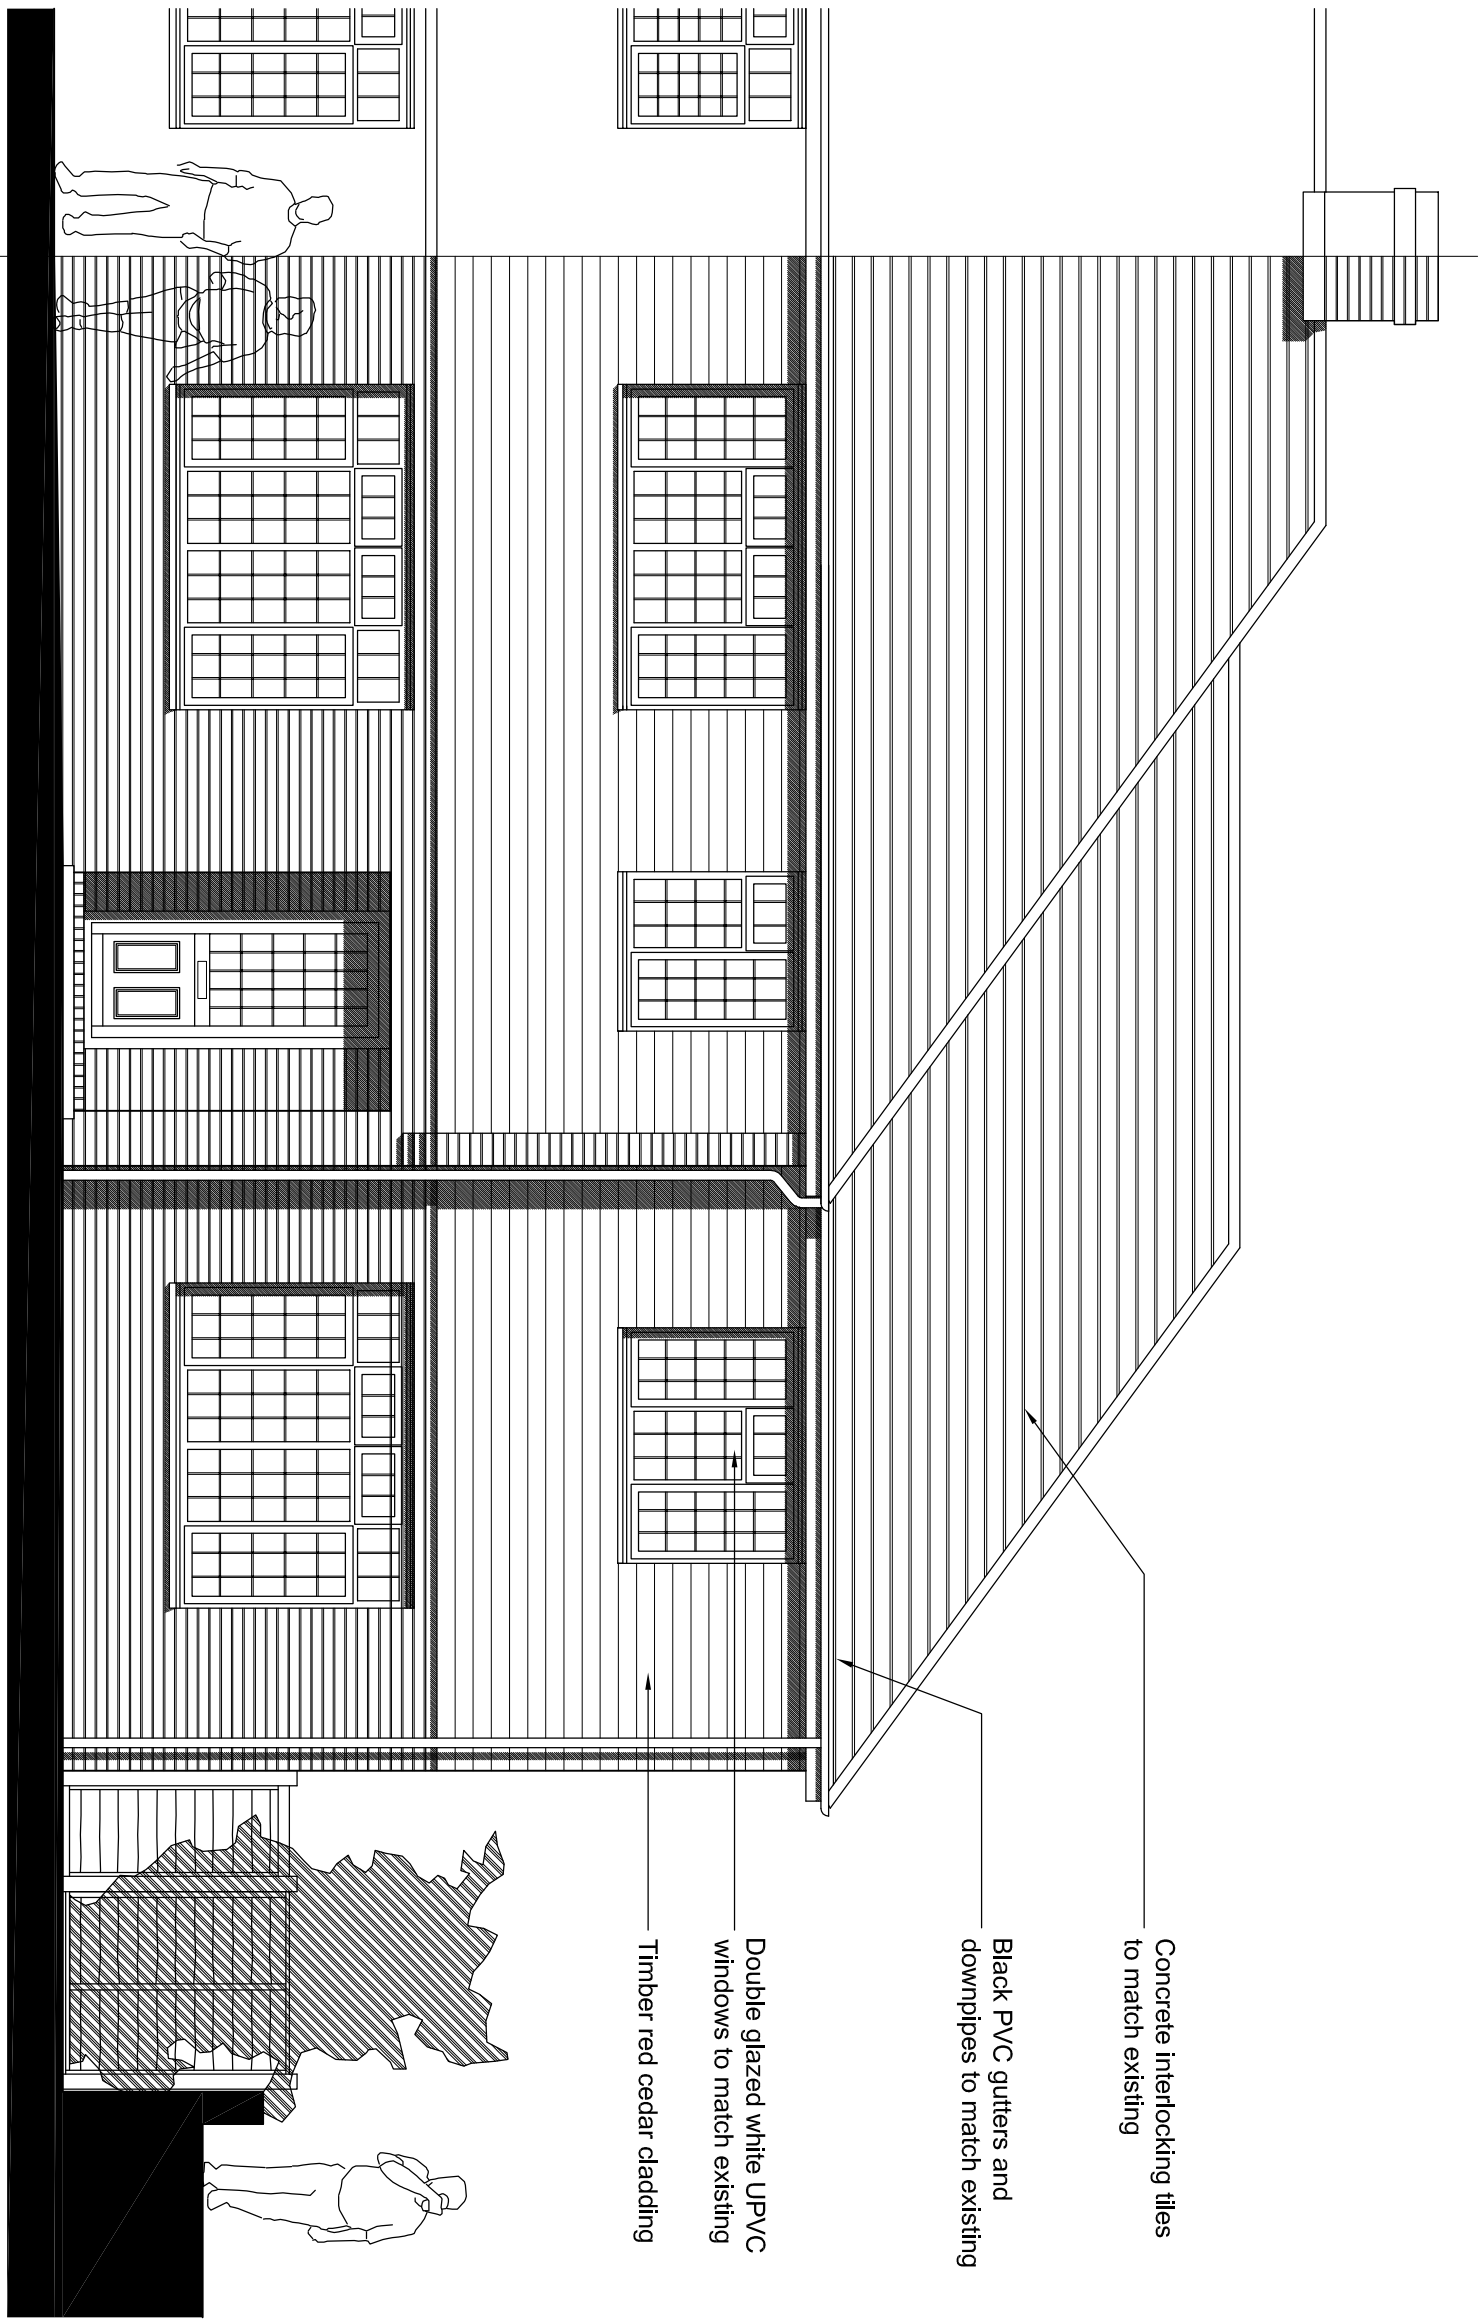


EAST ELEVATION  
1:50

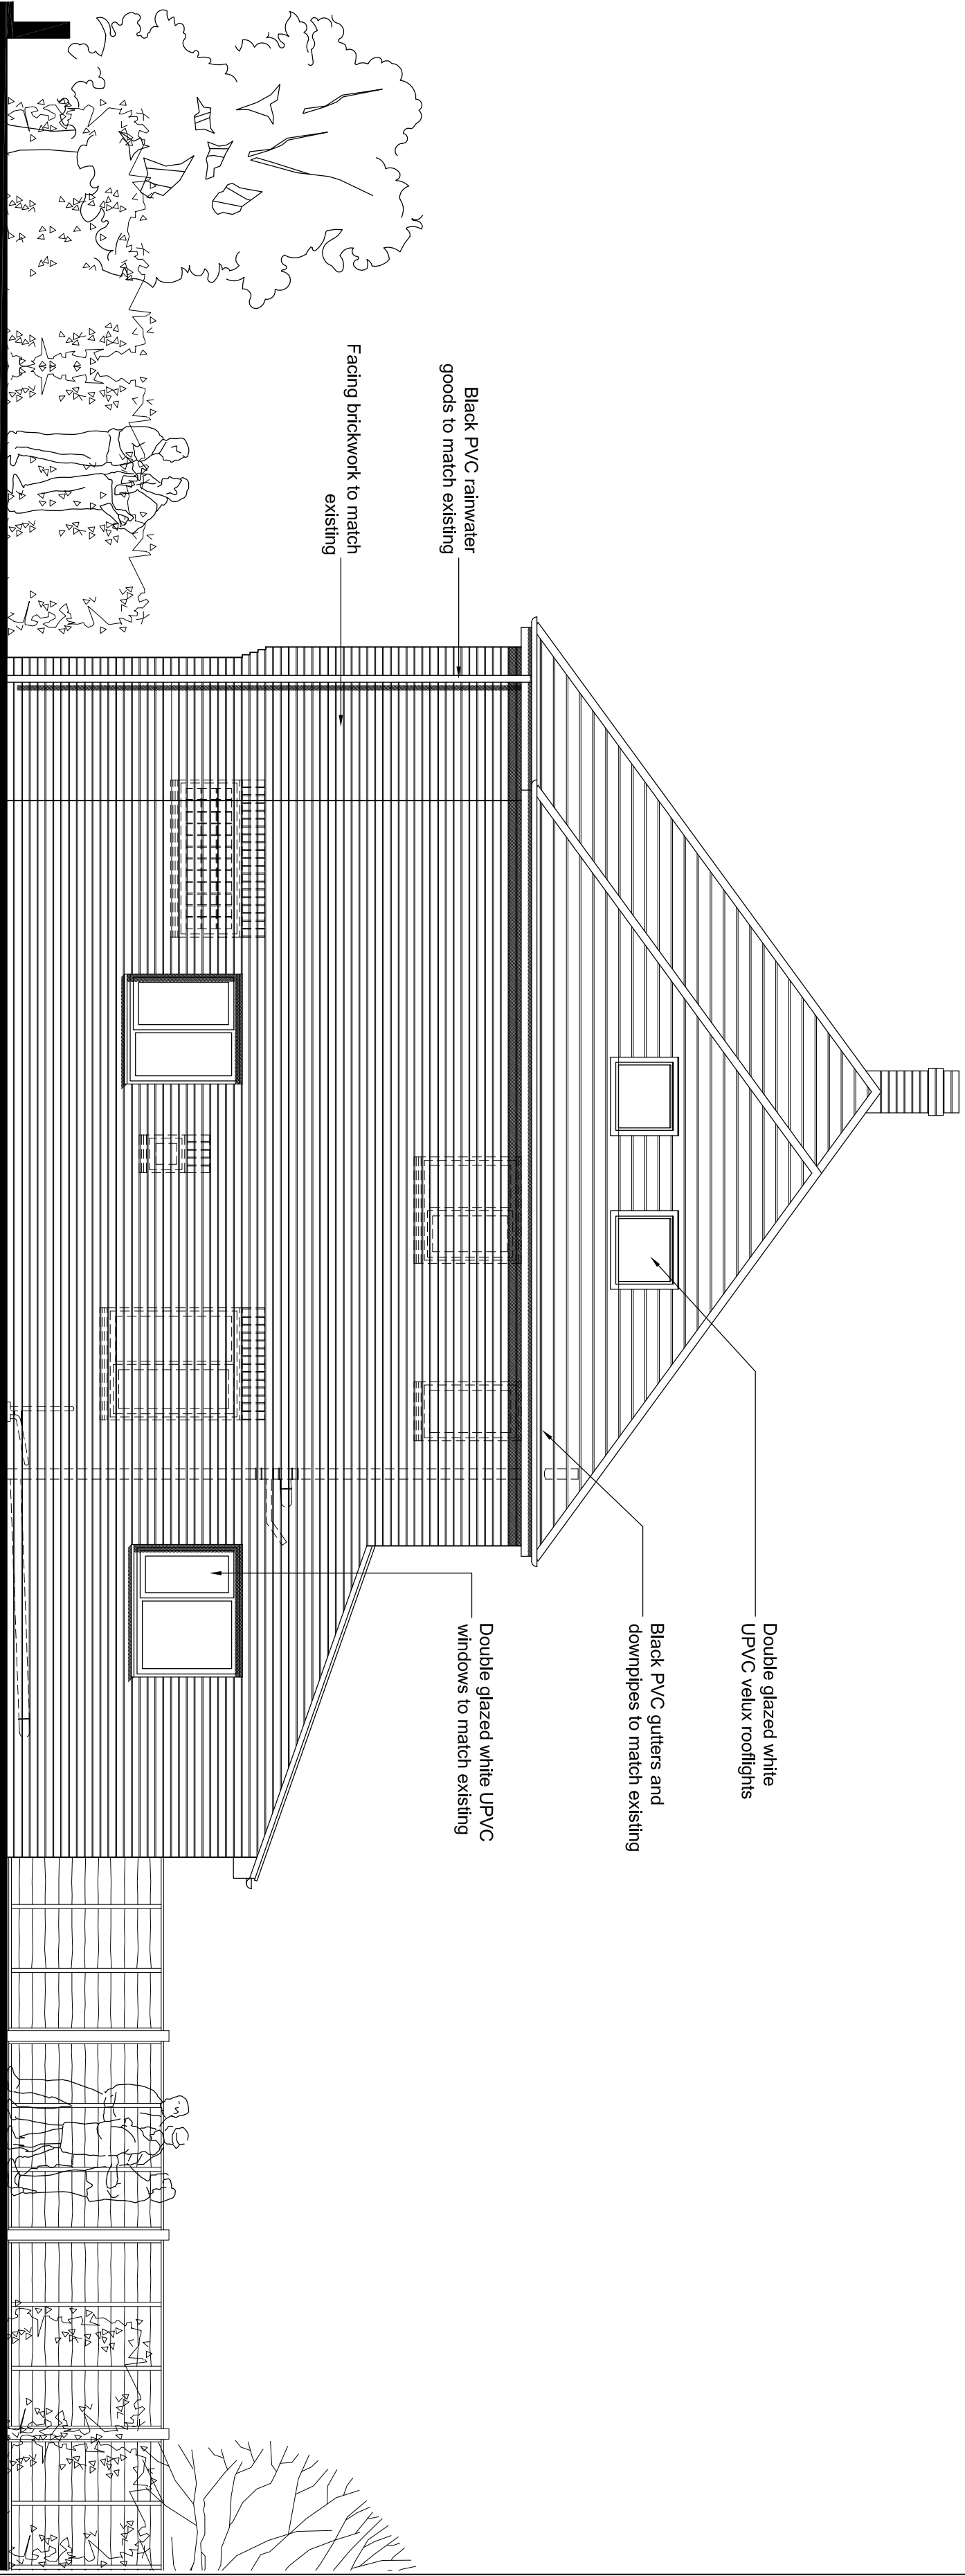

SOUTH ELEVATION  
1:50

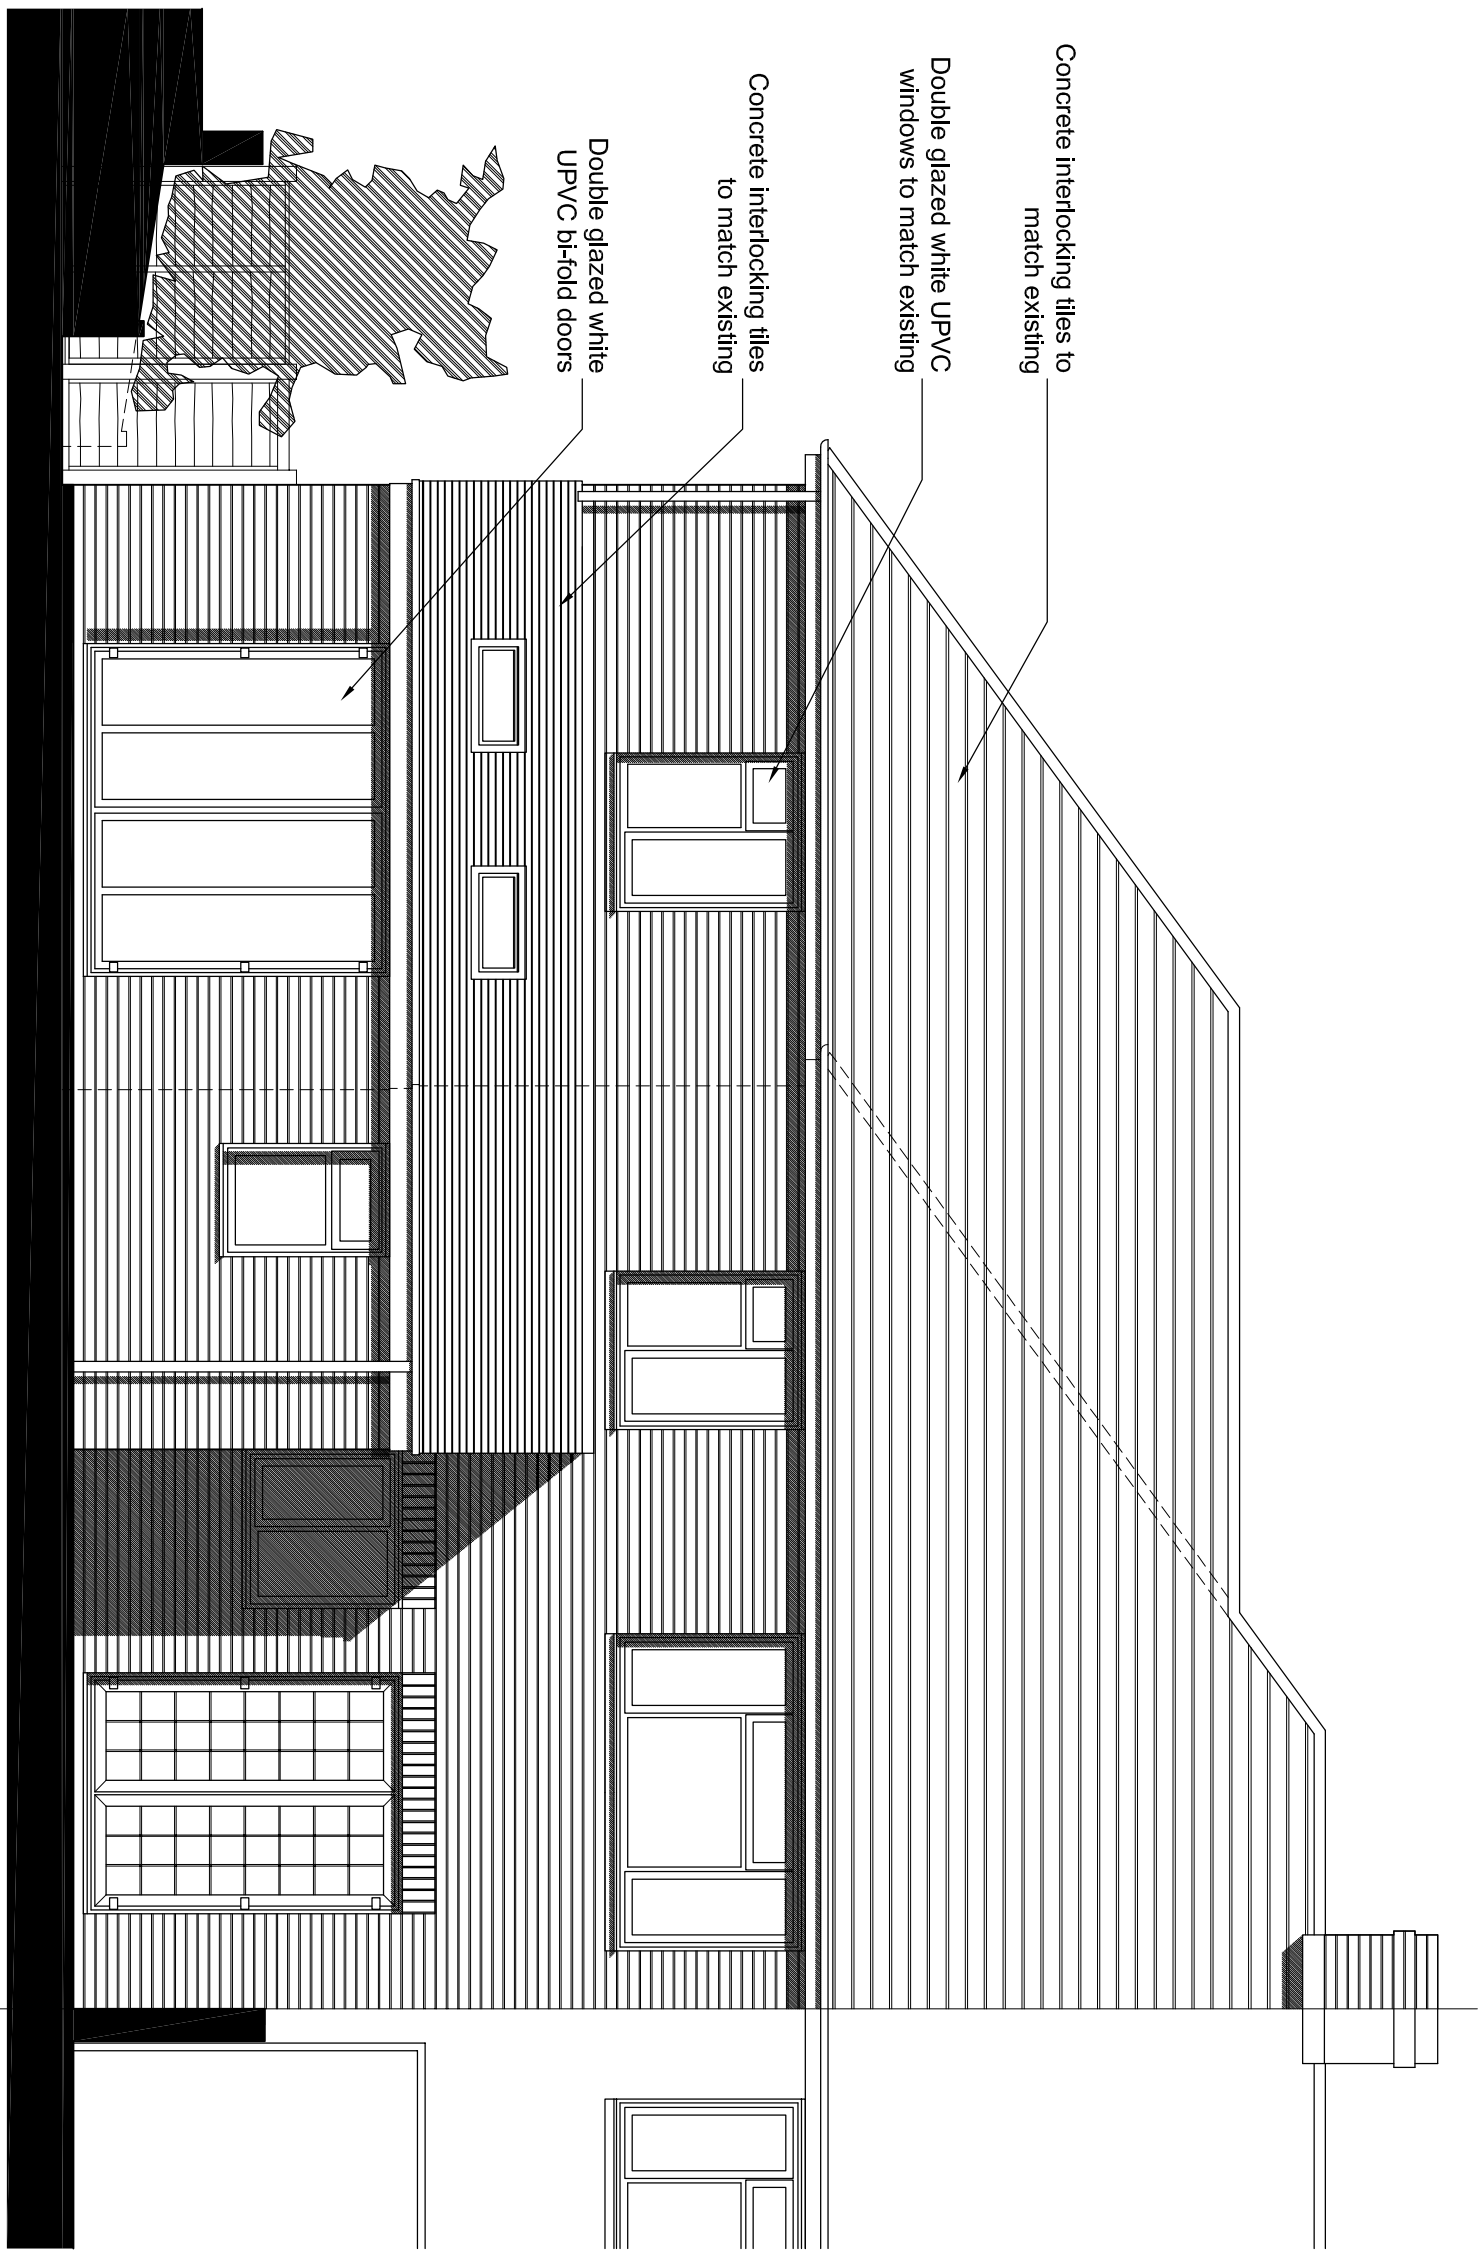


WEST ELEVATION  
1:50

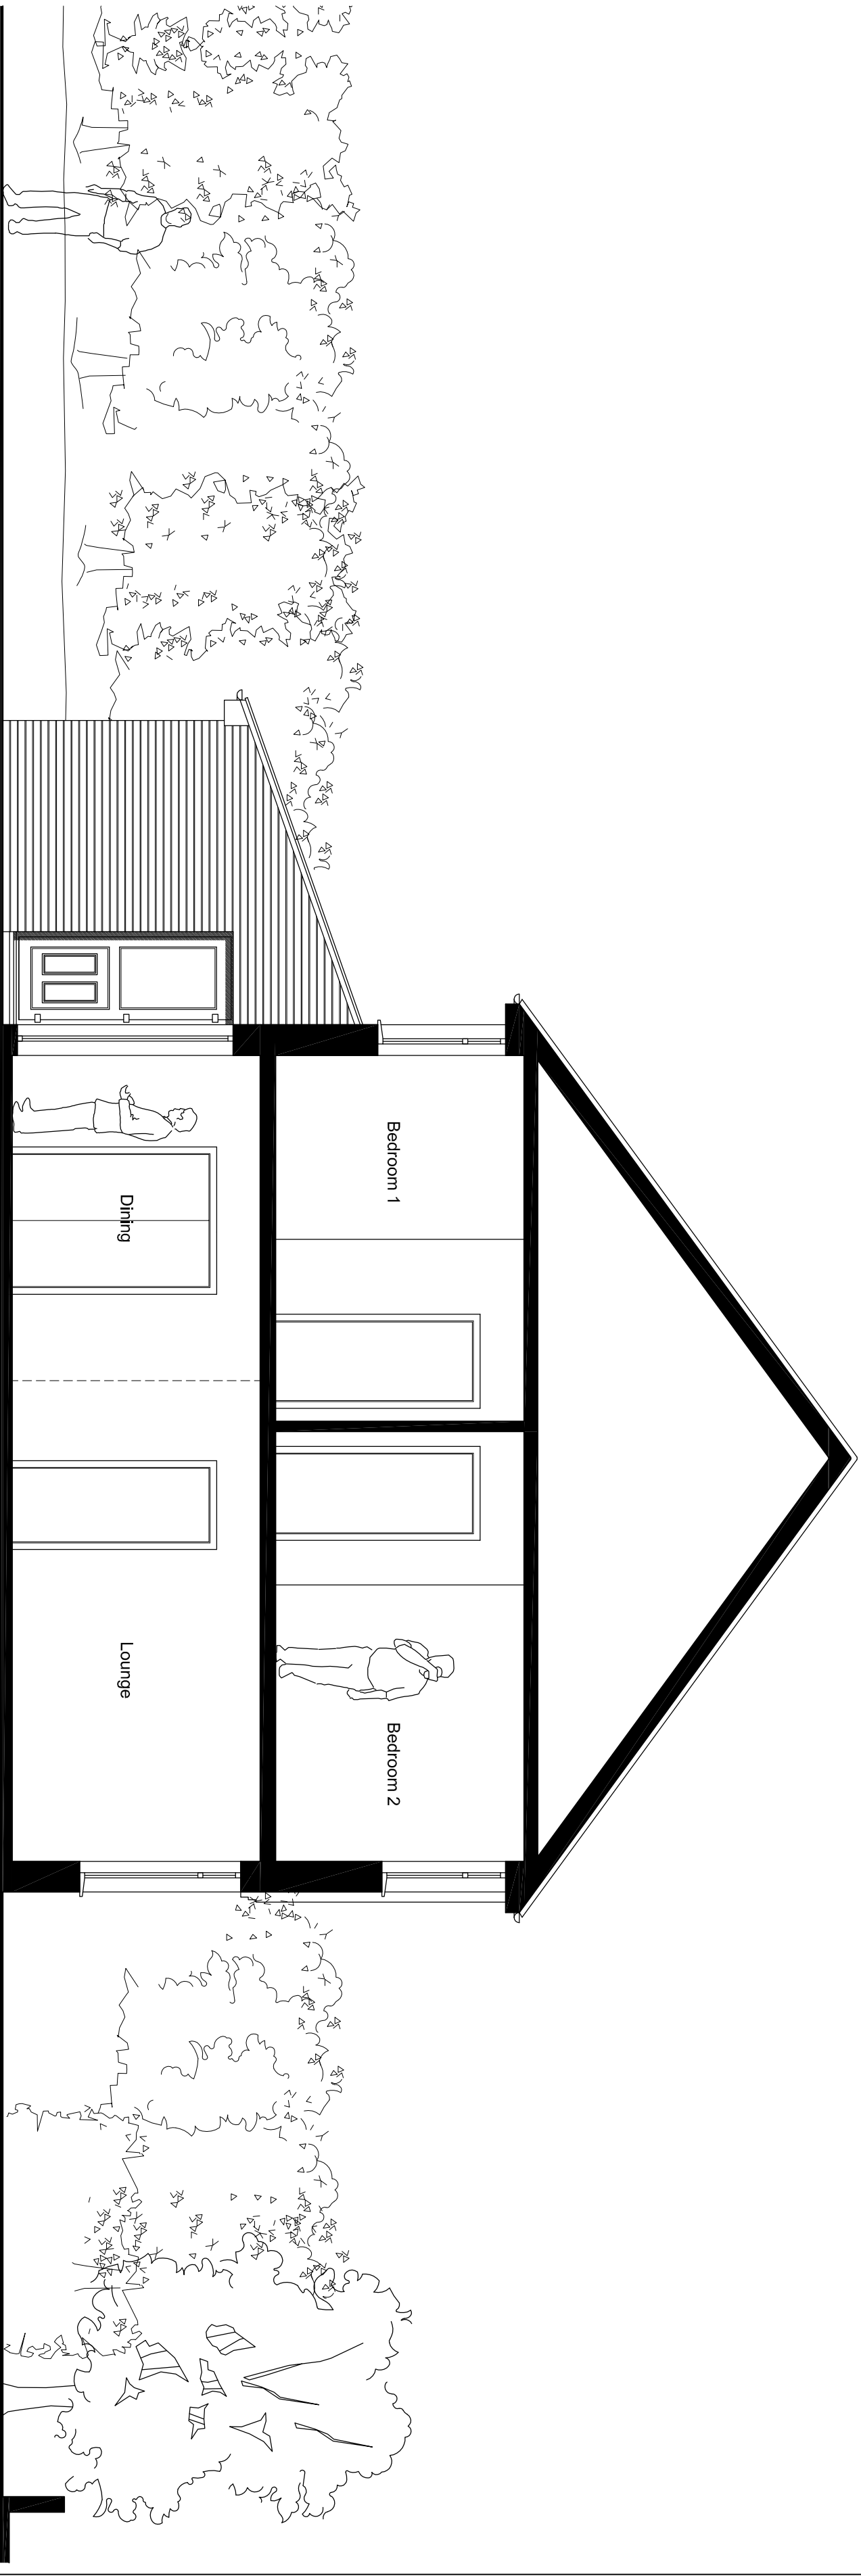

NORTH SECTION / ELEVATION  
1:50

notes:

revisions:

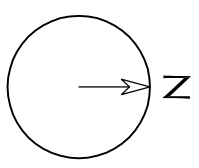

100mm @A1

NOTE: The contractor is responsible for checking all site dimensions and levels. These should be checked prior to the ordering of any components and before the commencement of the works. All discrepancies should be brought to the attention of the Contract Administrator

Jim  
32 Parkside  
Bedhampton

title: Proposed elevations

status:  
date:  
drawn:  
checked:  
date:  
drawn:  
checked:

Planning  
April 2010  
1:5000  
CR

job: 1013  
dwg: 1301  
rev: