


NOTES:

All dimensions to be checked on site and any discrepancy notified to The Martin Ralph Group. Written dimensions are to be used in preference to scaled dimensions.


This drawing is the property of The Martin Ralph Group and must not be reproduced, in part or whole, or deviated from, without their permission.

It is essential that prior to commencement and during construction works, the contractor reviews the drawings and specification and discusses with the practice any inconsistencies, anomalies, non-industry standard features or other concerns.


For both pricing and construction purposes Structural, Mechanical and Electrical Engineers designs, calculations and sizes etc are to take preference over the layout drawings. Any discrepancies are to be brought to the immediate attention of The Martin Ralph Group.

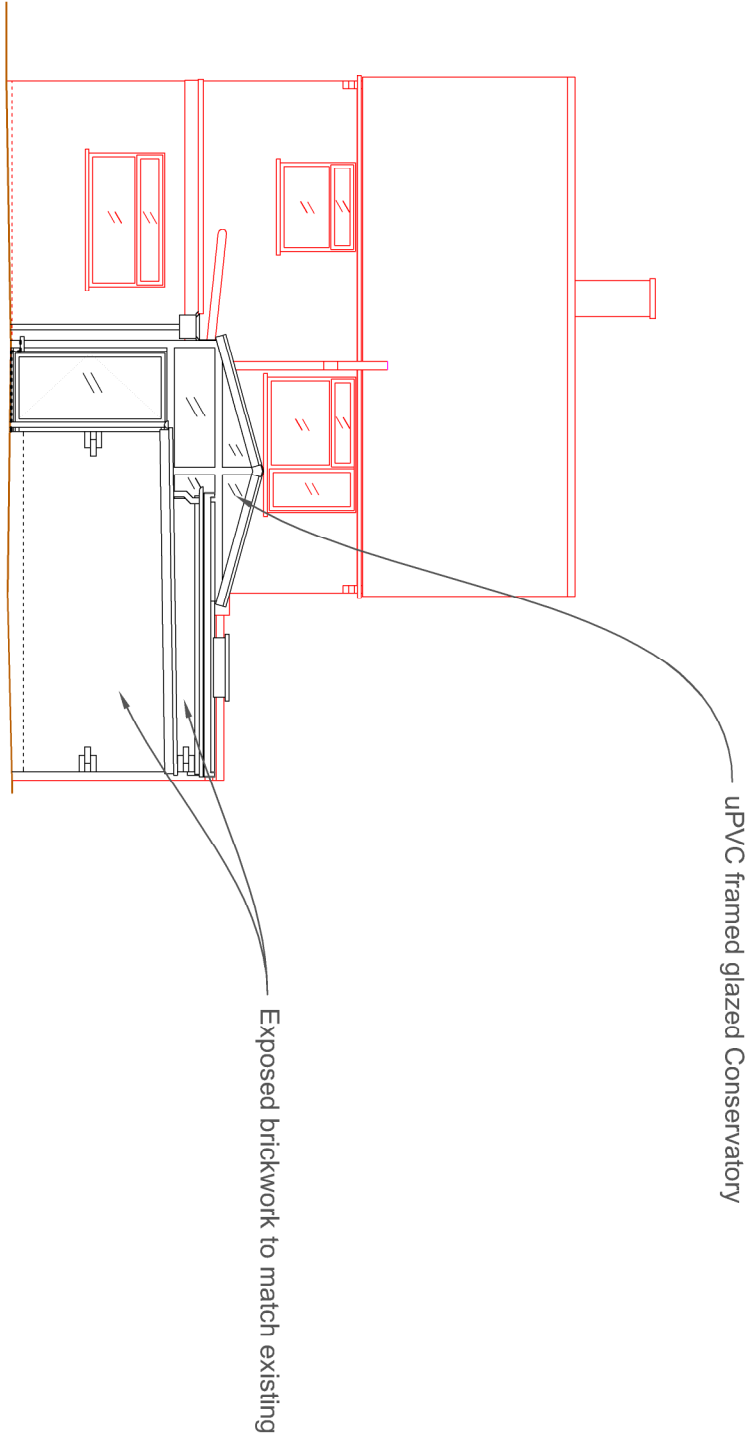



SOUTH EAST ELEVATION
Scale 1:100

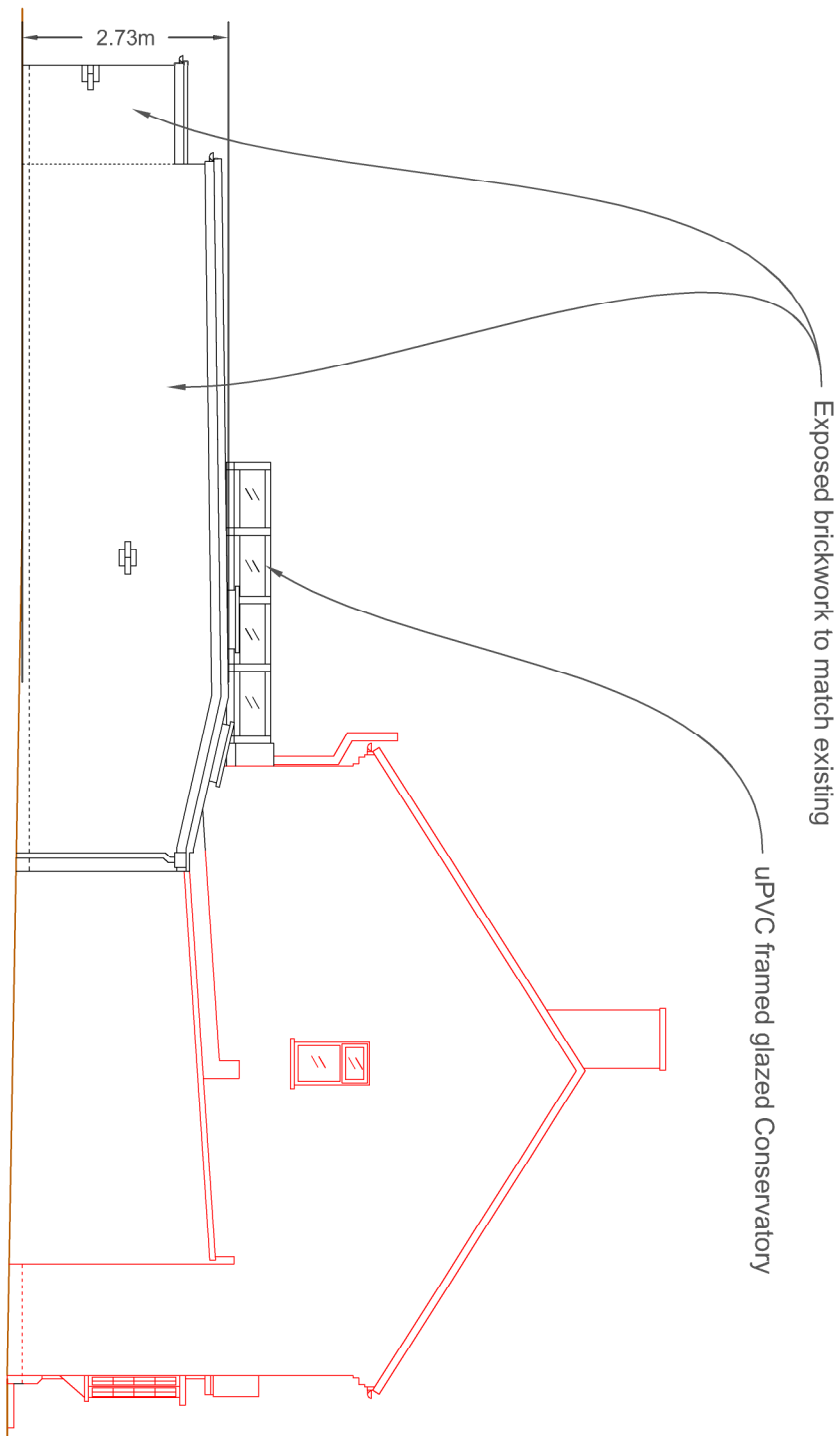




NORTH EAST ELEVATION
Scale 1:100

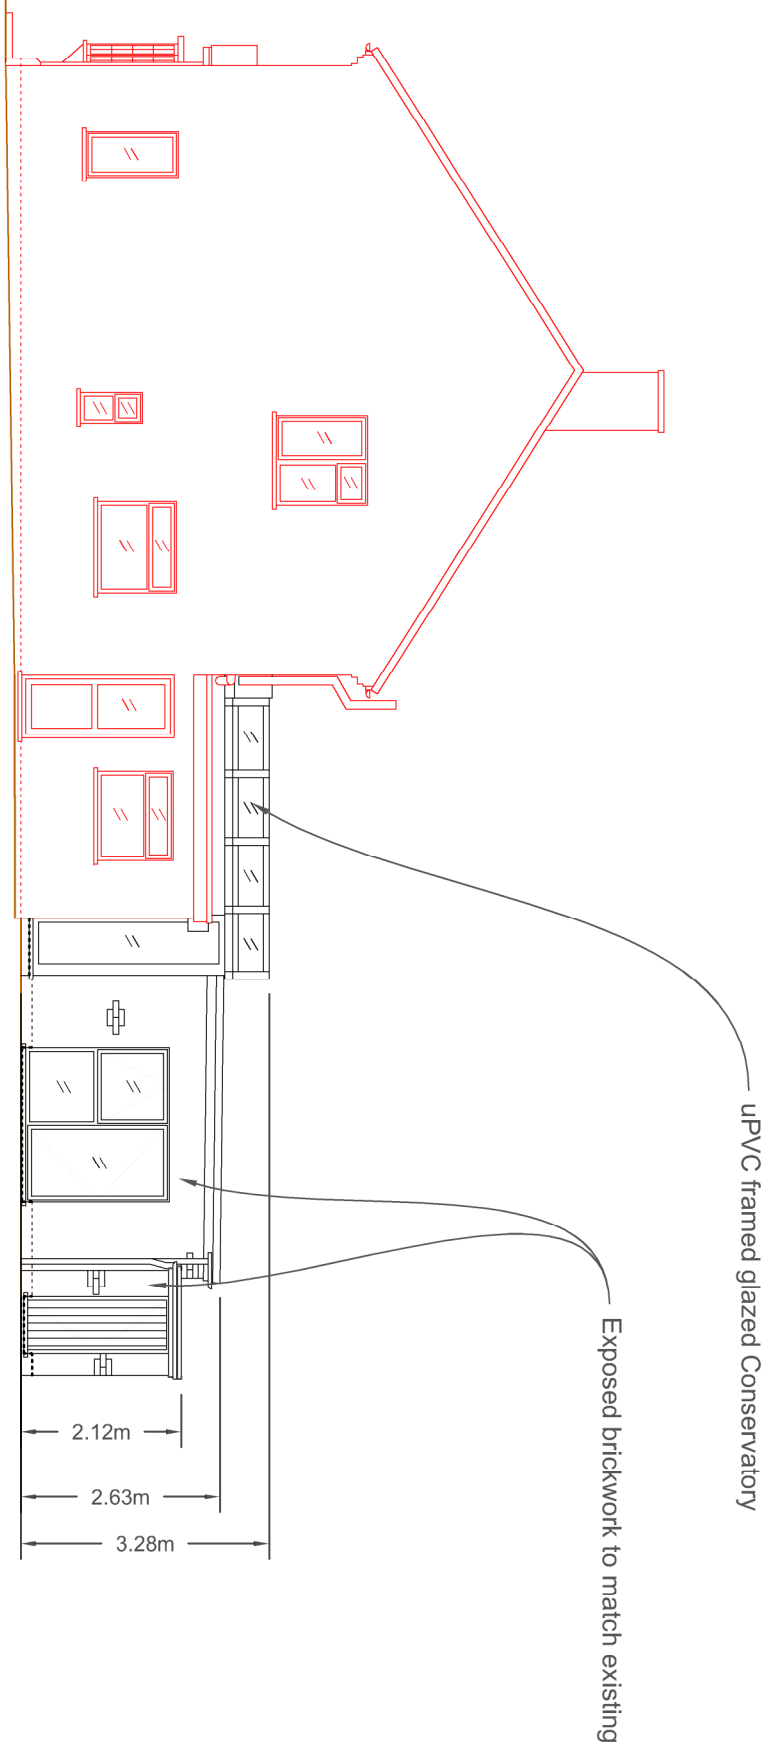

SOUTH WEST ELEVATION
Scale 1:100

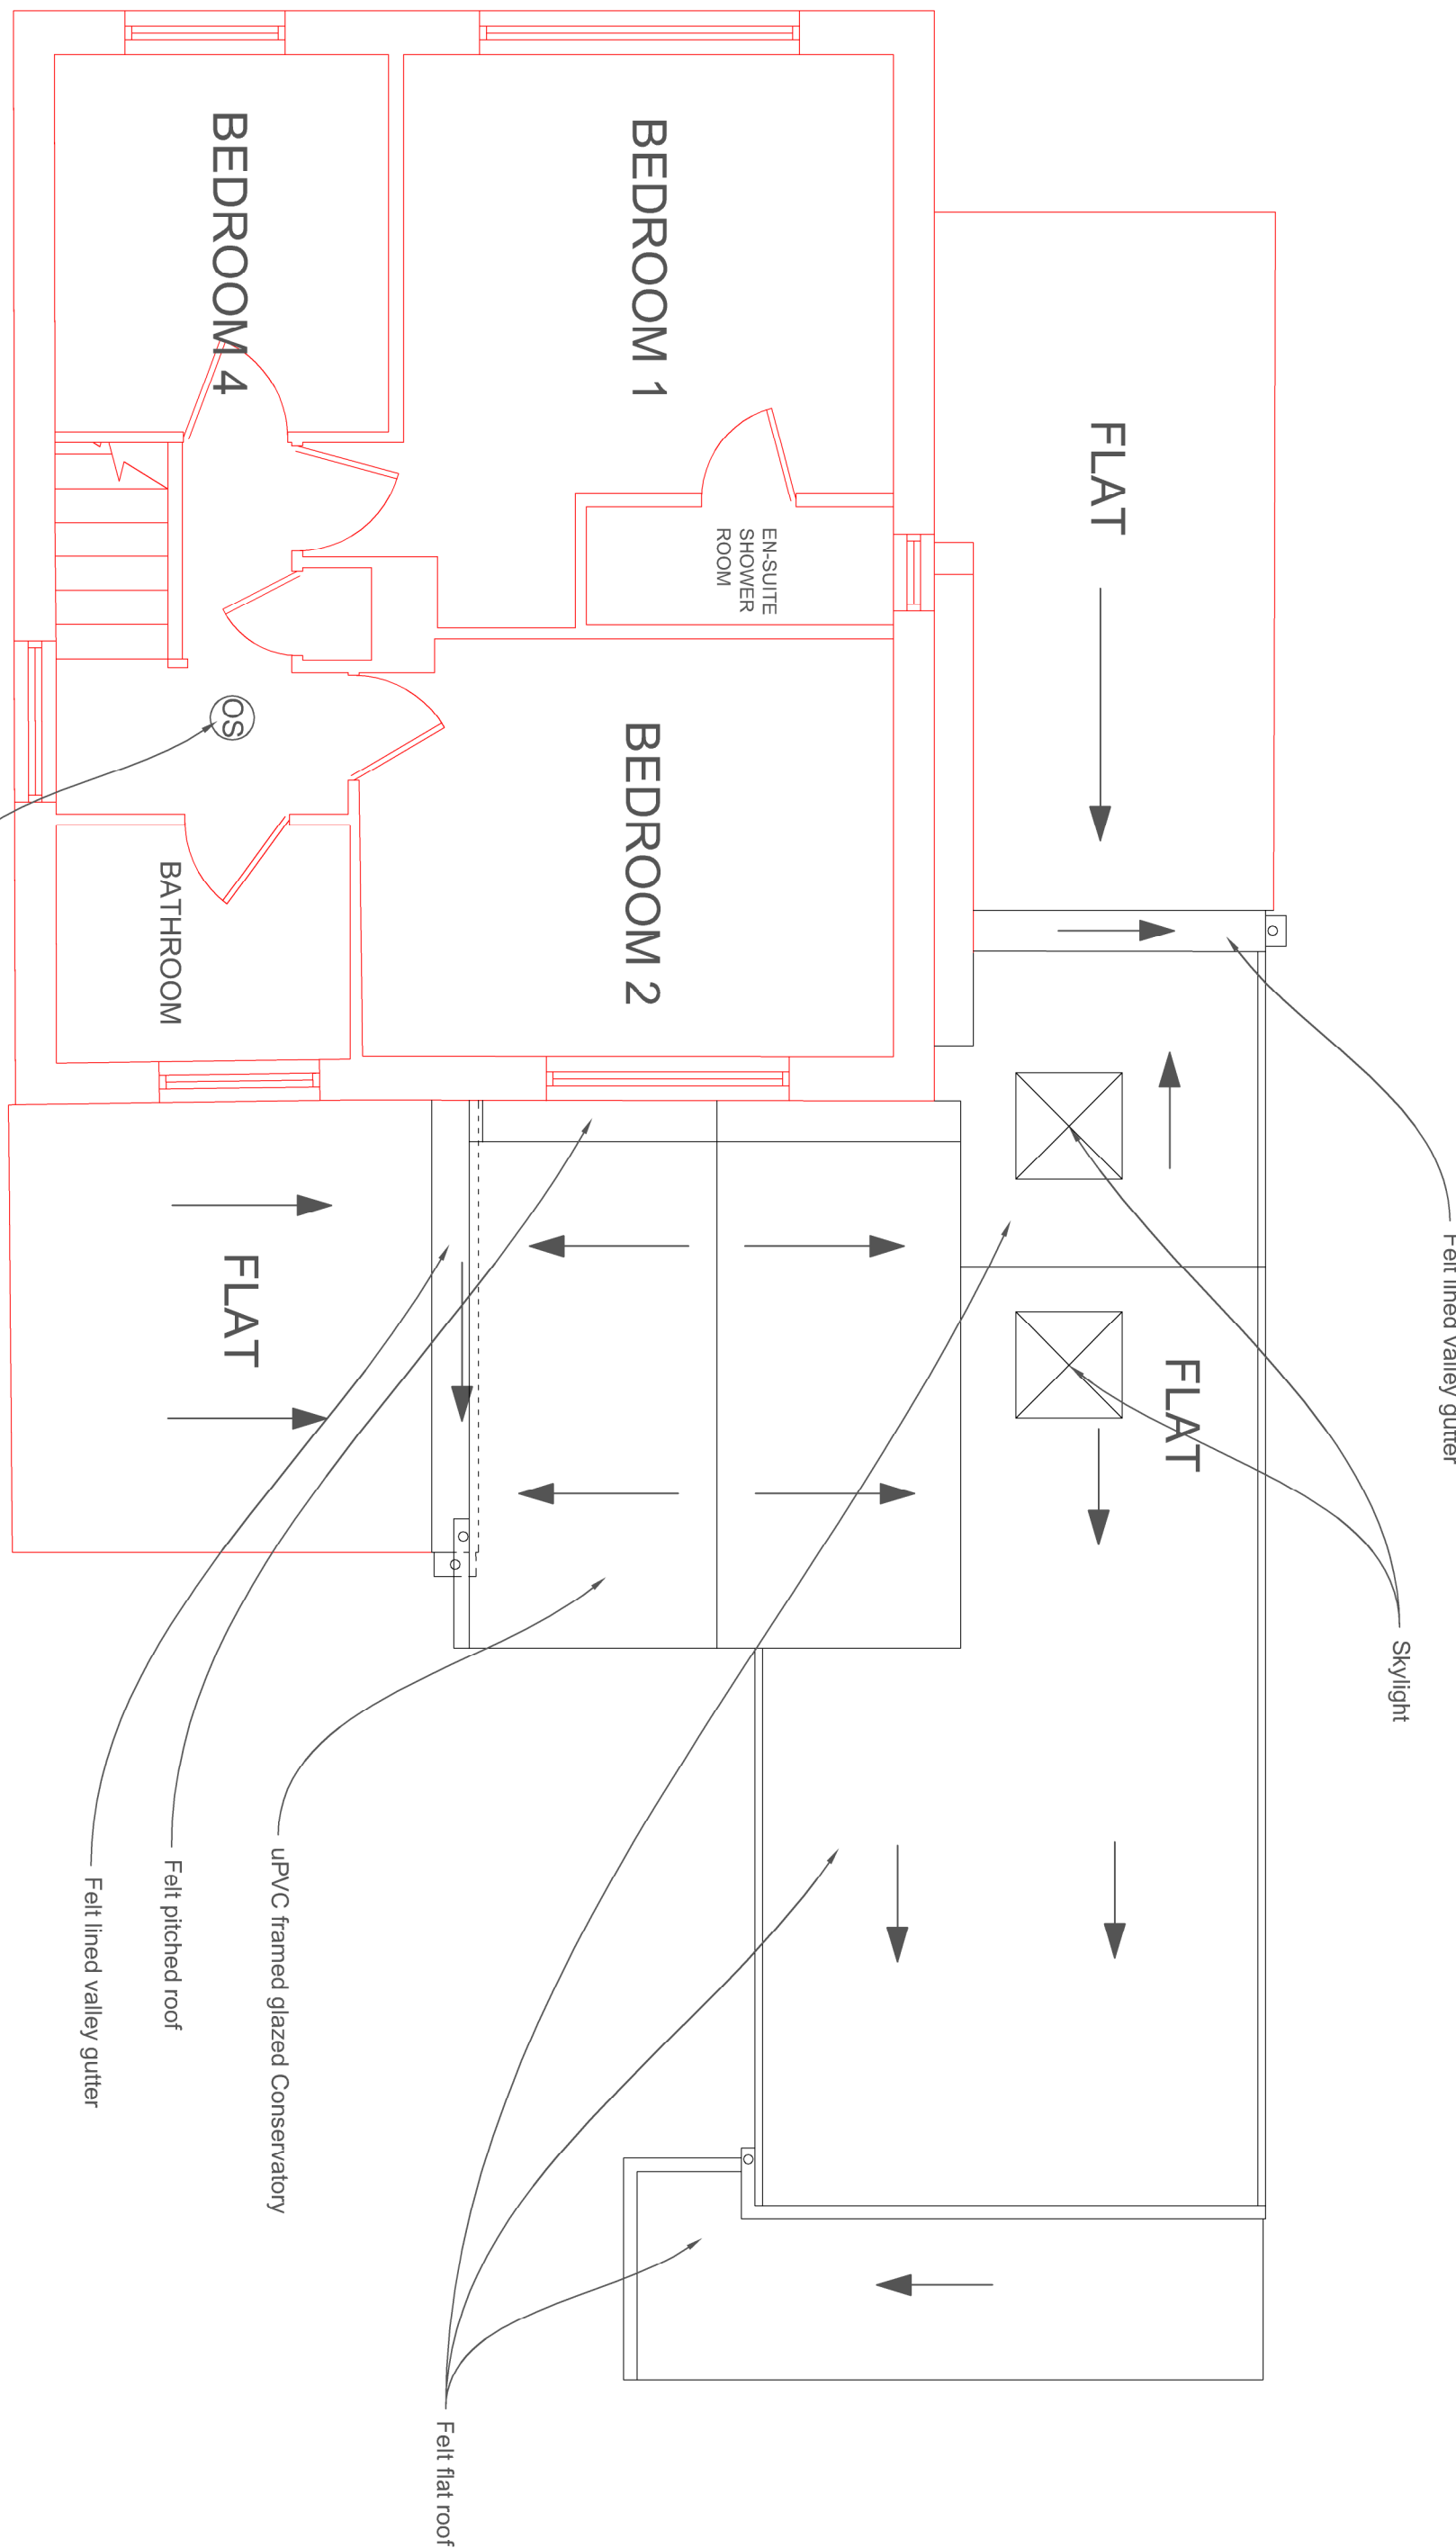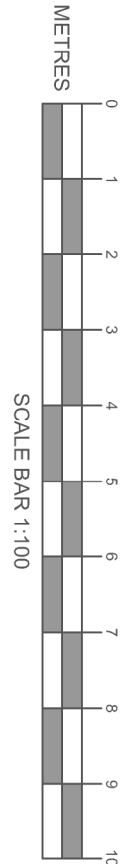

FIRST FLOOR PLAN/ EXTENSION ROOF PLAN
Scale 1:50

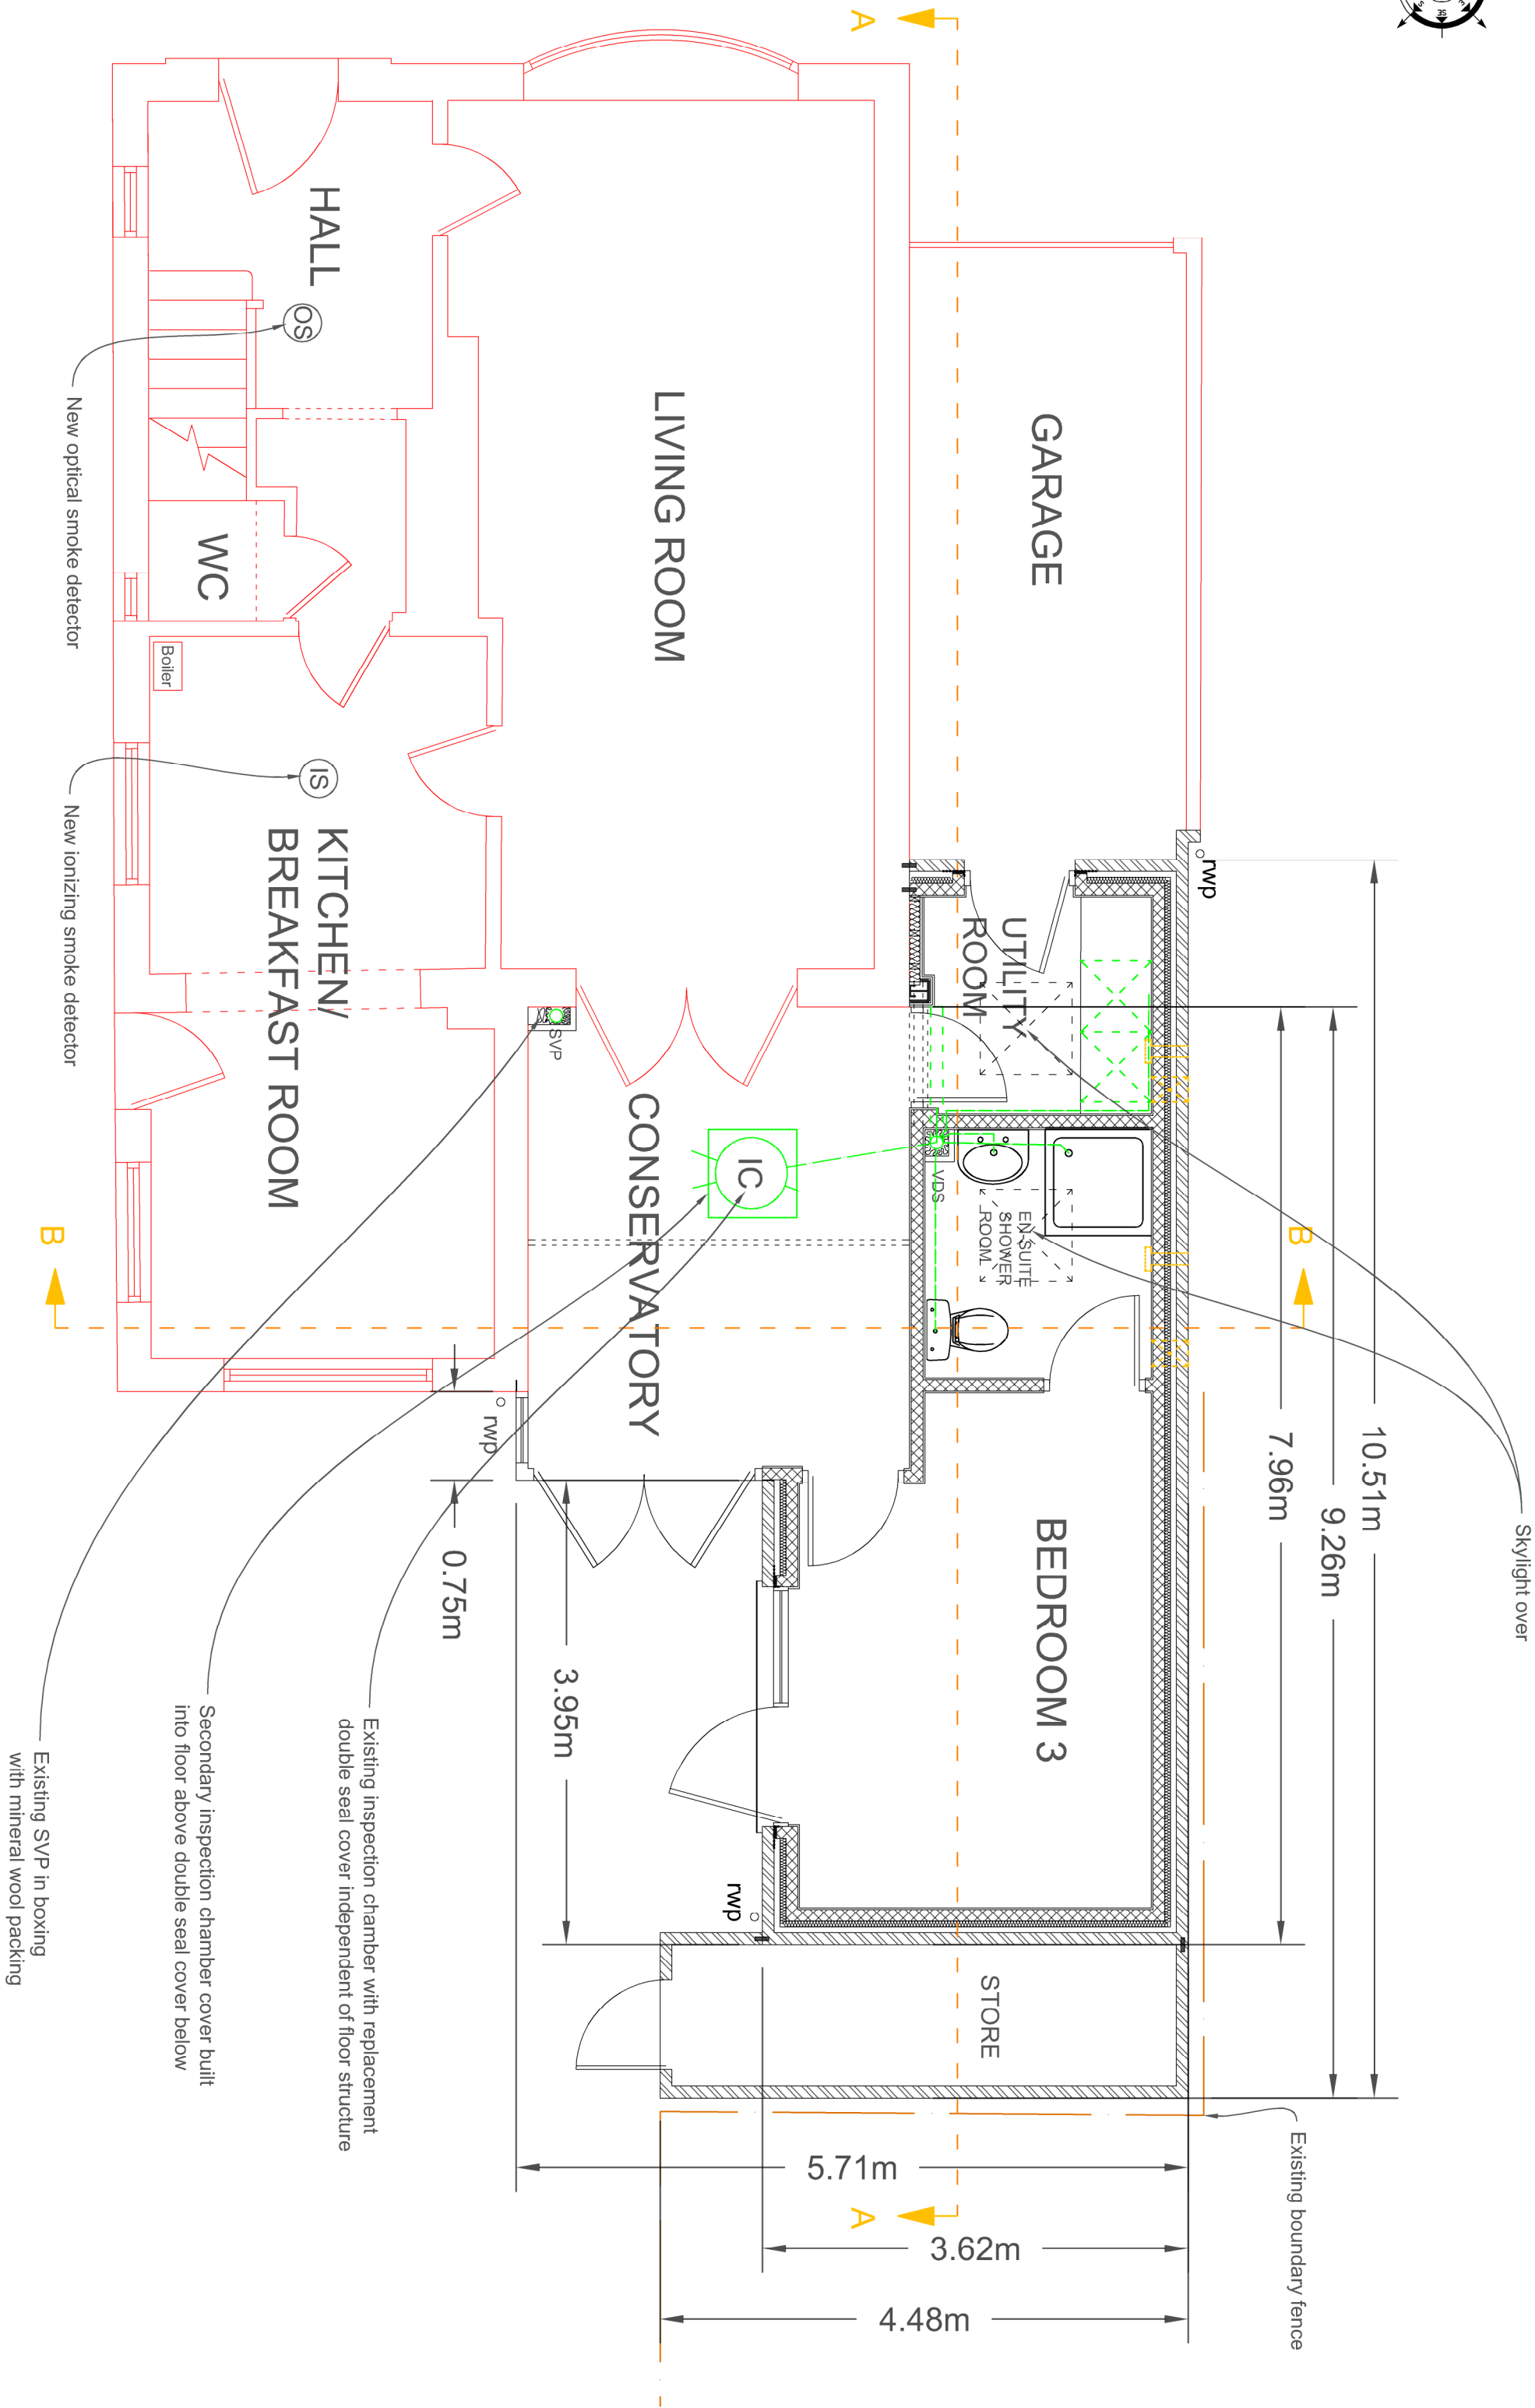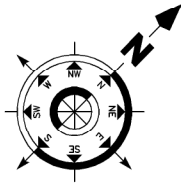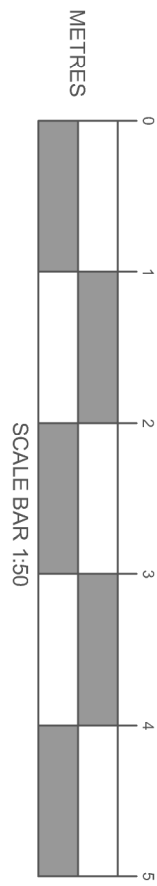

GROUND FLOOR PLAN
Scale 1:50

AMENDMENTS	DATE
B	6th May 2016
Amenited Bedroom window/door added. Framing dimensions	
CLIENT	
Mt & Mrs Turner 19 Roundway St Leonards-on-Sea Watlington Hempshire PO7 7DD	
PROJECT	
49 Roundway St Leonards-on-Sea Hempshire PO7 7DD	
DRAWING TITLE	
Proposed extension plans and elevations	
DATE	
15th April 2016	
SCALE	
1:50 & 1:100 @ A1	
DRAWING NO.	REVISION
16.085.DAME.C04	B