


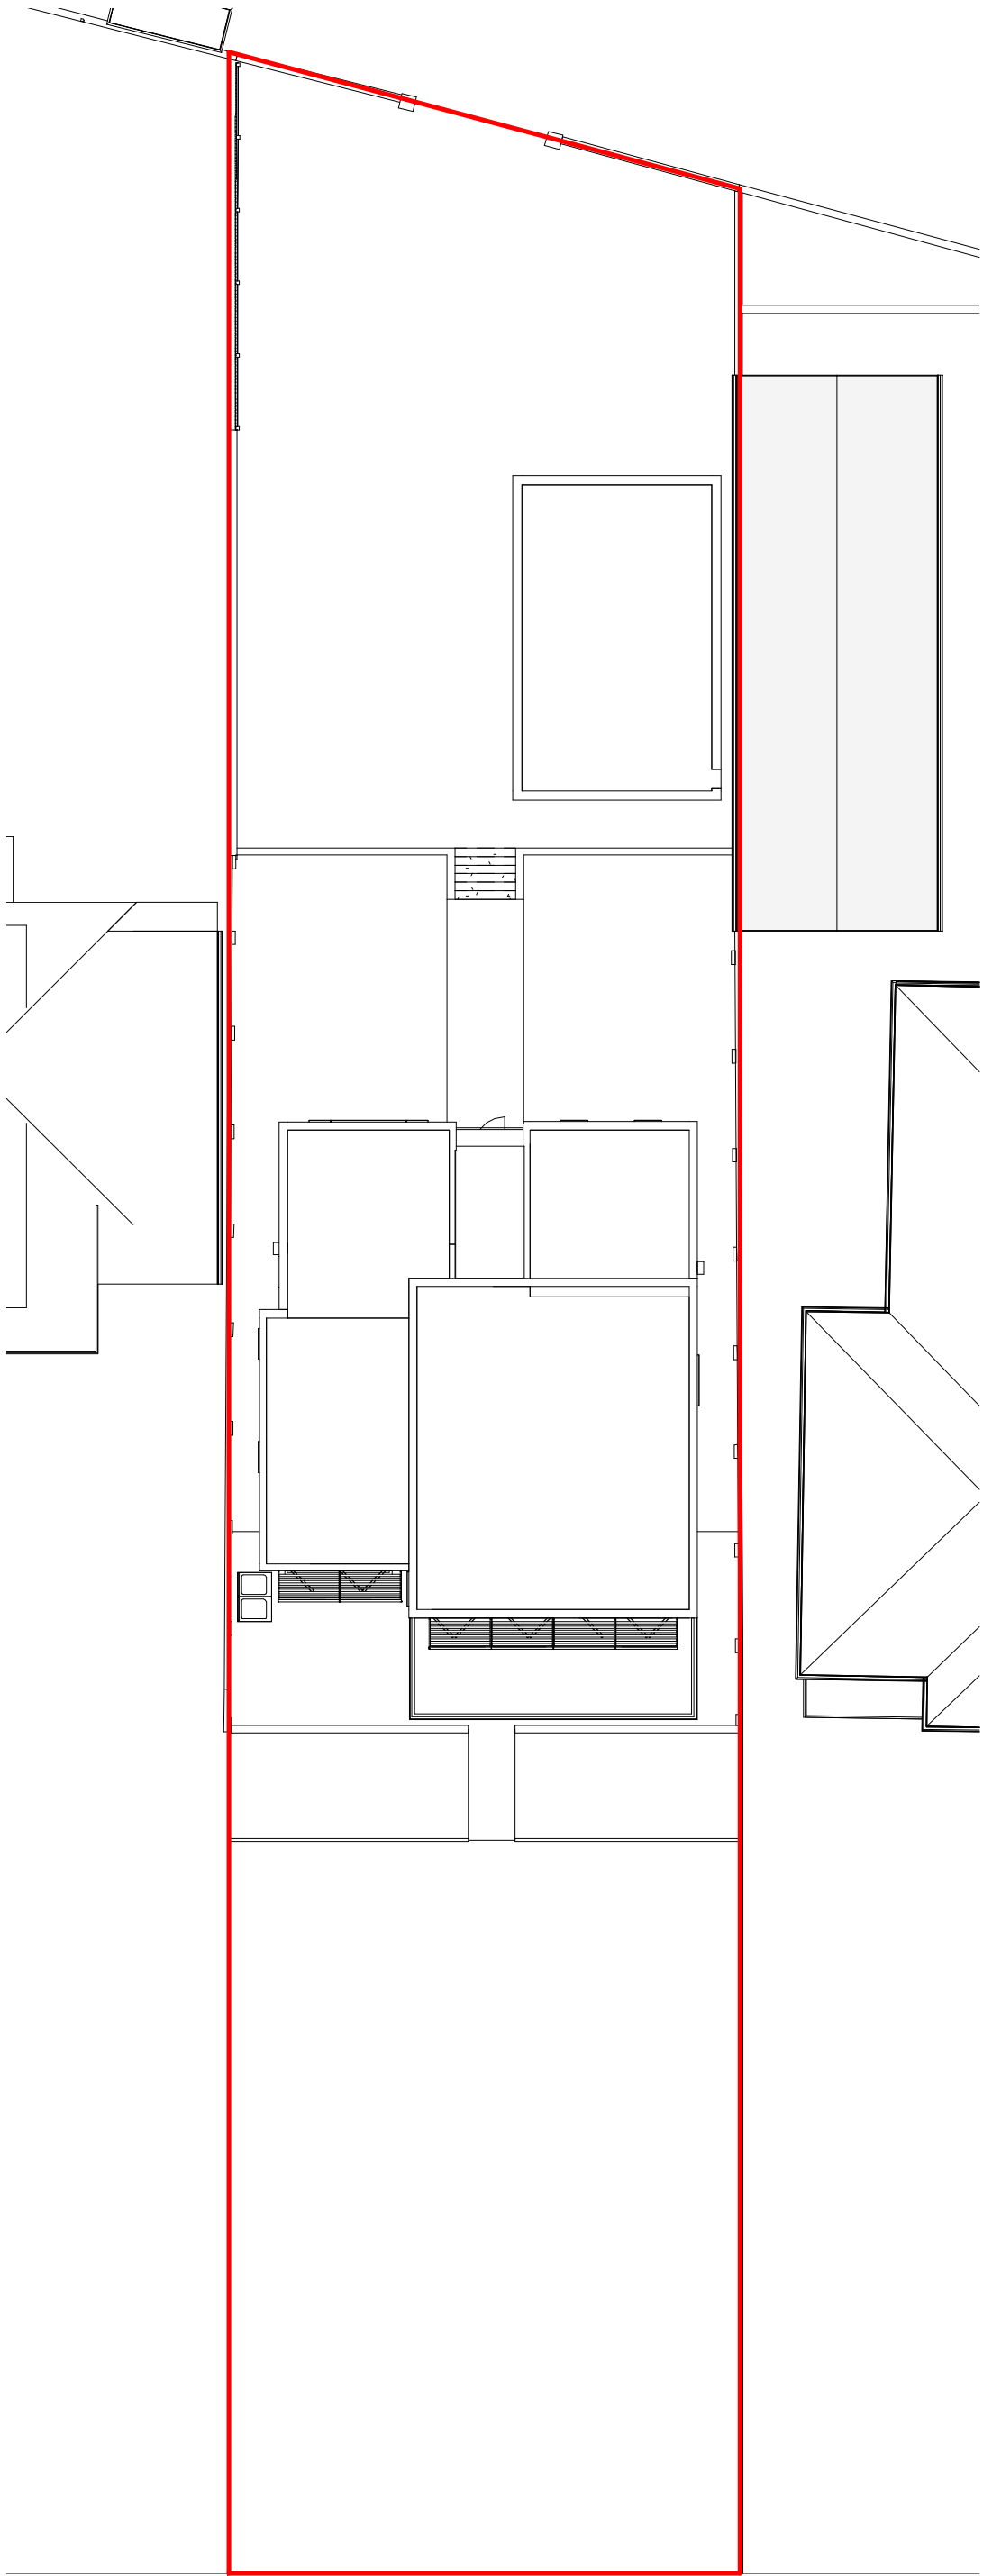

IJ Murray Associates

www.ijma.co.uk

No.	Description	Date

Mr Bending Ms Elder

78 Southwood

Block and roof plan

Project number

Date

Drawn by

Checked by

Project Number

Issue Date

Author

Checker

A108 V3.7

1 : 200