


GENERAL NOTES:
1. THIS DRAWING IS TO BE READ IN CONJUNCTION WITH THE OTHER RELEVANT CONSULTANTS DRAWINGS.
2. ALL FINISHES ARE TO CONFORM TO THE CURRENT BUILDING REGULATIONS.
3. REFER TO A SEPARATE DOCUMENT FOR THE DESIGNERS RISK ASSESSMENT.
4. ALL WORKS OR MATERIALS INDICATED ON THIS DRAWING ARE TO BE TO THE LATEST RELEVANT BRITISH STANDARDS AND CARRIED OUT IN ACCORDANCE WITH THE BRITISH STANDARDS CODES OF PRACTICE OR RECOGNIZED INSTITUTE OR TRADE ASSOCIATION RECOMMENDATIONS AND PUBLICATIONS.




Existing Ground Floor Plan

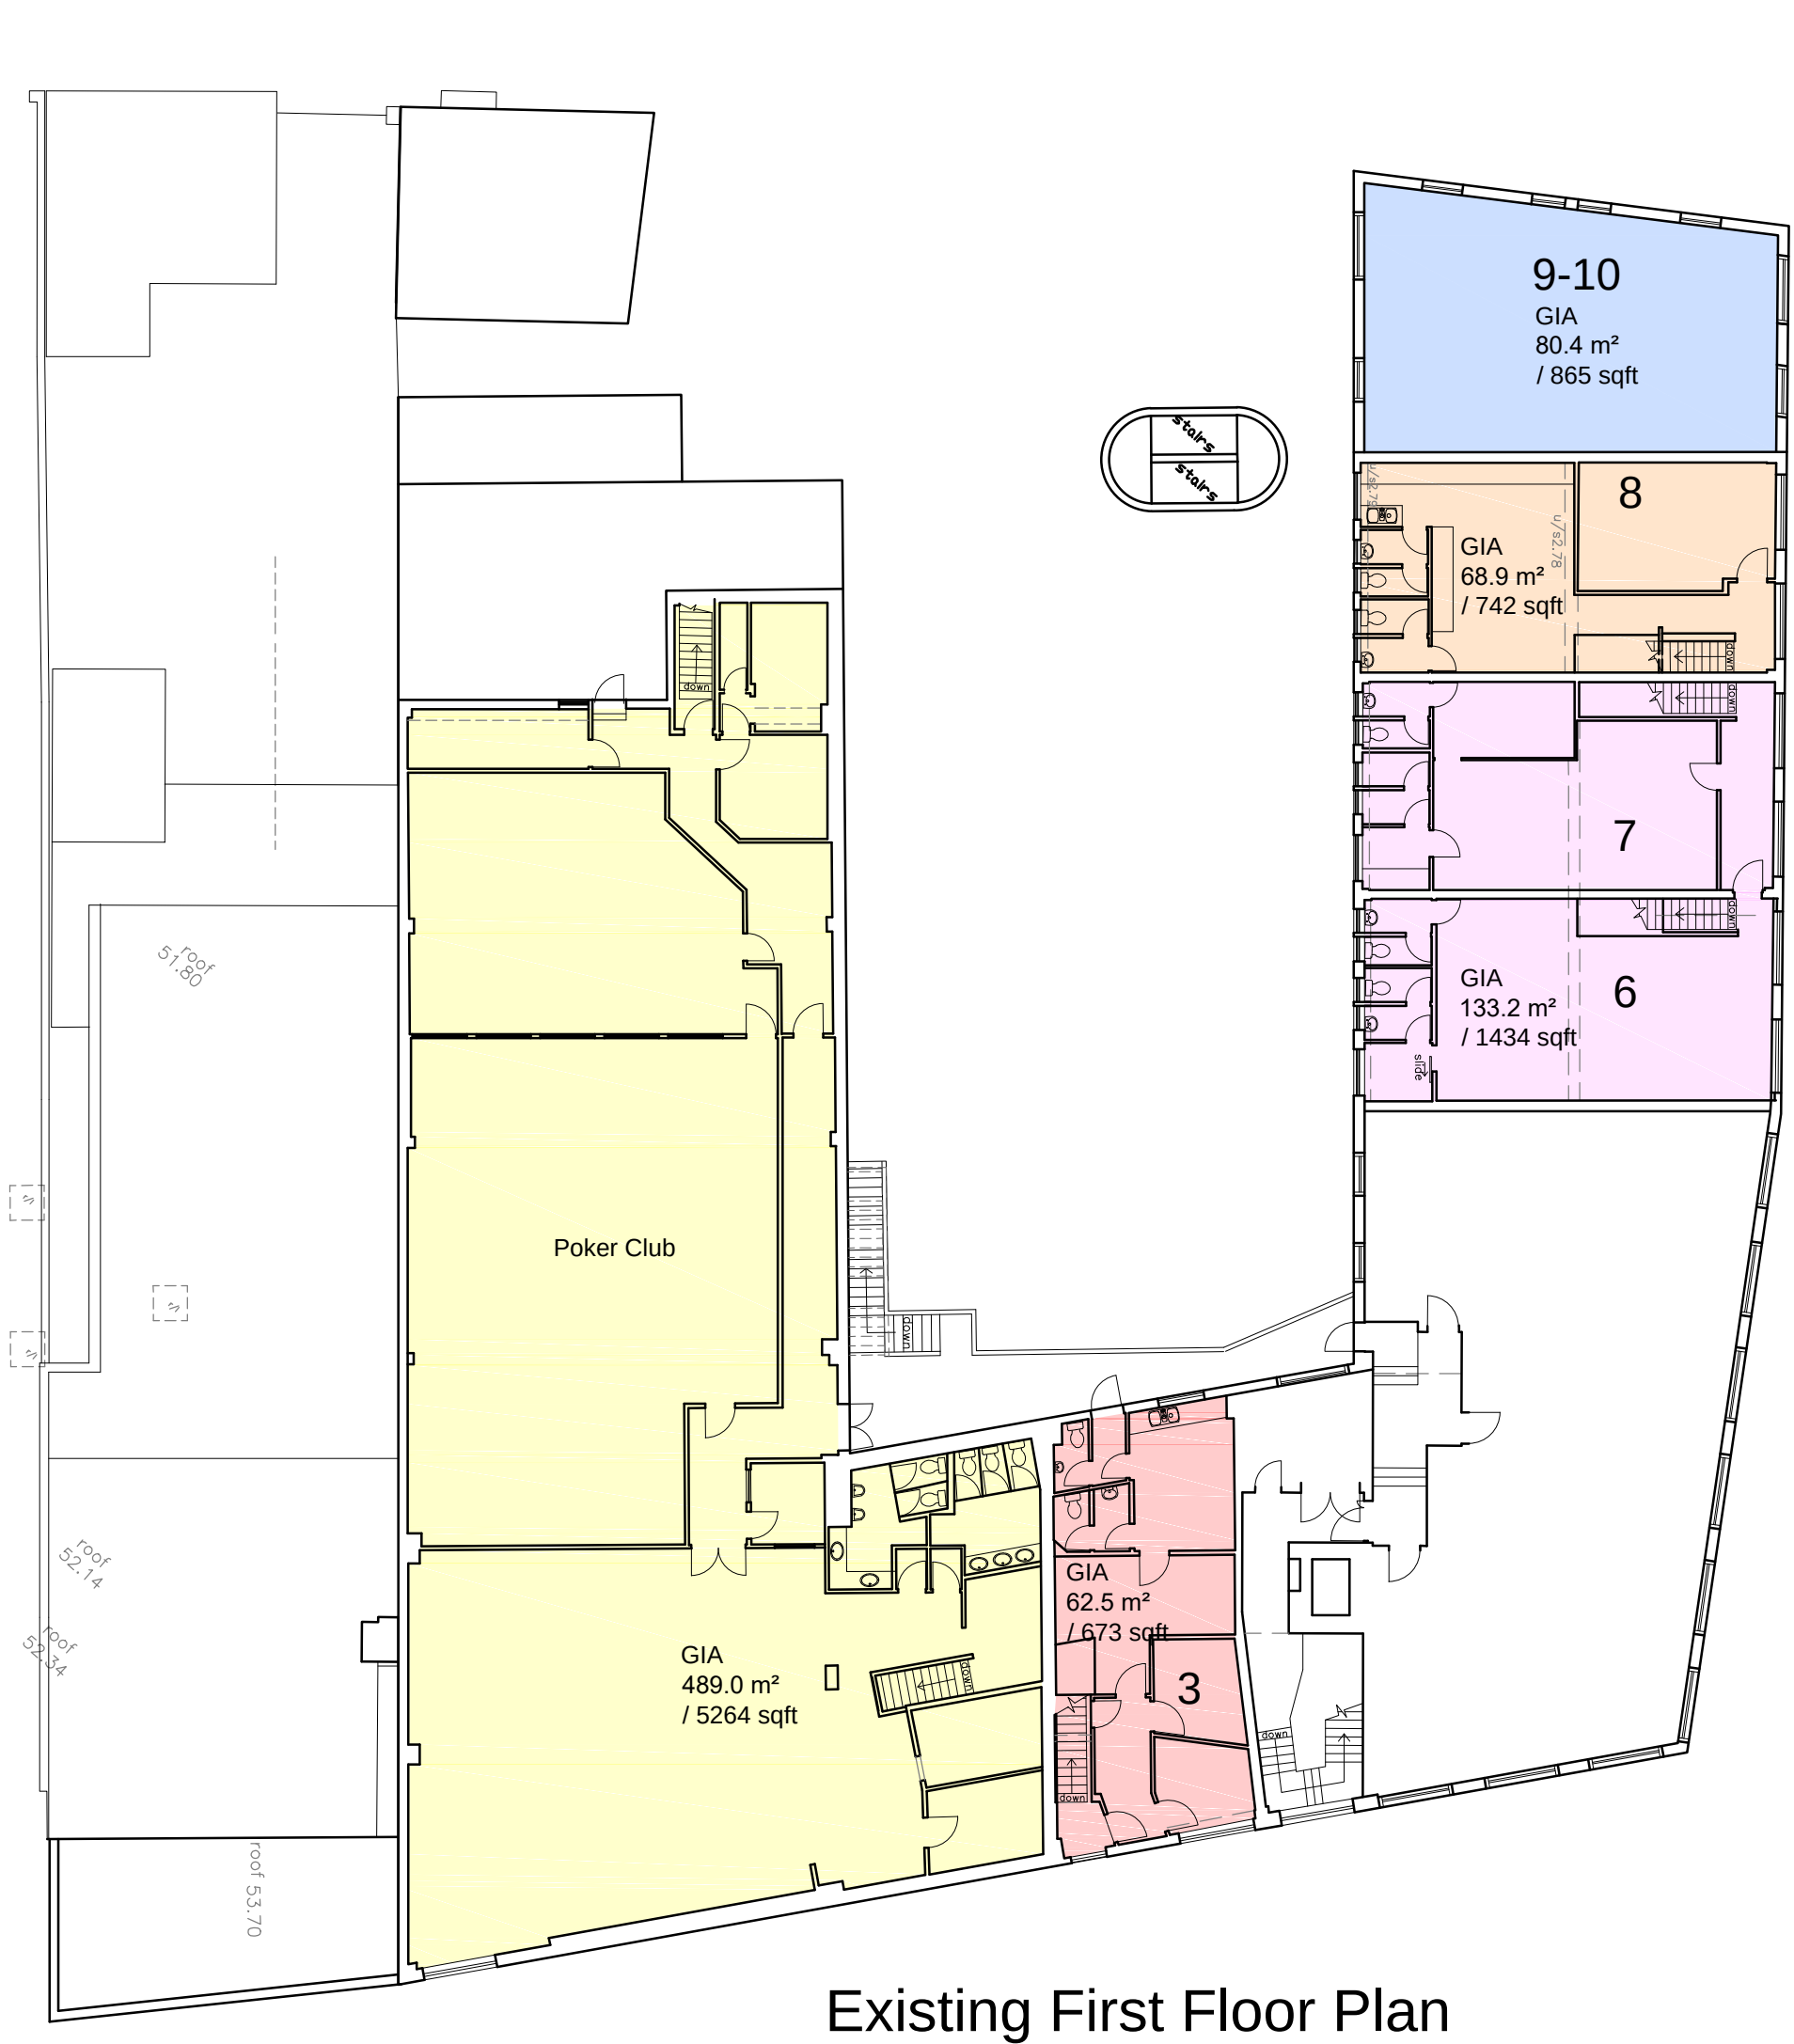

Existing First Floor Plan



Existing Second Floor Plan

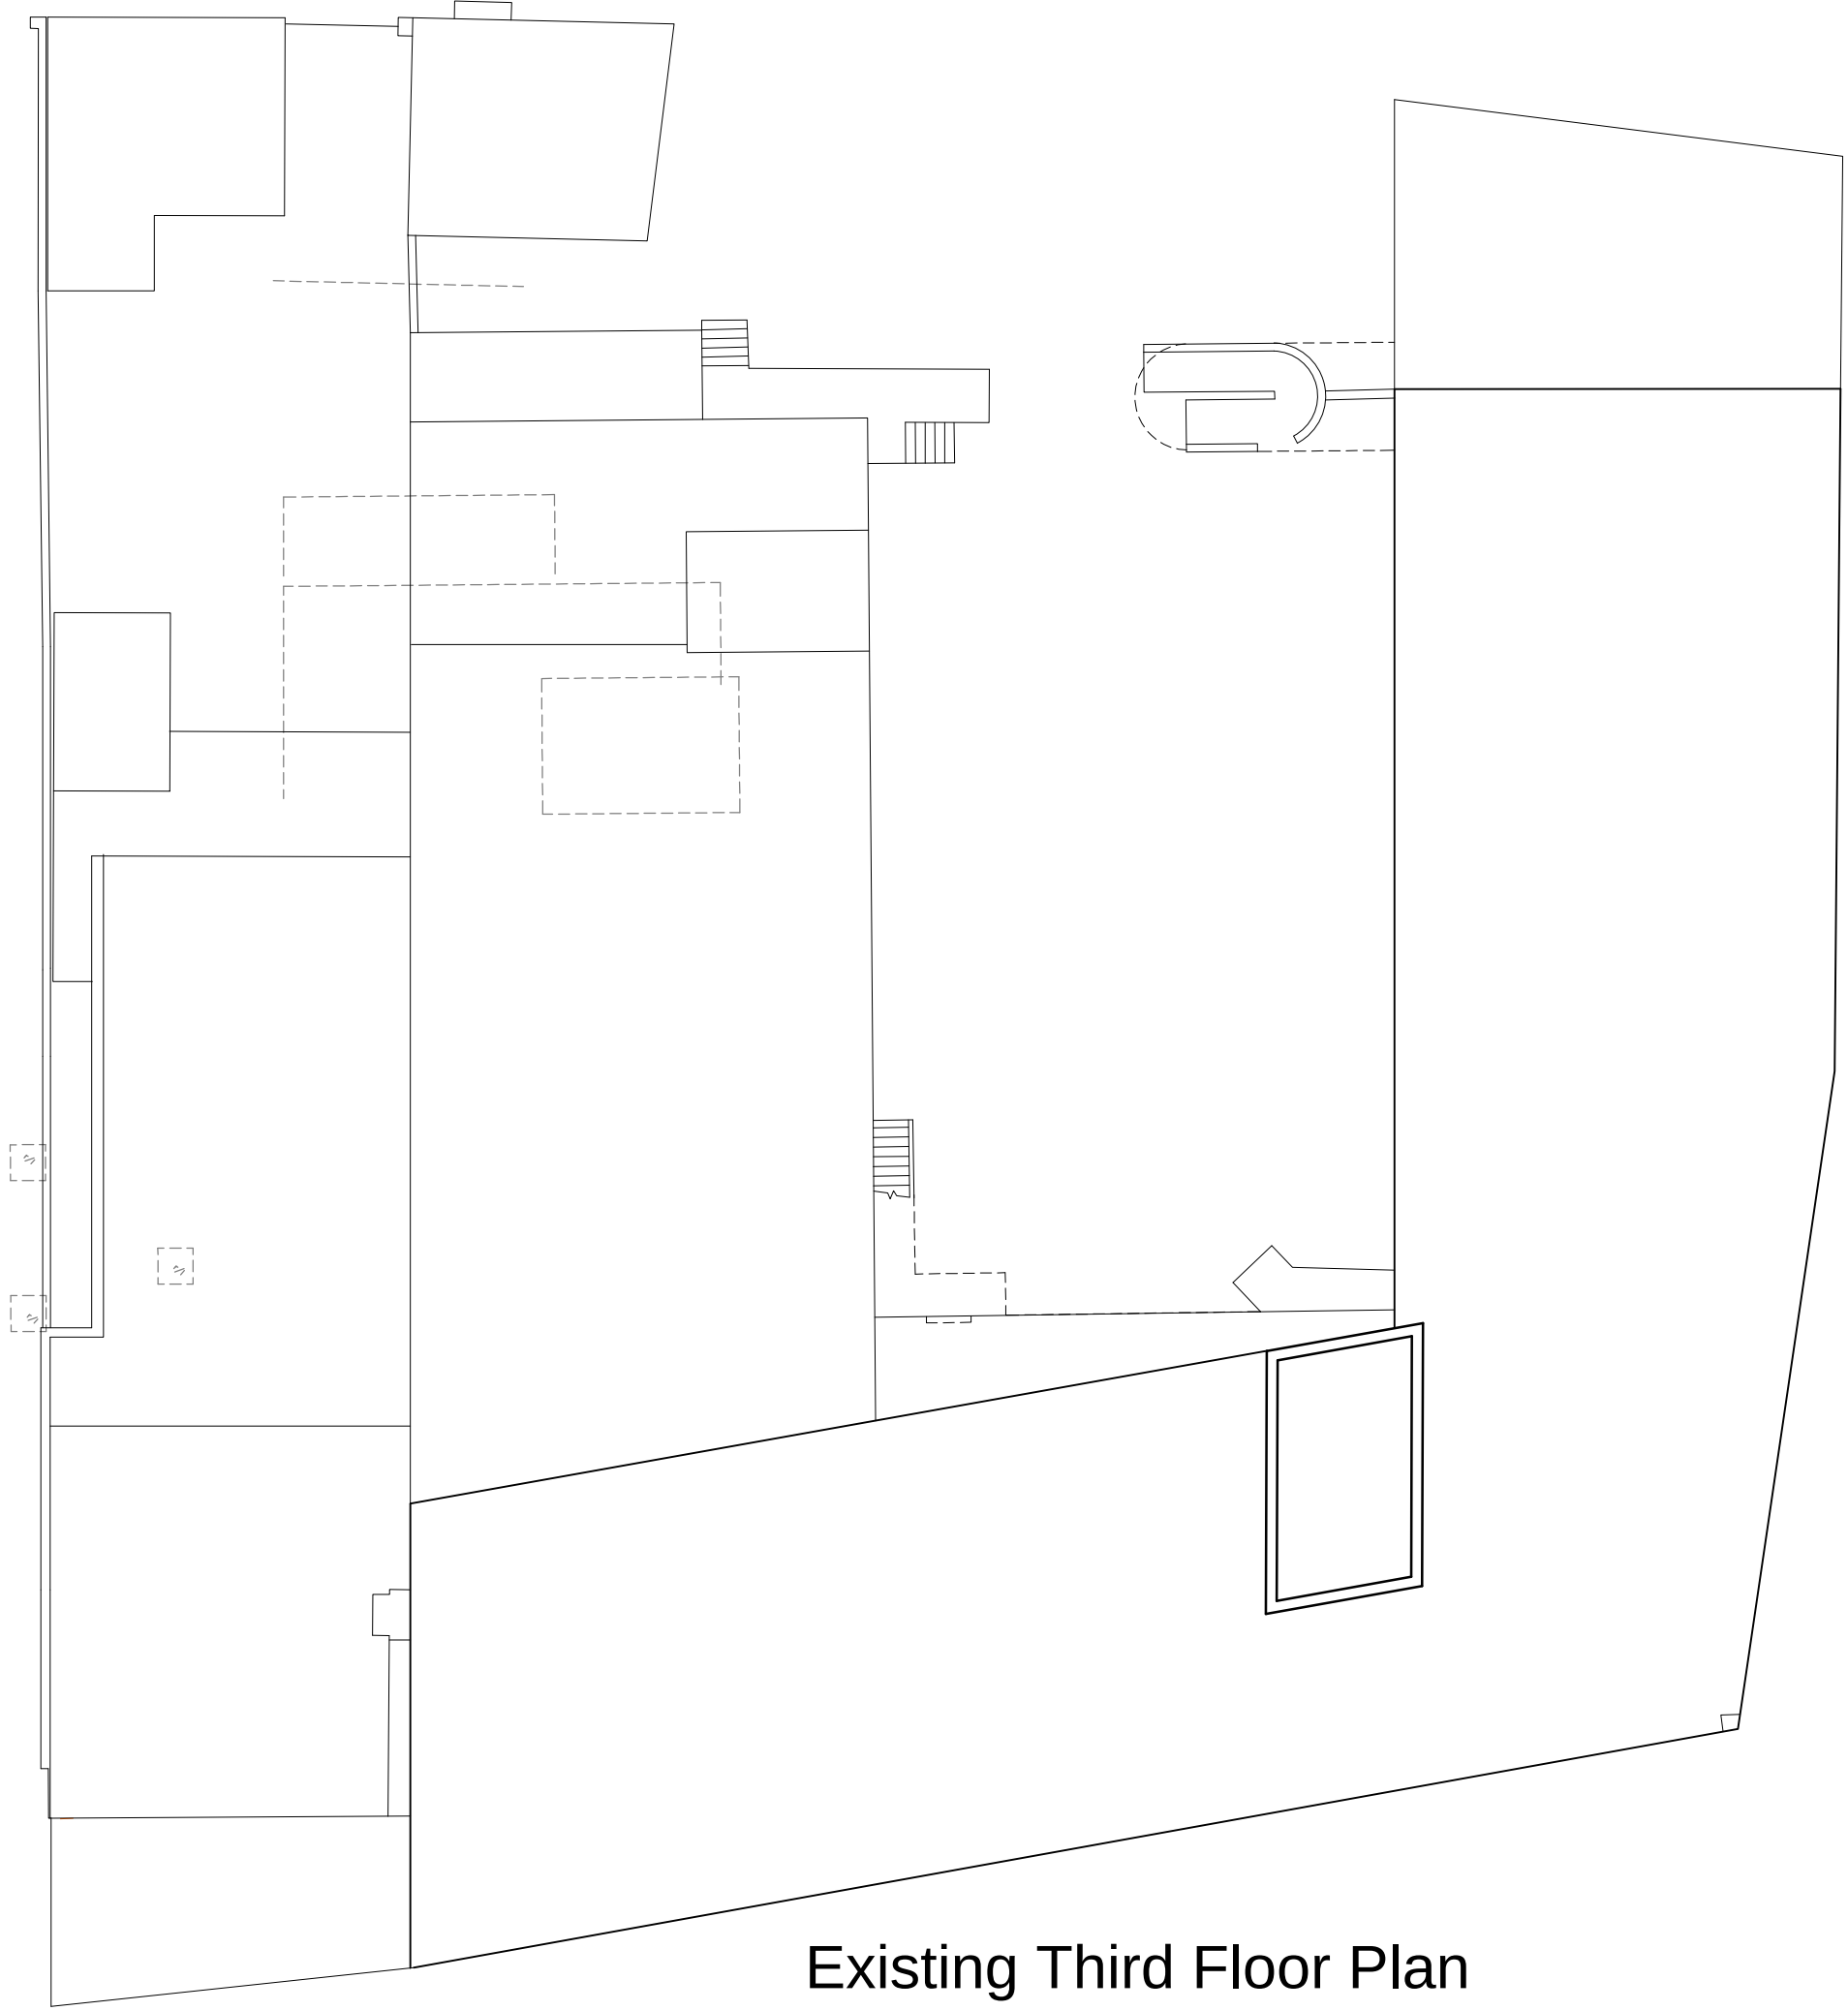

Existing Third Floor Plan

1:200 scale

0 5m 10m

Revision	Date	Description	Dwn	Chkd
PLC ARCHITECTS Lansdowne House 25-26 Hampshire Terrace Portsmouth PO1 2QF Hampshire England Tel: (023) 92 755 333 E-Mail: admin@plcarchitects.com Web: www.plcarchitects.com				
Client: WD KING Group				
Project: Clock House/ 81c London Road Waterlooville				
Drawing Title: Existing Floor Layouts				
Drawn By KC	Date	Checked By	Date	Approved By Date
Drawing No. 14 - 2043 - 100	Revision:	Scale: 1:200 @ A1		
PLC ARCHITECTS © COPYRIGHT RESERVED 2013 NOT TO BE SCALED. DIMENSIONS TO BE CHECKED ON SITE SCALING ONLY FOR LOCAL AUTHORITY PURPOSES				