




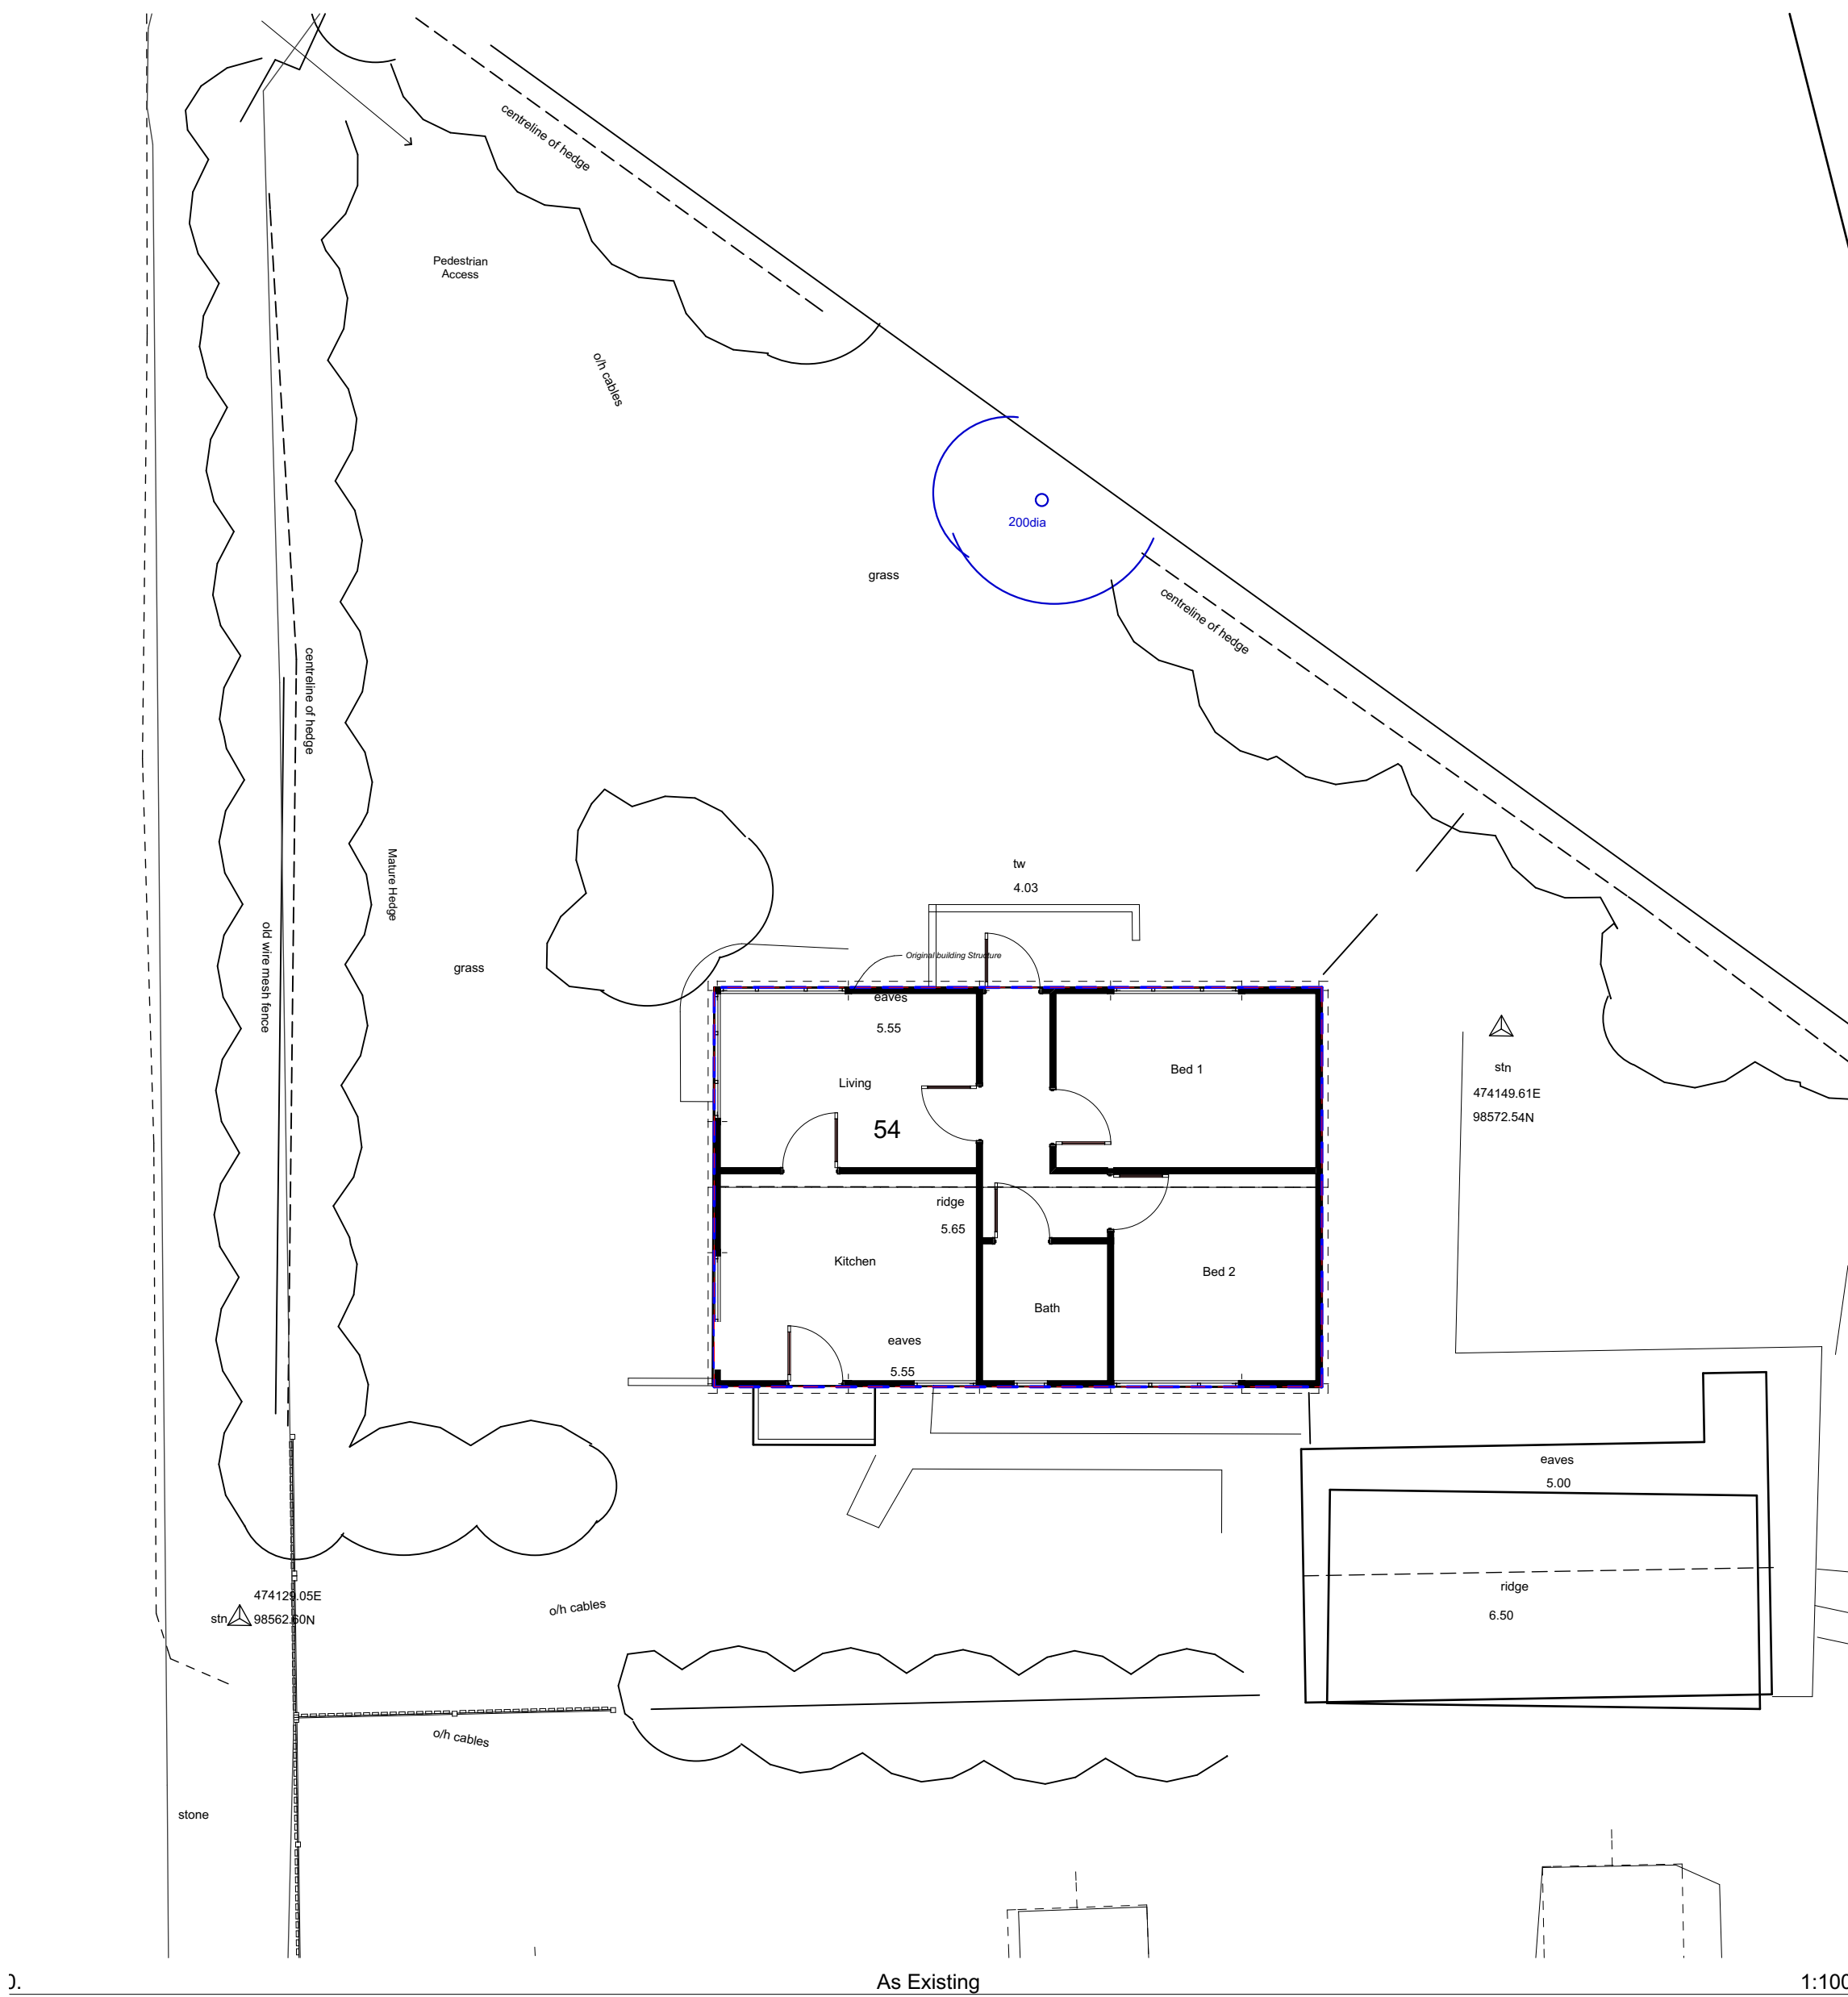


1. As Existing 1:100

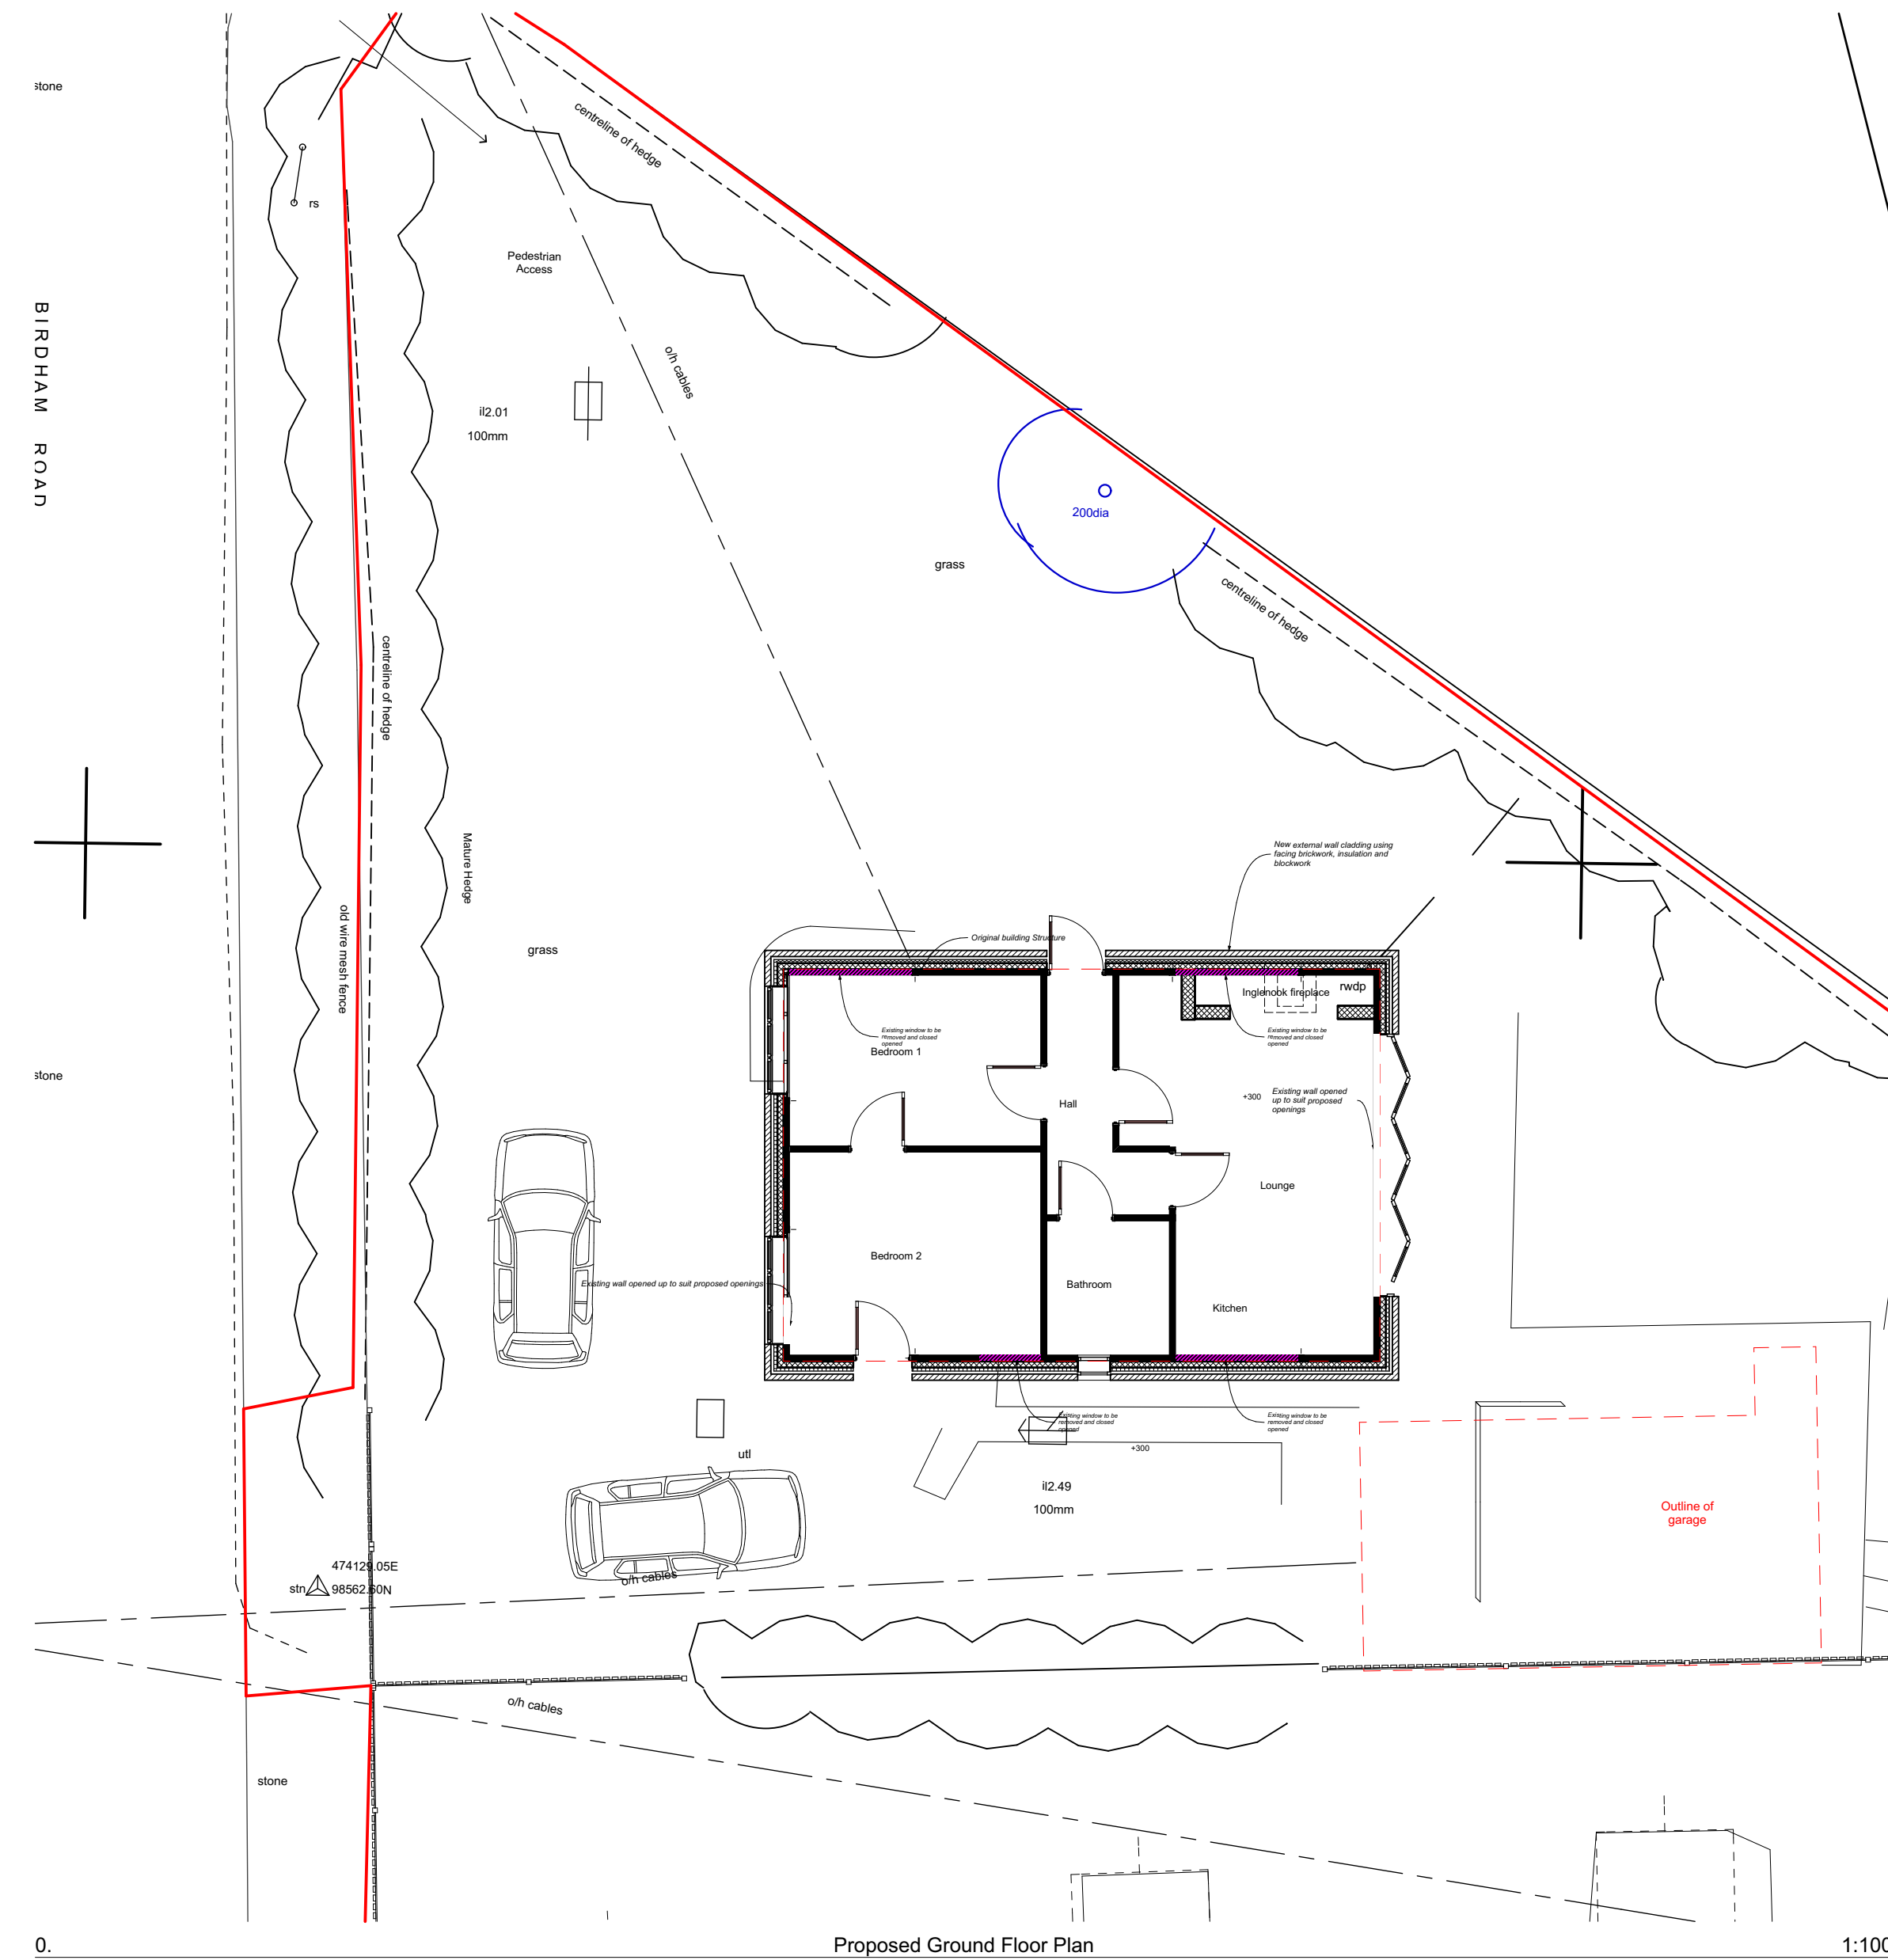


0. Proposed Ground Floor Plan 1:100

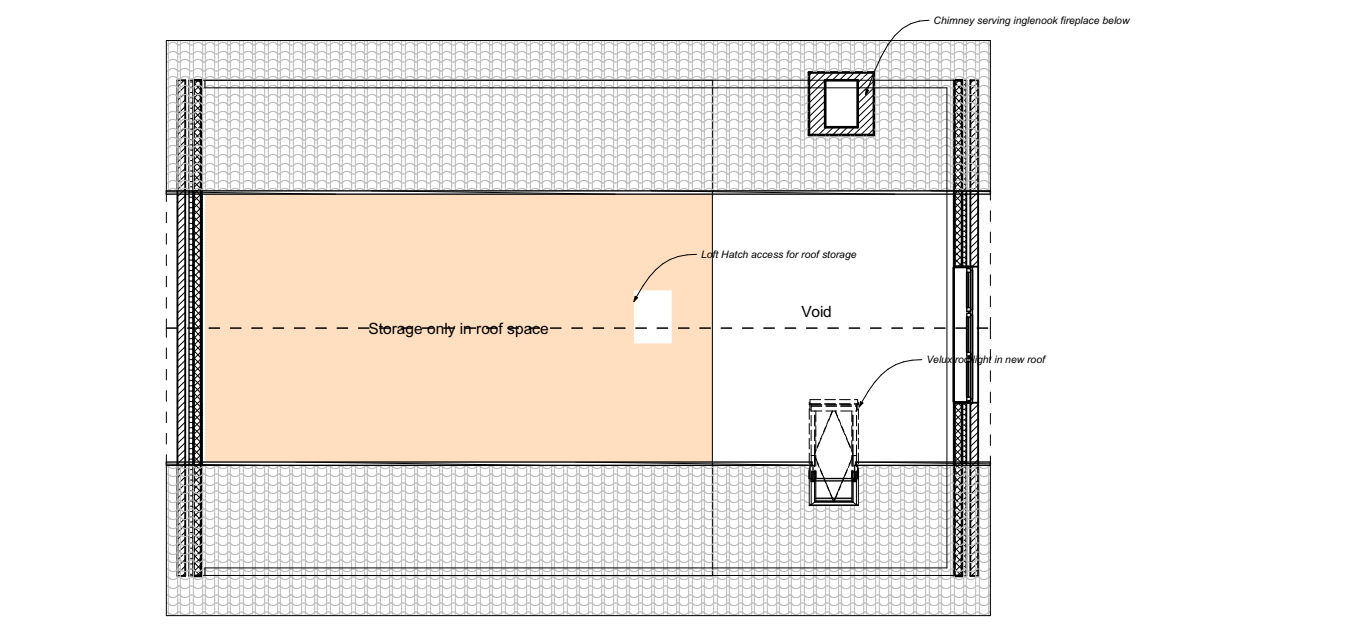


1. Proposed roof storage level 1:100

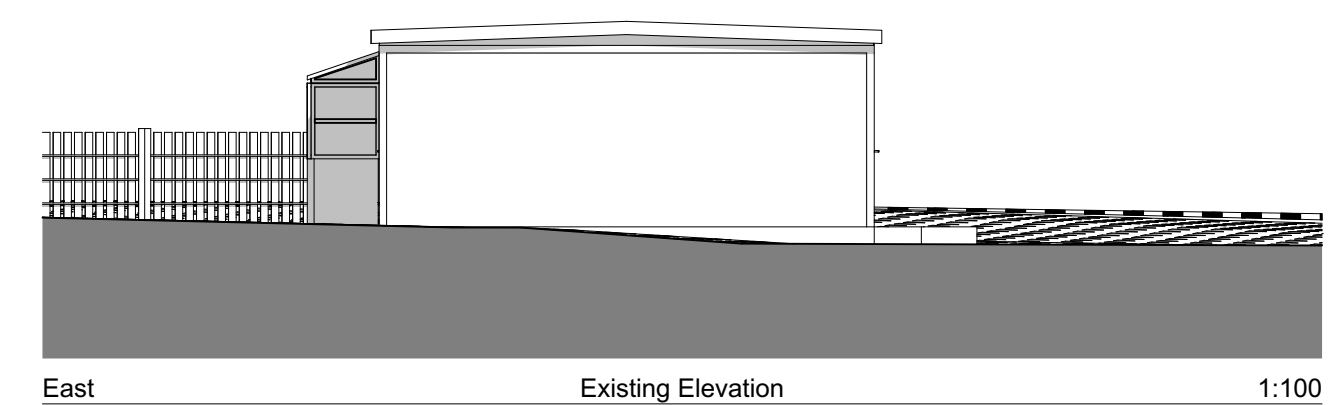


East Existing Elevation 1:100

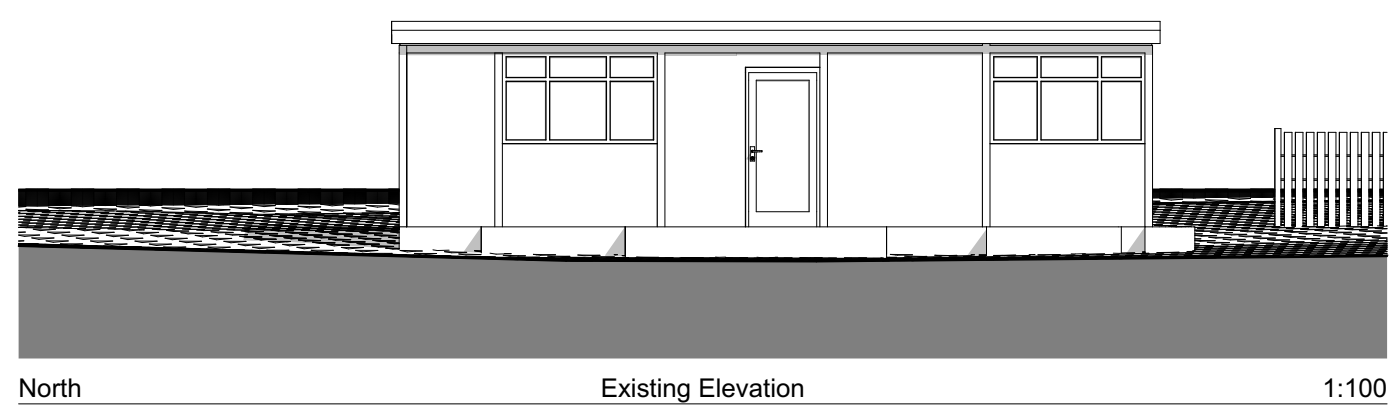

North Existing Elevation 1:100

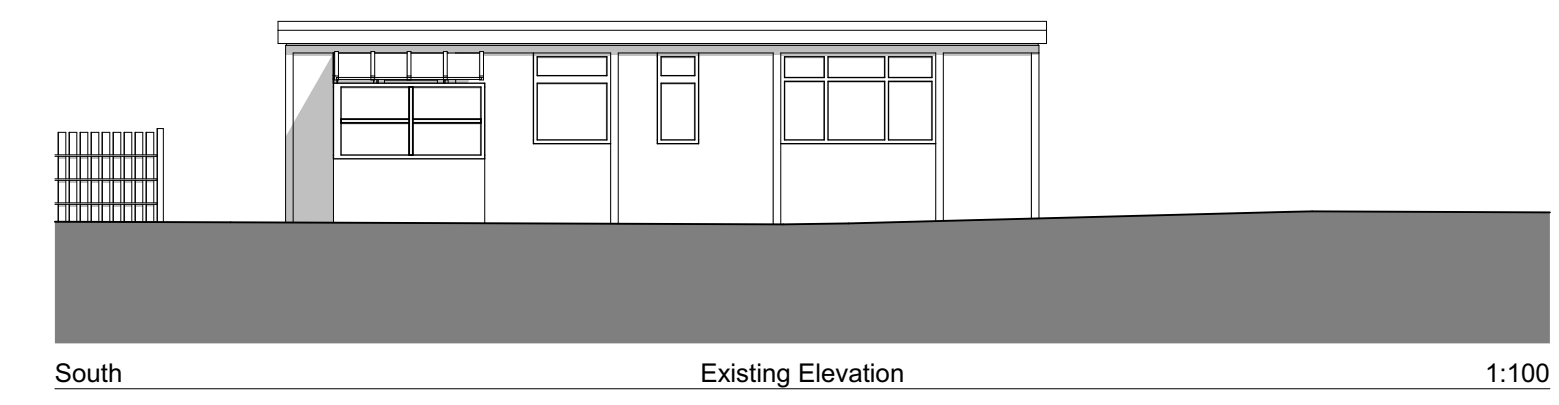


South Existing Elevation 1:100

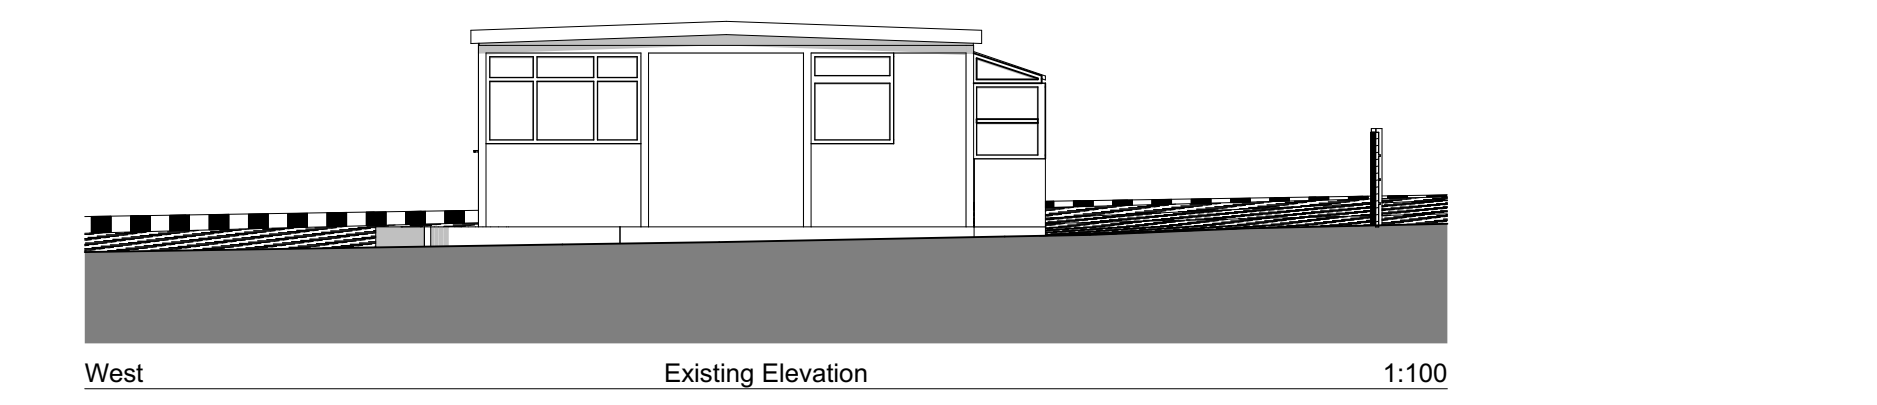


West Existing Elevation 1:100




East Proposed Elevation 1:100

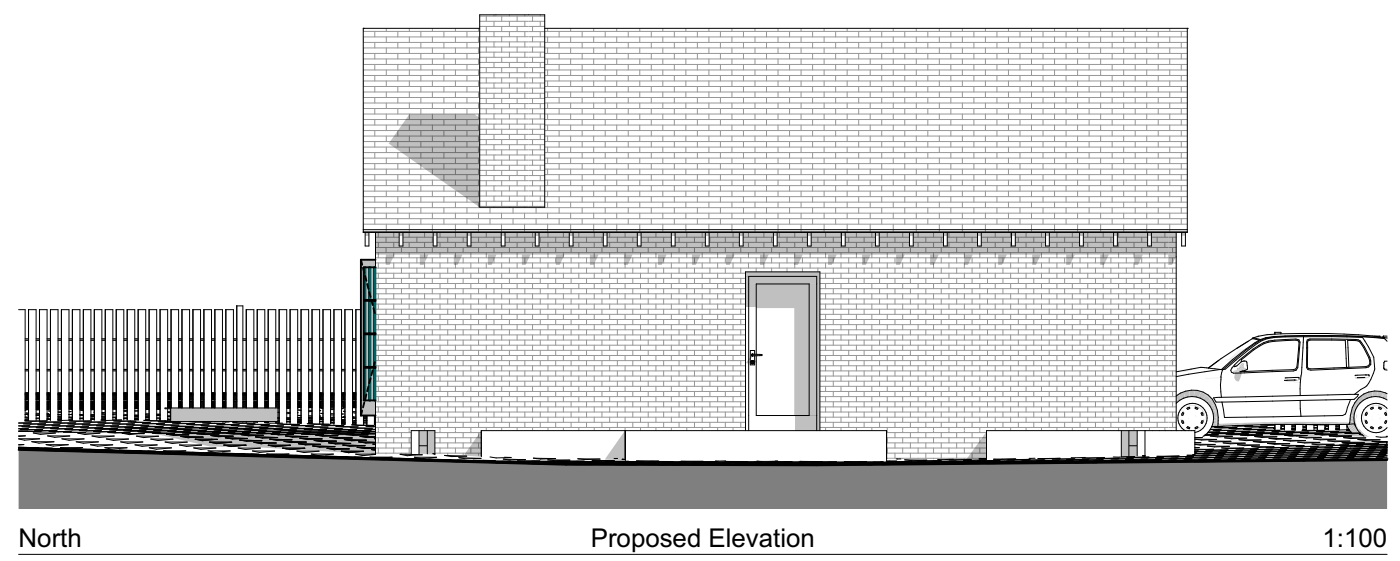

North Proposed Elevation 1:100

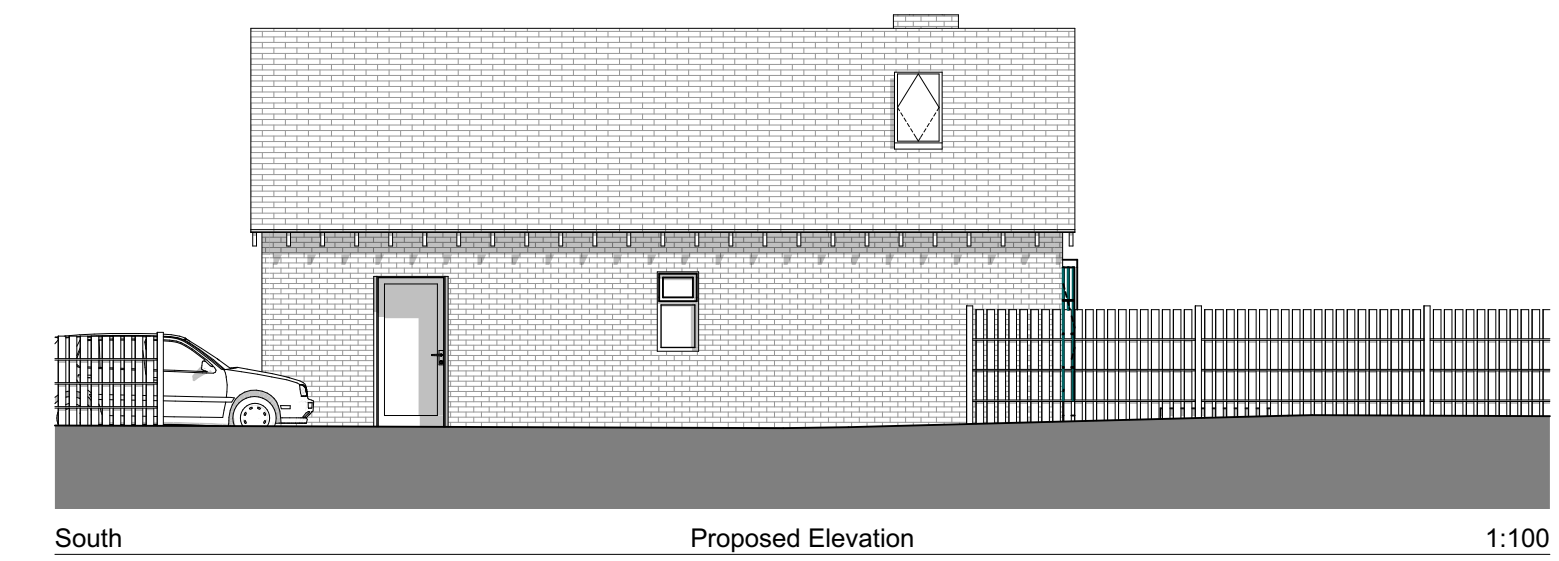

South Proposed Elevation 1:100

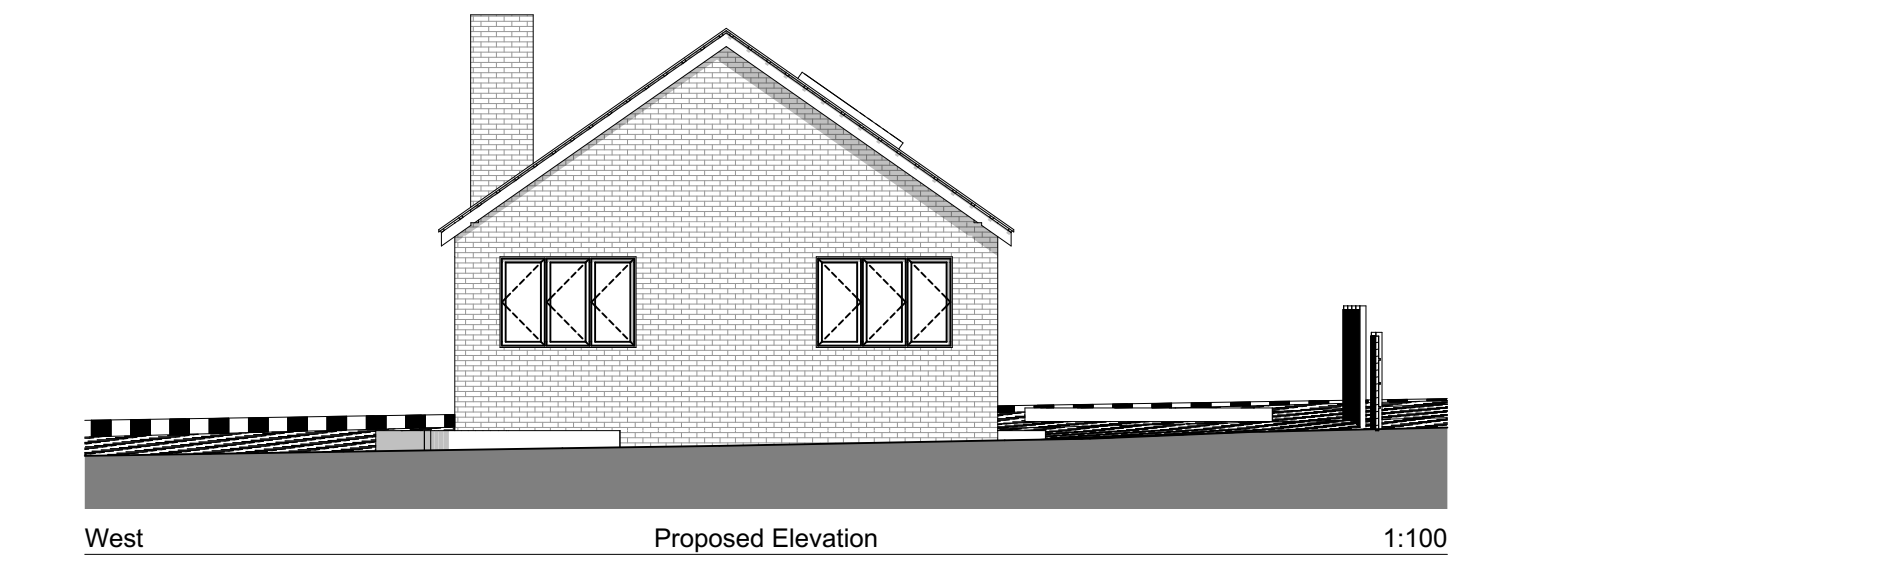

West Proposed Elevation 1:100

N

0100mm @A1

revisions & notes:

project:Mr & Mrs Dent
Extension
54 Eastoke Avenue
Hayling Island

drawing name:Proposed Recladding
and Pitched roof 2/2
PLANNING

status:

date:April 2016

scale:1:100

drawn:HB

pwparchitects

61 South Street, Havant, Hampshire PO9 1BZ
t: 023 9248 2494
e: design@pwp-architects.com

Project No. 5323

f: 023 9248 1152
w: www.pwp-architects.com

drawing No. 1002 rev

Note: All dimensions to be checked on site by the contractor before fabrication and erection. Figured dimensions to be taken in preference to scaled dimensions. This drawing is the copyright of the architects and must not be reproduced or used without their express consent, except for the purposes of a planning application. Electronic issue of this drawing to be confirmed by paper hard copy only.