


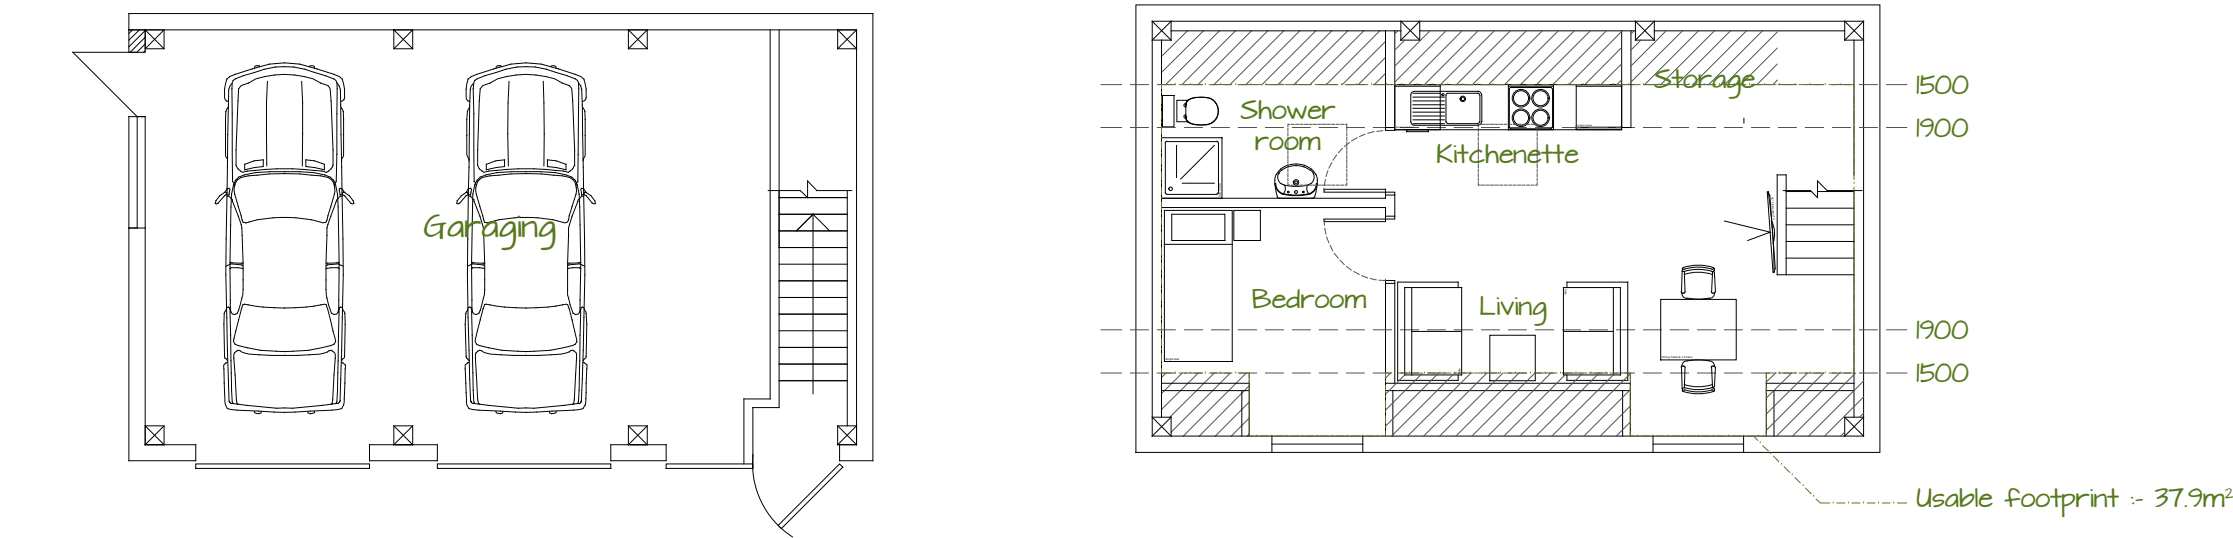


South Elevation

1:100

East Elevation

1:100

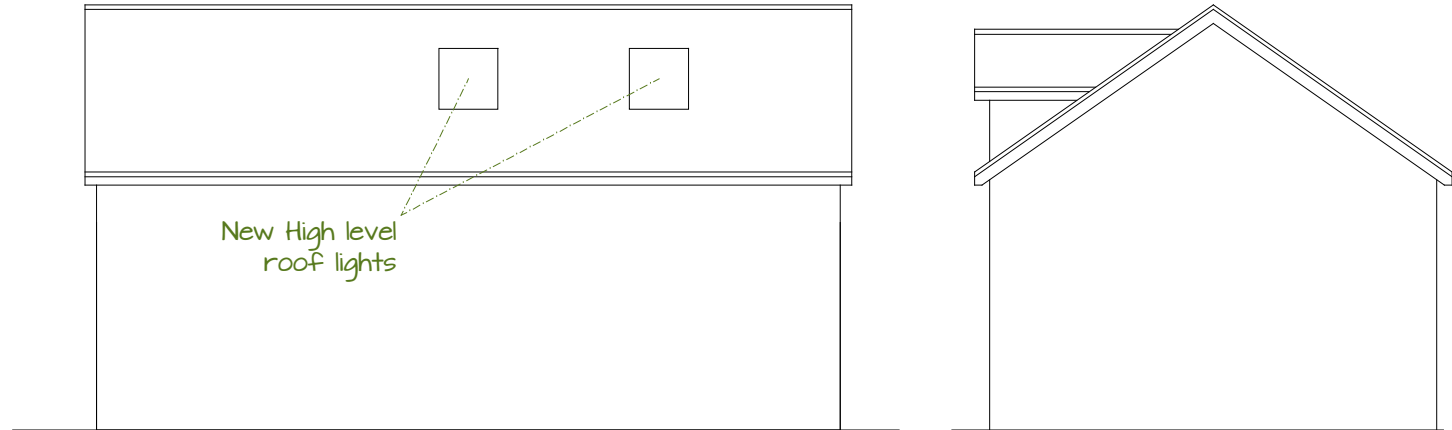

West Elevation

1:100


North Elevation

1:100

Notes:


This drawing is the copyright of
Manorwood
Do not scale from this drawing except
for Local Authority planning purposes

All dimensions must be checked on site
prior to commencement of works

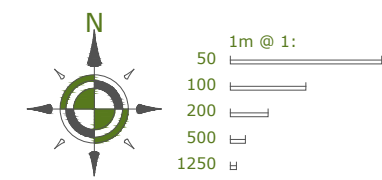

Revisions

--

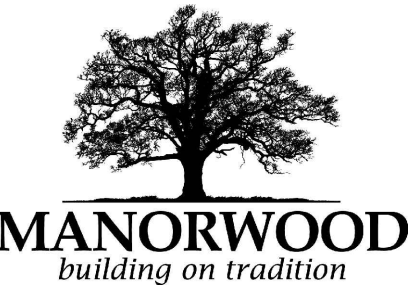

Client

Mr N Vine

Job

9 Nightingale Park
Havant
Hampshire
PO9 2SE

Drawing

Proposed:

Plans
Elevations

Drawn	Date	Scale @A3
MD	29.02.16	1:100

Job No.	Drawing No.	Revision
160229	002	--

Status

For comment