




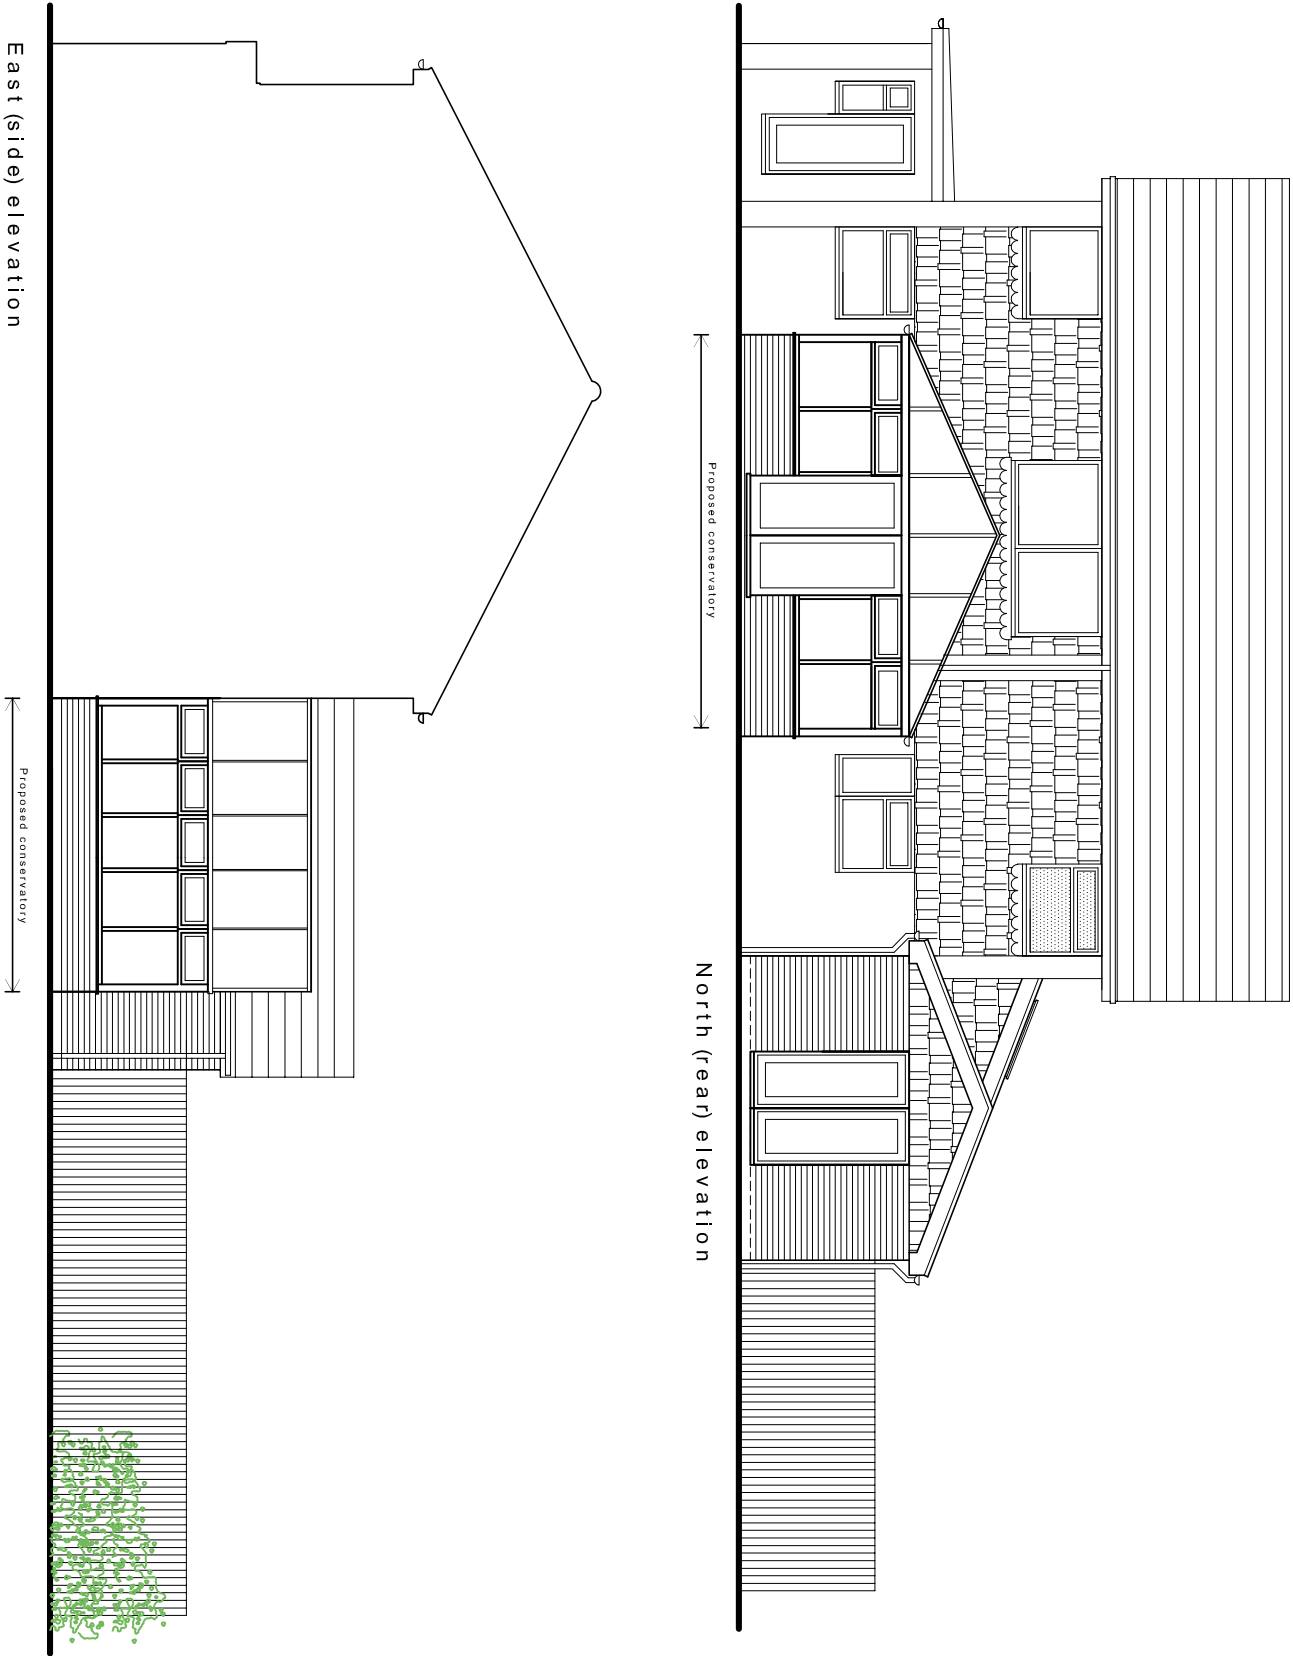

Proposed elevations scale 1:100

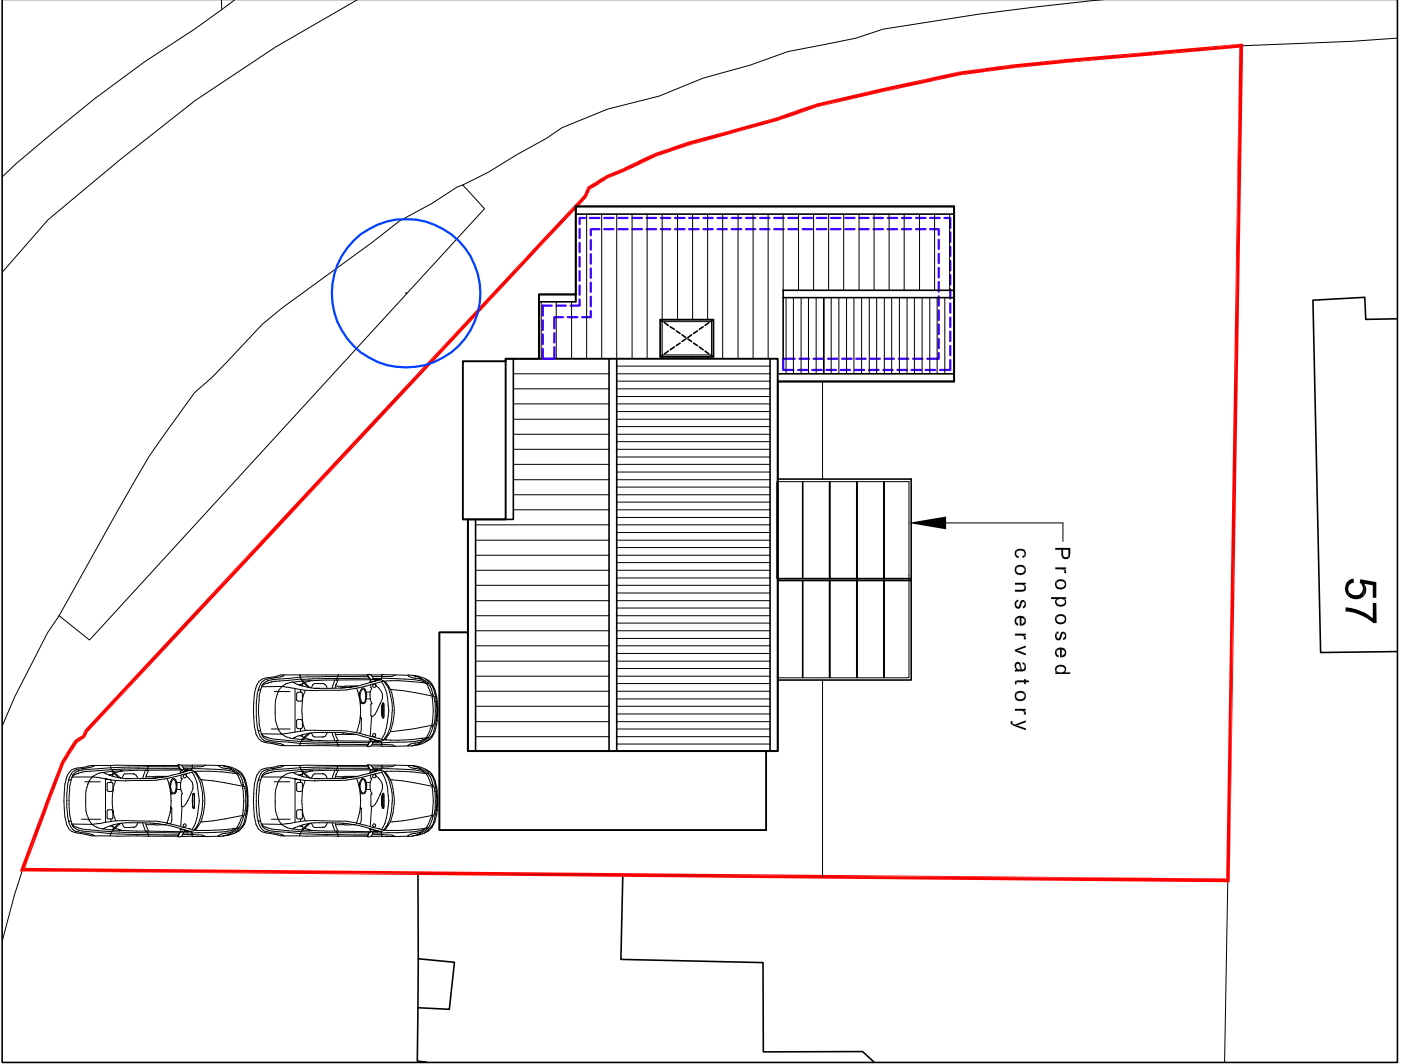

Proposed site plan scale 1:200

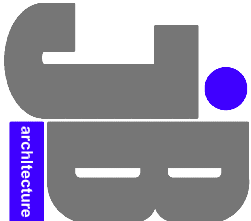

**JIMMY BESSANT ARCHITECTURE**  
TEL: 01243 373620 M: 07769904282  
E: jimmy@jb-architecture.co.uk  
Web: www.jb-architecture.co.uk

|         |                                                                  |  |  |
|---------|------------------------------------------------------------------|--|--|
| For     | MR & MRS COCKS                                                   |  |  |
| Project | PROPOSED CONSERVATORY<br>AT 59 NUTWICK ROAD<br>HAVANT<br>PO9 2UQ |  |  |
| Title   | PROPOSED ELEVATIONS<br>SITE PLAN                                 |  |  |

| Date       | Drawn    | Scale          | Checked  |
|------------|----------|----------------|----------|
| OCT 2016   | JB       | As shown @ A3  | -        |
| Job Number | Revision | Drawing Number | Revision |
| PL1016     | 49       |                |          |