



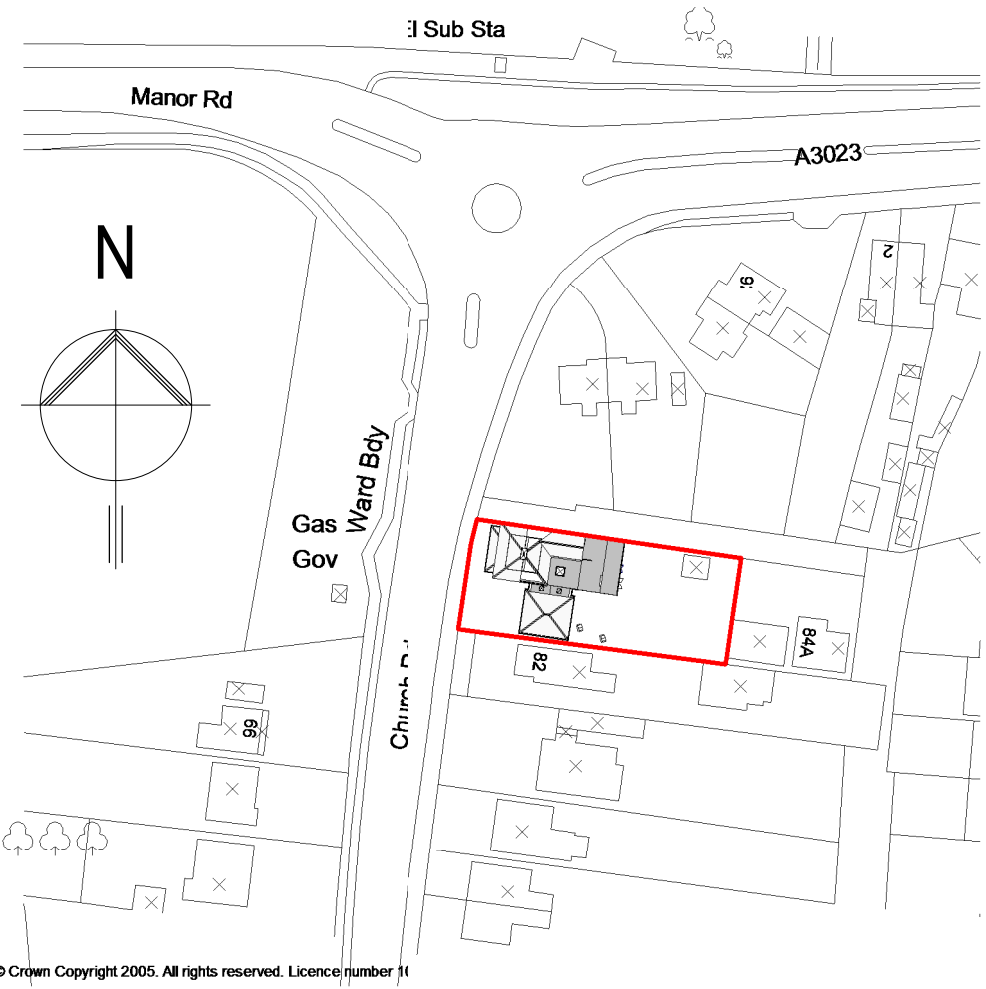

North Elevation as existing
1 : 100

West Elevation as existing
1 : 100




South Elevation as existing
1 : 100

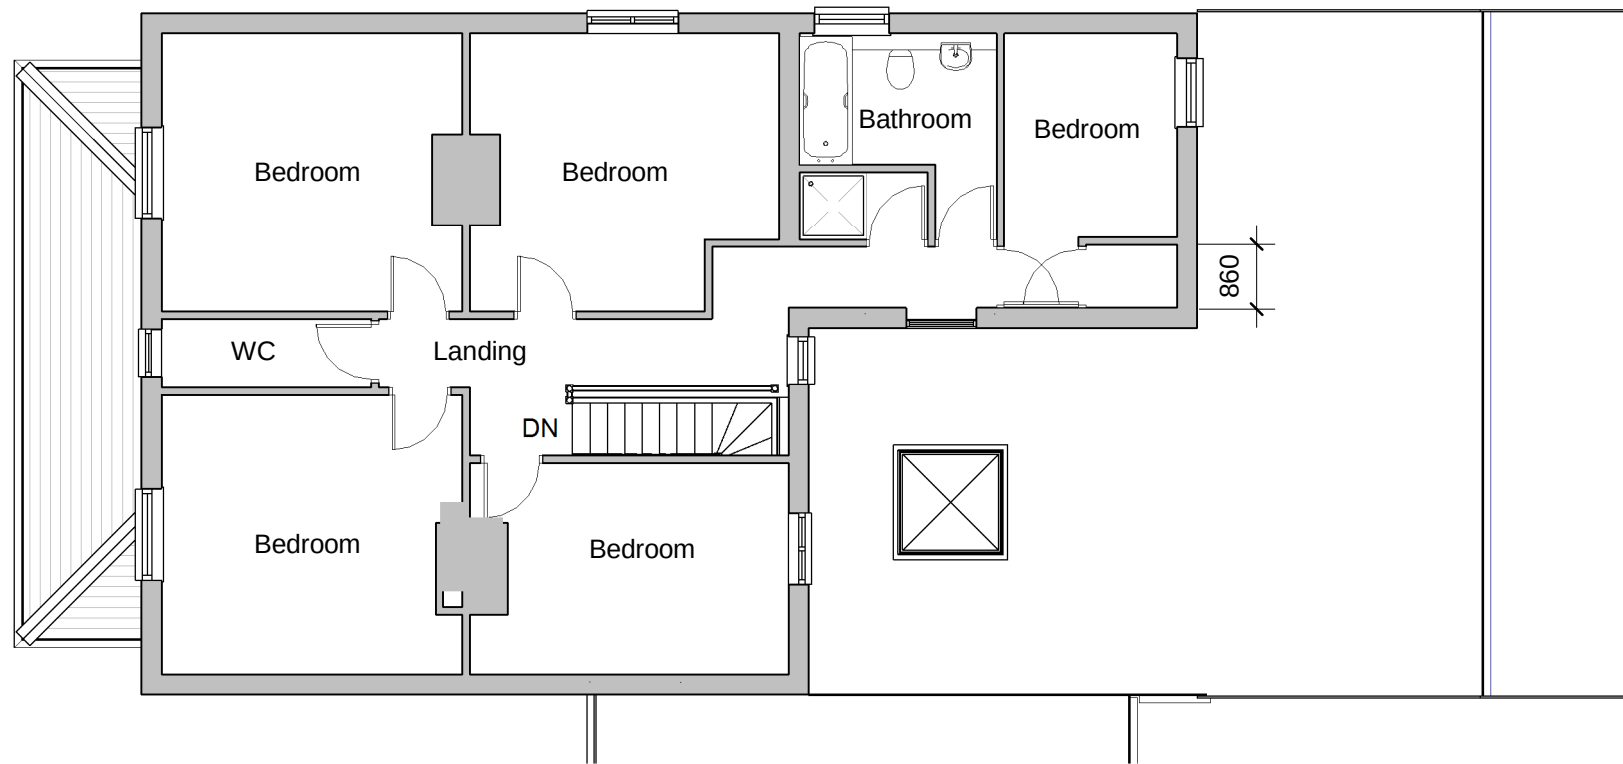

Existing First Floor Plan
1 : 100

East Elevation as existing
1 : 100

Site Location Plan
1 : 1250

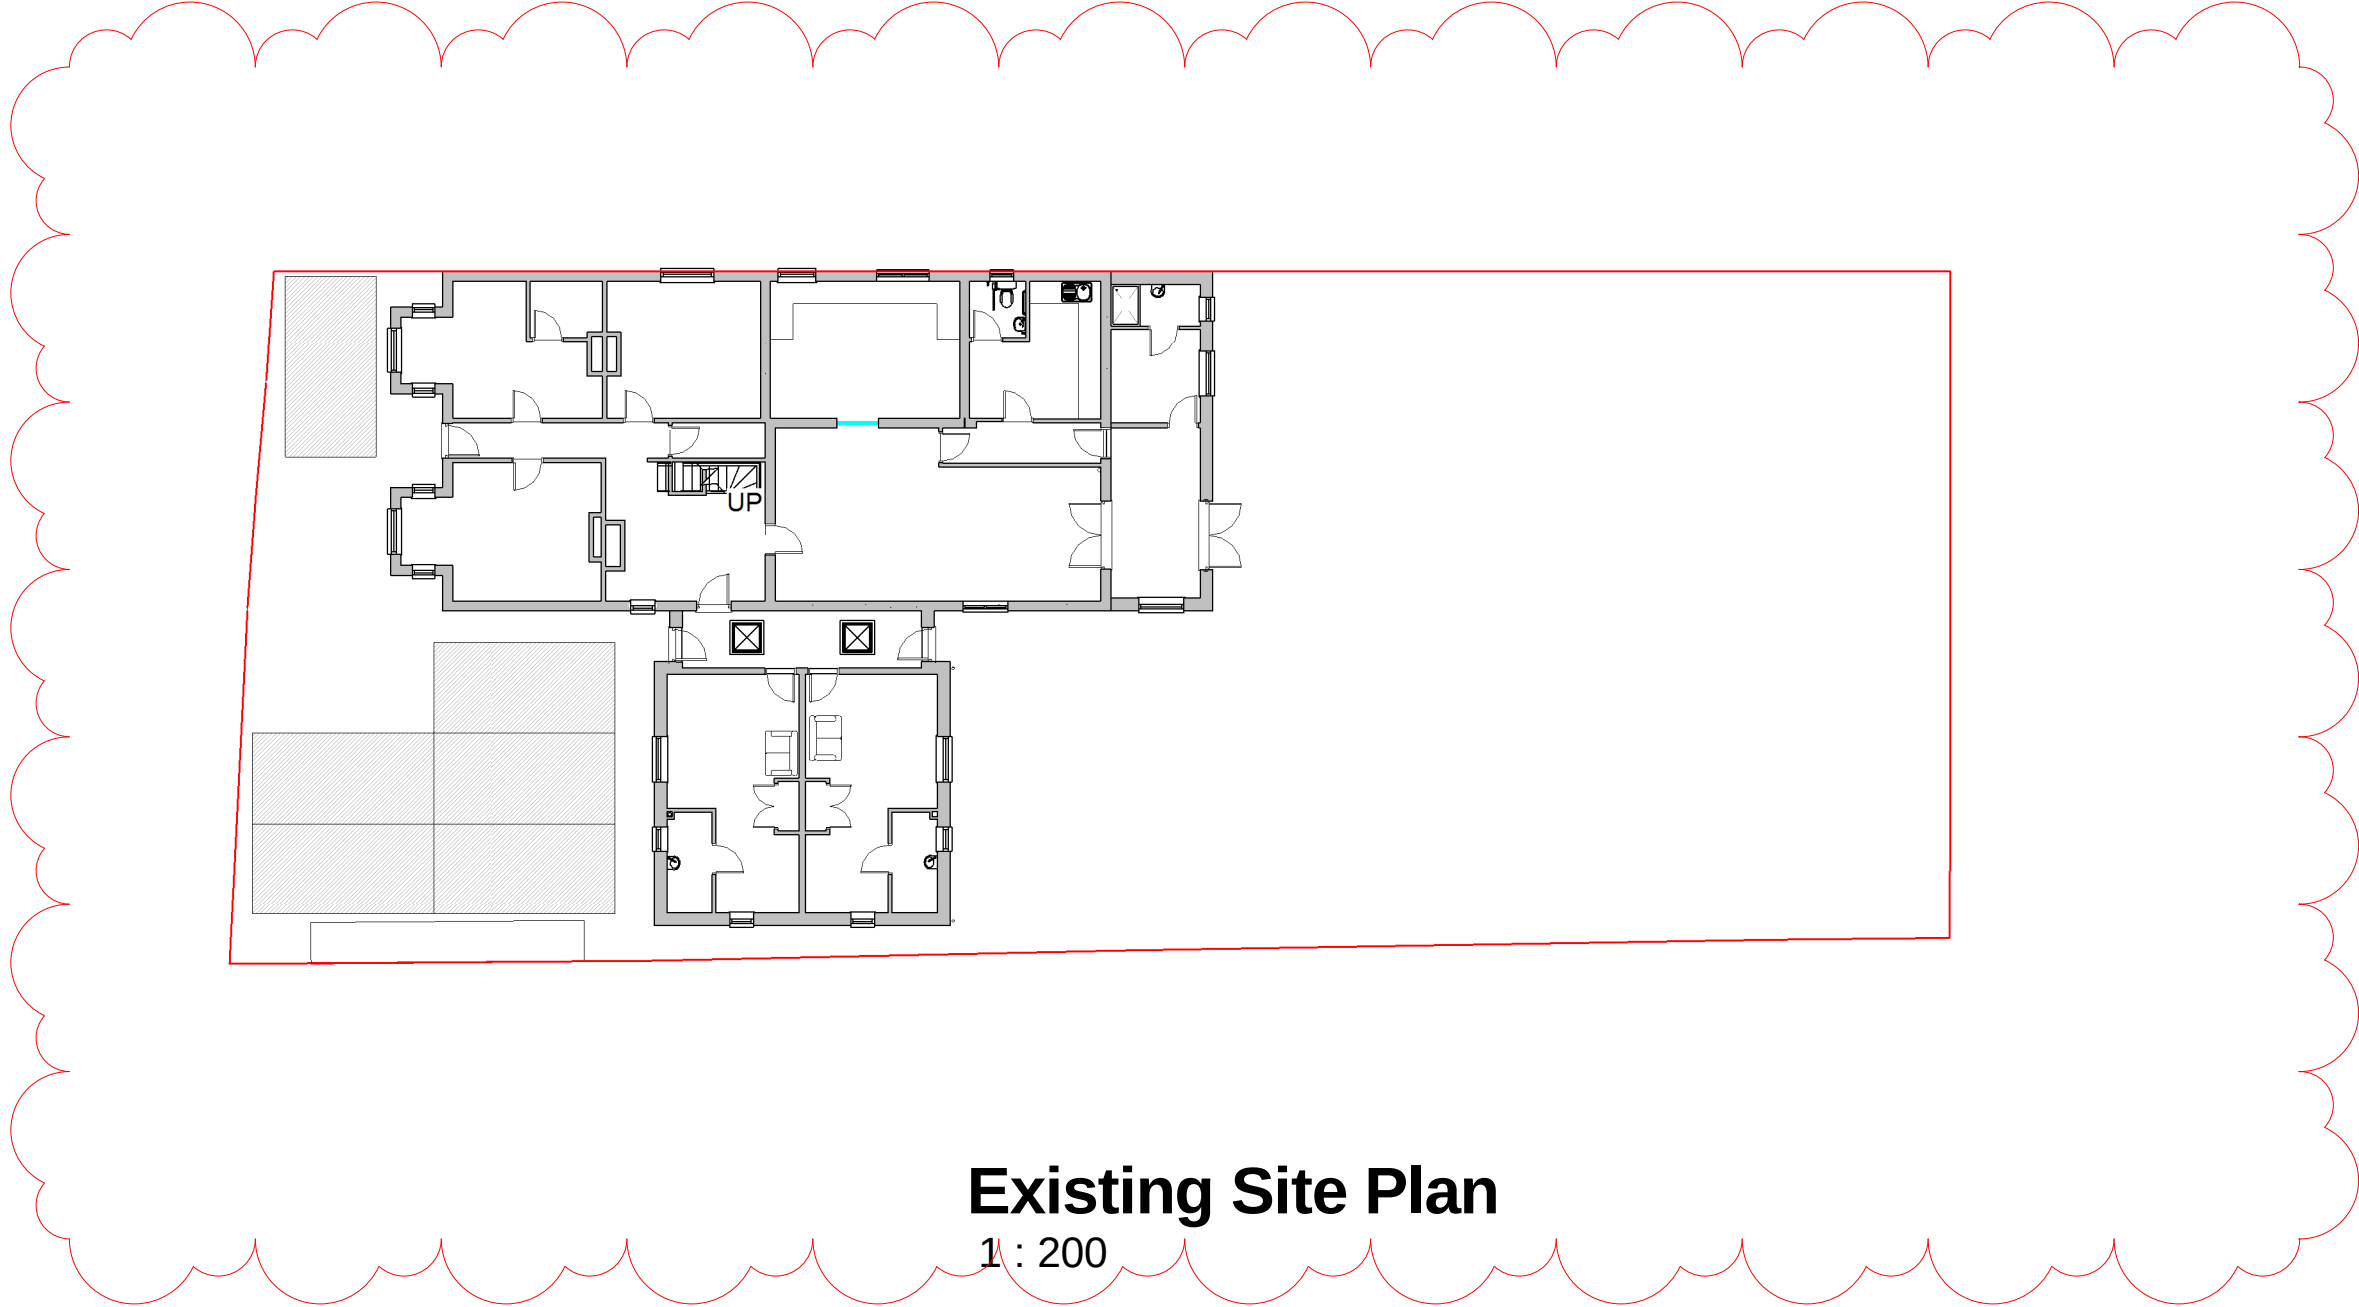 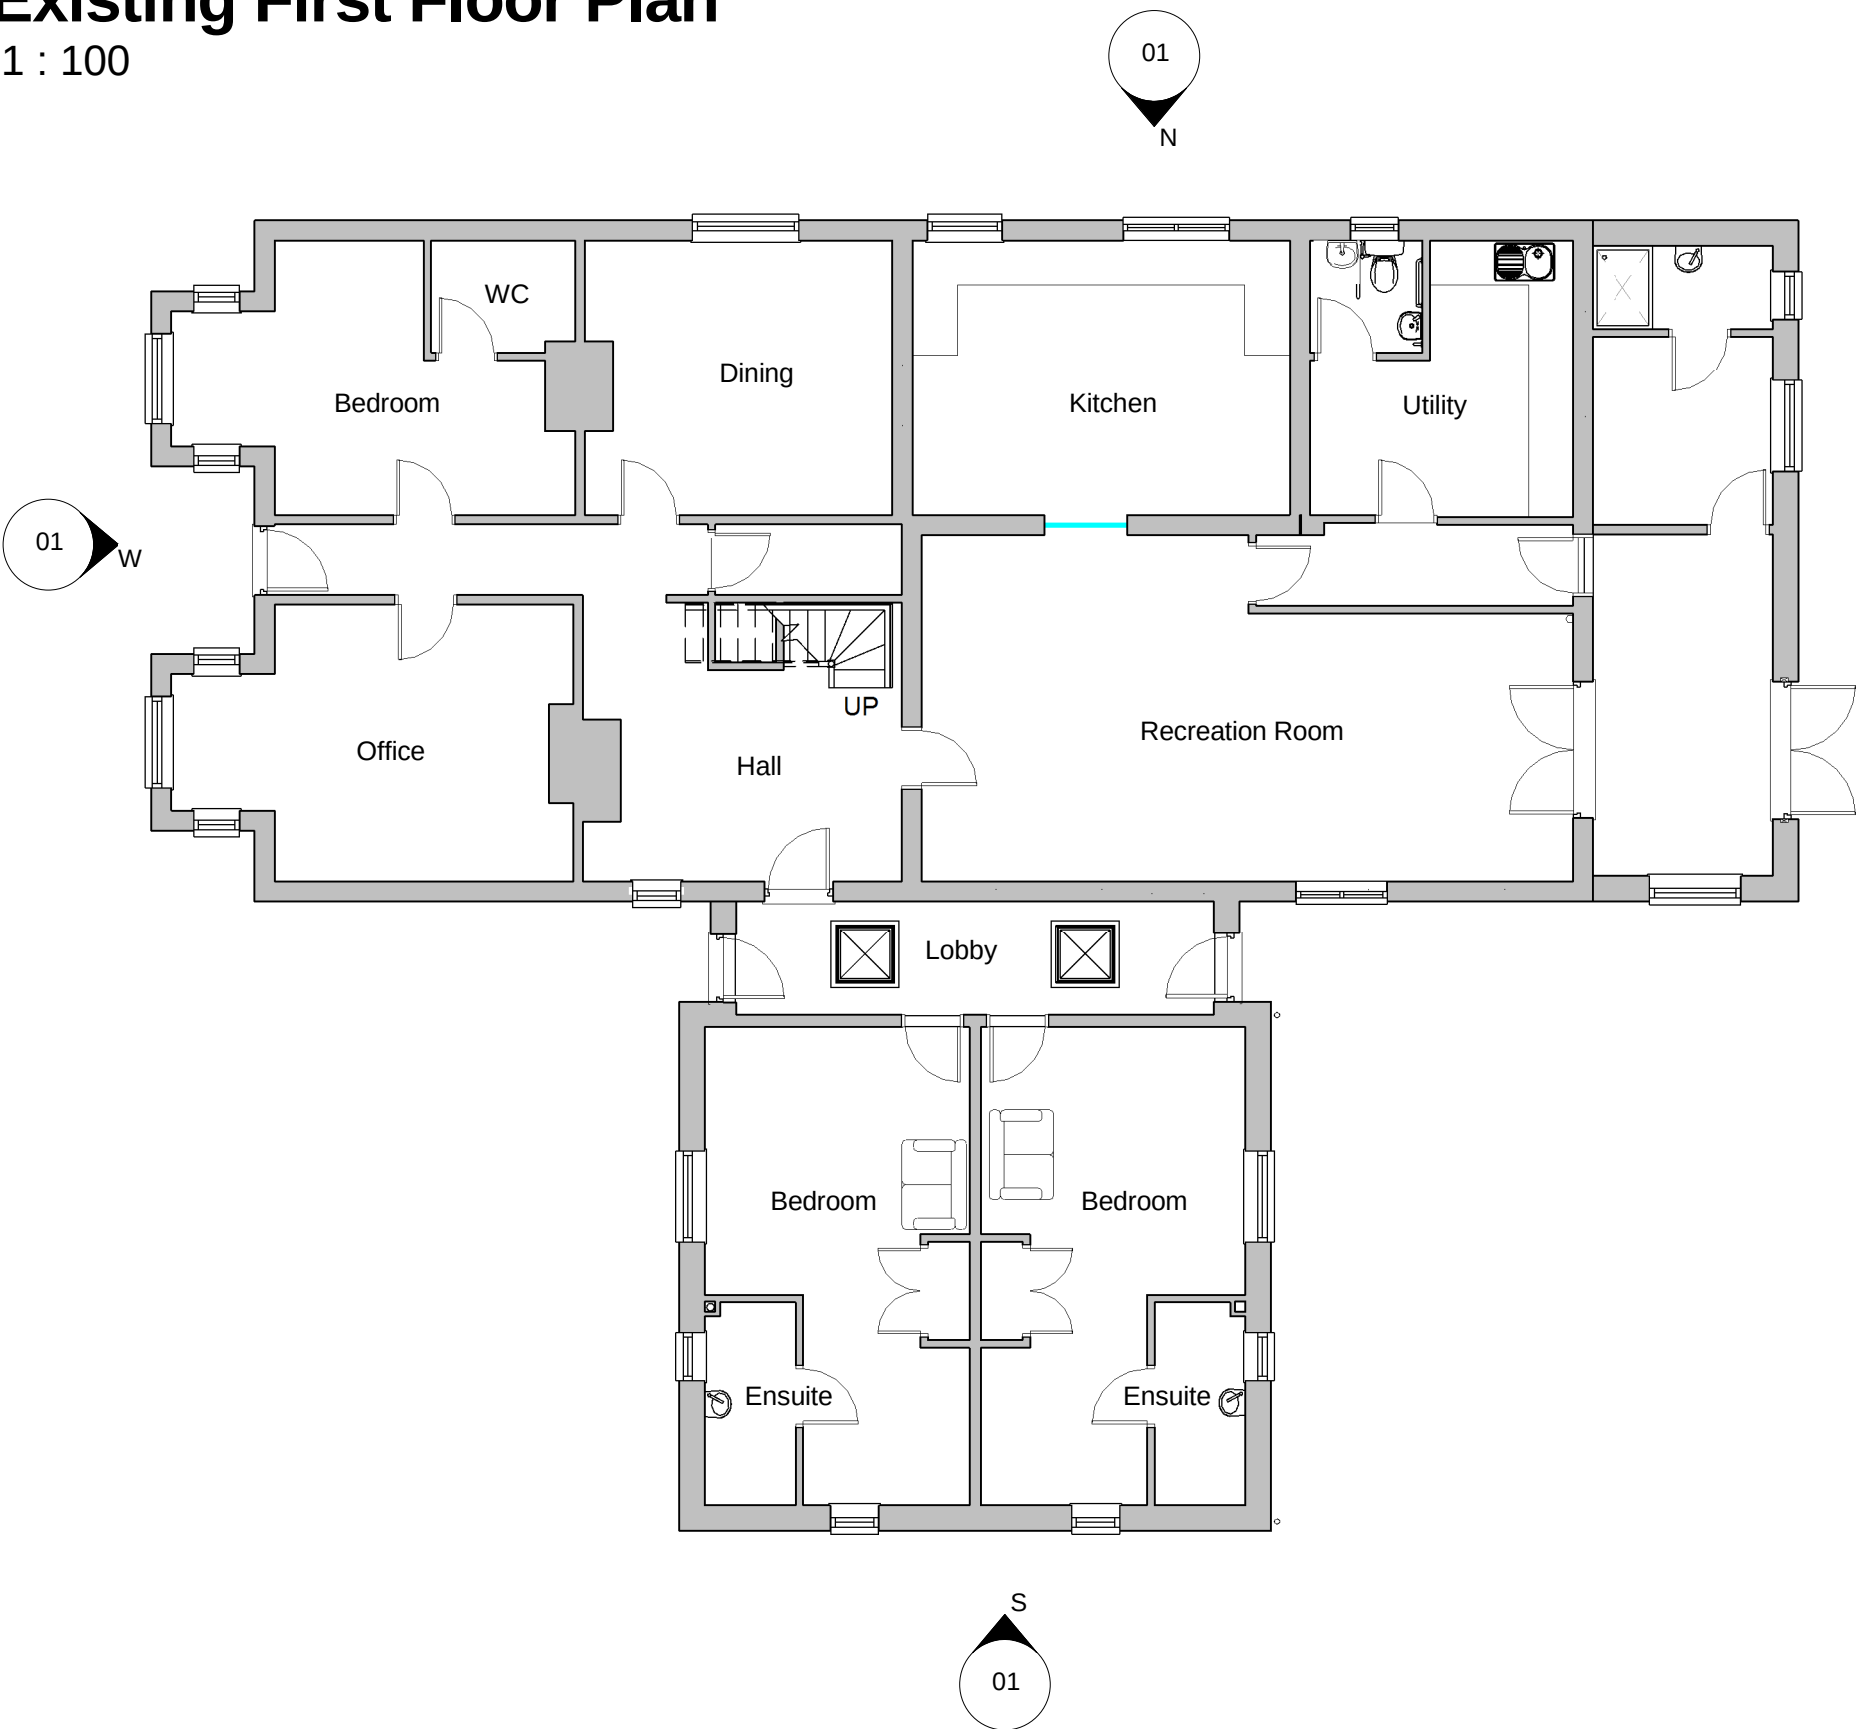

Existing Ground Floor Plan
1 : 100

Existing Site Plan
1 : 200

D	Parking added to existing site plan	24-10-16	AJ
C	Issued for PLANNING	29-09-16	RW
B	Proposal redesigned to planning officers requirements	22-09-16	RW

Revision	Date	Initial
----------	------	---------

Hillcrest Positive Actions
Positive Outcomes

The Old Post Office, Station Road
Wickham, PO17 5JA
T: 01329 832405
e: admin@axismail.co.uk
w: www.axisarchitecture.co.uk

Axis
ARCHITECTURE
CHARTERED PRACTICE

BIM Enabled Practice
This project was delivered using **Autodesk Revit®**
All dimensions are to be checked on site and any discrepancies reported to the architect before work commences. Figured dimensions only are to be taken from this drawing. This drawing is to be read in conjunction with all relevant consultants and/or specialists drawing documents and any discrepancies or variations notified to the architect before work commences. This drawing is copyright and may not be reproduced, wholly or in part, without the consent of the architect.

LOFT CONVERSION
84 Church Road, Hayling Island
for Outcomes First Group

Plans & Elevations as existing
Scale at 1:100 in meters
0 5 9

PLANNING			
Scale @ A1	Drawn	Checked	Date
As indicated	RW	--	19/04/13
Job Number & Drawing Number		Revision	
16-034 - 01		D	